
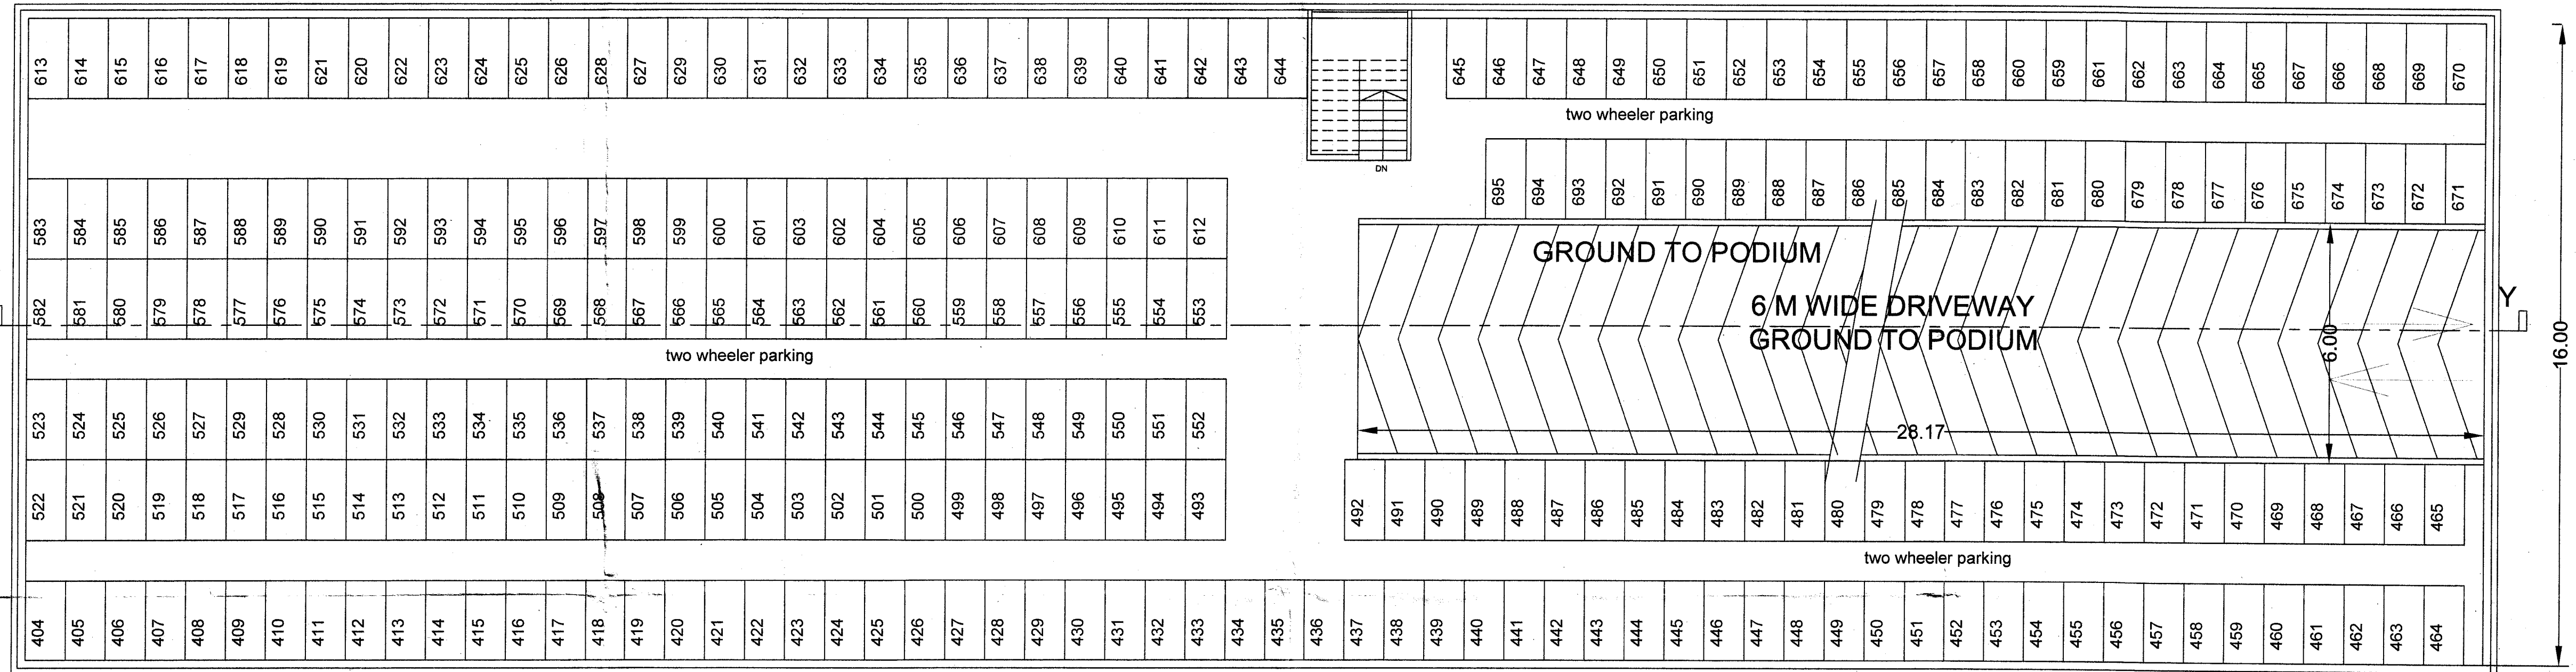


FULL COMPLETION PLAN FOR GROUP HOUSING
SCHEME 'APNA GHAR' ON GANGAPUR S. NO.49/1/2
CANAL ROAD, SOMESHWAR- SATPUR LINK ROAD,
DISTRICT- NASHIK FOR :-
Shweta Infrastructures And Housing India Pvt. Ltd.


APPROVED

As per the accompanying
occupancy Certificate
No. Nashik/ 29970/2022
Date : 11/11/2022

Executive Engineer
TOWN PLANNING
Nashik Municipal Corporation
Nashik

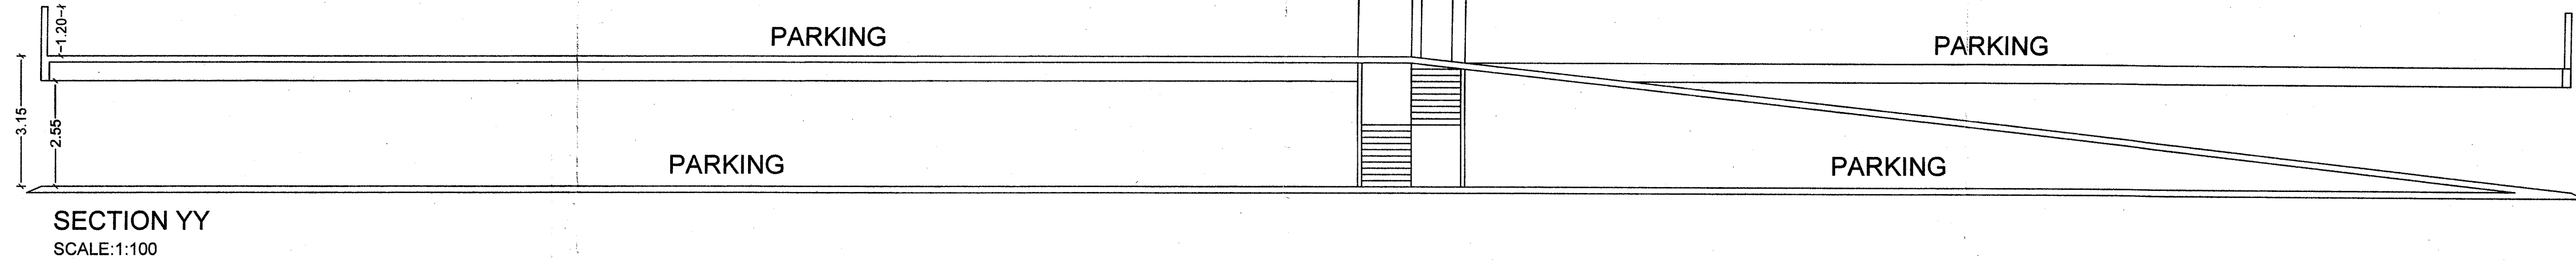

PODIUM BUILDING
FIRST FLOOR
SCALE:1:100

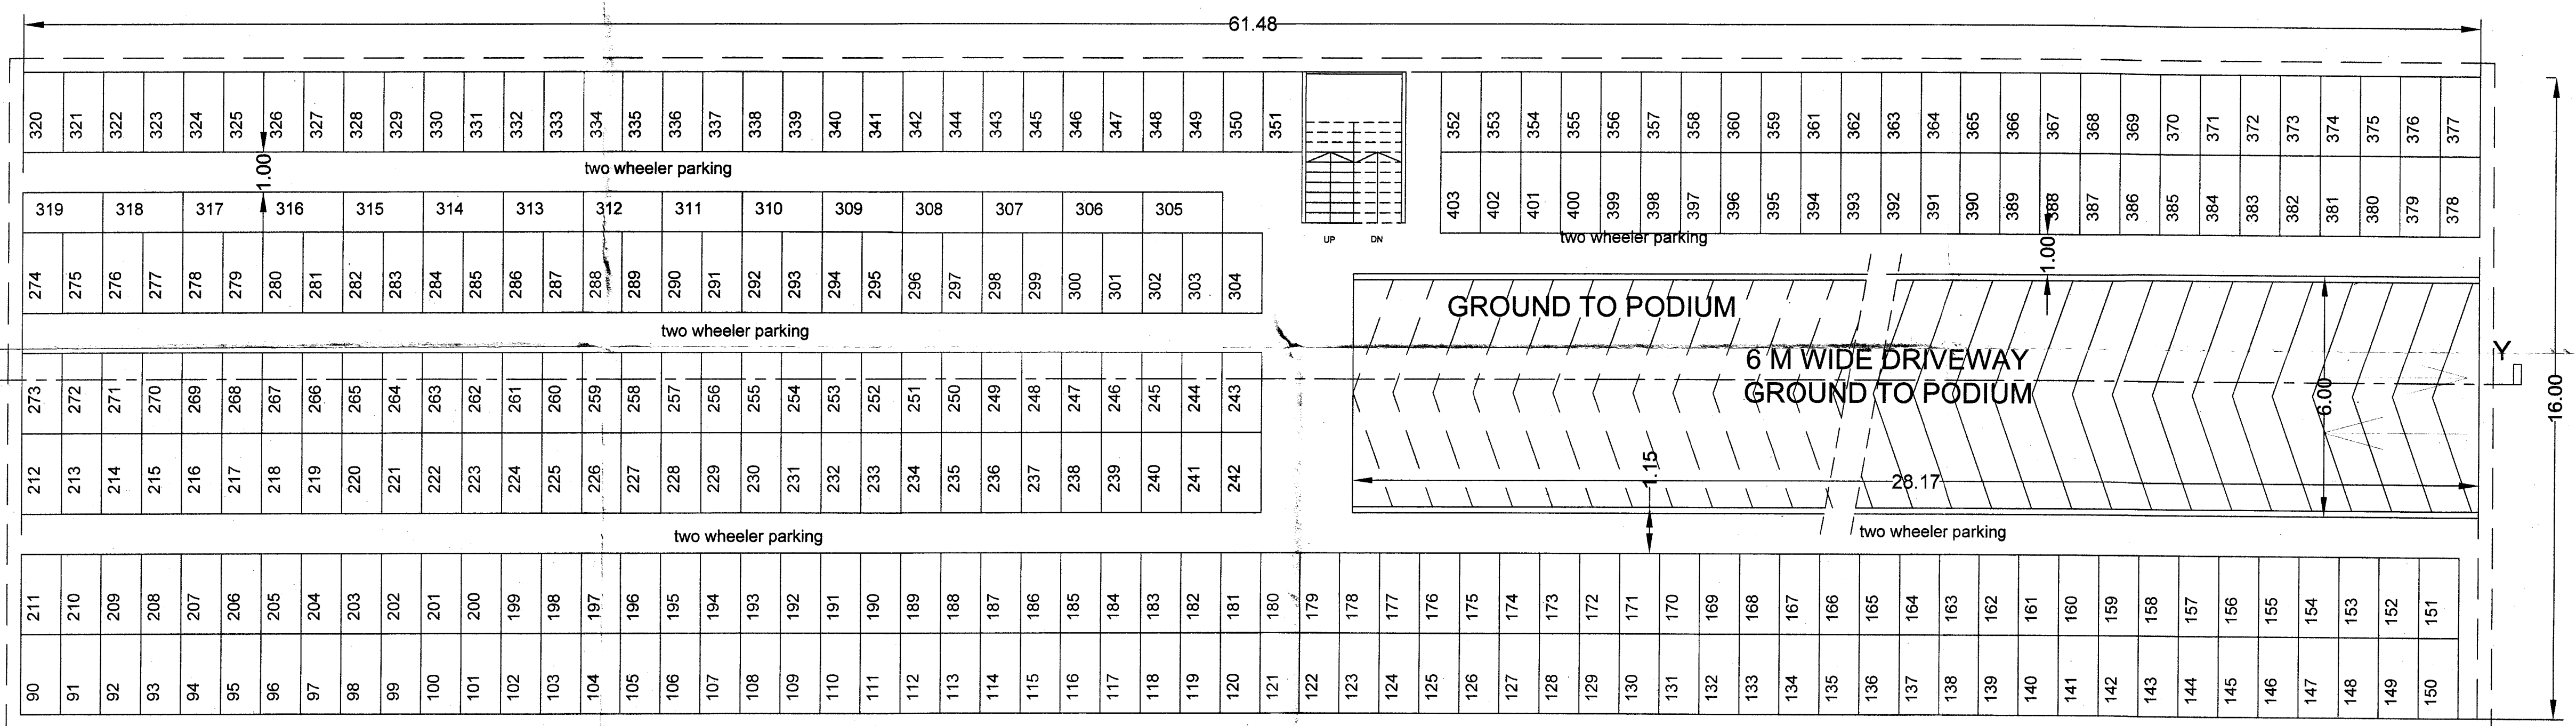

PODIUM BUILDING
GROUND FLOOR
SCALE:1:100

SIGNATURE OF ARCHITECT SIGNATURE OF STRUCTURAL ENG. SIGNATURE OF OWNER

[Signatures]

ARCHITECT
SUMIT & BANSRI KUMATH

Gauri Bungalow, SSA-4,
Ashwin Nagar, Nashik-422009.
Ph-0253 2394485
Email- sumitkumath@gmail.com
WEB: sumitkumath.com