



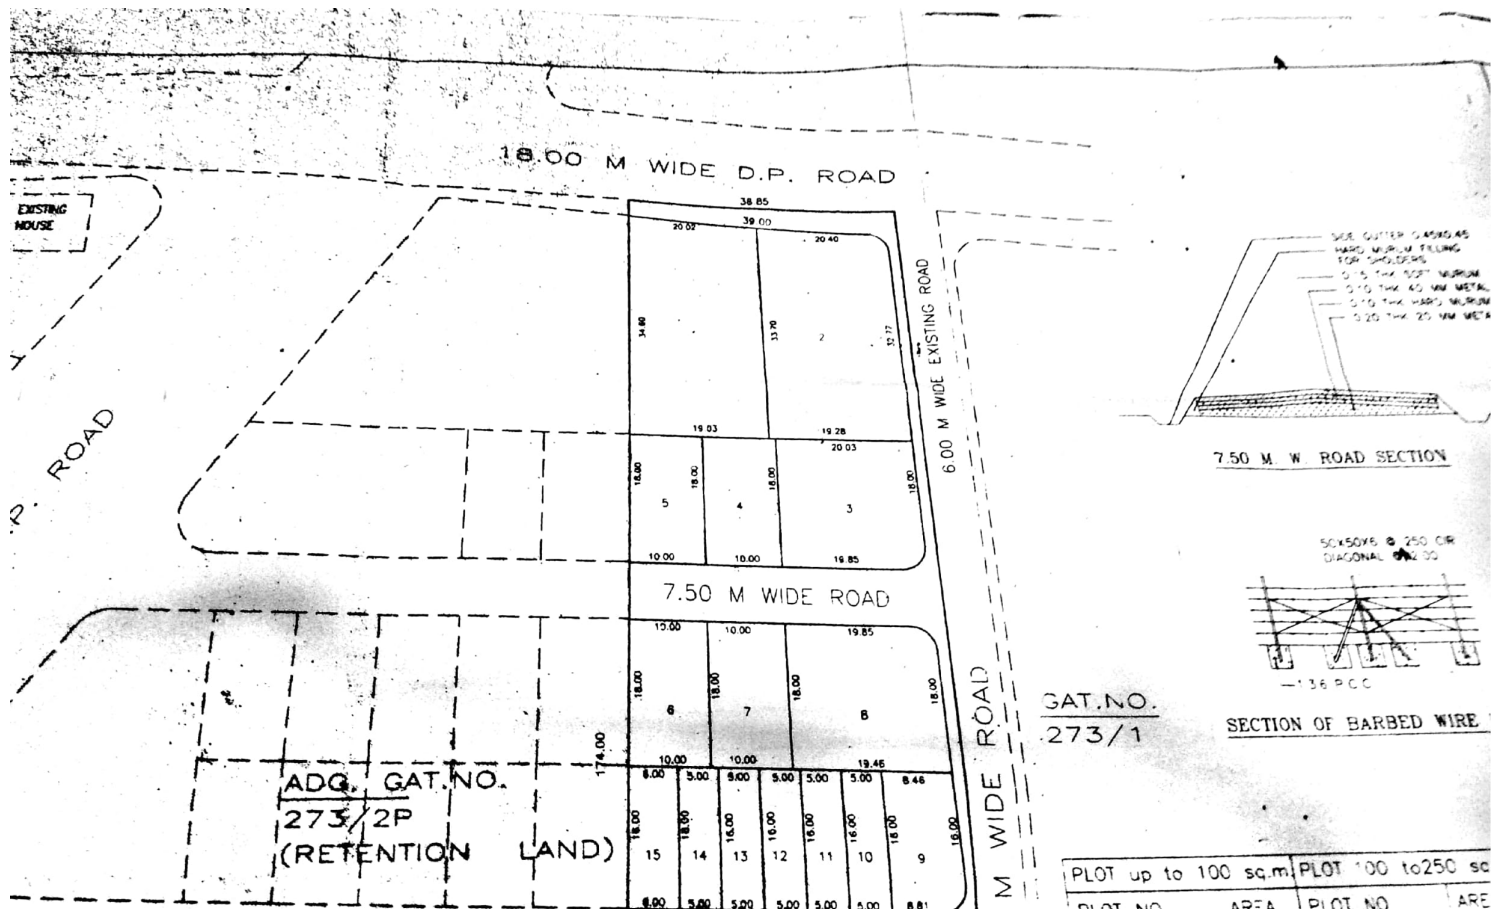

7.50 M. W. ROAD SECTION

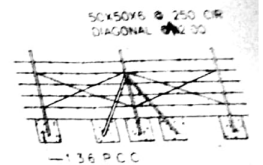

SECTION OF BARBED WIRE

GAT. NO. 273/1

PLOT up to 100 sq.m		PLOT 100 to 250 sq	
PLOT NO	AREA	PLOT NO	AREA