सत्यमेव जयते

छावनी परिषद कार्यालय
कनॉट रोड
देवलाली छावनी – 422401
नासिक, महाराष्ट्र
भारत सरकार, रक्षा मंत्रालय

Office of the Cantonment Board
Cannaught Road,
Deolali Cantonment – 422401
Nashik, Maharashtra
Govt. of India, Ministry of Defence

फोन : 0253-2491206, फैक्स : 0253-2492599, ई-मेल : ceodeol-stats@nic.in

No.1309/BLD/E-8/ 768 Date: 12 Feb 2019.

To

Mr.Hiren N.Udani,
Shop No 7,Vastushilp ,
Opp Naka No.6,Lam Road,
Deolali Camp

Sub: ISSUE OF TRUE COPY OF SANCTIONED TENTATIVE LAYOUT PLAN.

Reference your letter dated 23.01.2019

Dear Sir,


2. Please find enclosed herewith true copy of sanctioned tentative layout plan of Rev.Sy.No 157/3 of Shigve Bahula, which was sanctioned by the Cantonment Board, Deolali vide CBR No 05 dated 21.06.1999 in the name of Smt.Gangabai N Nisal as desired by you vide your letter under reference.

भवदीय/ Yours faithfully,

(यू व्ही गोरवाडकर)
प्रशासनिक एवं जनसंपर्क अधिकारी
मुख्य कार्यकारी अधिकारी
देवलाली छावनी परिषद के लिए

(UV GORWADKAR)
Administrative Officer & PRO.
For Chief Executive Officer
Deolali Cantonment Board

Scanned by CamScanner

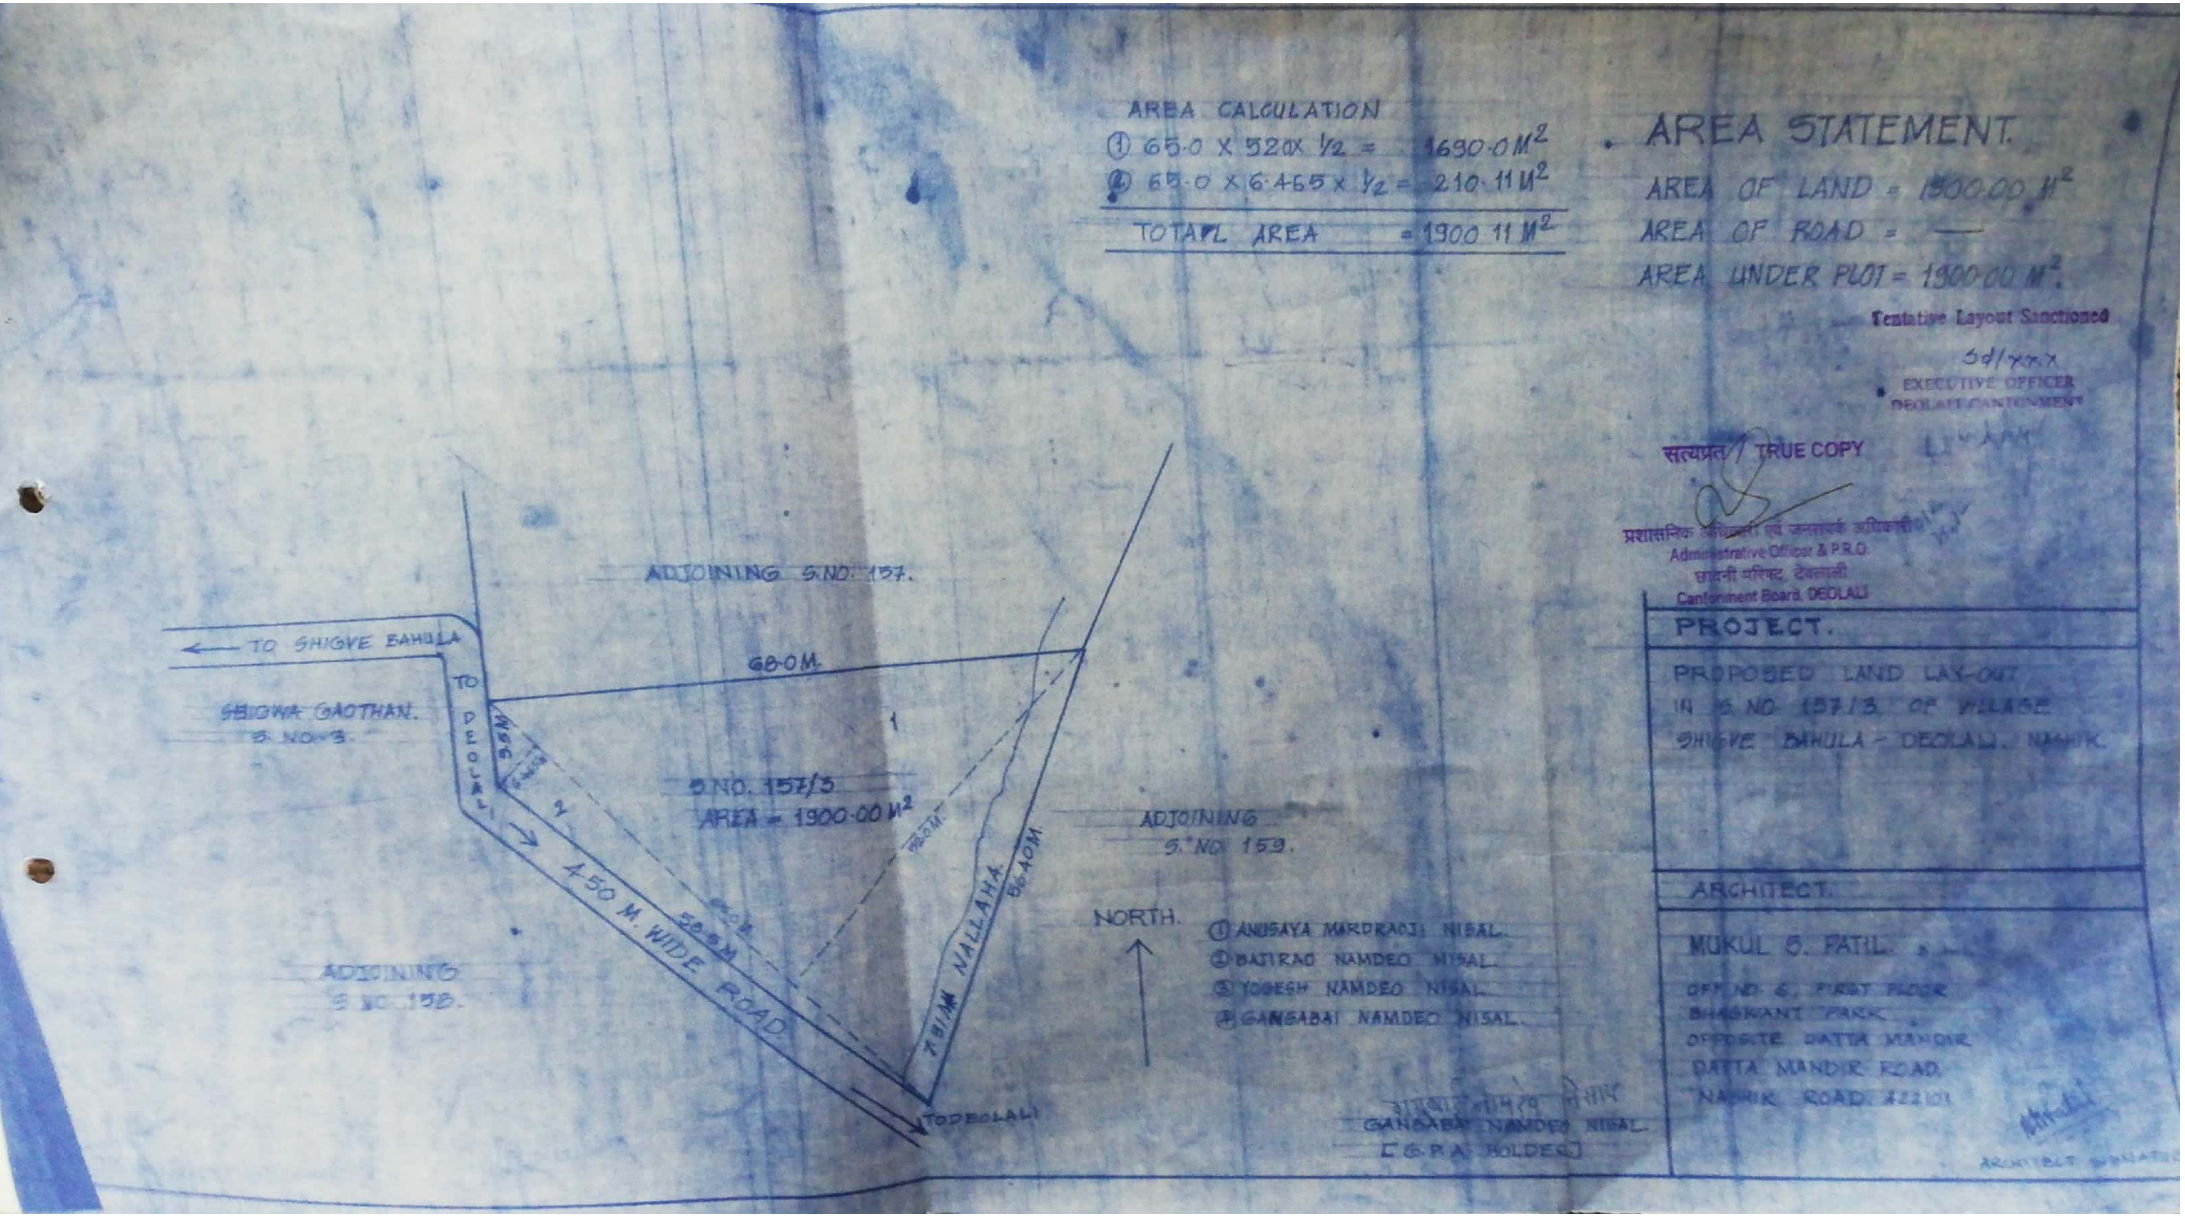

Scanned by CamScanner