


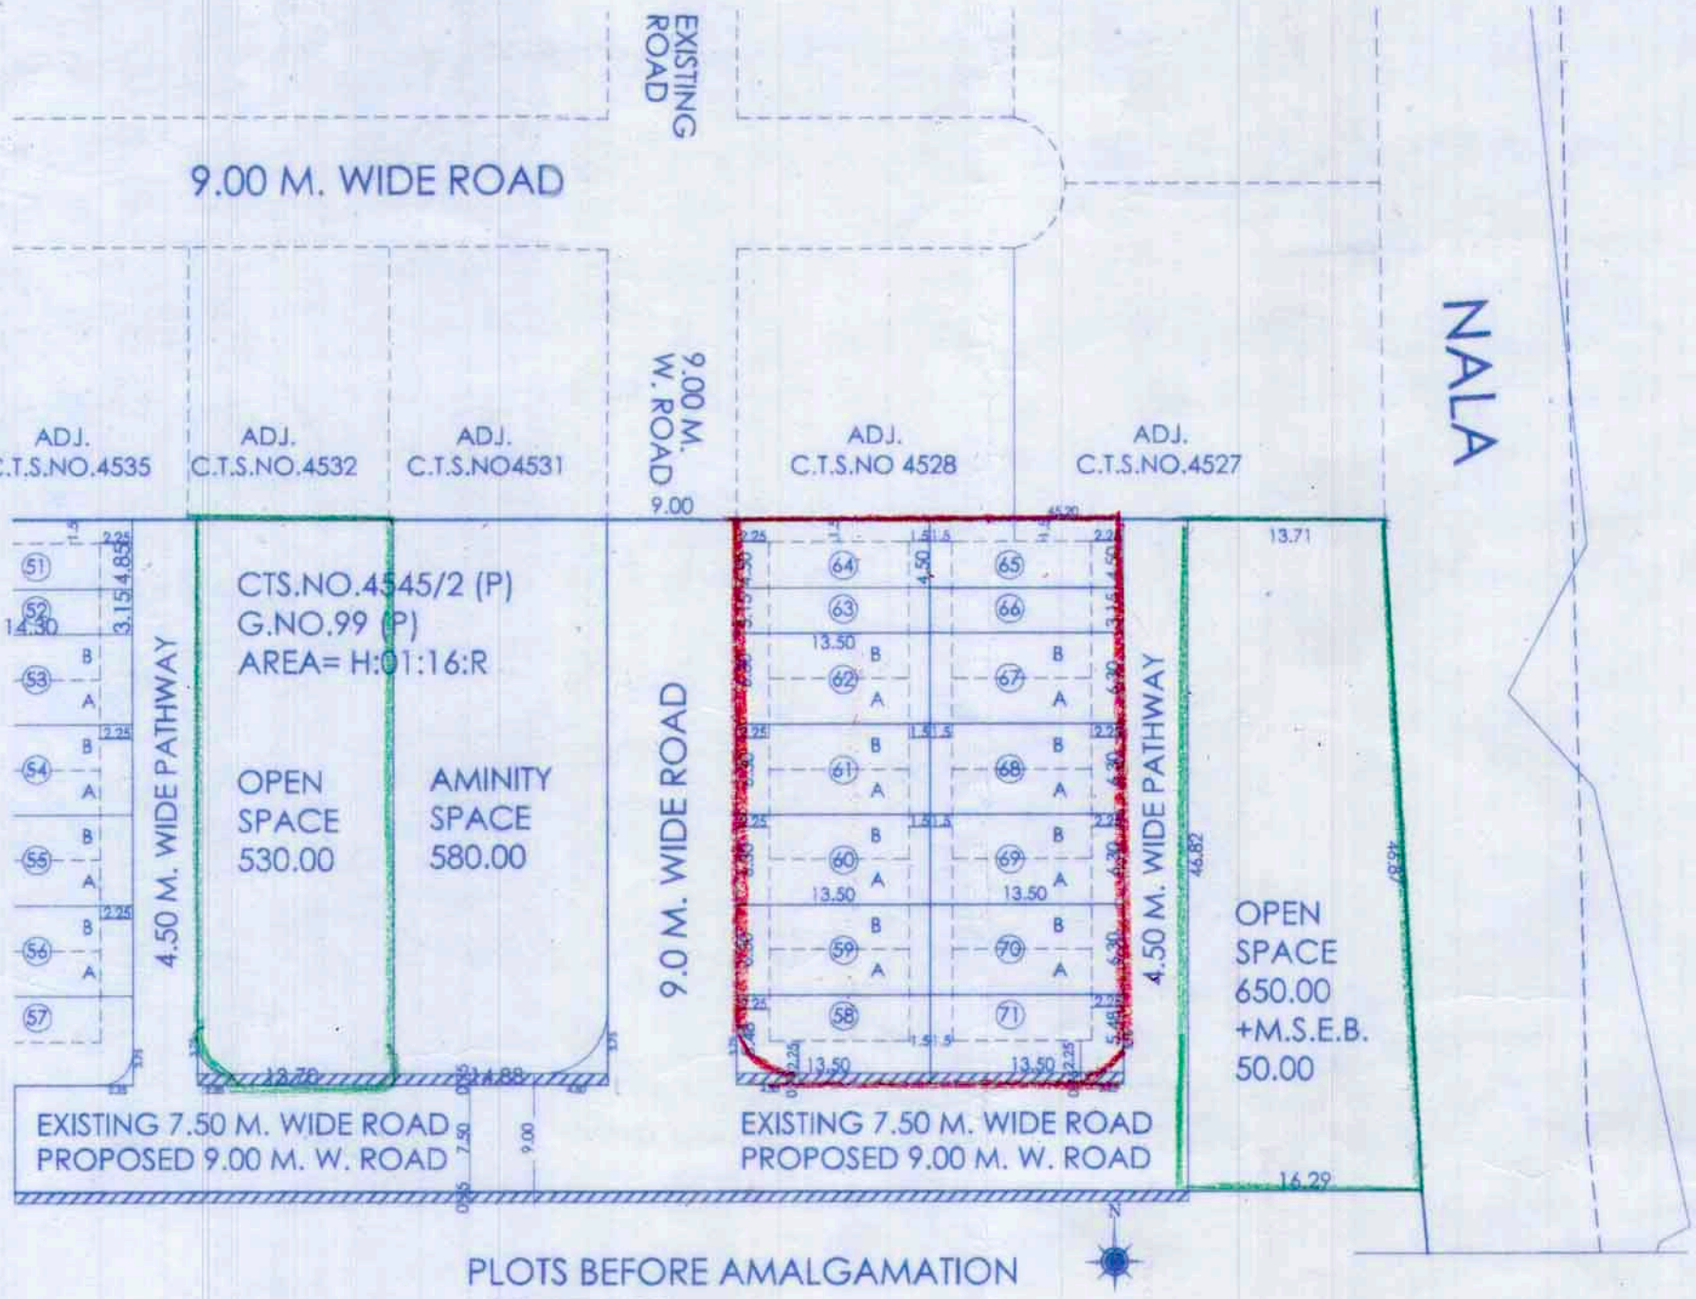


APPROVING AUTHORITY | SHEET NO. 4/4

**APPROVED**

The Plans amended in ...
As per the conditions Mentioned in the accompaning commencement Certificate No. dated.....

B2/BP/53/2019 26/03/2019

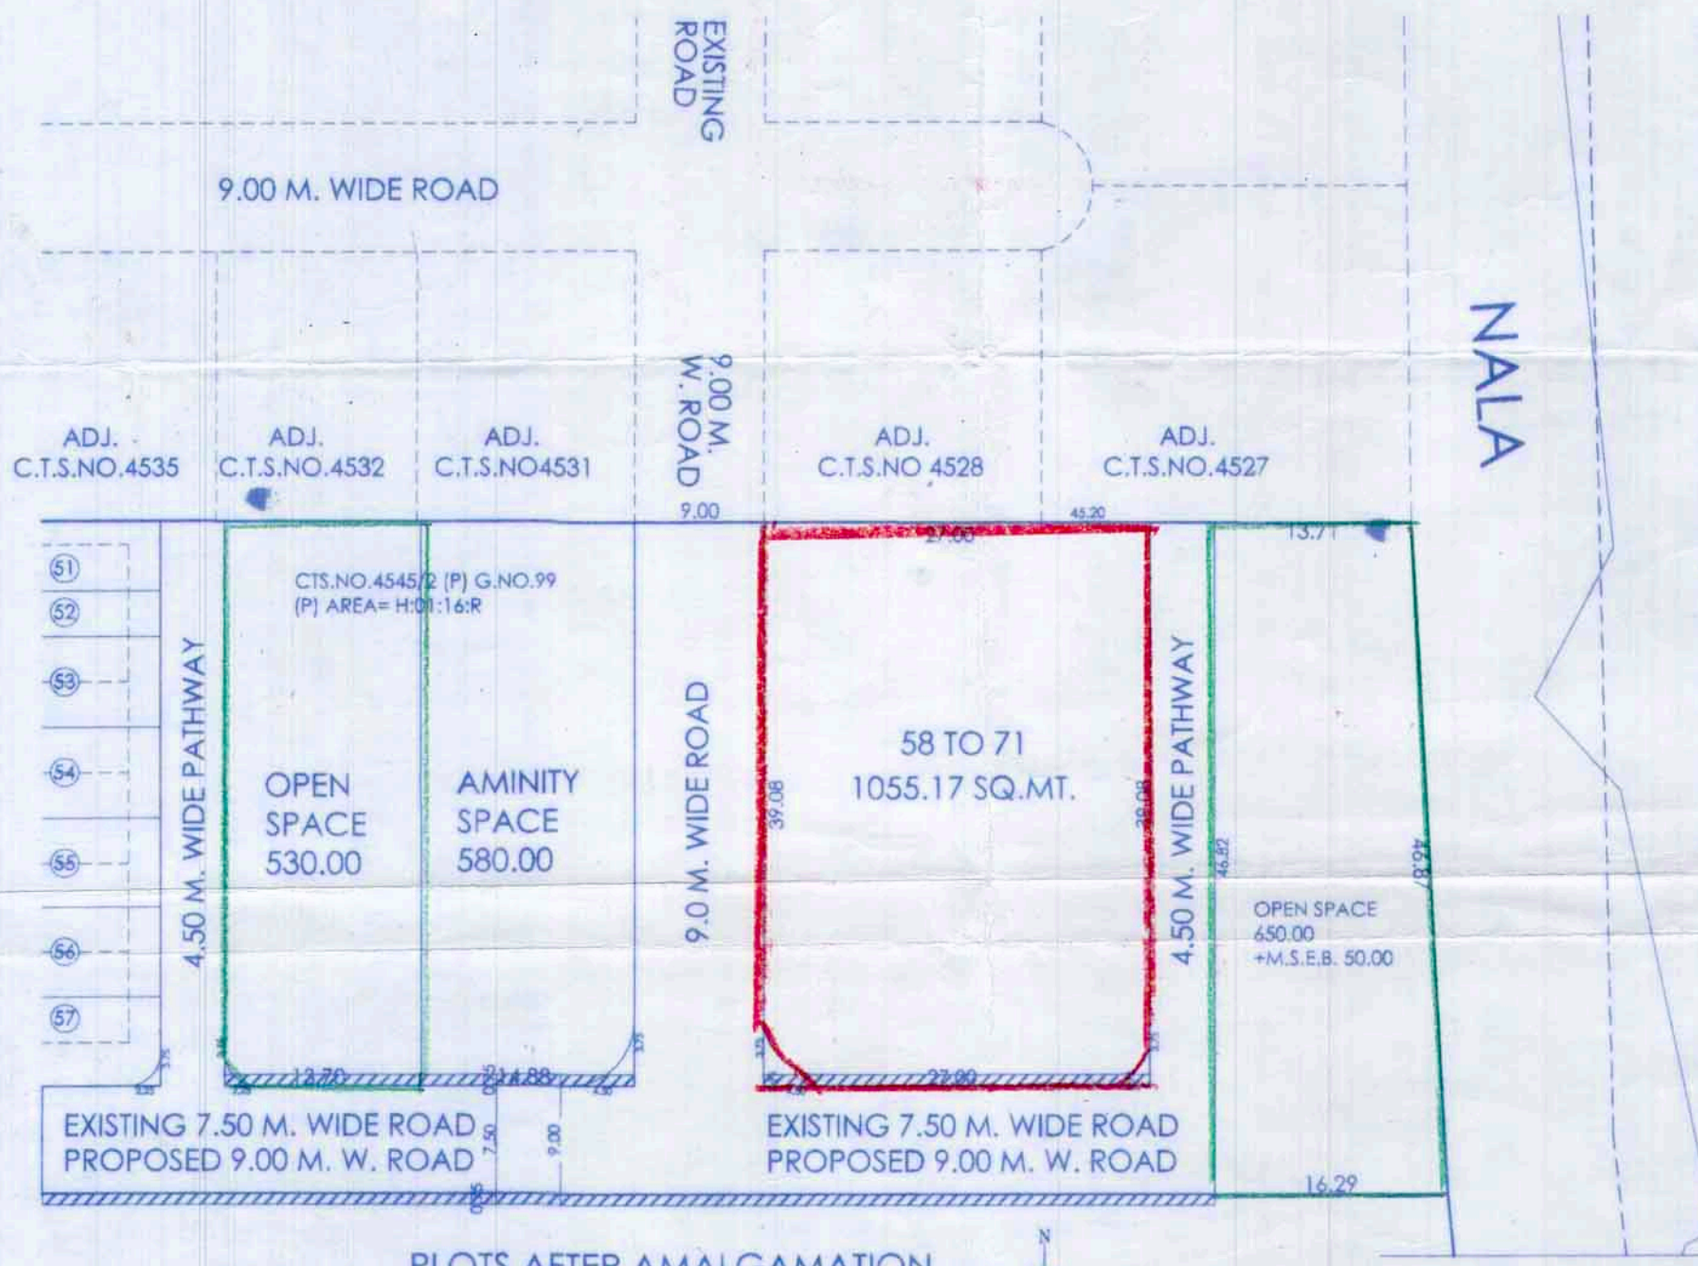Executive Engineer
TOWN PLANING
Nashik Municipal Corporation
Nashik

## AREA STATEMENT

| BEFORE AMALGAMATION | | AFTER AMALGAMATION | |
|---|---|---|---|
| PLOT NO | PLOT AREA | PLOT NO | PLOT AREA |
| 58 | 84.11 | 58 TO 71 | 1055.17 |
| 59 | 85.05 | | |
| 60 | 85.05 | | |
| 61 | 85.05 | | |
| 62 | 85.05 | | |
| 63 | 42.525 | | |
| 64 | 60.75 | | |
| 65 | 60.75 | | |
| 66 | 42.525 | | |
| 67 | 85.05 | | |
| 68 | 85.05 | | |
| 69 | 85.05 | | |
| 70 | 85.05 | | |
| 71 | 84.11 | | |
| TOTAL | 1055.17 | 58 TO 71 | 1055.17 |

PROPOSED AMALGAMATION OF PLOT NOS.58 TO 71 IN C.T.S. NO.4545/1/1, G.NO.99+100/D/1, OF VILLAGE CHUNCHALE @ NASHIK FOR JADHAV BUILDERS THROUGH SHRI.MADHUKAR BHAGIRATH JADHAV.

JADHAV BUILDERS through
SHRI MADHUKAR BHAGIRATH JADHAV.
OWNER SIGN


Ar. SURESH GUPTA
B.Arch; G.D.Arch; A. I. I. A.; M.C.A.
Ar. CHITRA TIBREWAL (GUPTA)
B. Arch; A. I. I. A.; M. C. A. M.P.V.A.

Ar.SATYAPRAKASH GUPTA
B.Arch.; G.D.Arch; A. I. I. A.; F. I. V.
Ar. MANOJ H GUPTA
B. Arch; A. I. I. A.; M. C. A. M.P.V.A.

GUPTA'S ASSOCIATED ARCHITECTS PVT.LTD.
Regd Architects, Interior Designers and Govt. Approved Valuers.
GUPTA HOUSE, Gupta Wadi, Shri. Shyamlal Gupta Marg, Near Dr. Kakatkar Hospital,
Opp. Ved Mandir, Off. Trimbak Road, Nashik - 2. Tel. : (0253) 2310200, 2577388
e-mail : anureshgupta@gmail.com Mobile No. Ar. Suresh: 9822091145, Ar. Manoj:9823156869