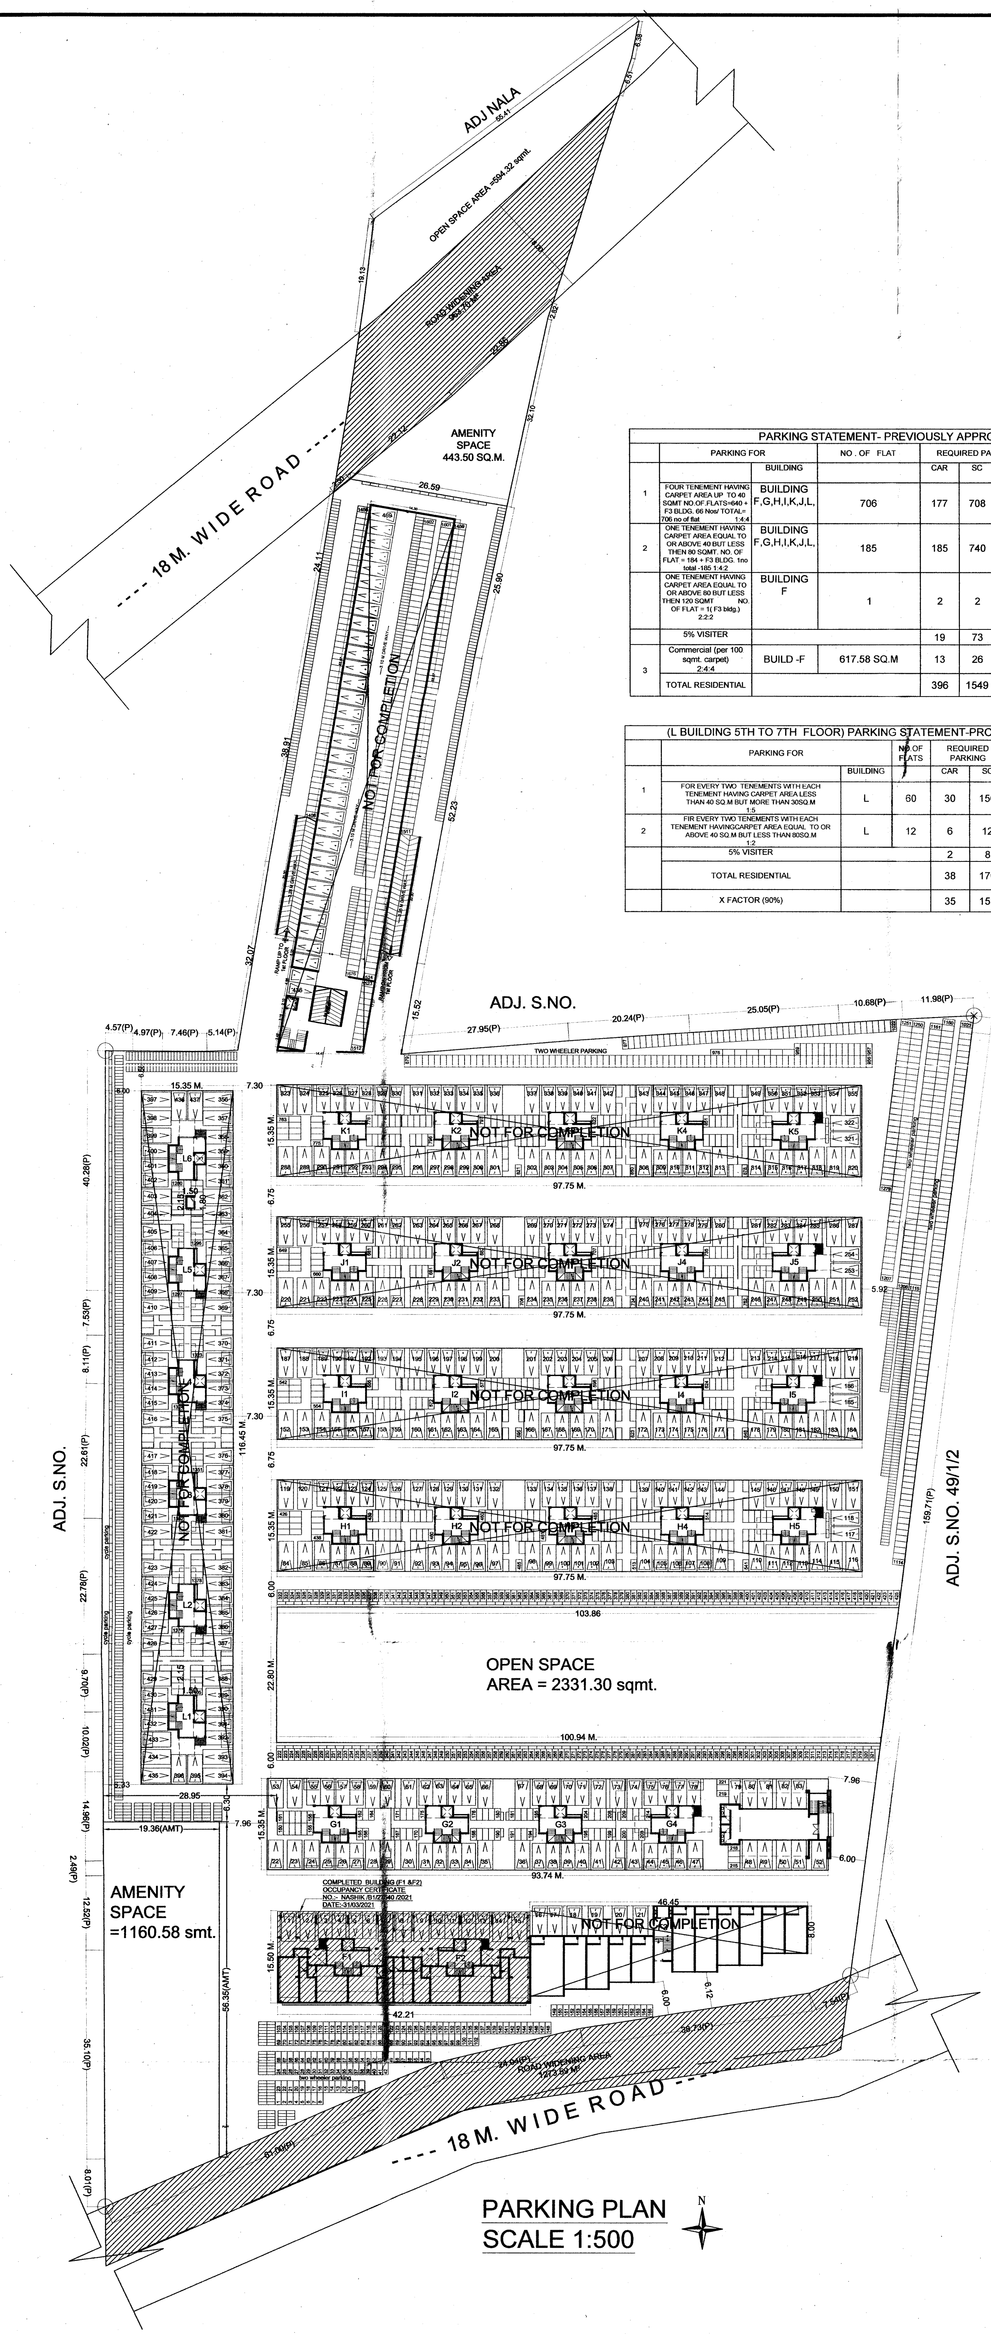


PARKING STATEMENT- PREVIOUSLY APPROVED									
	PARKING FOR		NO . OF FLAT	REQUIRED PARKING			PROPOSED PARKING		
		BUILDING		CAR	SC	CYCLE	CAR	SC	CYCLE
1	FOUR TENEMENT HAVING CARPET AREA UP TO 40 SQMT NO.OF FLATS=640 + F3 BLDG. 66 Nos/ TOTAL= 706 no of flat 1:4:4	BUILDING F,G,H,I,K,J,L,	706	177	708	708			
2	ONE TENEMENT HAVING CARPET AREA EQUAL TO OR ABOVE 40 BUT LESS THEN 80 SQMT. NO. OF FLAT = 184 + F3 BLDG. 1no total -185 1:4:2	BUILDING F,G,H,I,K,J,L,	185	185	740	370			
	ONE TENEMENT HAVING CARPET AREA EQUAL TO OR ABOVE 80 BUT LESS THEN 120 SQMT NO. OF FLAT = 1(F3 bldg.) 2:2:2	BUILDING F	1	2	2	2			
	5% VISITER			19	73	54			
3	Commercial (per 100 sqmt. carpet) 2:4:4	BUILD -F	617.58 SQ.M	13	26	26			
	TOTAL RESIDENTIAL			396	1549	1160	851	1705	1275

(L BUILDING 5TH TO 7TH FLOOR) PARKING STATEMENT-PROPOSED							
	PARKING FOR		NO OF FLATS	REQUIRED PARKING		PROPOSE PARKING	
		BUILDING		CAR	SC	CAR	SC
1	FOR EVERY TWO TENEMENTS WITH EACH TENEMENT HAVING CARPET AREA LESS THAN 40 SQ.M BUT MORE THAN 30SQ.M 1:5	L	60	30	150	38	170
2	FIR EVERY TWO TENEMENTS WITH EACH TENEMENT HAVINGCARPET AREA EQUAL TO OR ABOVE 40 SQ.M BUT LESS THAN 80SQ.M 1:2	L	12	6	12		
	5% VISITER			2	8		
	TOTAL RESIDENTIAL			38	170	38	170
	X FACTOR (90%)			35	153	35	153

STAMP OF APPROVAL 2/15

(REVISED)
PART COMPLETION FOR- (G-BUILDING) GROUP HOUSING SCHEME 'APNA GHAR ' ON GANGAPUR S. NO. 48/2/A & 50/2 CANAL ROAD, SOMESHWAR-SATPUR LINK ROAD , DISTRICT- NASHIK
FOR :- Shweta Infrastructures And Housing India Pvt. Ltd.

APPROVED
As per the accoupaining occupancy Certificate
No. Nashik/ B1|305 50|2022
Date : 16 / 09 /2022

Executive Engineer
TOWN PLANING
Nashik Municipal Corporation
Nashik

SIGNATURE OF ARCHITECT	SIGNATURE OF STRUCTURAL ENG.	SIGNATURE OF OWNER

ARCHITECT
SUMIT & BANSRI KUMATH

Gauri Bungalow, SSA-4,
Ashwin Nagar, Nashik-422009.
Ph-0253 2394485
Email- sumitkumath@gmail.com
WEB: sumitkumath.com