


CARPET AREA GROUND FLOOR SHOP (WING - F1 & F2)		
FLOOR	SHOP NO.	CARPET AREA
GROUND FLOOR	1,11	28.38
	2,10	15.50
	3,9	30.78
	4,8	28.28
	5,7	15.05
	6	19.41

CARPET AREA (WING - F1)					
FLOOR NAME	FLAT NO.	CARPET AREA PER FLAT	BALCONY	INCIDENTAL TERRACE AREA	TOTAL
FIRST FLOOR	103	39.76	6.72	5.92	52.40
	104	57.22	8.15	3.28	68.65

CARPET AREA (WING - F2)					
FLOOR NAME	FLAT NO.	CARPET AREA PER FLAT	BALCONY	INCIDENTAL TERRACE AREA	TOTAL
FIRST FLOOR	103	57.22	8.15	3.28	68.65
	104	39.76	6.72	5.92	52.40


CARPET AREA (WING - F1)						
FLOOR NAME	FLAT NO.	CARPET AREA PER FLAT	BALCONY	TOTAL	TOTAL FLAT NOS.	TOTAL
TYPICAL FIRST TO SEVENTH FLOOR	101,201,204,301,304,401,404,501,504,601,604,701,704	57.22	8.15	65.37	13	849.81
	102,202,203,302,303,402,403,502,503,602,603,702,703	39.76	6.72	46.48	13	604.24

CARPET AREA (WING - F2)						
FLOOR NAME	FLAT NO.	CARPET AREA PER FLAT	BALCONY	TOTAL	TOTAL FLAT NOS.	TOTAL
TYPICAL FIRST TO SEVENTH FLOOR	101,201,204,301,304,401,404,501,504,601,604,701,704	39.76	6.72	46.48	13	604.24
	102,202,203,302,303,402,403,502,503,602,603,702,703	57.22	8.15	65.37	13	849.81

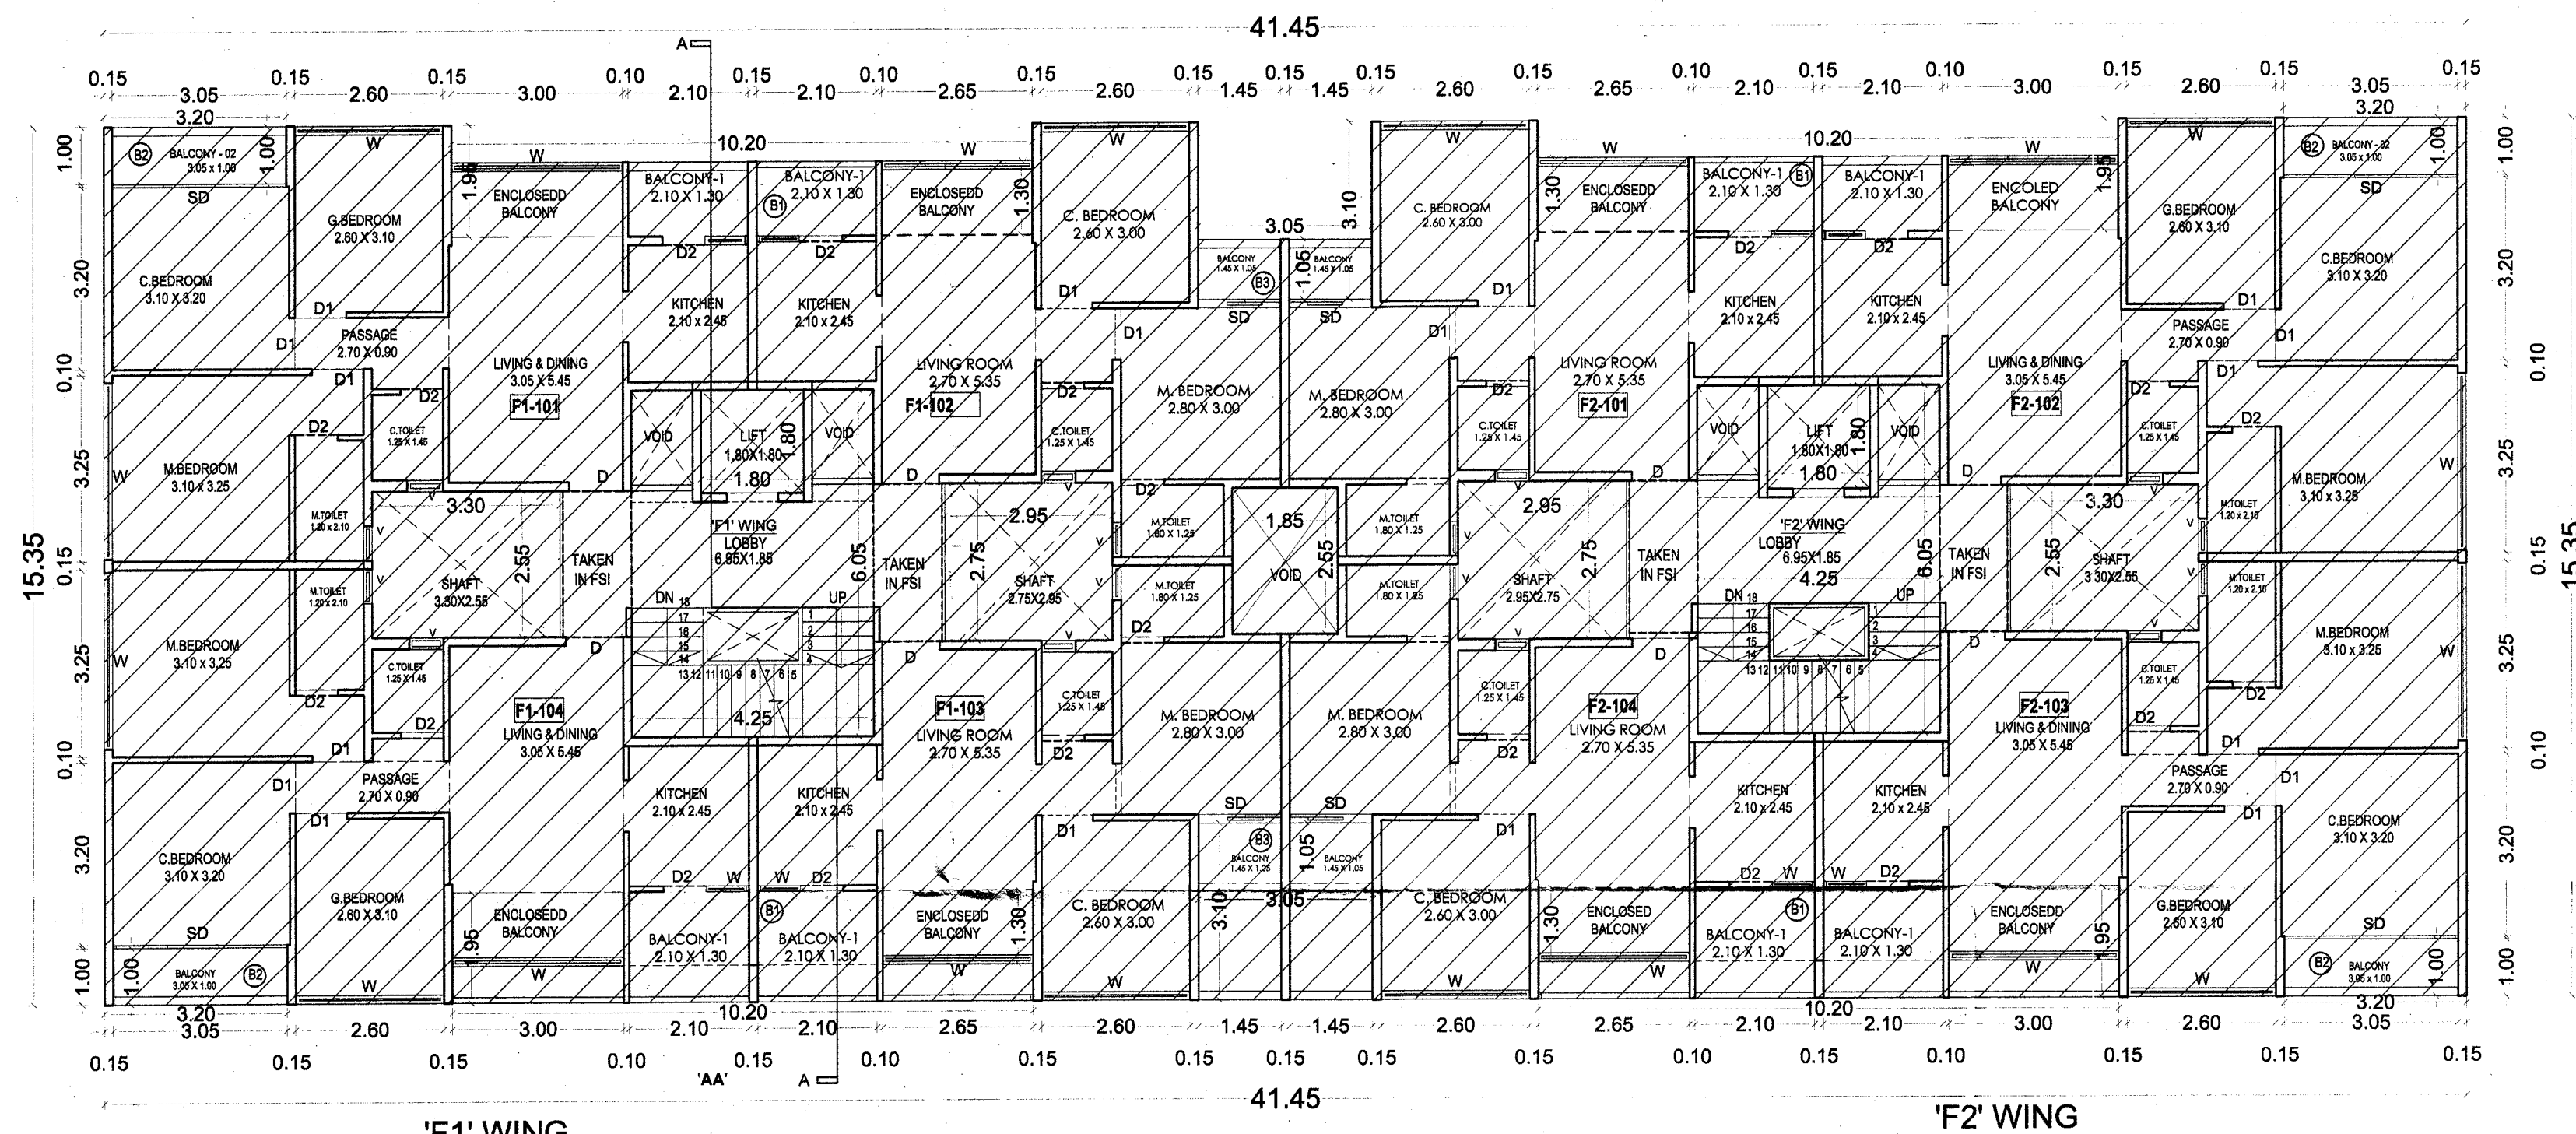


F - BUILDING FIRST FLOOR
SCALE:1:100

COMPLETED BUILDING (F1 & F2)
OCCUPANCY CERTIFICATE
NO.- NASHIK /B1/27540 /2021
DATE:-31/03/2021

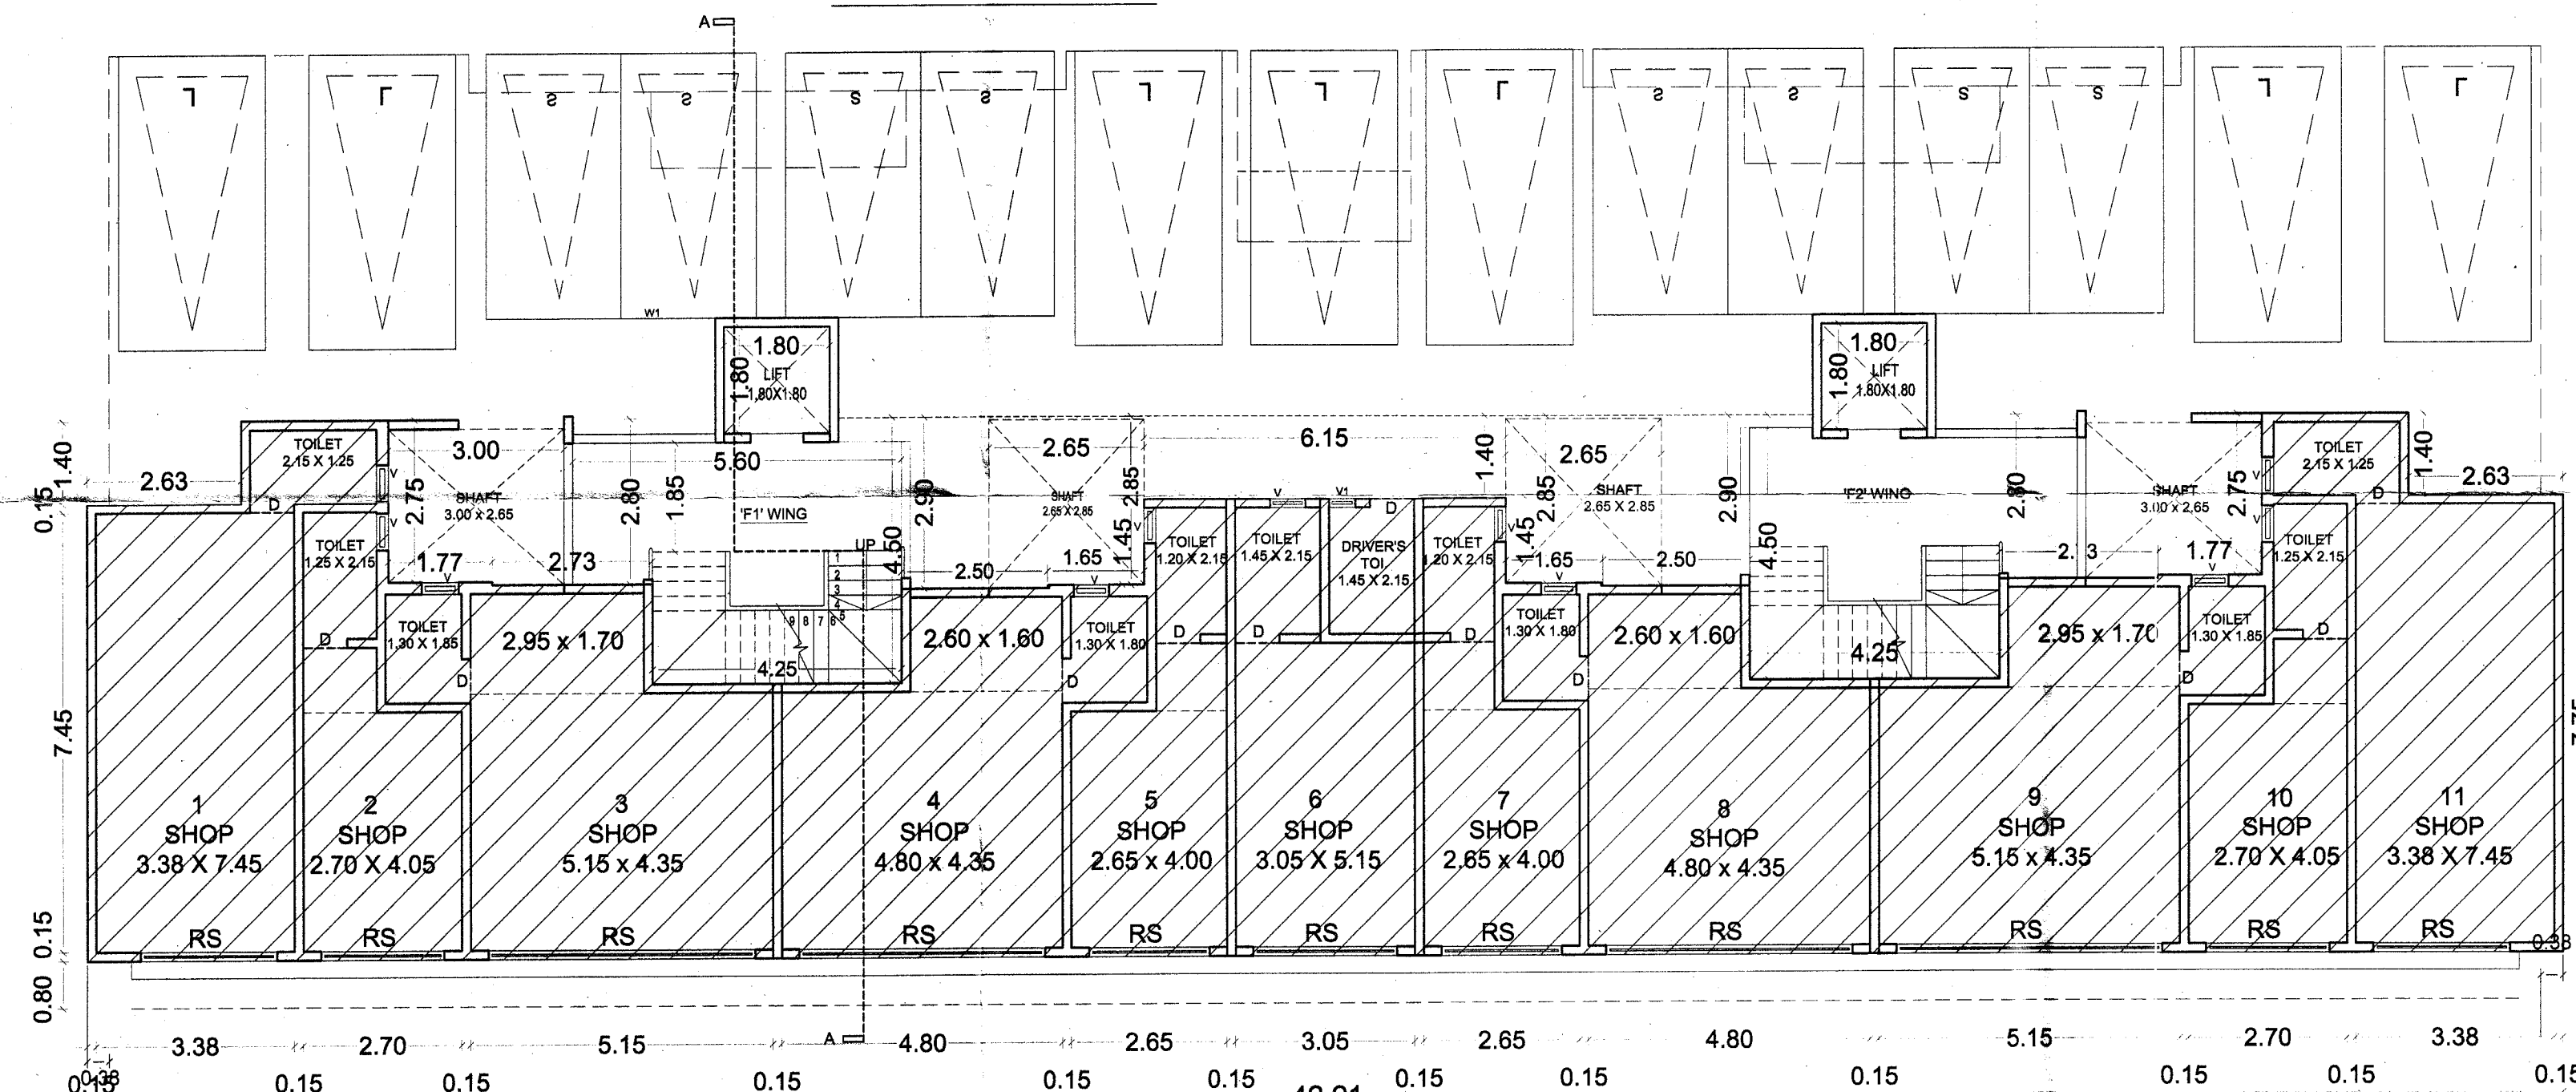

F - BUILDING GROUND FLOOR
SCALE:1:100

COMPLETED BUILDING (F1 & F2)
OCCUPANCY CERTIFICATE
NO.- NASHIK /B1/27540 /2021
DATE:-31/03/2021

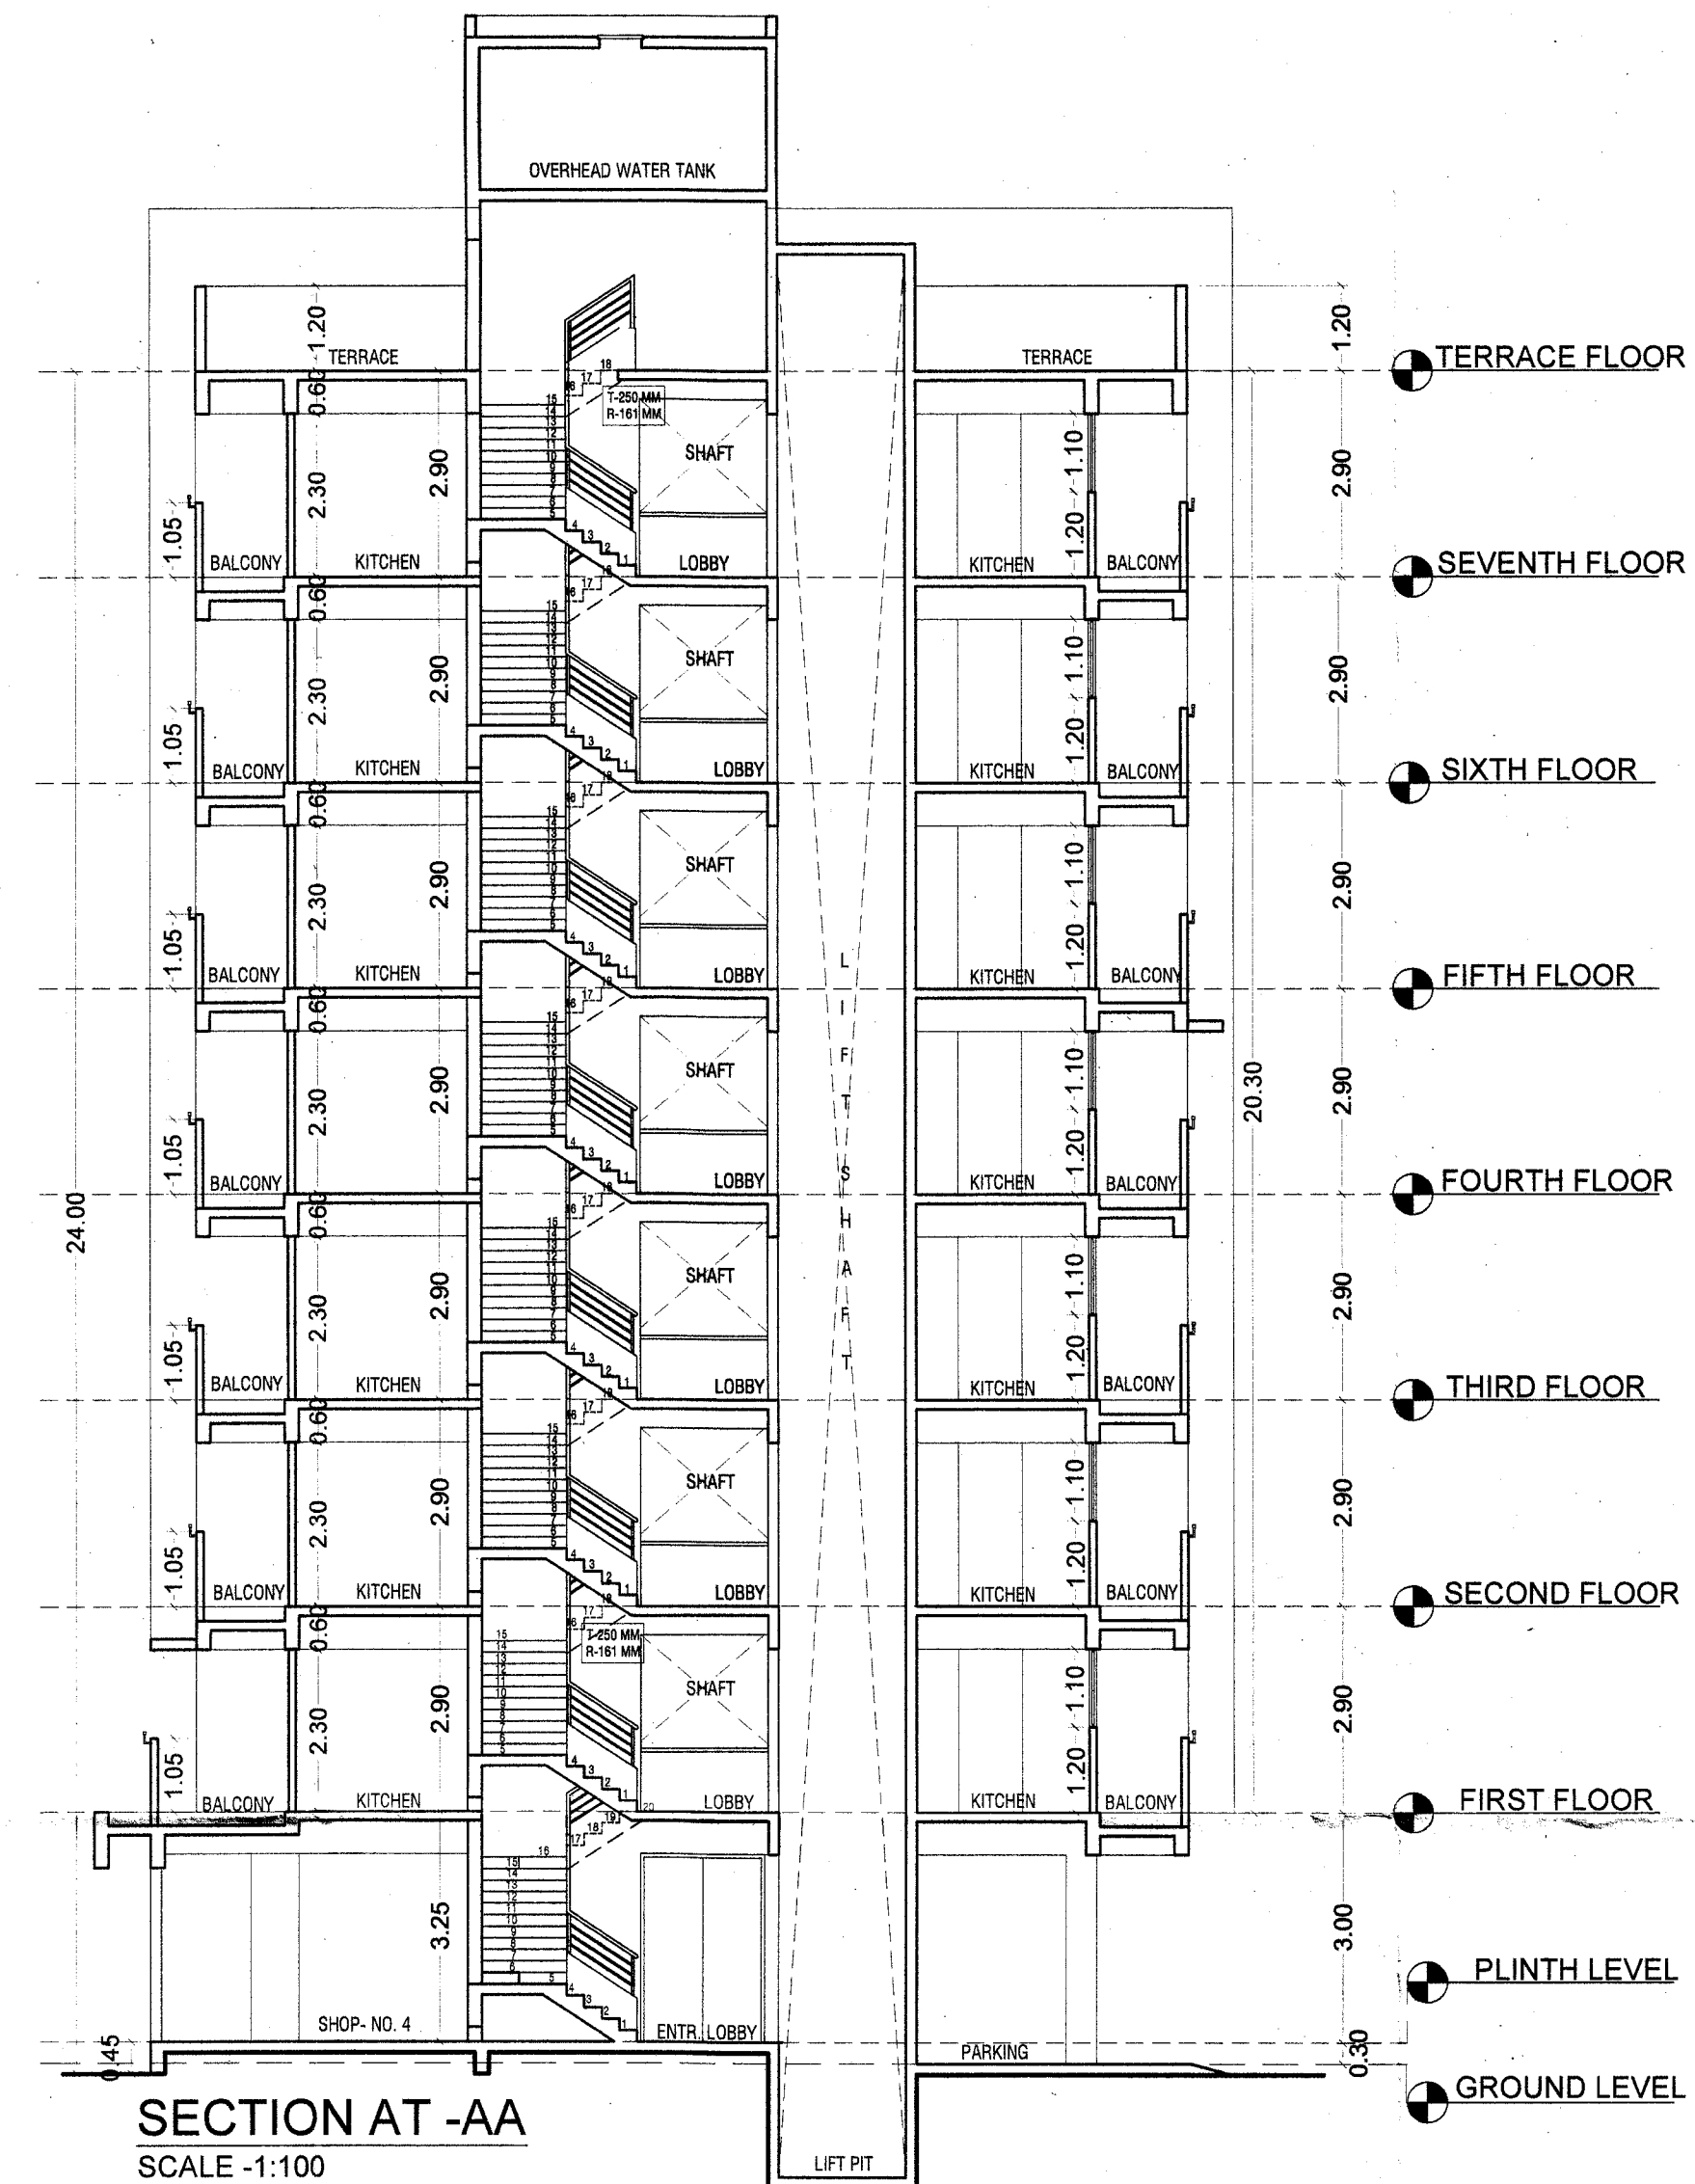

SECTION AT -AA
SCALE -1:100
BUILDING F (WING F1 AND F2)
COMPLETED BUILDING (F1 & F2)
OCCUPANCY CERTIFICATE
NO.- NASHIK /B1/27540 /2021
DATE:-31/03/2021

F- BUILDING F1&F2 WINGS AREA CALC. FOR (COM)									
GROUND FLOOR.									
(IN SQ.M.)									
	=	42.21	X	1	X	9.15	=	386.22	
DEDUCTIONS									
1	2.63	X	1.40	X	1	X	2	=	7.36
2	1.77	X	2.75	X	1	X	2	=	9.74
3	2.73	X	2.80	X	1	X	2	=	15.29
4	4.25	X	4.50	X	1	X	2	=	38.25
5	2.50	X	2.90	X	1	X	2	=	14.50
6	1.65	X	2.85	X	1	X	2	=	9.40
7	6.15	X	1.40	X	1	X	1	=	8.61
TOTAL DEDUCTIONS									
386.22	-	103.15							283.07
NET AREA									
									283.07

SCHEDULE OF DOOR / WINDOW

D	1.05X2.300	T. W. FRAME PANELLED
D1	0.900X2.300	T. W. FRAME PANELLED
D2	0.750X2.300	T. W. FRAME FLUSHED DOOR
W	1.800x1.200	T. W. GLAZED WINDOW
W1	1.200x1.200	T. W. GLAZED WINDOW
W2	0.900x1.200	T. W. GLAZED WINDOW


PART COMPLETED FOR HOUSING SCHEME
'APNA GHAR' ON GANGAPUR S. NO. 48/2/A & 50/2
CANAL ROAD, SOMESHWAR- SATPUR LINK ROAD,
DISTRICT- NASHIK

FOR :-
Shweta Infrastructures And Housing India Pvt. Ltd.

SIGNATURE OF ARCHITECT	SIGNATURE OF STRUCTURAL ENG.	SIGNATURE OF OWNER

ARCHITECT
SUMIT & BANSRI KUMATH

Gauri Bungalov, SSA-4,
Ashwin Nagar, Nashik-422009.
Ph-0253 2394485
Email- sumitkumath@gmail.com
WEB: sumitkumath.com

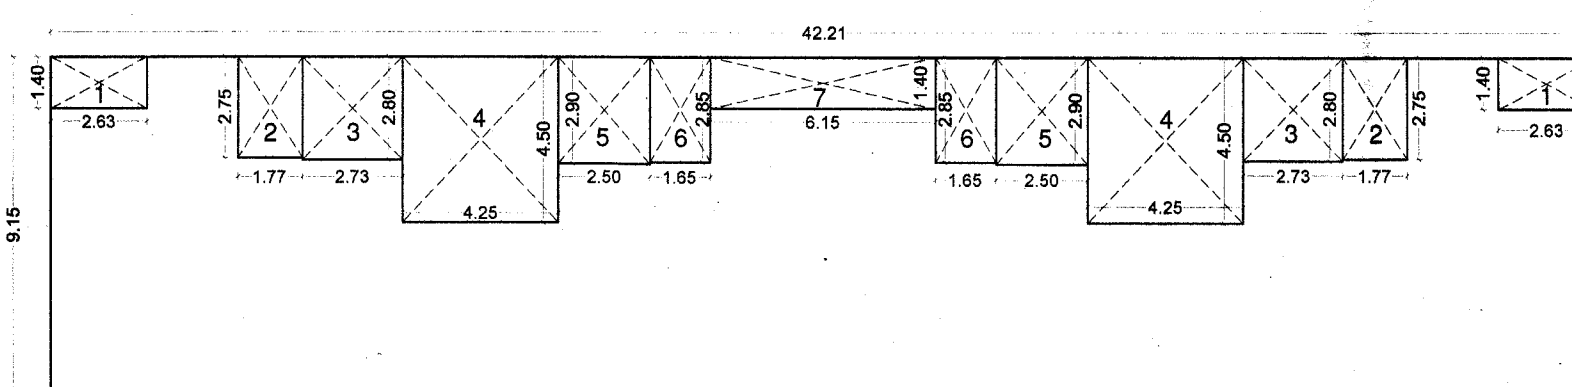

F- BUILDING GROUND FLOOR AREA DIAGRAM
SCALE 1:200