
BUILDING - F


STAMP OF APPROVAL 6/15

APPROVED
As per Occupaining
occi... Certificate
No. BA/13055/2022
Date : 16/09/2022
Executive Engineer
TOWN PLANNING
Nashik Municipal Corporation
Nashik

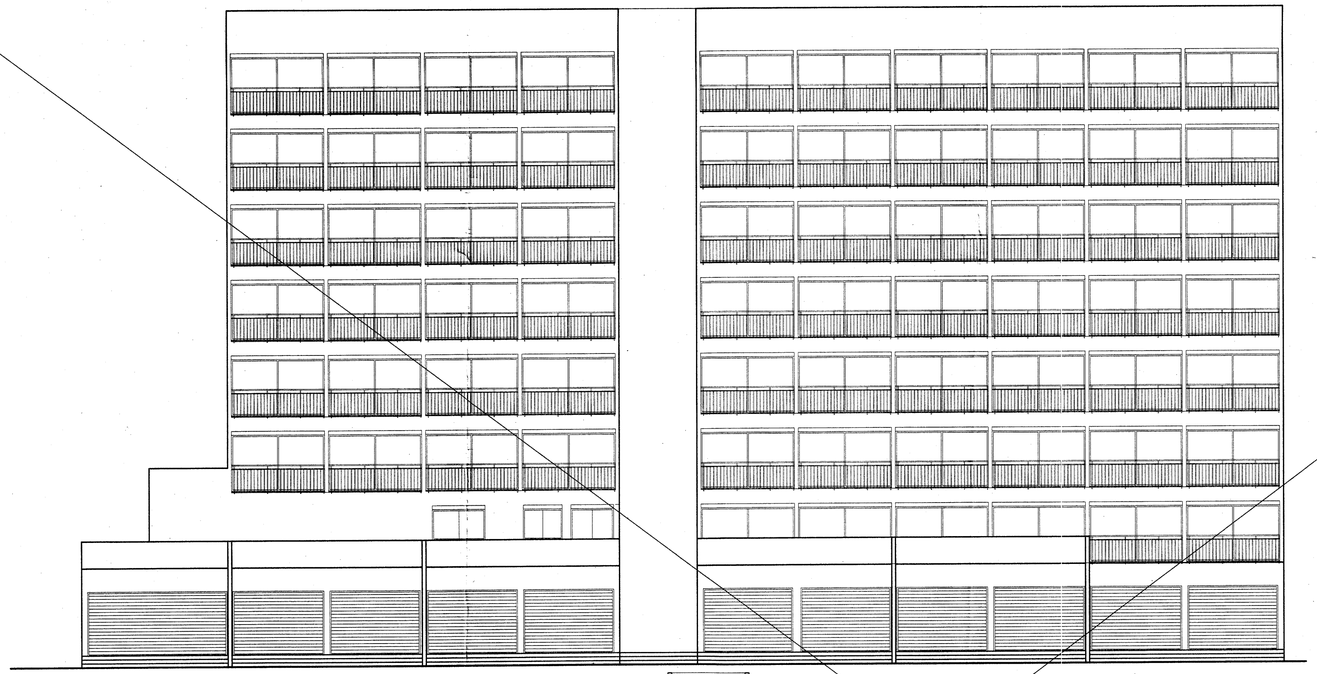

FRONT ELEVATION
SCALE -1:100
BUILDING F (F 3 - WING)

NOT FOR COMPLETION

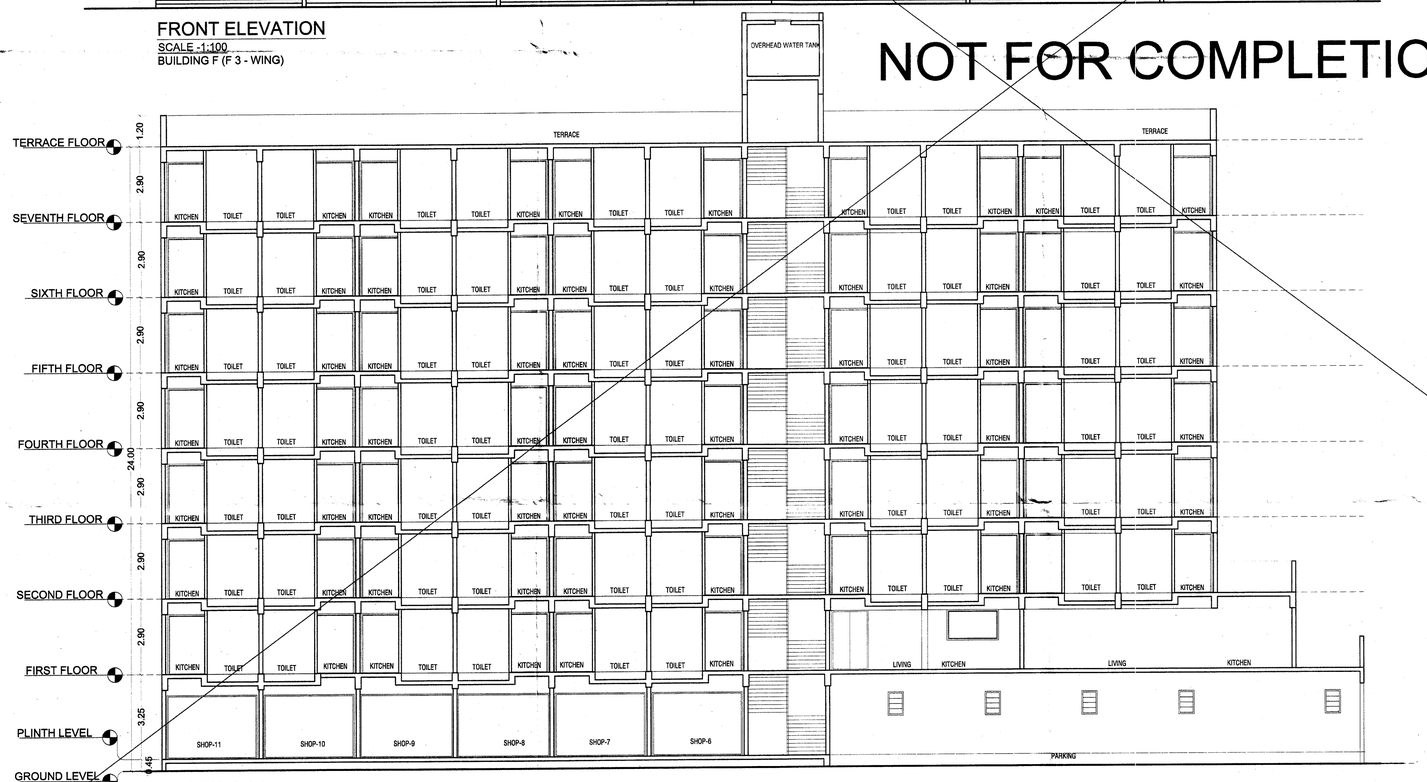

SECTION AA
SCALE -1:100
BUILDING F (F 3 - WING)

F.S.I.STATEMENT (F3 - WING)

FLOOR	RESIDENTIAL F.S.I	PERMISSIBLE 15% BALCONY	PROPOSED BALCONY	EXC. BALCONY
GROUND FL	406.96	0.00	0.00	0.00
1ST FLOOR	362.97	54.45	10.33	0
2ND FLOOR	293.74	44.06	50.83	6.77
3RD FLOOR	293.74	44.06	50.83	6.77
4TH FLOOR	293.74	44.06	50.83	6.77
5TH FLOOR	293.74	44.06	50.83	6.77
6TH FLOOR	293.74	44.06	50.83	6.77
7TH FLOOR	293.74	44.06	50.83	6.77
LIFT AREA	3.24	0.00	0.00	0.00
TOTAL AREA	2535.61	318.81	315.3100	40.62

BUILT-UP AREA = 2535.61 SQ.M
EXCESS BALCONY AREA = 40.62 SQ.M
TOTAL BUILT-UP AREA = 2576.23 SQ.M

CARPET AREA (WING -F3)

FLOOR NAME	FLAT NO.	CARPET AREA PER FLAT	BALCONY	TOTAL	TOTAL FLAT NOS.	TOTAL
FIRST FLOOR	101	81.34	0	81.34	1	81.34
	102	39.24	0	39.24	1	39.24
	103	18.59	0	18.59	1	18.59
	104,105,106	21.37	0	21.37	3	64.11
	107,108	21.37	4.32	25.69	2	51.38
TYPICAL 2ND TO 7TH LOOR	(201 to 203),(301 to 303),(401 to 403),(501 to 503),(601 to 603),(701 to 703)	20.83	4.32	25.15	18	452.70
	204,205,304,305,404,405,504,505, 604,605,704,705	18.39	4.32	22.71	12	272.52
	(206 to 210),(306 to 310),(406 to 410),(506 to 510),(606 to 610),(706 to 710)	21.37	4.32	25.69	30	770.70

CARPET AREA GROUND FLOOR SHOP (WING -F3)

FLOOR	SHOP NO.	CARPET AREA
GROUND FLOOR	12	55.27
	13,14	32.04
	15,16	27.90
	17,18	39.60
	19,20	34.64
	21,22	25.26

SCHEDULE OF DOOR /WINDOW

D	1.05X2.300	T. W. FRAME PANELLED
D1	0.900X2.300	T. W. FRAME PANELLED
D2	.0.750X2.300	T. W. FRAME FLUSHED DOOR
W	1.800x1.200	T. W. GLAZED WINDOW
W1	1.200x1.200	T. W. GLAZED WINDOW
W2	0.900x1.200	T. W. GLAZED WINDOW

(REVISED)
PROPOSED GROUP HOUSING SCHEME 'APNA GHAR ' ON GANGAPUR S. NO. 48/2/A & 50/2 CANAL ROAD, SOMESHWAR- SATPUR LINK ROAD , DISTRICT- NASHIK FOR :-
Shweta Infrastructures And Housing India Pvt. Ltd.

SIGNATURE OF ARCHITECT	SIGNATURE OF STRUCTURAL ENG.	SIGNATURE OF OWNER

ARCHITECT
SUMIT & BANSRI KUMATH

Gauri Bungalow, SSA-4,
Ashwin Nagar, Nashik-422009.
Ph-0253 2394485
Email- sumitkumath@gmail.com
WEB: sumitkumath.com