
BUILDING - H,I,J,K

STAMP OF APPROVAL 10/15

APPROVED
As per the accoupaining
occupancy Certificate
No. Nashik/ B1|30550|2022
Date : 16/09/2022


Executive Engineer
TOWN PLANNING
Nashik Municipal Corporation
Nashik

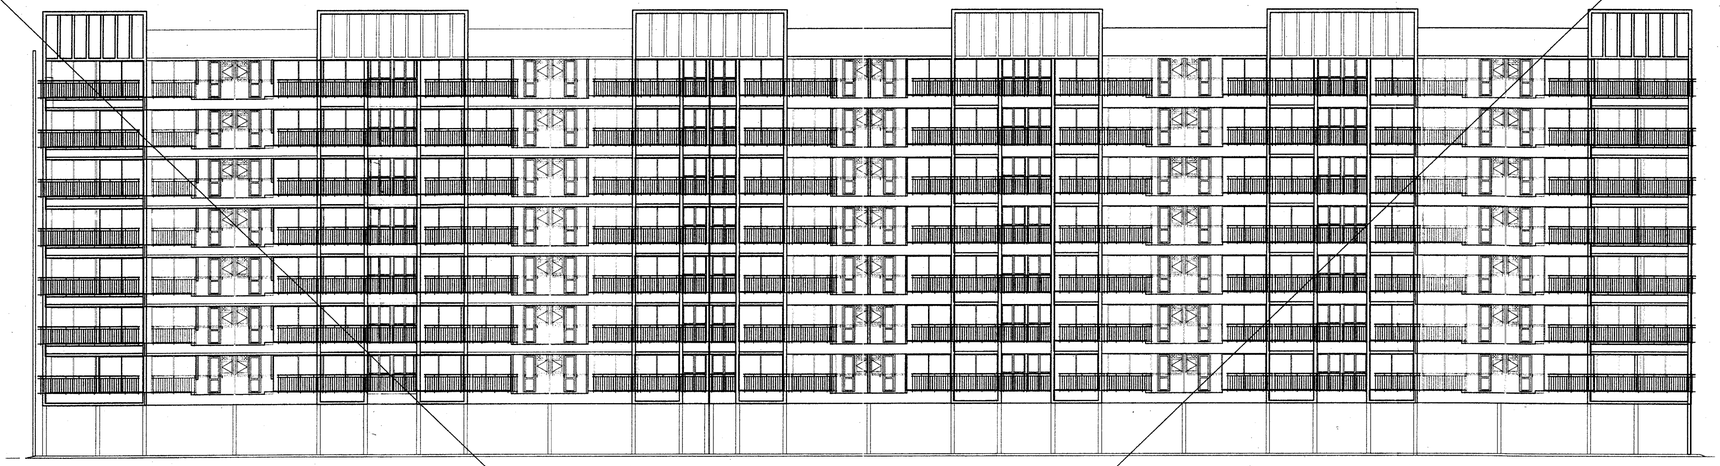

ELEVATION NOT FOR COMPLETION

SCALE -1:100
(BUILDING H,I,J & K)

NOT FOR COMPLETION

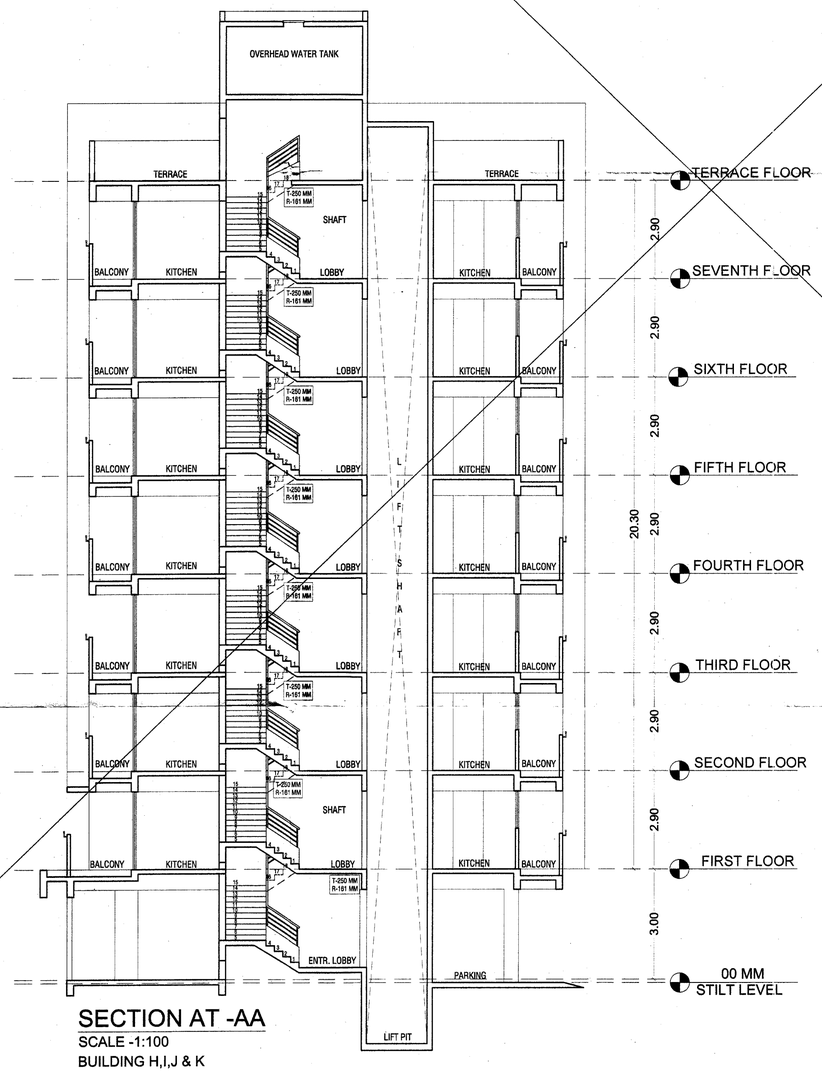

SECTION AT -AA

SCALE -1:100
BUILDING H,I,J & K

NOT FOR COMPLETION

CARPET AREA (WING -H1,I1,J1,K1)

FLOOR NAME	FLAT NO.	CARPET AREA PER FLAT	BALCONY	TOTAL	TOTAL FLAT NOS.	TOTAL
TYPICAL FIRST TO SEVENTH FLOOR	101,104,201,204,301,304,401,404, 501,504,601,604,701,704	57.22	8.15	65.37	14	915.18
	102,103,202,203,302,303,402,403, 502,503,602,603,702,703	39.76	6.72	46.48	14	650.72

CARPET AREA (WING - H2,I2,J2,K2)

FLOOR NAME	FLAT NO.	CARPET AREA PER FLAT	BALCONY	TOTAL	TOTAL FLAT NOS.	TOTAL
TYPICAL FIRST TO SEVENTH FLOOR	101,102,103,104,201,202,203,204, 301,302,303,304,401,402,403,404, 501,502,503,504,601,602,603,604, 701,702,703,704	39.76	6.72	46.48	28	1301.44

CARPET AREA (WING - H3,I3,J3,K3)

FLOOR NAME	FLAT NO.	CARPET AREA PER FLAT	BALCONY	TOTAL	TOTAL FLAT NOS.	TOTAL
TYPICAL FIRST TO SEVENTH FLOOR	101,102,103,104,201,202,203,204, 301,302,303,304,401,402,403,404, 501,502,503,504,601,602,603,604, 701,702,703,704	39.76	6.72	46.48	28	1301.44

CARPET AREA (WING - H4,I4,J4,K4)

FLOOR NAME	FLAT NO.	CARPET AREA PER FLAT	BALCONY	TOTAL	TOTAL FLAT NOS.	TOTAL
TYPICAL FIRST TO SEVENTH FLOOR	101,102,103,104,201,202,203,204, 301,302,303,304,401,402,403,404, 501,502,503,504,601,602,603,604, 701,702,703,704	39.76	6.72	46.48	28	1301.44

CARPET AREA (WING -H5,I5,J5,K5)

FLOOR NAME	FLAT NO.	CARPET AREA PER FLAT	BALCONY	TOTAL	TOTAL FLAT NOS.	TOTAL
TYPICAL FIRST TO SEVENTH FLOOR	101,104,201,204,301,304,401,404, 501,504,601,604,701,704	39.76	6.72	46.48	14	650.72
	102,103,202,203,302,303,402,403, 502,503,602,603,702,703	57.22	8.15	65.37	14	915.18

SCHEDULE OF DOOR /WINDOW

D	1.05X2.300	T. W. FRAME PANELLED
D1	0.900X2.300	T. W. FRAME PANELLED
D2	.0.750X2.300	T. W. FRAME FLUSHED DOOR
W	1.800x1.200	T. W. GLAZED WINDOW
W1	1.200x1.200	T. W. GLAZED WINDOW
W2	0.900x1.200	T. W. GLAZED WINDOW

(REVISED)
PROPOSED GROUP HOUSING SCHEME 'APNA GHAR ' ON GANGAPUR S. NO. 48/2/A & 50/2 CANAL ROAD, SOMESHWAR- SATPUR LINK ROAD , DISTRICT- NASHIK FOR :-
Shweta Infrastructures And Housing India Pvt. Ltd.

SIGNATURE OF ARCHITECT	SIGNATURE OF STRUCTURAL ENG.	SIGNATURE OF OWNER

ARCHITECT
SUMIT & BANSRI KUMATH

Gauri Bungalow, SSA-4,
Ashwin Nagar, Nashik-422009.
Ph-0253 2394485
Email- sumitkumath@gmail.com
WEB: sumitkumath.com