


BALCONY AREA CALC. FOR (L-BUILDING) 1ST TO 7TH FLOOR.									
(IN SQM)									
B1	10.20	X	1.30	X	1	X	4	=	53.04
B2	9.85	X	1.30	X	1	X	8	=	102.44
B3	3.20	X	1.00	X	1	X	4	=	12.80
B4	3.05	X	1.05	X	1	X	8	=	25.62
B5	3.15	X	1.05	X	1	X	2	=	6.62
TOTAL									200.52
TOTAL BALCONY AREA (1ST TO 2ND) = 200.52 X 7 =									1403.6400

L-BUILDING AREA CALC. FOR (L1, L2, L3, L4&L5) 1ST & 4TH FLOOR.									
(IN SQM)									
AREA OF BLOCK	=	116.45	X	1	X	15.35	=	1787.51	
DEDUCTIONS									
1	3.20	X	1.00	X	1	X	4	=	12.80
2	10.20	X	1.95	X	1	X	4	=	79.56
3	3.05	X	3.10	X	1	X	8	=	75.64
4	9.85	X	1.95	X	1	X	8	=	153.66
5	3.25	X	3.10	X	1	X	2	=	20.15
6	3.3	X	2.55	X	1	X	2	=	16.83
7	4.25	X	6.05	X	1	X	6	=	154.28
8	2.95	X	2.75	X	1	X	10	=	81.13
9	1.85	X	2.55	X	1	X	4	=	18.87
10	2.05	X	2.55	X	1	X	1	=	5.23
TOTAL DEDUCTIONS									618.1400
1787.51	-	618.1400						=	1,169.37
NET AREA									1169.37

BUILDING L


STAMP OF APPROVAL 12/15

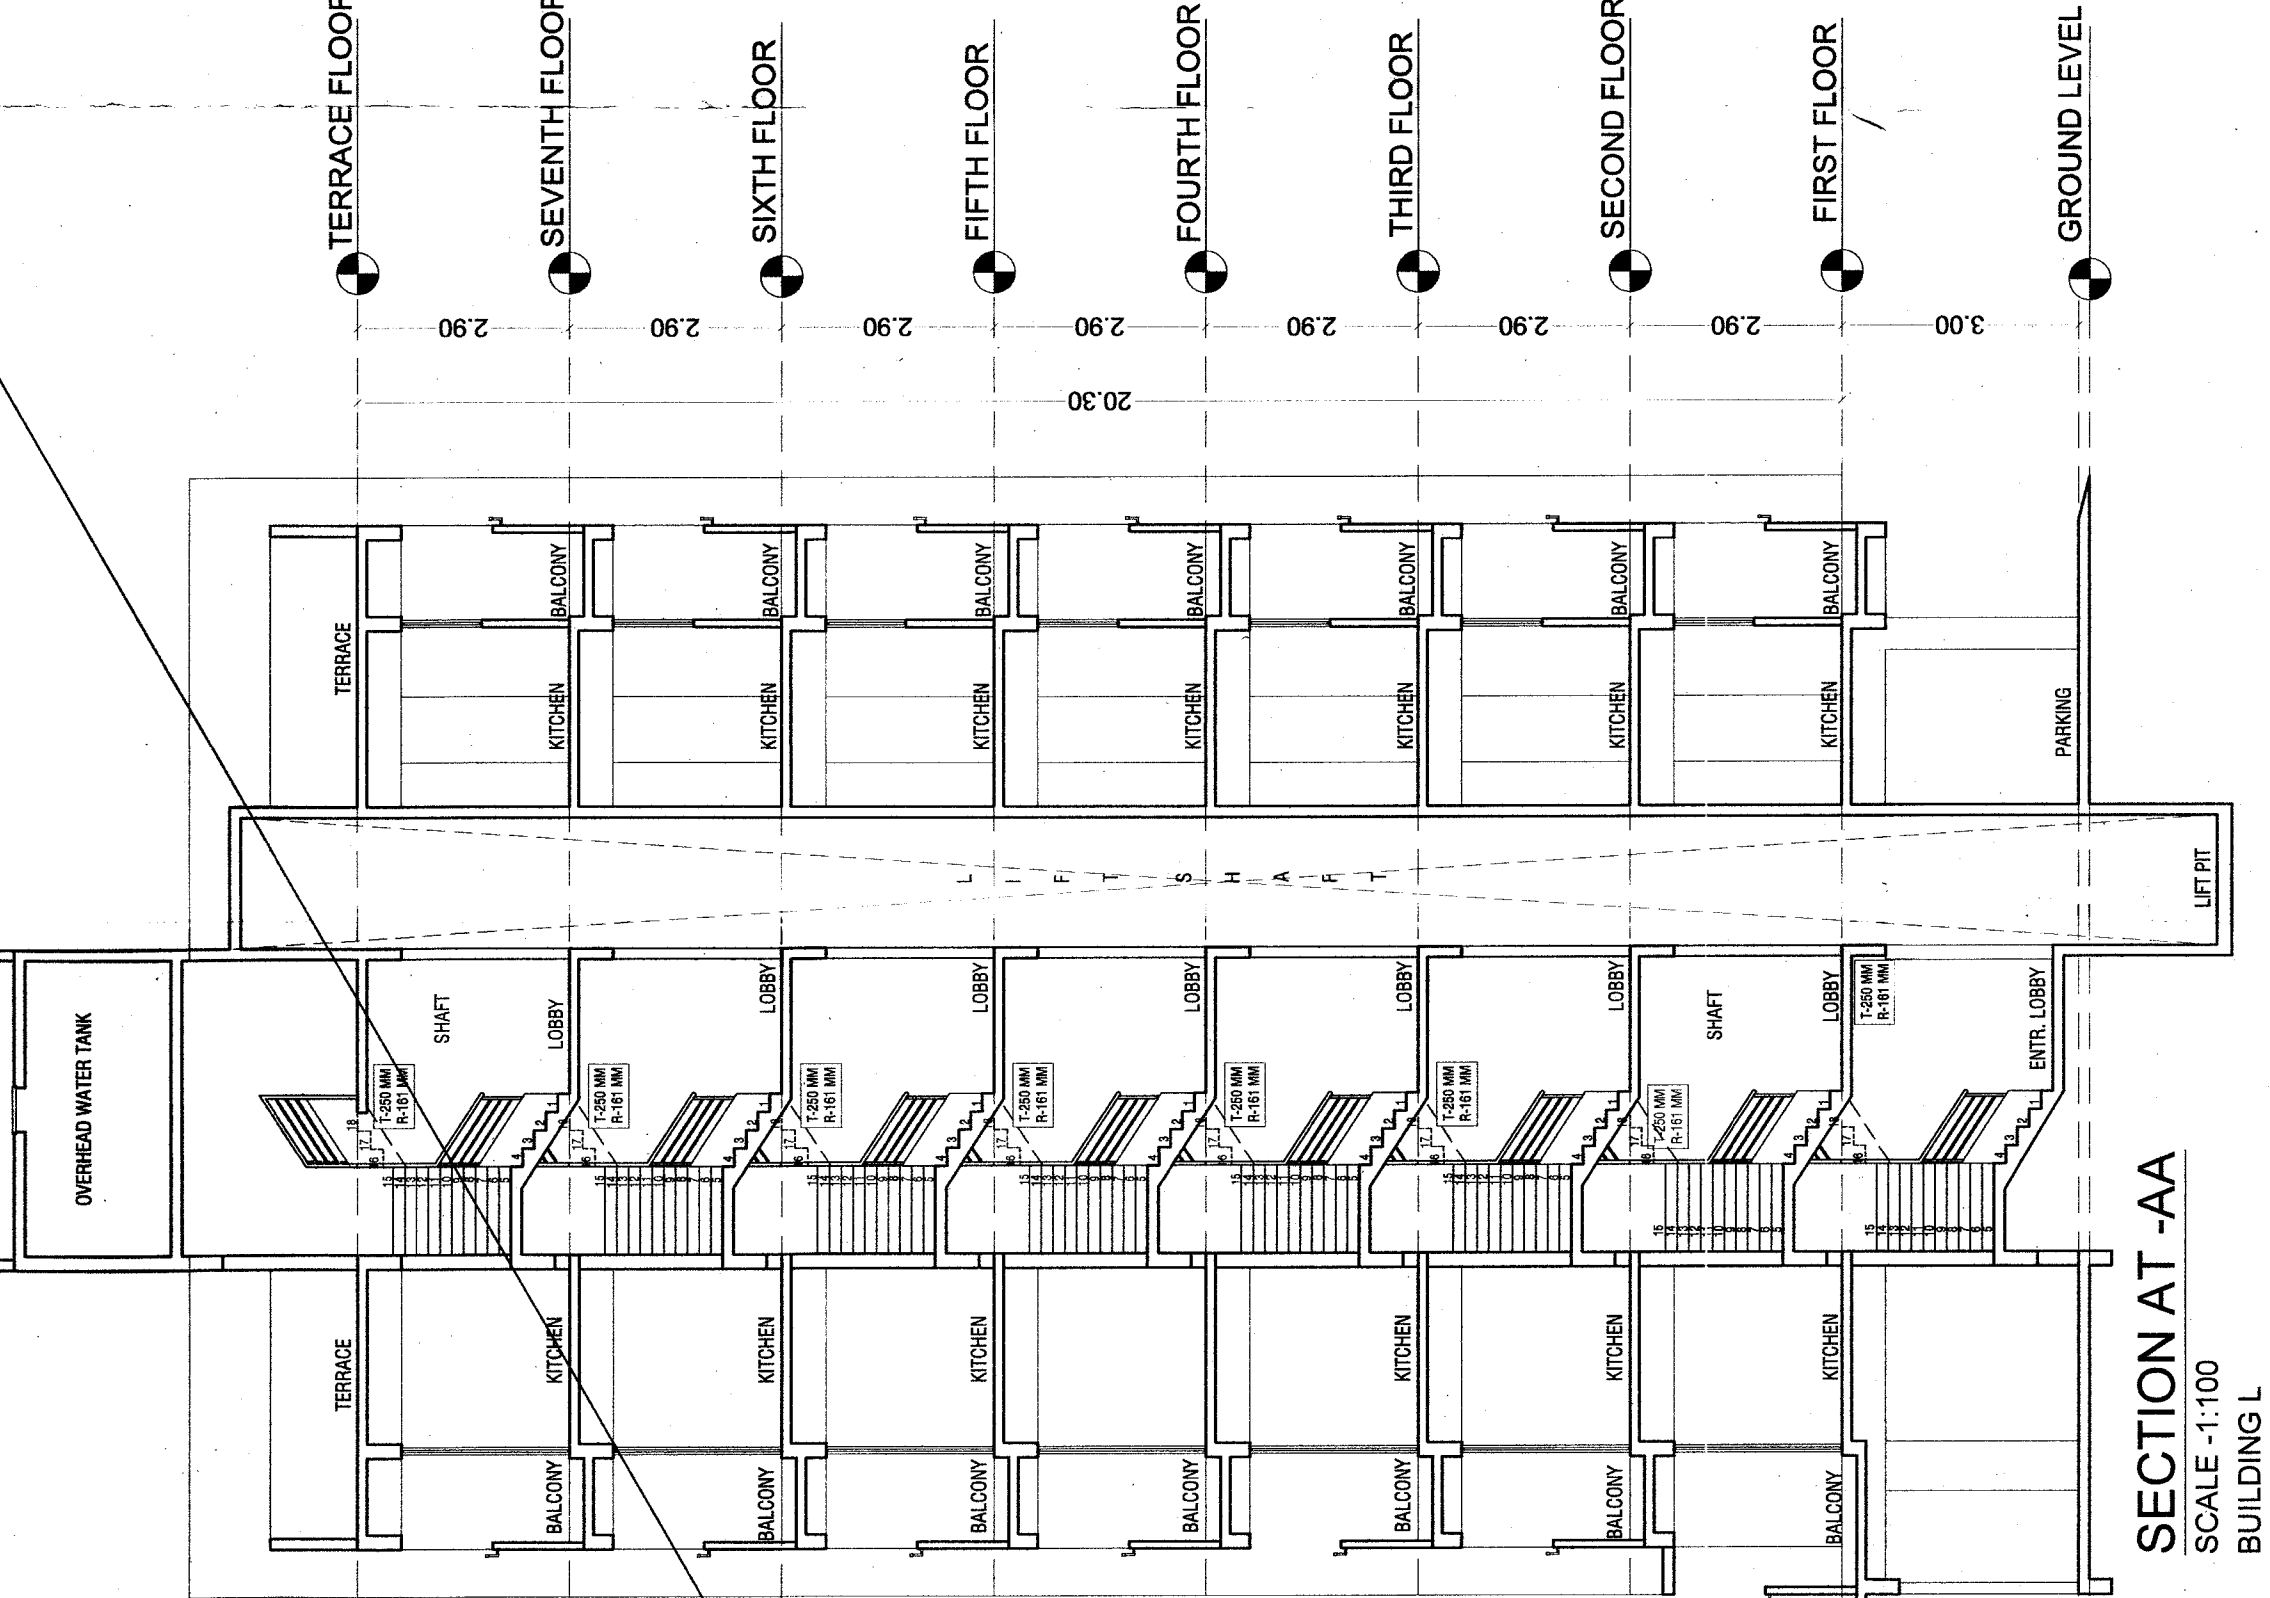


SECTION AT -AA
SCALE - 1/100
BUILDING L

F.S.I STATEMENT (L-BUILDING)					
FLOOR	RESIDENTIAL F.S.I	PERMISSIBLE 15% BALCONY	PROPOSED BALCONY	EKG BALCONY	
GROUND FL	0.00	0.00	0.00	0.00	
1ST FLOOR	1169.37	175.40	200.52	25.12	
2ND FLOOR	1169.37	175.40	200.52	25.12	
3RD FLOOR	1169.37	175.40	200.52	25.12	
4TH FLOOR	1169.37	175.40	200.52	25.12	
5TH FLOOR	927.54	0.00	0.00	0.00	
6TH FLOOR	927.54	0.00	0.00	0.00	
7TH FLOOR	927.54	0.00	0.00	0.00	
LIFT AREA	19.44	0.00	0.00	0.00	
TOTAL AREA	7479.54	701.60	802.08	100.48	
BUILT UP AREA = 7479.54 SQ. M					
DRIVERS TOILET AREA = 64.50 SQ. M					
TOTAL = 7544.04 SQ. M					
EXCESS BALCONY AREA = 100.48 SQ. M					
TOTAL F.S.I = 1169.37					
TOTAL BUILT UP AREA = 9653.03 SQ. M					

1ST TO 4TH FLOOR AREA DIAGRAM
SCALE: 1/200

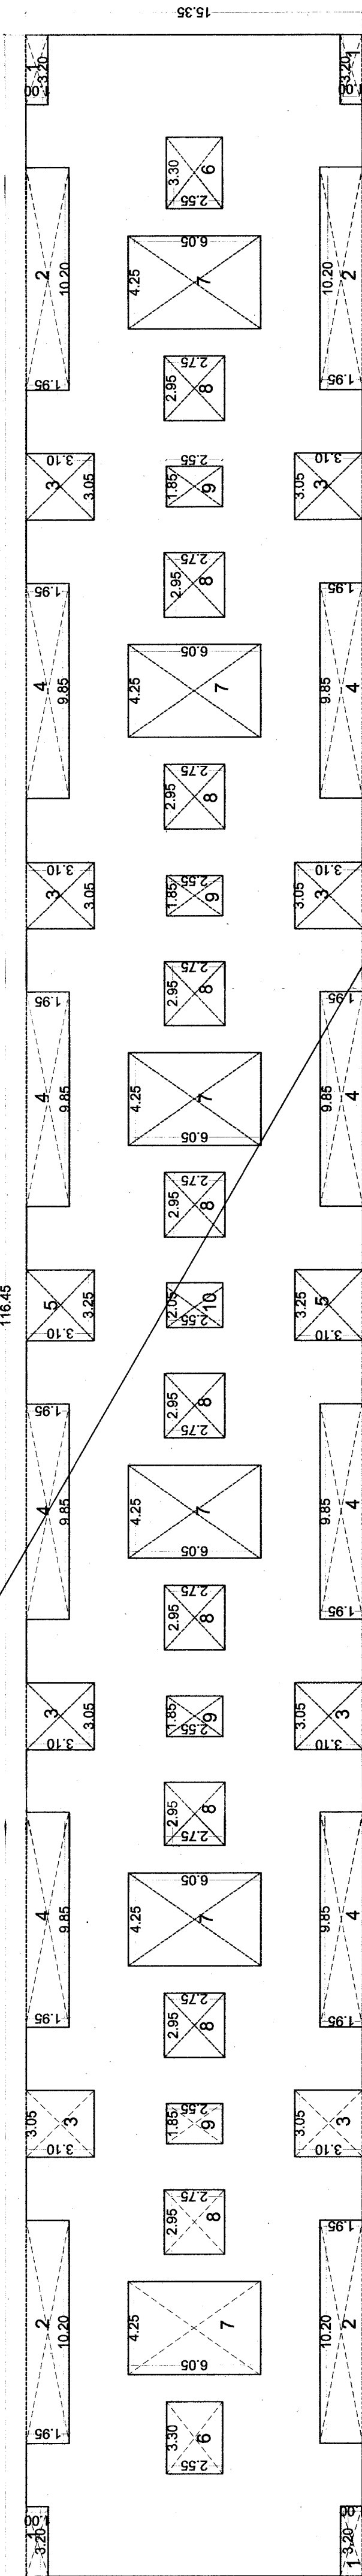

ELEVATION NOTE - NEW PROPOSED - 5TH TO 7TH
SCALE - 1/100
(BUILDING L)
PREVIOUSLY APPROVED - 1ST TO 4TH

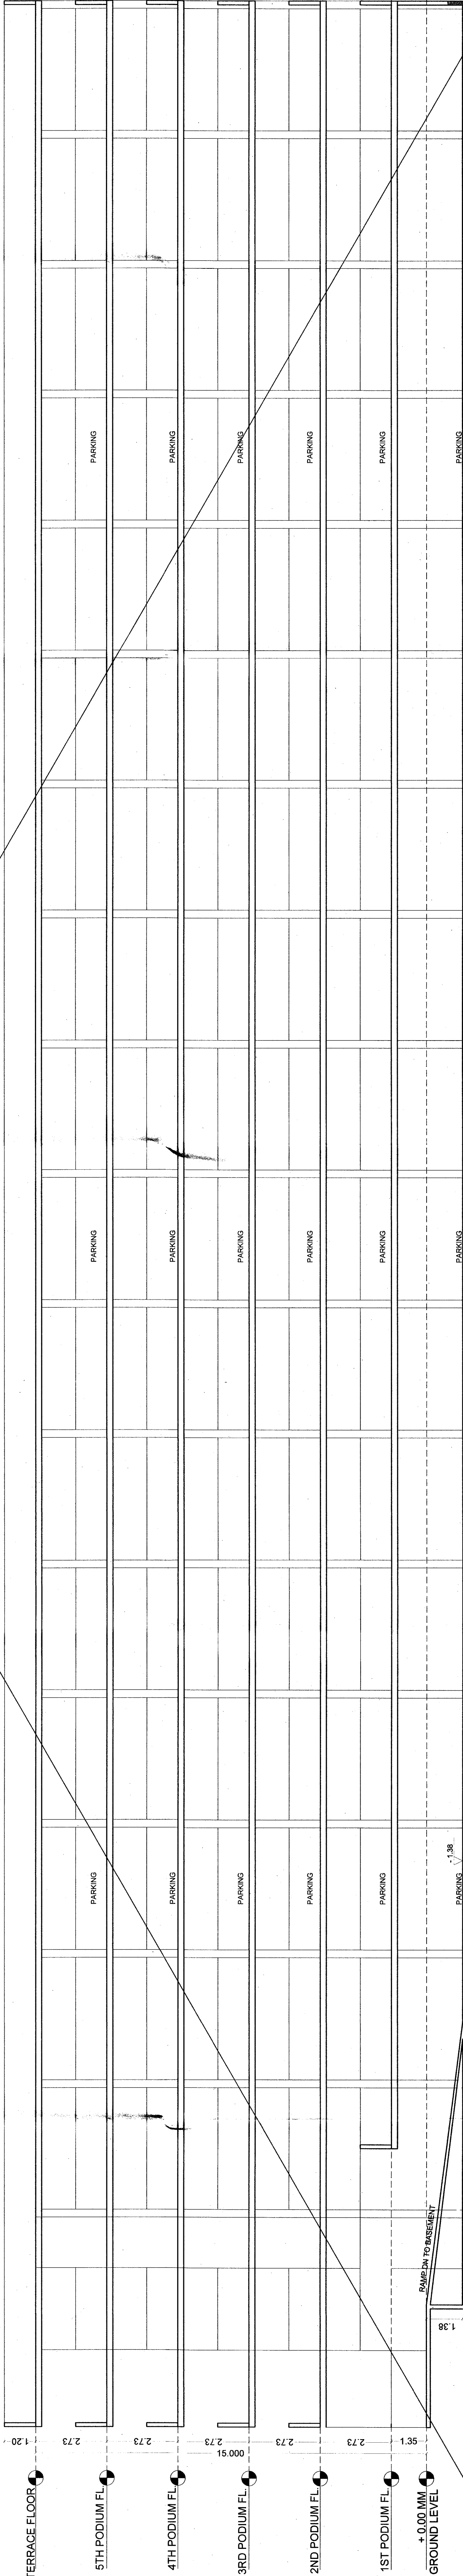

PODIUM BUILDING SECTION-AA
SCALE - 1/100

SCHEDULE OF DOOR / WINDOW

D	1.05X2.300	T. W. FRAME PANELL
D1	0.90X2.300	T. W. FRAME PANELL
D2	0.75X2.300	T. W. FRAME FLUSHED DOOR
W	1.80X4.100	T. W. GLAZED WINDOW
W1	1.20X4.100	T. W. GLAZED WINDOW
W2	0.90X4.100	T. W. GLAZED WINDOW

(REVISED)
PROPOSED GROUP HOUSING SCHEME 'APNA GHAR'
ON GANGAPUR S. NO. 48/2/A & 50/2 CANAL ROAD,
SOMESHWAR-SATPUR LINK ROAD, DISTRICT-

NASHIK FOR :-

Shweta Infrastructures And Housing India Pvt. Ltd.

SIGNATURE OF ARCHITECT

SIGNATURE OF STRUCTURAL ENG.

SIGNATURE OF OWNER

ARCHITECT
SUMIT & BANSRI KUMATH

Gauri Banglow, SSA-4,
Ashwin Nagar, Nashik-422008
Ph: 0253 2394465
Email: sumitkumath@gmail.com
WEB: sumitkumath.com