

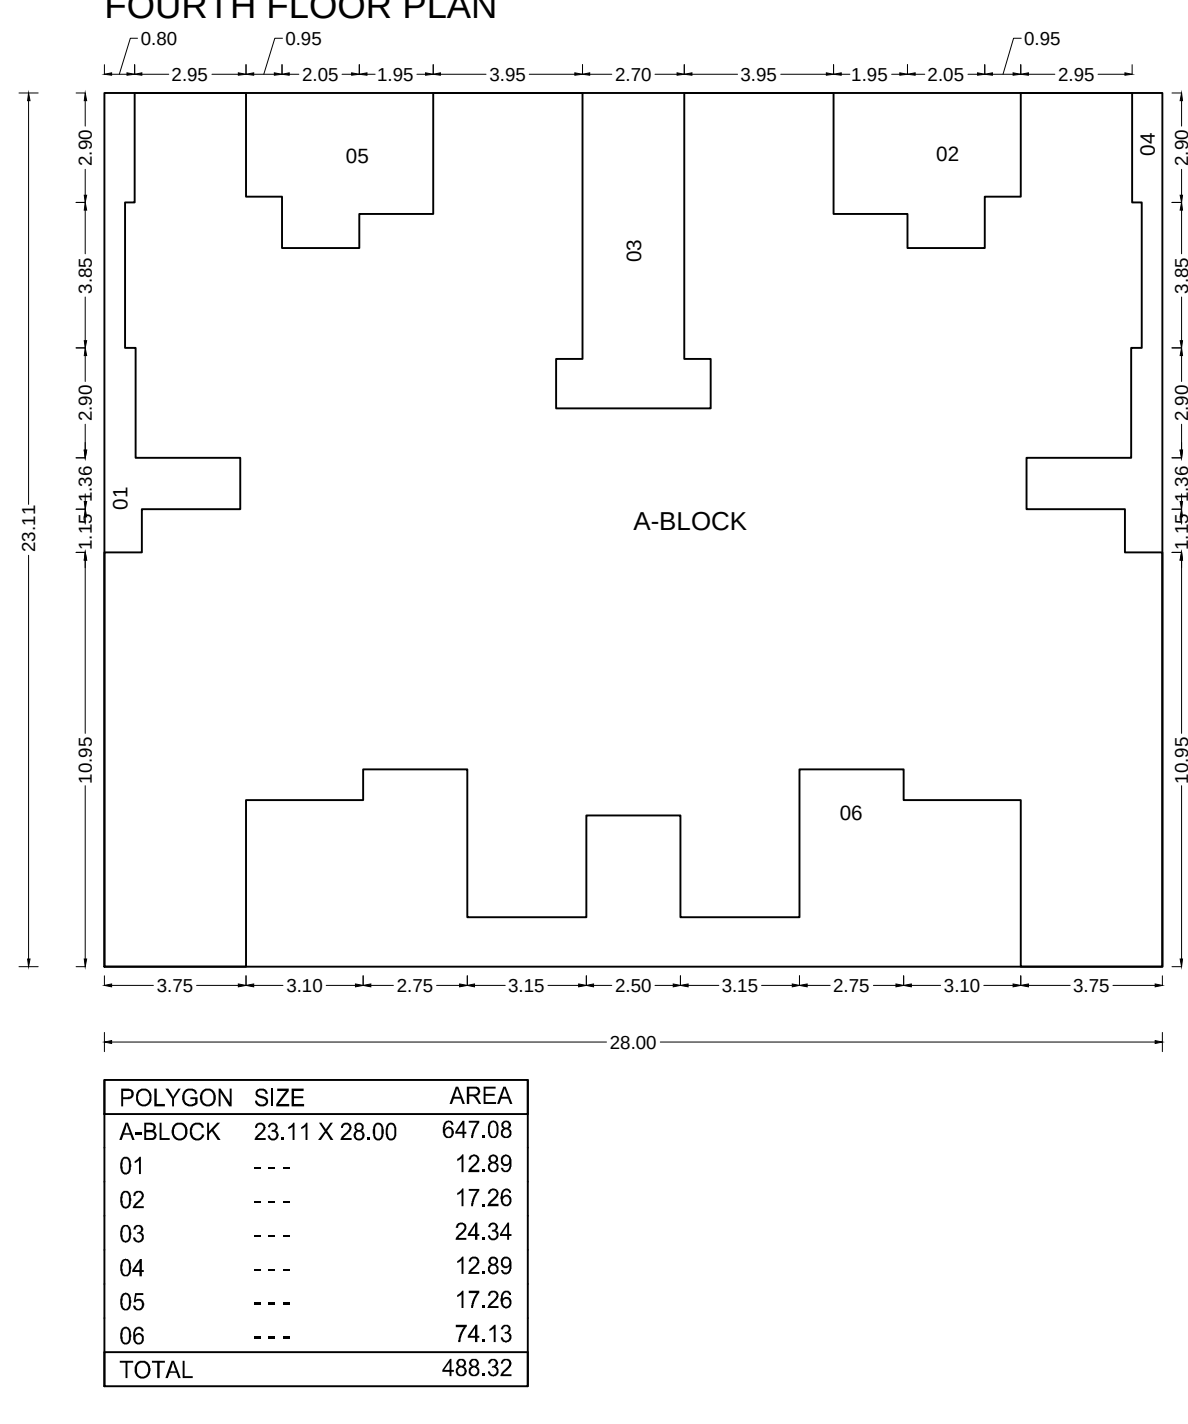
 
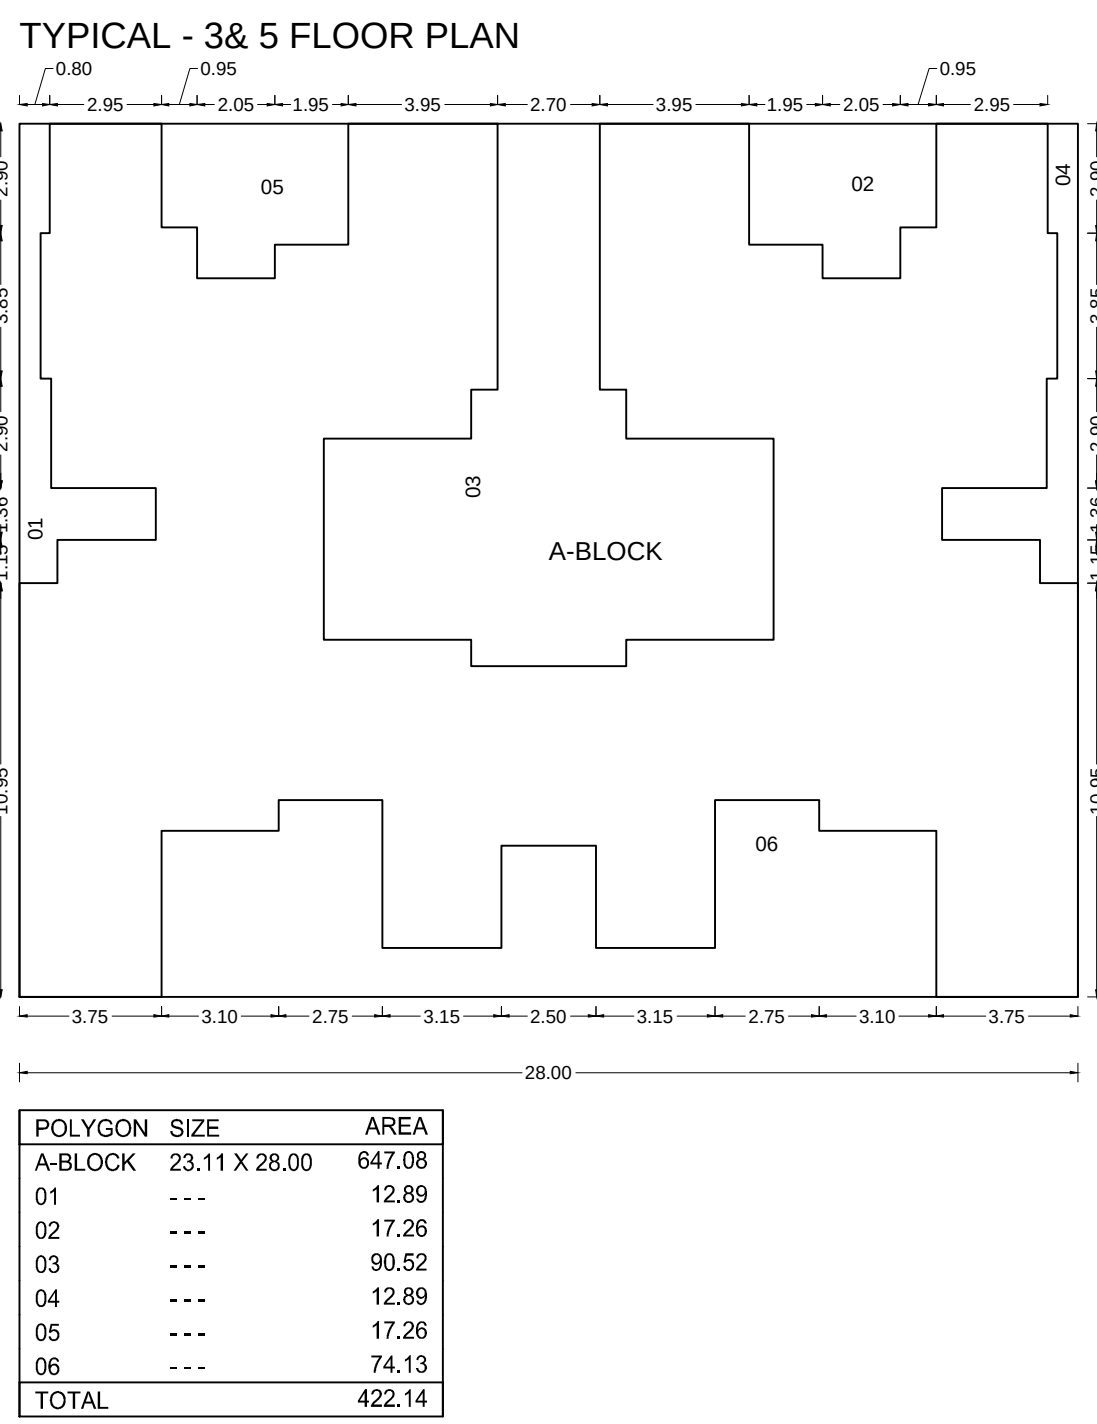
 
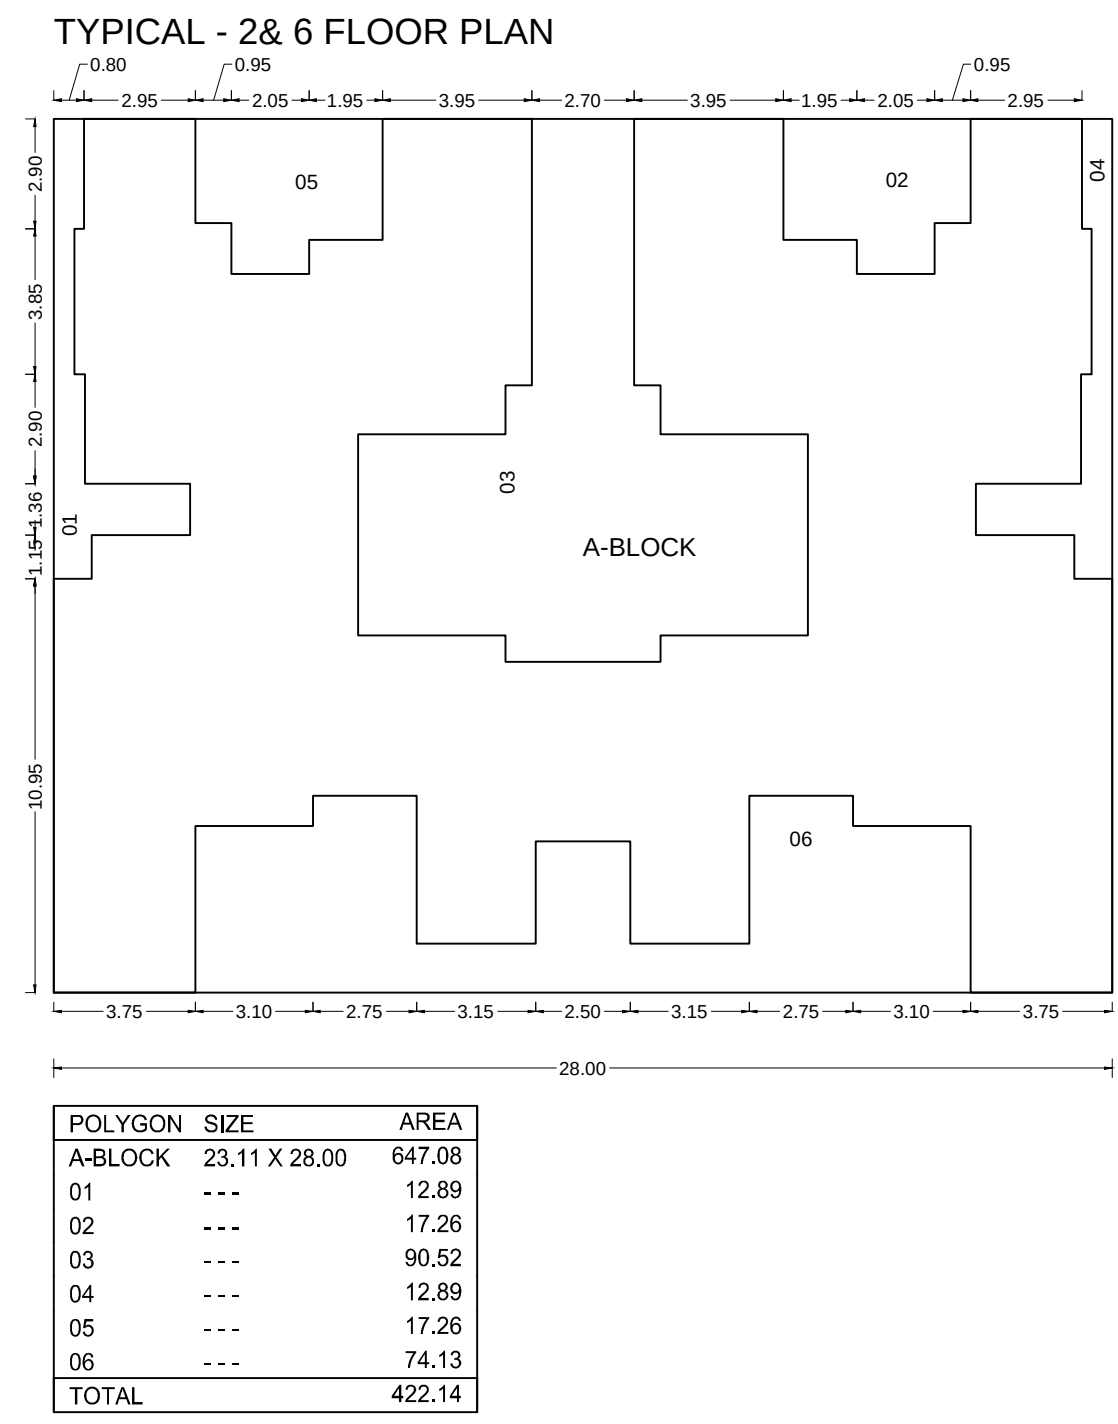
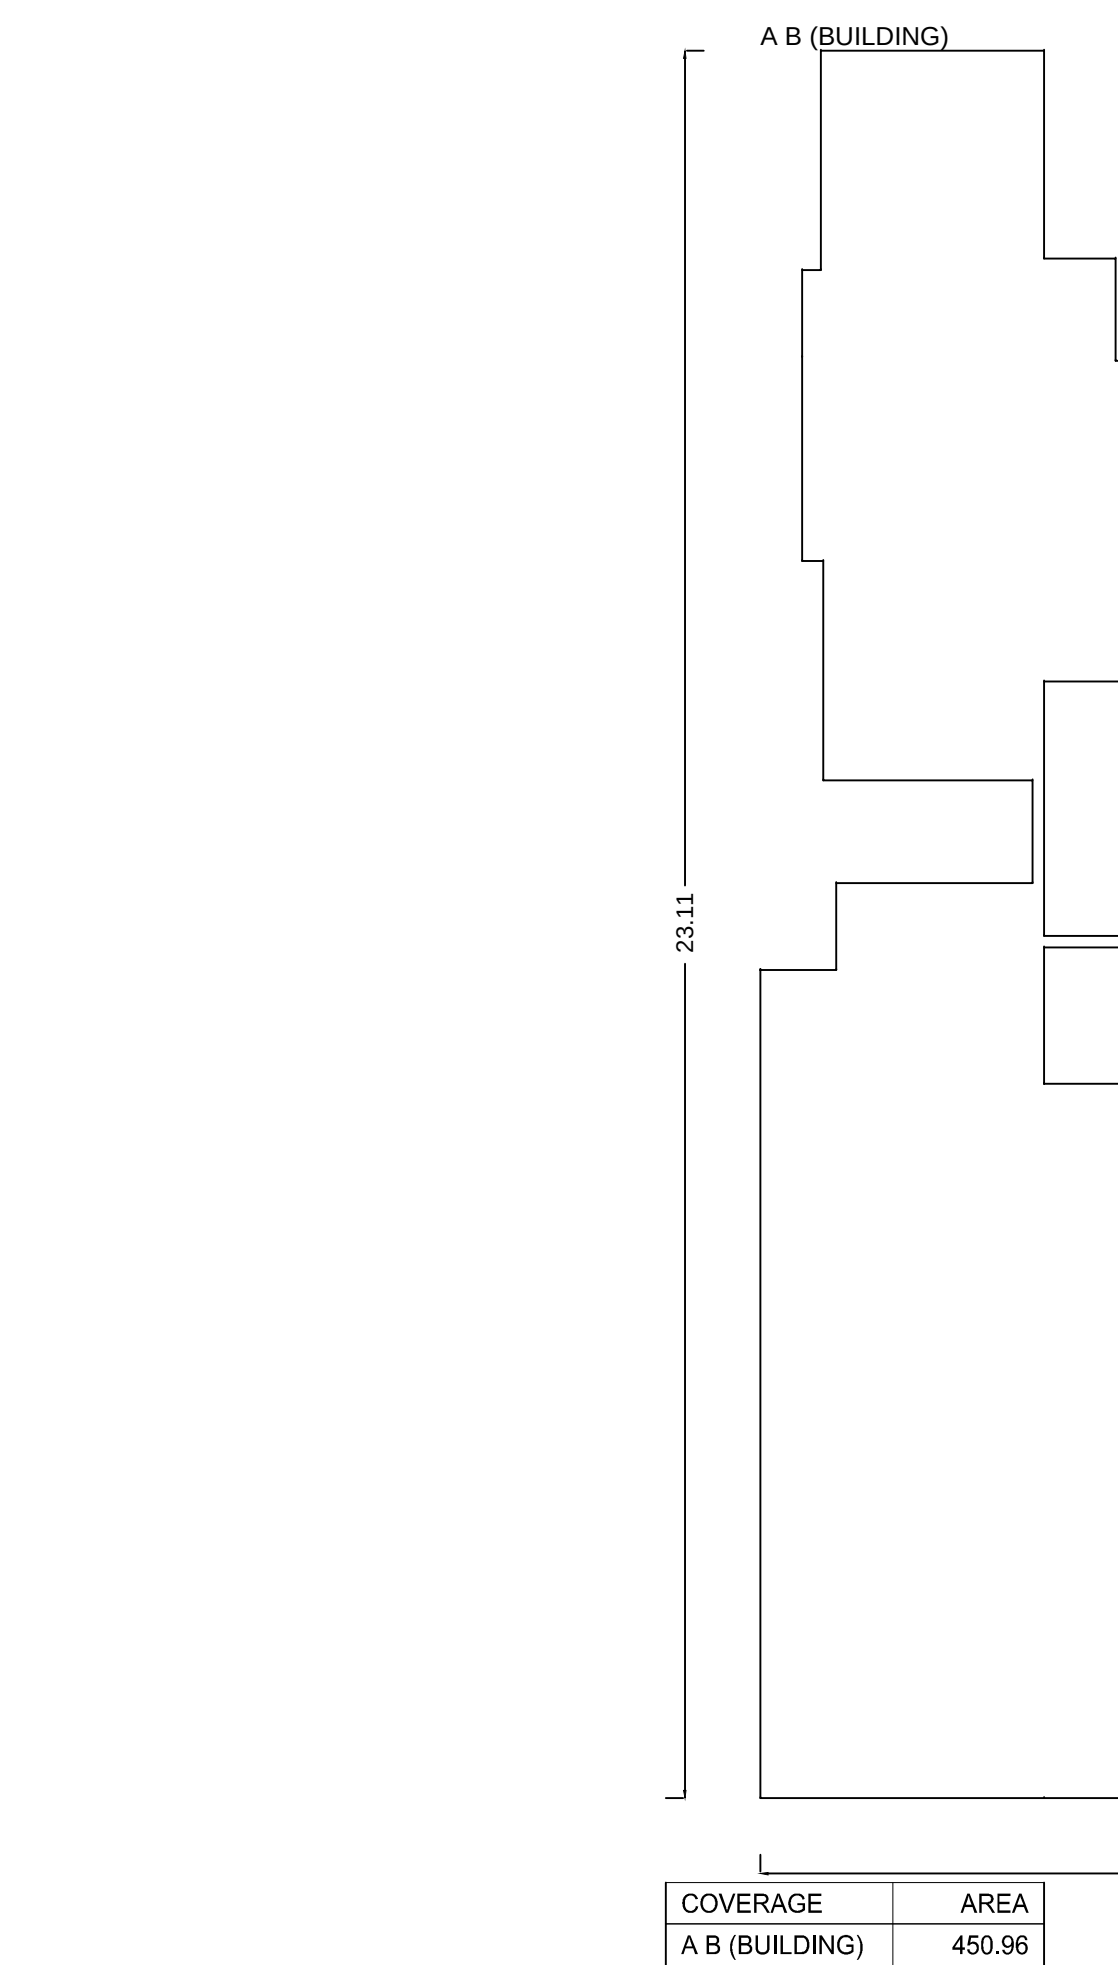


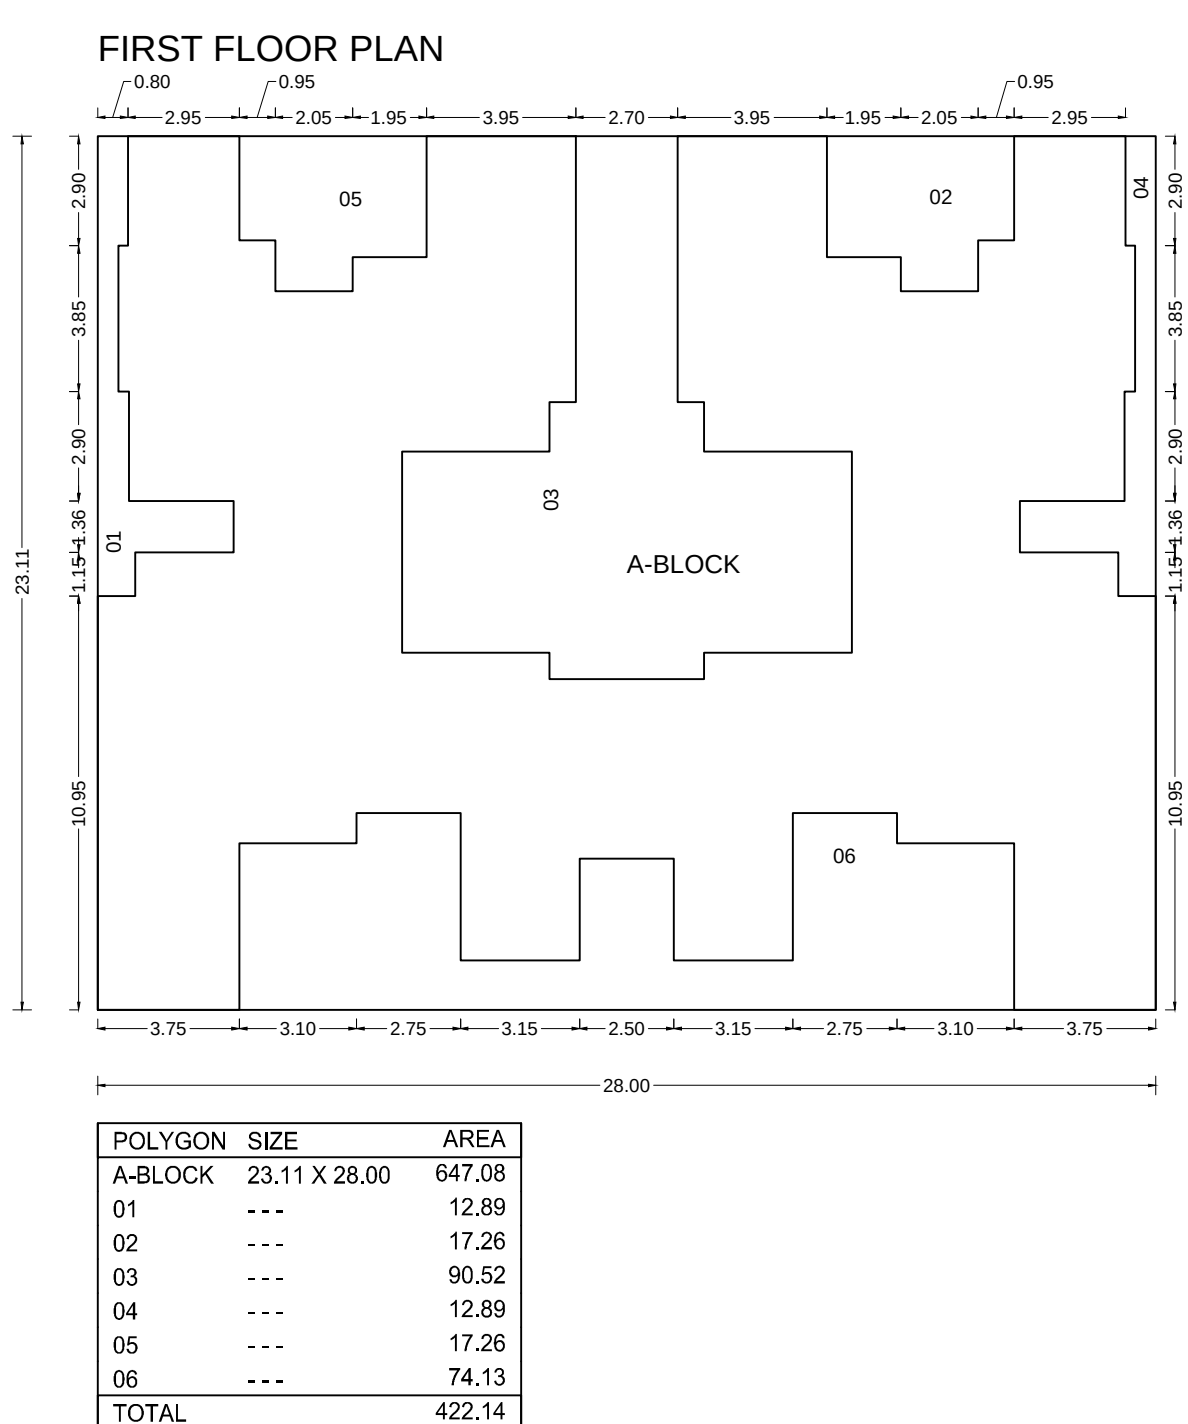

CARPET DETAILS						
BUILDING NAME	FLOOR NAME	CARPET NAME	CARPET AREA	ENC BAL AREA	TERRACE AREA	OPEN BAL AREA
C D (BUILDING)	TYPICAL - 1 & 2 FLOOR	CARPET NO C-01-06	37.49	0.00	0.00	7.93
		CARPET NO C-02-07	38.97	0.00	0.00	7.20
		CARPET NO C-03-08	37.45	0.00	0.00	4.94
		CARPET NO C-04-09	38.97	0.00	0.00	7.19
		CARPET NO C-05-10	37.24	0.00	0.00	3.87
		CARPET NO D-01-06	37.49	0.00	0.00	7.93
		CARPET NO D-02-07	38.97	0.00	0.00	7.20
		CARPET NO D-03-08	37.45	0.00	0.00	4.94
		CARPET NO D-04-09	38.97	0.00	0.00	7.19
		CARPET NO D-05-10	37.24	0.00	0.00	3.87
	THIRD FLOOR PLAN	CARPET NO C-11	37.49	0.00	0.00	7.93
		CARPET NO C-12	38.97	0.00	0.00	7.20
		CARPET NO C-13	37.45	0.00	0.00	4.94
		CARPET NO C-14	38.97	0.00	0.00	7.19
		CARPET NO C-15	27.58	0.00	10.00	3.87
		CARPET NO D- 15	27.58	0.00	10.00	3.87
		CARPET NO D-11	37.49	0.00	0.00	7.93
		CARPET NO D-12	38.97	0.00	0.00	7.20
		CARPET NO D-13	37.45	0.00	0.00	4.94
		CARPET NO D-14	38.97	0.00	0.00	7.19

CARPET DETAILS							
BUILDING NAME	FLOOR NAME	CARPET NAME	CARPET AREA	ENC BAL AREA	TERRACE AREA	OPEN BAL AREA	
A B (BUILDING)	FIRST FLOOR PLAN	CARPET-NO A-01	36.54	0.00	0.00	2.63	
		CARPET-NO A-02	39.97	0.00	0.00	17.90	
		CARPET-NO A-03	55.18	0.00	13.64	6.70	
		CARPET-NO A-04	39.77	0.00	23.42	0.00	
		CARPET-NO B-01	36.54	0.00	0.00	2.63	
		CARPET-NO B-02	39.97	0.00	0.00	12.45	
		CARPET-NO B-03	55.18	0.00	13.64	6.70	
		CARPET-NO B-04	39.77	0.00	23.42	0.00	
		GROUND FLOOR PLAN	CARPETS-NO.1	31.11	0.00	0.00	0.00
		CARPETS-NO.2	28.80	0.00	0.00	0.00	
		CARPETS-NO.3	25.58	0.00	0.00	0.00	
		CARPETS-NO.4	26.51	0.00	0.00	0.00	
		CARPETS-NO.5	23.25	0.00	0.00	0.00	
		CARPETS-NO.6	26.51	0.00	0.00	0.00	
		CARPETS-NO.7	25.58	0.00	0.00	0.00	
		CARPETS-NO.8	28.80	0.00	0.00	0.00	
		CARPETS-NO.9	31.11	0.00	0.00	0.00	
		TYPICAL - 28.6 FLOOR PLAN	CARPET-NO A-05,21	36.54	0.00	0.00	2.63
	CARPET-NO A-06,22		39.97	0.00	0.00	17.90	
	CARPET-NO A-07,23		55.18	0.00	3.88	6.70	
	CARPET-NO A-08,24		39.77	0.00	0.00	9.60	
	CARPET-NO B-05,21		36.54	0.00	0.00	2.63	
	CARPET-NO B-06,22		39.97	0.00	0.00	17.90	
	CARPET-NO B-07,23		55.18	0.00	3.88	6.70	
	CARPET-NO B-08,24		39.77	0.00	0.00	9.60	
	SEVENTH FLOOR PLAN		CARPET-NO A-21	24.99	0.00	12.64	0.00
		CARPET-NO A-22	32.30	0.00	8.03	12.45	
		CARPET-NO A-23	41.42	0.00	18.15	6.70	
		CARPET-NO A-24	31.75	0.00	7.69	9.60	
		CARPET-NO B-21	36.54	0.00	0.00	2.63	
		CARPET-NO B-22	32.30	0.00	8.03	12.45	
		CARPET-NO B-23	41.42	0.00	18.15	6.70	
		CARPET-NO B-24	31.75	0.00	7.69	9.60	
		FOURTH FLOOR PLAN	CARPET-NO A-13	36.54	0.00	0.00	2.63
	CARPET-NO A-14		39.97	0.00	0.00	17.90	
	CARPET-NO A-15		55.18	0.00	3.64	6.70	
CARPET-NO A-16	39.77		0.00	0.00	9.60		
CARPET-NO B-13	36.54		0.00	0.00	2.63		
CARPET-NO B-14	39.97		0.00	0.00	17.90		
CARPET-NO B-15	55.18		0.00	3.64	6.70		
CARPET-NO B-16	39.77		0.00	0.00	9.60		
TYPICAL - 38.5 FLOOR PLAN	CARPET-NO A-09,17		36.54	0.00	0.00	2.63	
	CARPET-NO A-10,18	39.97	0.00	0.00	17.90		
	CARPET-NO A-11,19	55.18	0.00	3.64	6.70		
	CARPET-NO A-12,20	39.77	0.00	0.00	9.60		
	CARPET-NO B-09,17	36.54	0.00	0.00	2.63		
	CARPET-NO B-10,18	39.97	0.00	0.00	17.90		
	CARPET-NO B-11	55.18	0.00	3.64	6.70		
	CARPET-NO B-12	39.77	0.00	0.00	9.60		

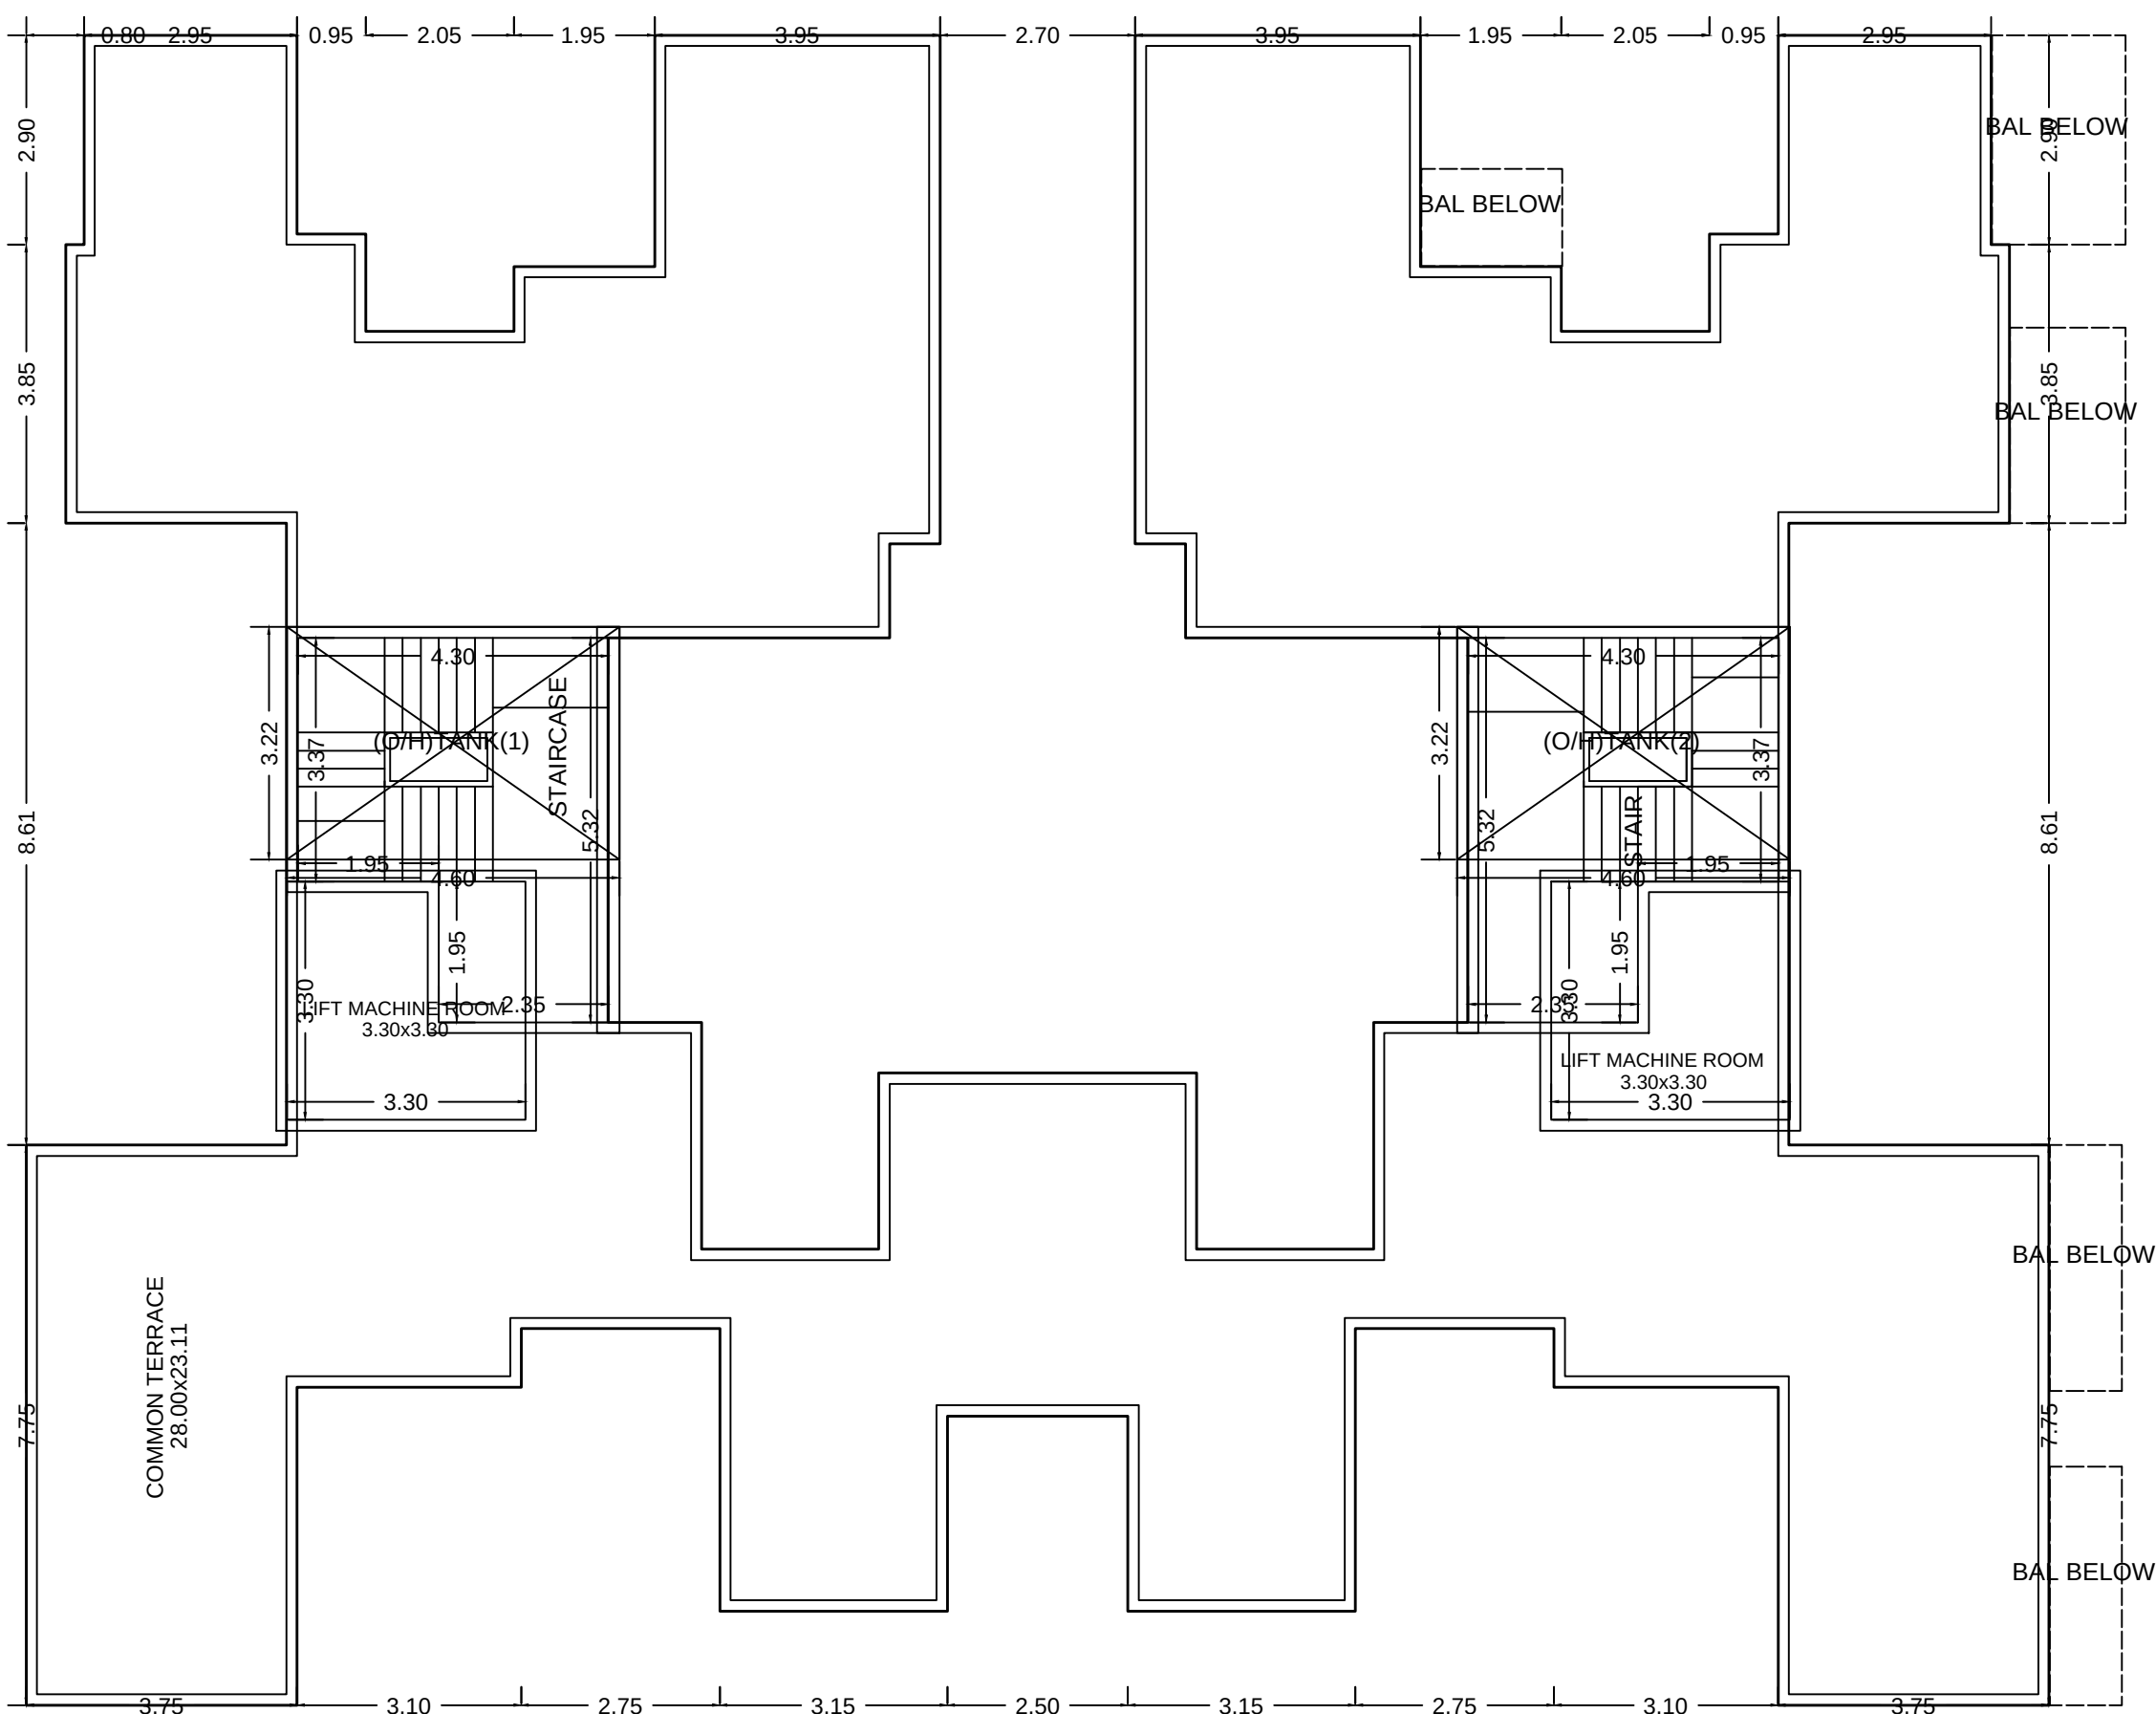

TERRACE FLOOR PLAN

STAMP OF APPROVAL

A0