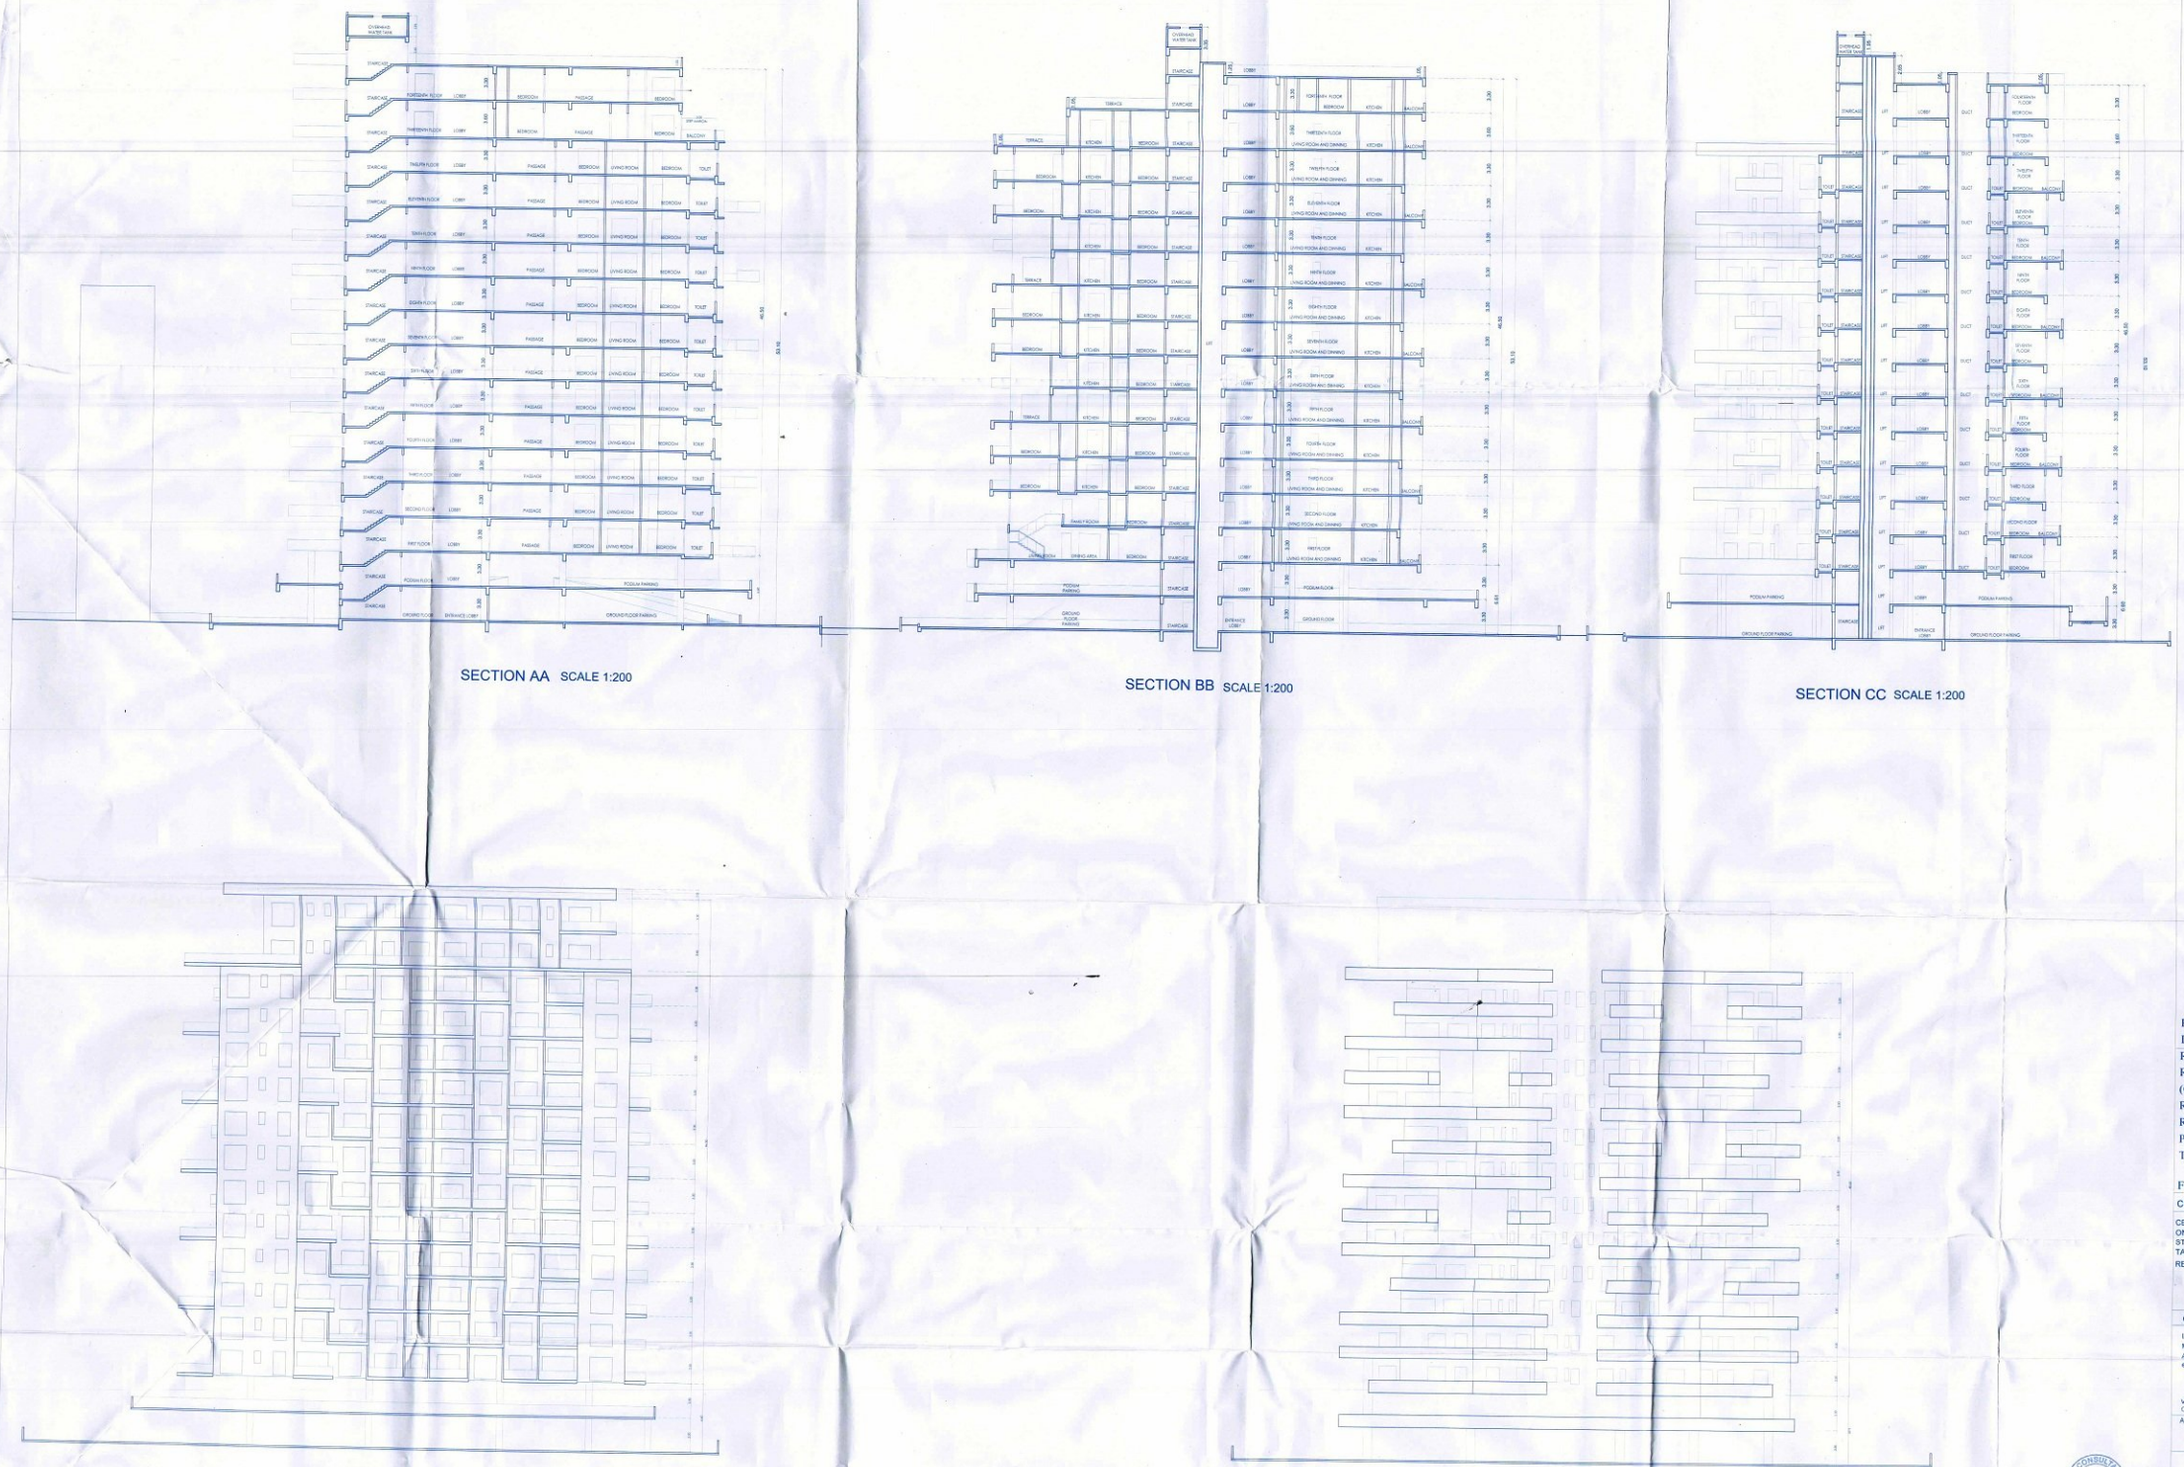

SECTION AA SCALE 1:200

SECTION BB SCALE 1:200

SECTION CC SCALE 1:200

BACK ELEVATION SCALE 1:200

FRONT ELEVATION SCALE 1:200

APPROVAL STAMP 08/08

APPROVED
The plans amended in ...
as per the conditions Mentioned in
the accompanying commencement
Certificate No. dated
A1/BP/06/2020 21/05/2020

Executive Engineer
TOWN PLANING
Nashik Municipal Corporation
Nashik

Regd. No SEL21
Nashik Mahanagar
Palika

MAHARTURA CONSULTANTS (P) LTD. MUMBAI

Previously Building permission approval no. A1/69/2019
Dt. 21/08/2019

REVISED PROPOSED DEVELOPMENT OF RESERVATION FOR "ART GALLERY AND MUSEUM" (OLD SITE .NO 343) (NEW SITE NO.227) ALONG WITH RESIDENTIAL UNDER ACCOMMODATION OF RESERVATION RULE IN S.NO. 648/B/2(P), ON FINAL PLOT 311 (P),T.P. SCHEME NO. 2 AT- NASHIK SHIWAR, TAL. & DIST. NASHIK

FOR : VIRAJ ESTATE PVT.LTD. "NIRVAAN RESIDENCY"

CERTIFICATE OF AREA

CERTIFIED THAT THE PLOT UNDER REFERENCE WAS SURVEYED BY ME ON 01/ 01/ 2017 & DIMENSION OF ALL SIDES ETC. OF THE PLOT STATED ON PLAN ARE MEASURED ON SITE AND AREA SO WORK OUT TALLES WITH AREA STATED IN DOCUMENT OF OWNERSHIP / T.P. SCHEME RECORDS DEPARTMENT/ CITY SURVEY RECORDS.

AR. AJAY SONAR

Owner's Declaration -

I/We undersigned hereby confirm that I/We would abide by plans sanctioned by Nashik Municipal Corporation. I/We would execute the structure as per sanctioned plans. Also I/We would execute the work under supervision of proper technical person so as to ensure the quality and safety at the work site.

VIRAJ ESTATE PVT. LTD.
Owners Name and Signature

Architect/ Licensed Engineer/ Supervisor Name & Signature

AR. AJAY SONAR


a for architecture

A FOR ARCHITECTURE
Ar. Ajay Sonar
COA Reg: CA/2011/53287
Phone : +91 253 2513414
Mail : info@aforarchitecture.co.in
Address : 1, Ground Floor, Brooke Heaven, beside Rajya Sidahi Ganpati Mandir, Mahalaxmi Nagar, Off.Hirawadi Road, Panchavati, Nashik - 422003


| | |
|---|---|
| JOB NO.: 17050 Vilna | DEALT BY: Prasad |
| DATE: 23.12.2019 | CHECKED BY: Ajay |