
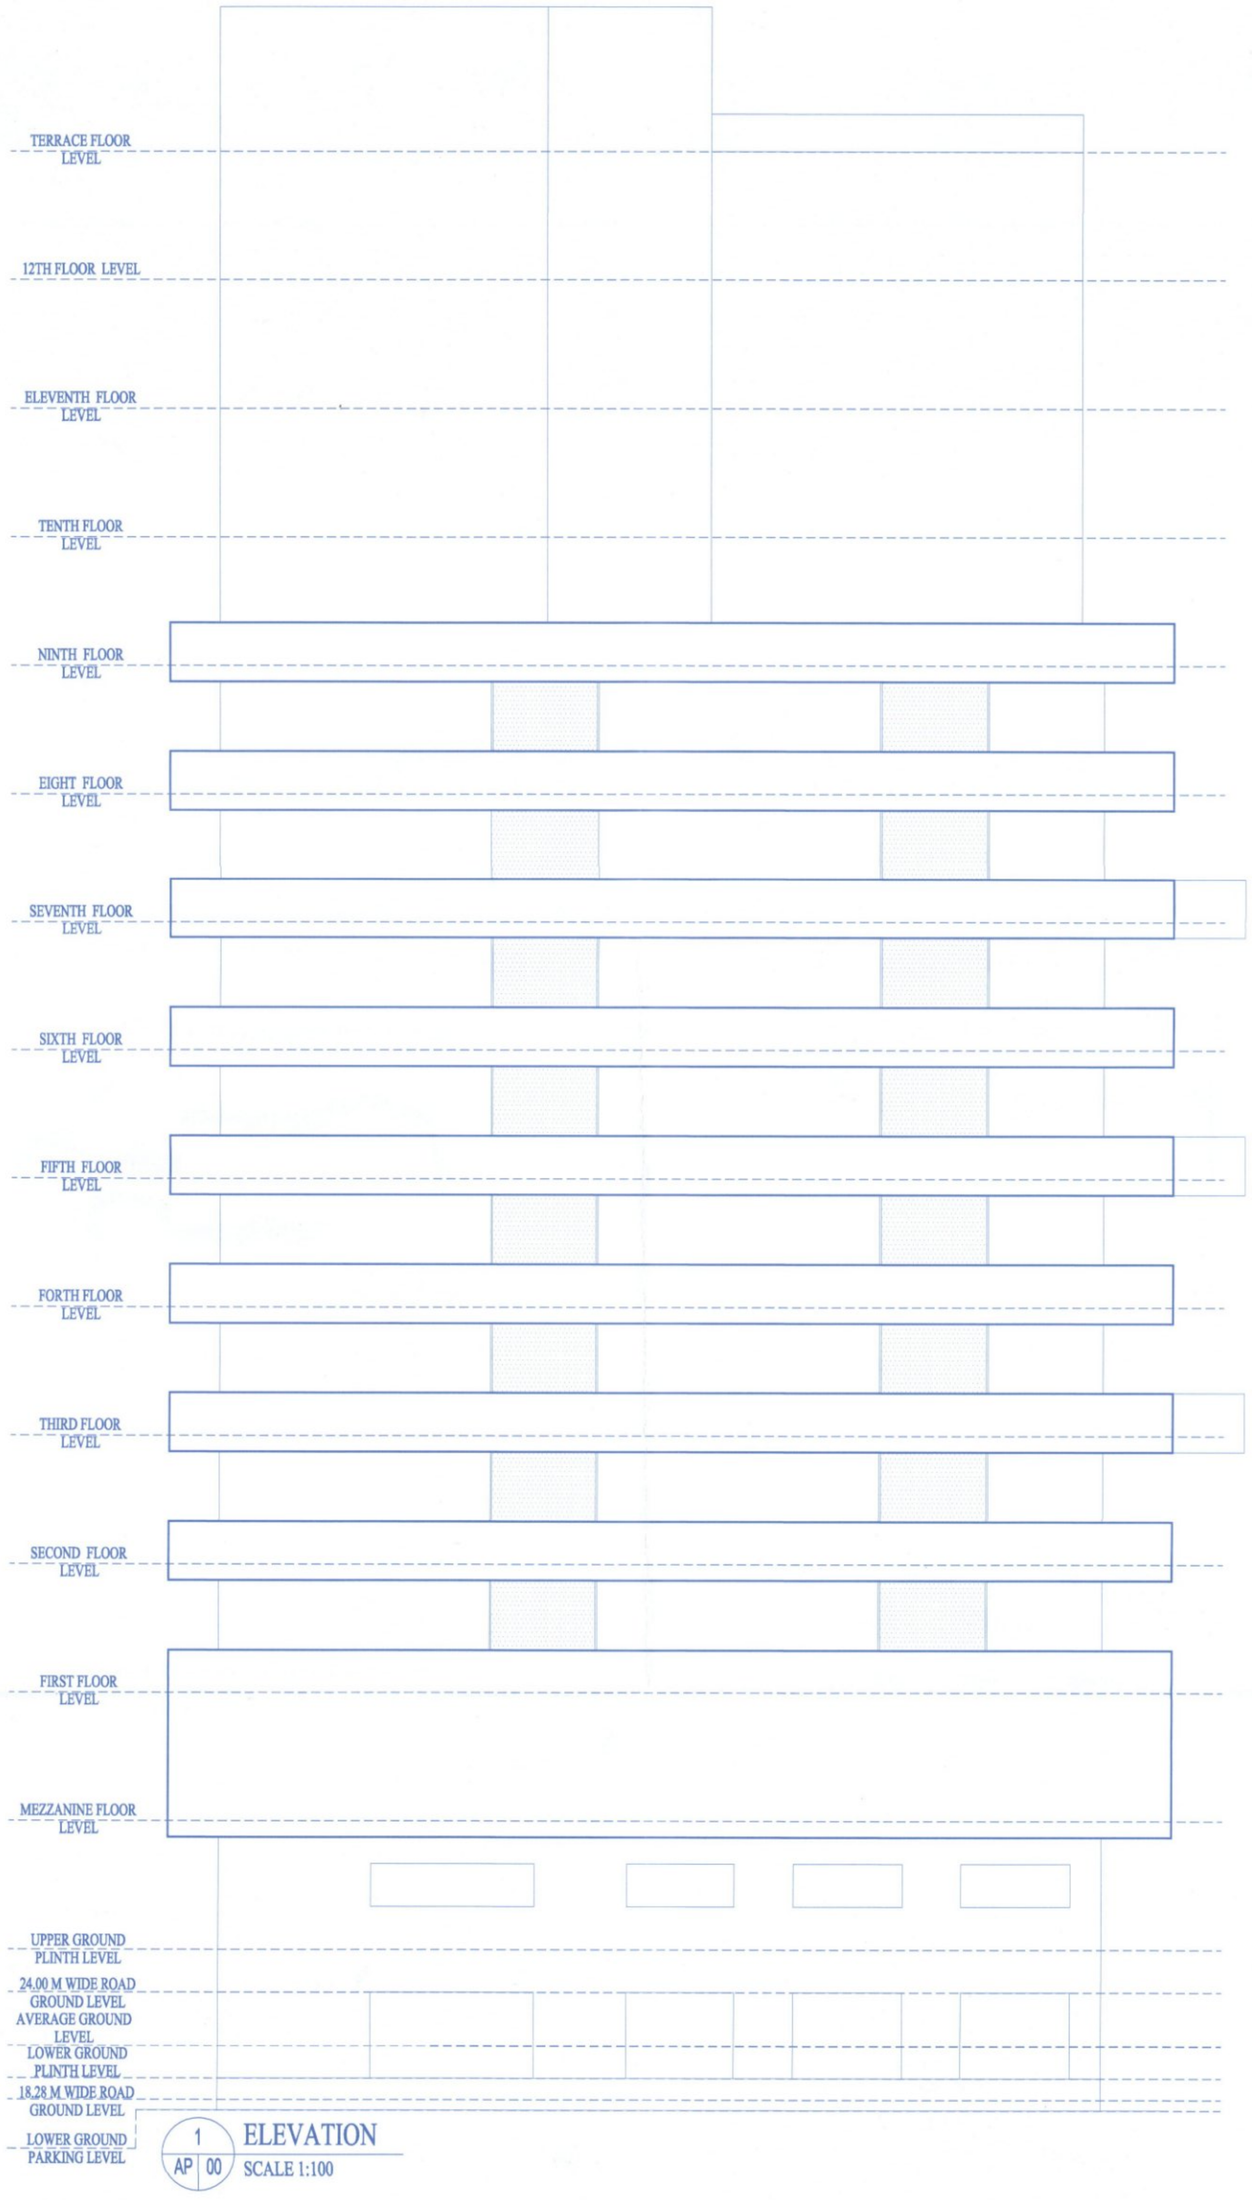


1 / AP 00 ELEVATION
SCALE 1:100

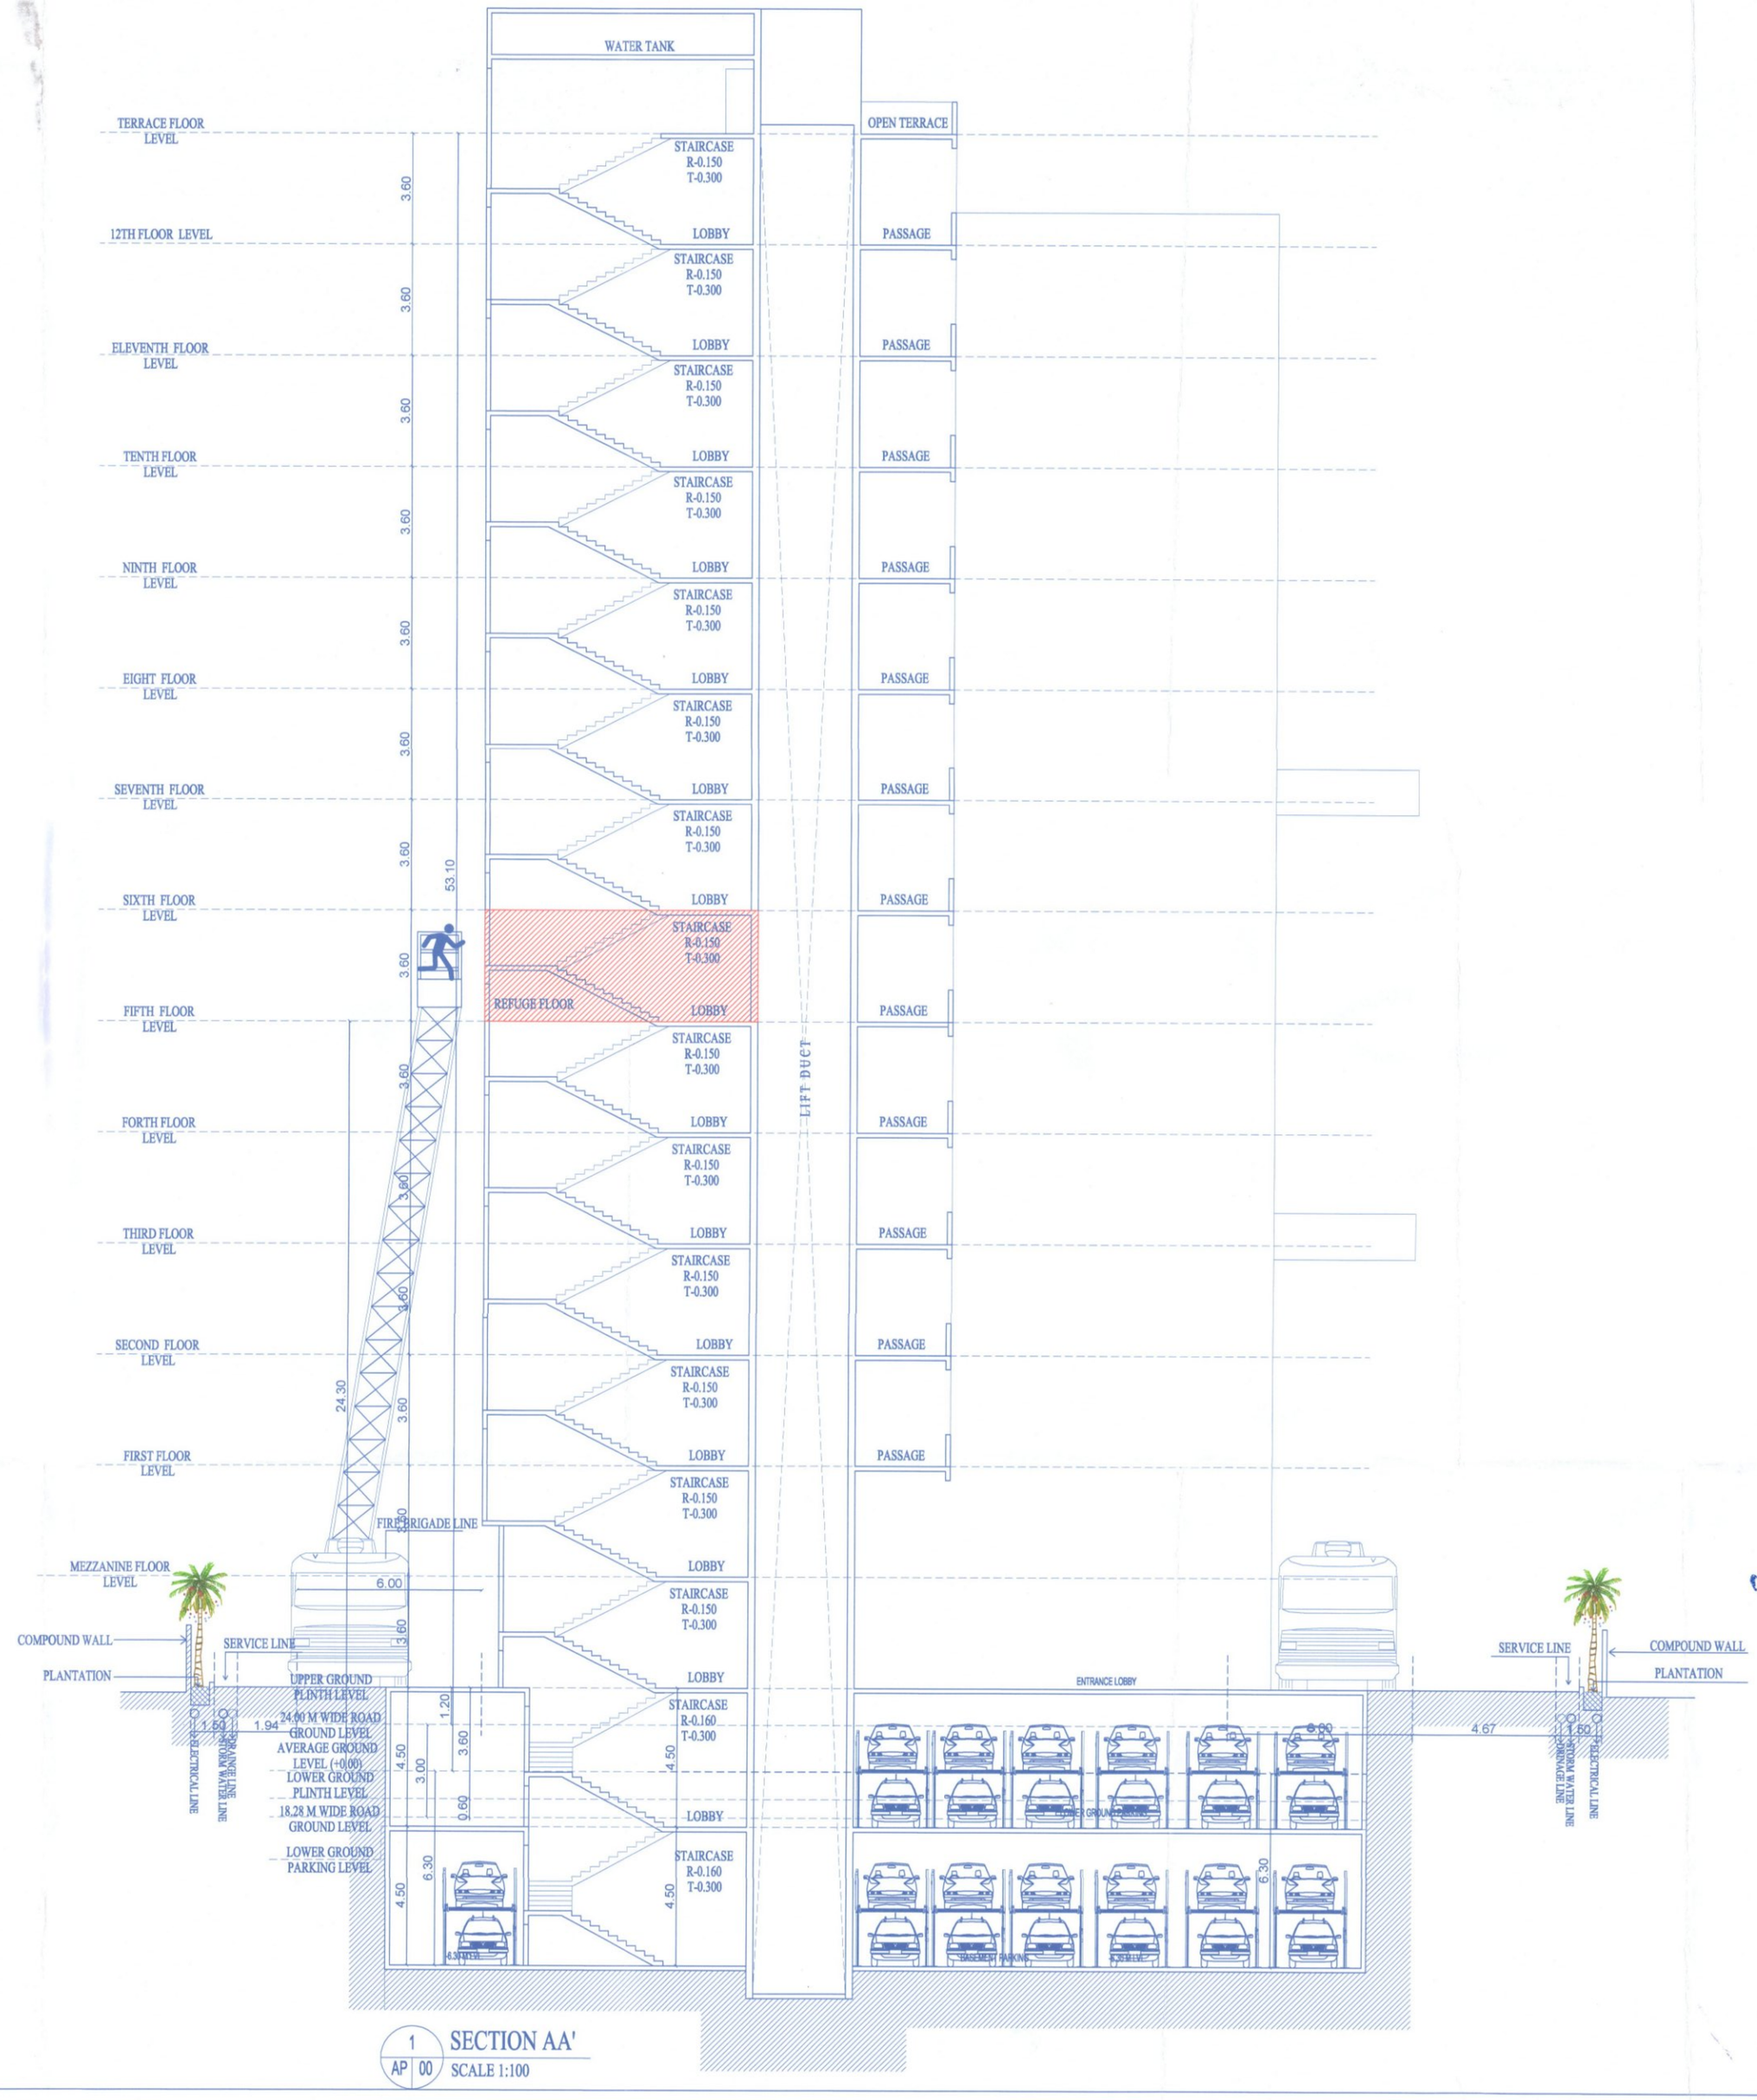

1 / AP 00 SECTION AA'
SCALE 1:100

STAMP OF APPROVAL 2/11

APPROVED

The Plans amended in .....
As per the conditions Mentioned in the accompaining commencement Certificate No. A1/BP/41 dated 30/12/21

Executive Engineer
TOWN PLANING
Nashik Municipal Corporation
Nashik

OWNER
FOR DEEPAK BUILDERS AND DEVELOPERS THROUGH PROP.
SHRI DEEPAK KALYANJI CHANDE

(Dhiraj Walunj) B.Arch. CA/2005/36699

Authorised Signatory
ARCHITECT
DHIRAJ WALUNJ

Reg. No. CA/2005/36699 | STRUCTURAL ENGINEER: | OWNER SIGN.

TITLE: **MUNICIPAL DRAWING**

PROPOSED REVISED BUILDING PERMISSION FOR COMMERCIAL BUILDING ON FINAL PLOT NO 82, S. NO. 547/B/2B/3/1+2+3, CTS NO. 7063/1A+7063/1B+7063/1K, AT NASHIK. FOR DEEPAK BUILDERS AND DEVELOPERS THROUGH PROP. **SHRI DEEPAK KALYANJI CHANDE**

NOTE :
UNLESS OTHERWISE SPECIFIED , DIMENSIONS ARE IN METERS WRITTEN DIMENSIONS TO BE FOLLOWED RATHER THAN SCALING THE DRAWING.

DRAWN BY	CHETAN	DWG.NO	177
CHKD. BY	AR.DHIRAJ WALUNJ	SHT.NO	02
DATE	02.06.2022	SCALE	1:100

FILE PATH: Q:\work on\deepak chande (backup comp\10\MUMBAI NAKA\MUN\28-06-2022 FINAL MUNDA 28-06-2022.dwg

vastumitras
ARCHITECTS
AR.DHIRAJ WALUNJ
AR.SHITAL WALUNJ
OFFICE NO.308,BUSINESS COURT
GOVIND NAGAR NASHIK-422001.
0253 3259266, 9011436516
email:-vastumitras@gmail.com