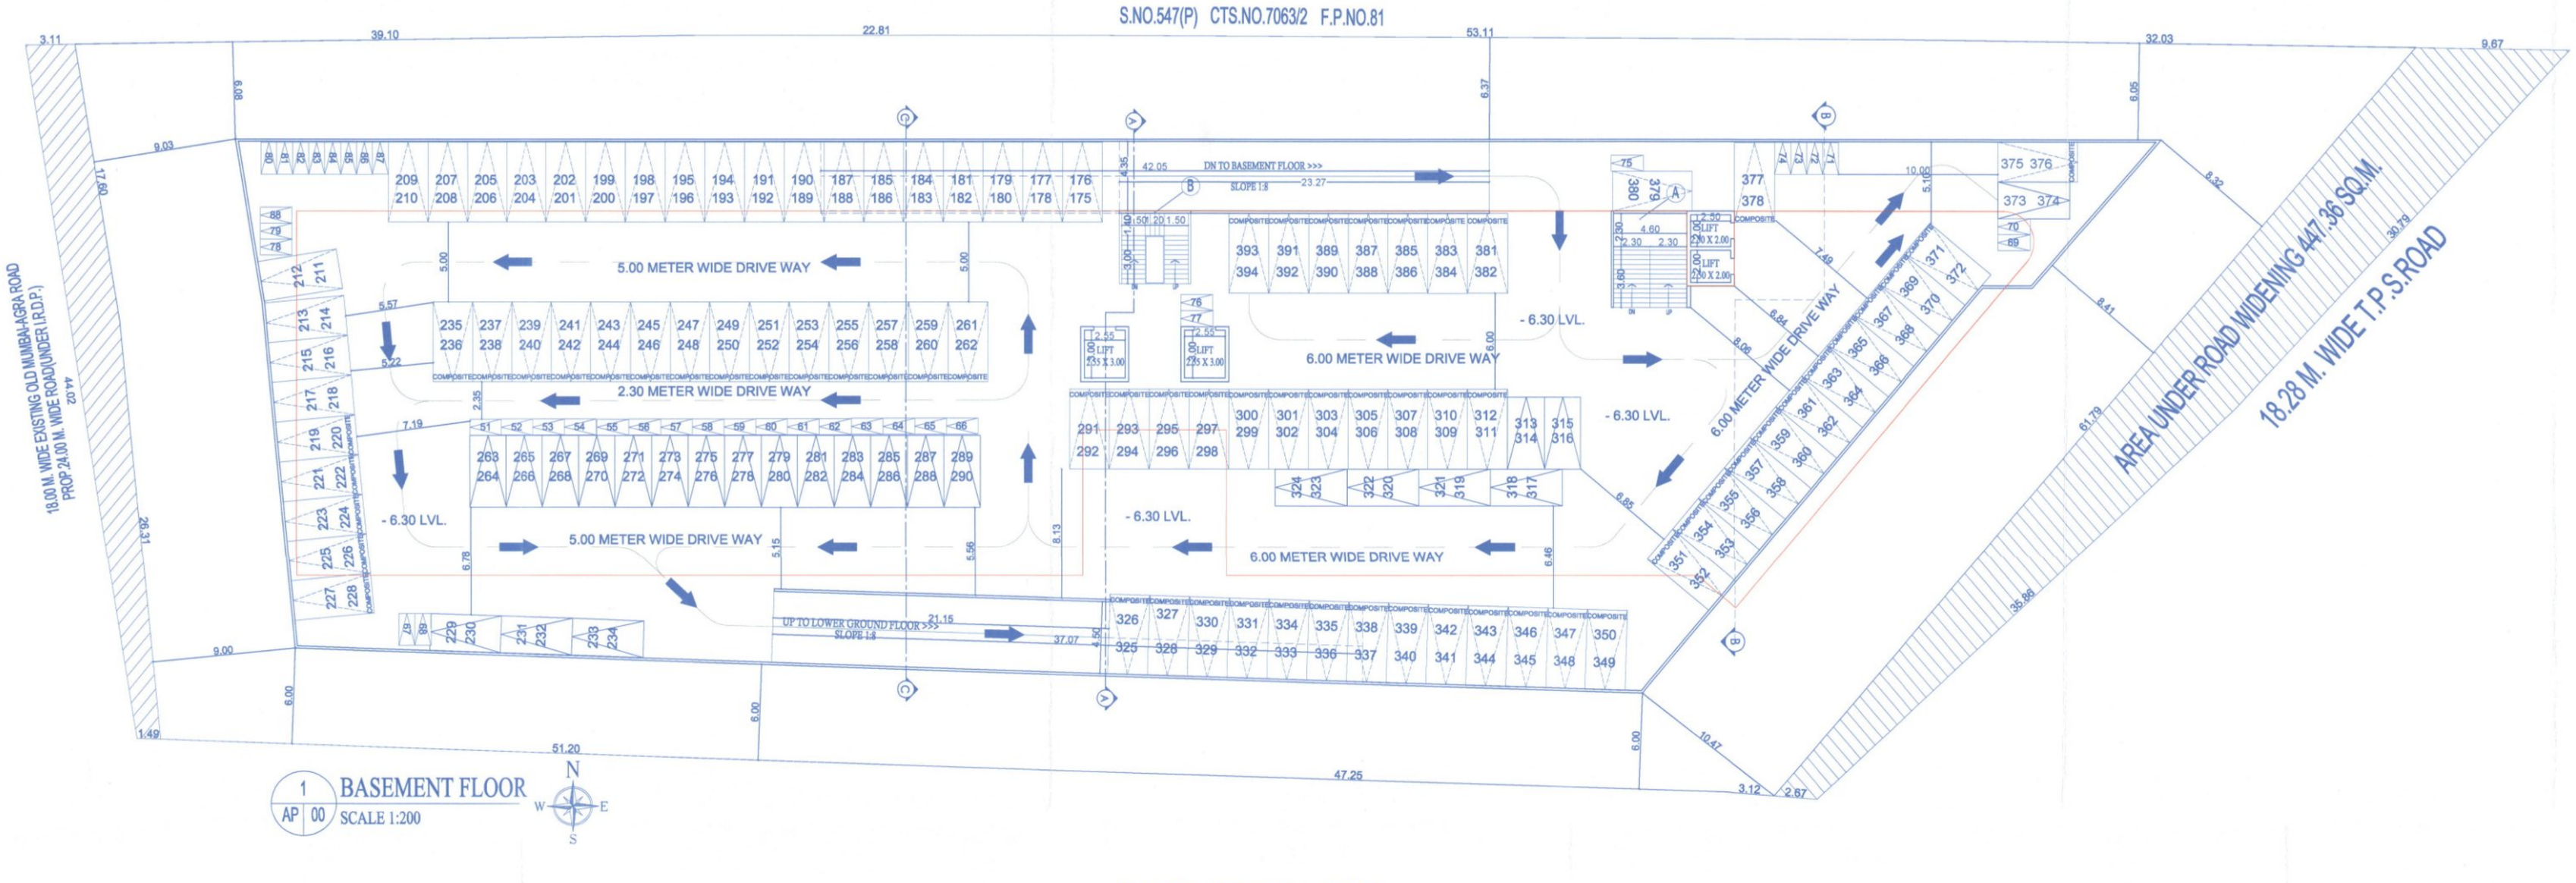

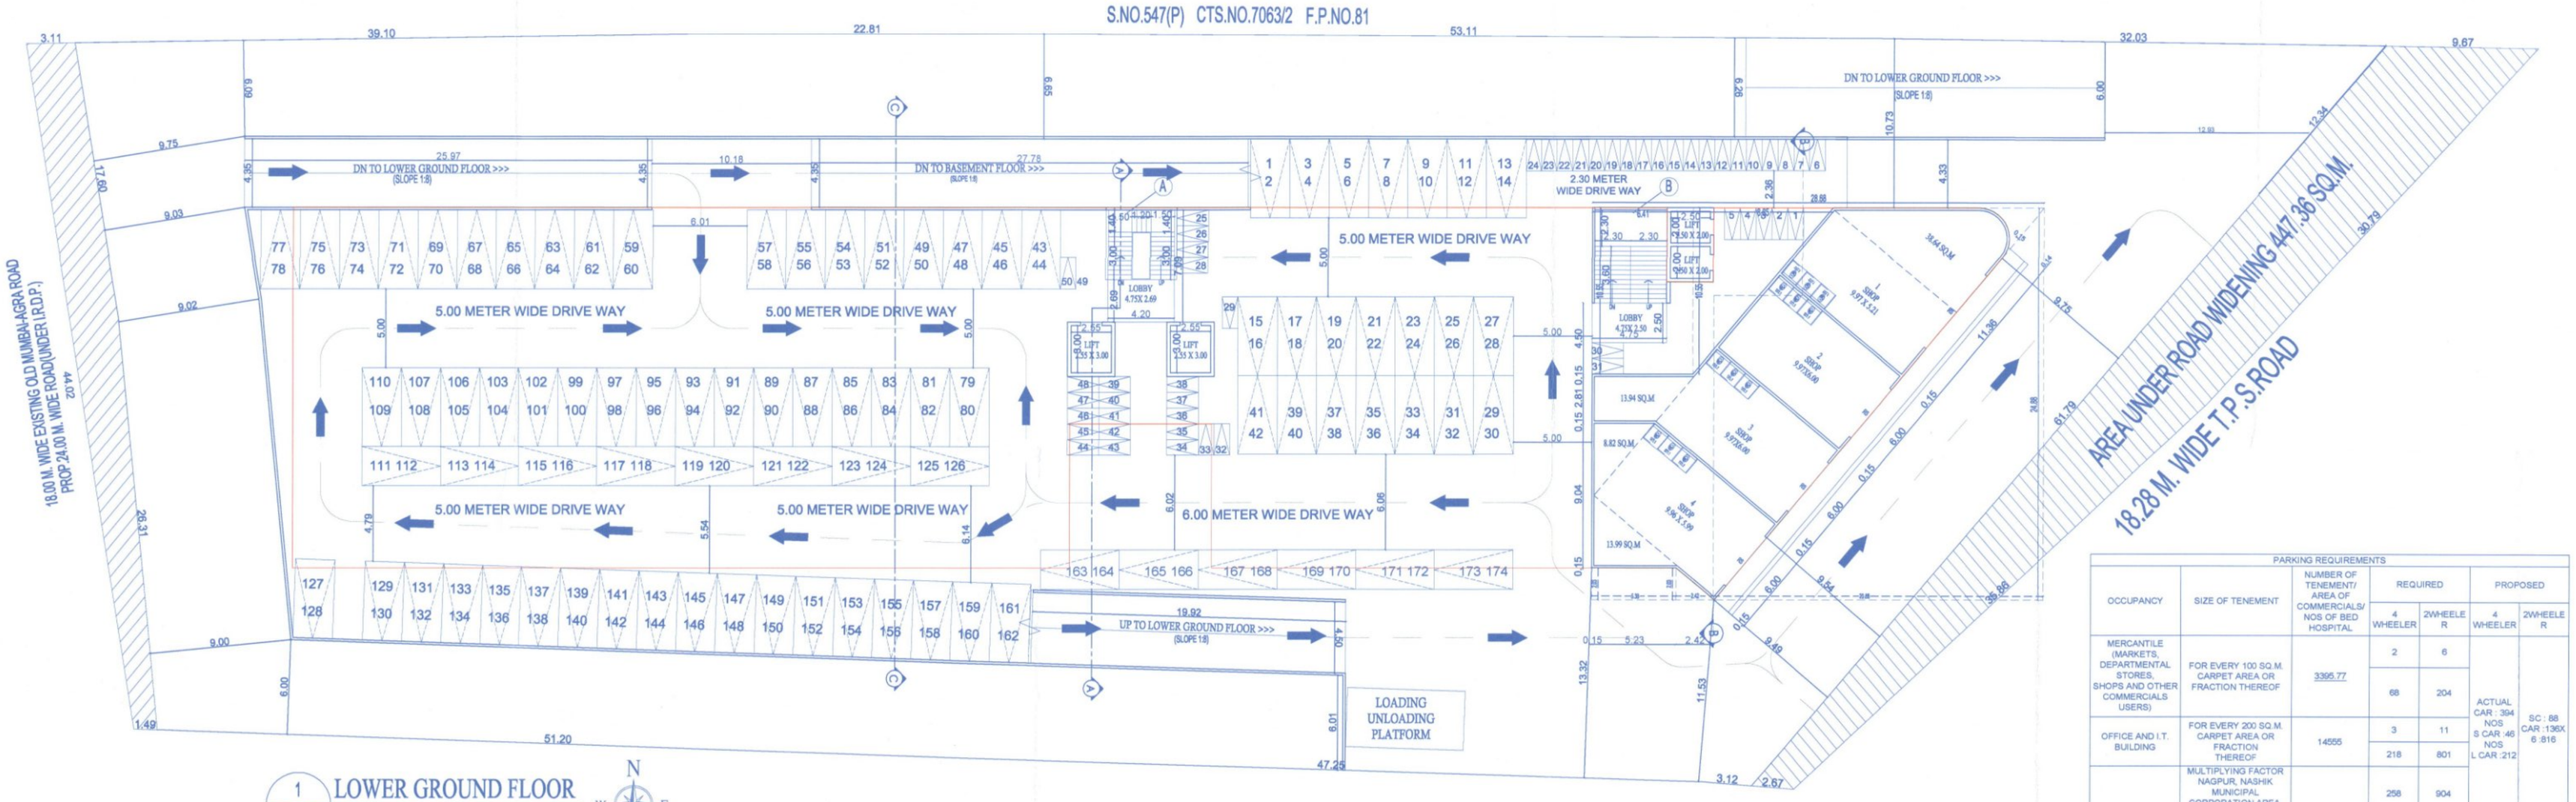

STAMP OF APPROVAL 4/11

APPROVED

The Plans amended in .....
As per the conditions Mentioned in the accompaining commencement Certificate No. dated
A1/BP/42 30/6/2022

Executive Engineer
TOWN PLANING
Nashik Municipal Corporation
Nashik

PARKING REQUIREMENTS						
OCCUPANCY	SIZE OF TENEMENT	NUMBER OF TENEMENT/ AREA OF COMMERCIALS/ NOS OF BED HOSPITAL	REQUIRED		PROPOSED	
			4 WHEELER	2WHEELER	4 WHEELER	2WHEELER
MERCANTILE (MARKETS, DEPARTMENTAL STORES, SHOPS AND OTHER COMMERCIALS USERS)	FOR EVERY 100 SQ.M. CARPET AREA OR FRACTION THEREOF	3395.77	2	6	ACTUAL CAR : 394 NOS S CAR :46 NOS L CAR :212	SC : 68 CAR :136X 6 :816
			68	204		
OFFICE AND I.T. BUILDING	FOR EVERY 200 SQ.M. CARPET AREA OR FRACTION THEREOF	14555	3	11		
			218	801		
	MULTIPLYING FACTOR NAGPUR, NASHIK MUNICIPAL CORPORATION AREA. (0.9)		258	904		
	TOTAL		258	904	258	904

OWNER
FOR DEEPAK BUILDERS AND DEVELOPERS THROUGH PROP.
SHRI DEEPAK KALYANJI CHANDE

(Dhiraj Walunj)
B.Arch., C.A.P. Regn. / 36698
Authorised Signatory
ARCHITECT
DHIRAJ WALUNJ
Reg. No. CA/2000/36698

STRUCTURAL ENGINEER: OWNER SIGN.

TITLE: **MUNICIPAL DRAWING**

PROPOSED REVISED BUILDING PERMISSION FOR COMMERCIAL BUILDING ON FINAL PLOT NO 82, S. NO. 547/B/2B/3/1+2+3, CTS NO. 7063/1A+7063/1B+7063/1K, AT NASHIK. FOR DEEPAK BUILDERS AND DEVELOPERS THROUGH PROP. **SHRI DEEPAK KALYANJI CHANDE**

NOTE :
UNLESS OTHERWISE SPECIFIED , DIMENSIONS ARE IN METERS WRITTEN DIMENSIONS TO BE FOLLOWED RATHER THAN SCALING THE DRAWING.

DRAWN BY	CHETAN	DWG.NO	177
CHKD. BY	AR. DHIRAJ WALUNJ	SHT.NO	04
DATE	02.06.2022	SCALE	1:100

FILE PATH: Q:\work on\deepak chande (backup comp1)\MUMBAI NAKHUN\28-06-2022 FINAL WORK\1.dwg

Vastumitras
ARCHITECTS
AR.DHIRAJ WALUNJ
AR.SHITAL WALUNJ
OFFICE NO.308,BUSINESS COURT
GOVIND NAGAR NASHIK–422001.
0253 3259266, 9011436516
email:–vastumitras@gmail.com