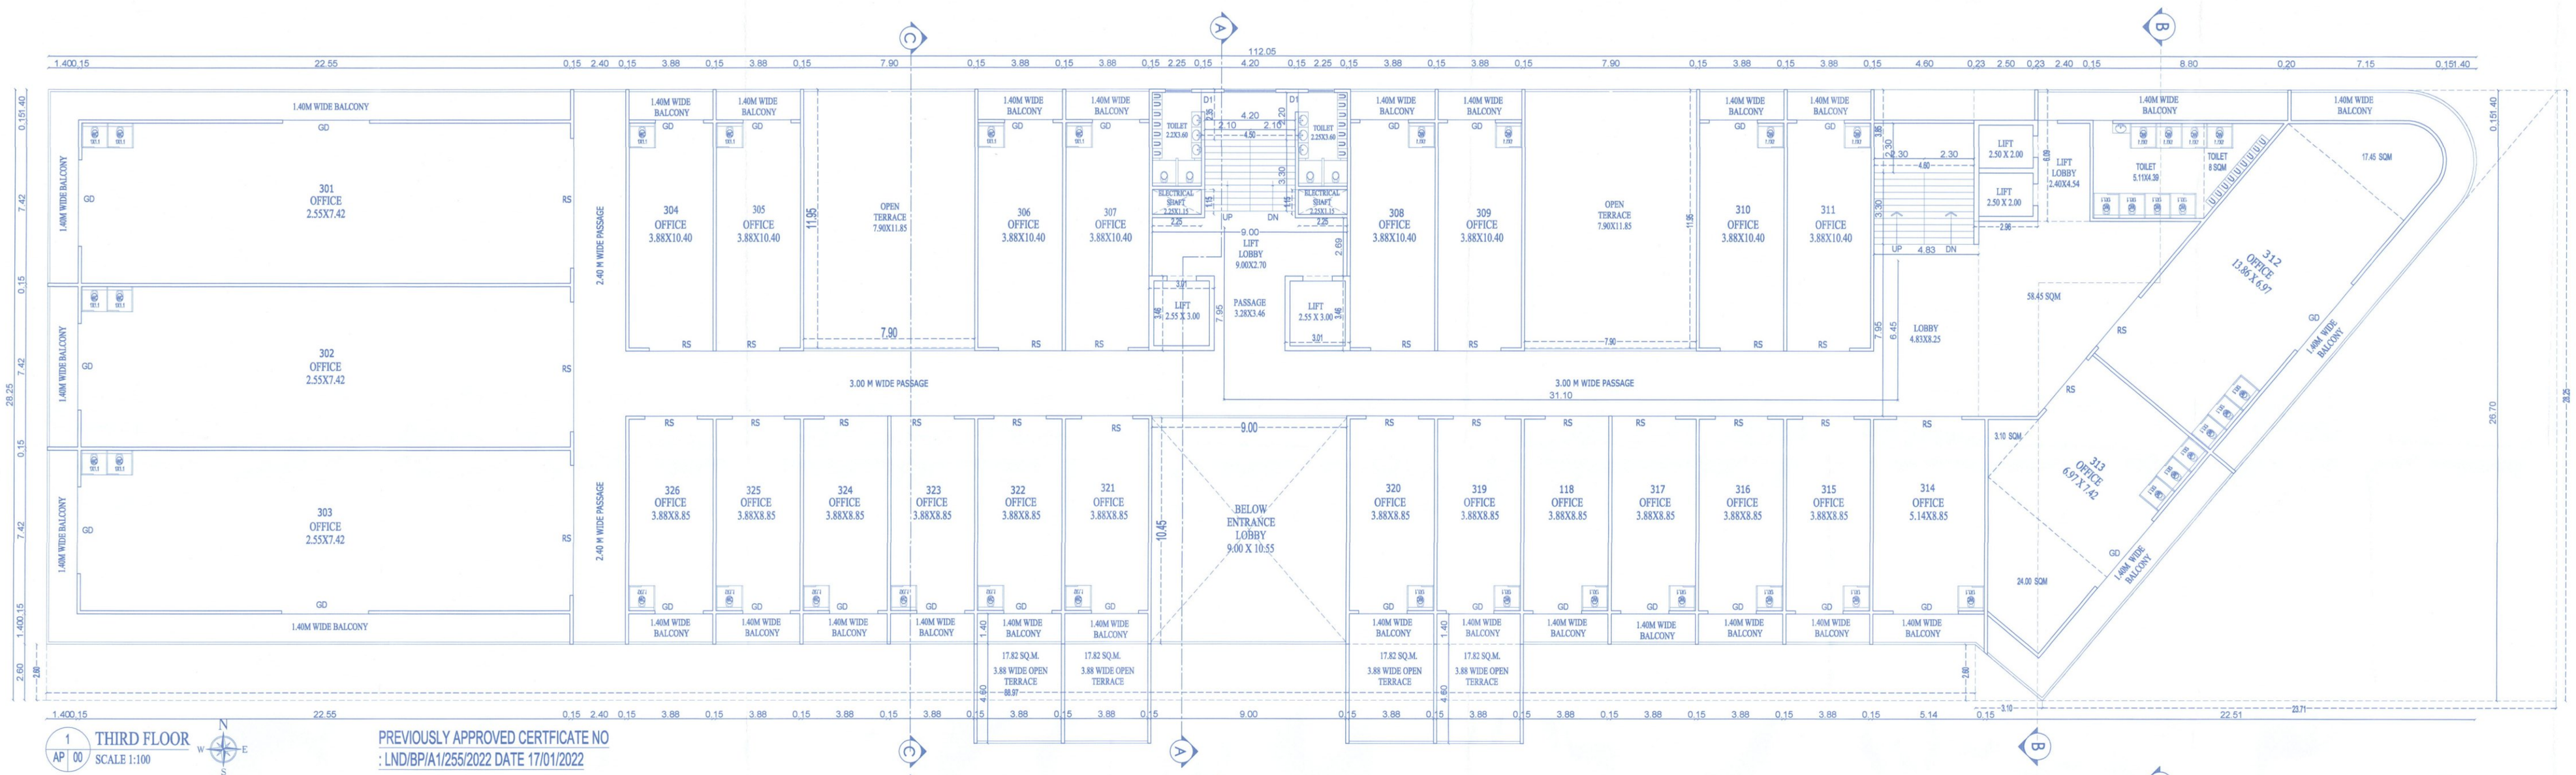

1 AP 00 THIRD FLOOR SCALE 1:100

PREVIOUSLY APPROVED CERTFICATE NO : LND/BP/A1/255/2022 DATE 17/01/2022

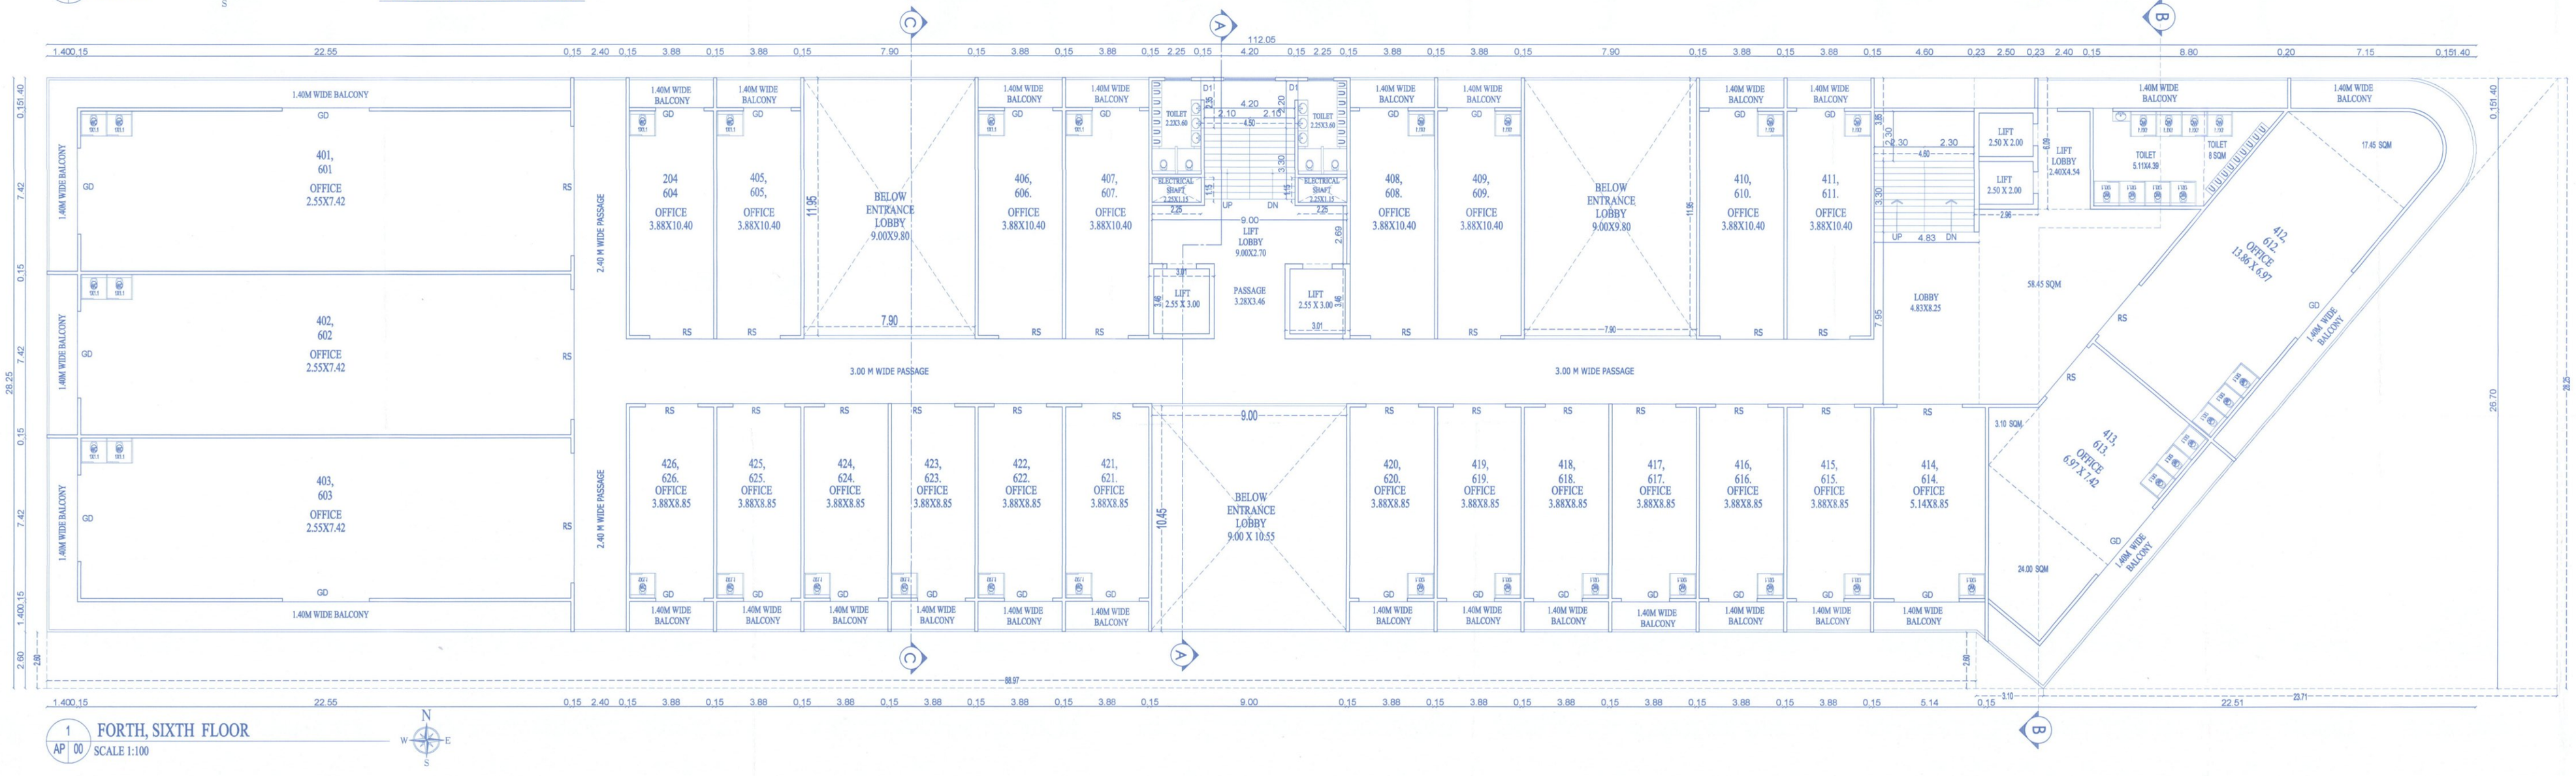

1 AP 00 FORTH, SIXTH FLOOR SCALE 1:100

STAMP OF APPROVAL 7/11

APPROVED

The Plans amended in ..... As per the conditions Mentioned in the accompaining commencement Certificate No. A1/BP/42 dated 30/6/2022

Executive Engineer TOWN PLANING Nashik Municipal Corporation Nashik

OWNER
FOR DEEPAK BUILDERS AND DEVELOPERS THROUGH PROP.
SHRI DEEPAK KALYANJI CHANDE

ARCHITECT/ ENGINEER/ SUPERVISOR: ARDHIRAJ WALUNJ (Ardhiraj Walunj) Reg. No. CA/2006/36099

STRUCTURAL ENGINEER: OWNER SIGN.

TITLE: **MUNICIPAL DRAWING**

PROPOSED REVISED BUILDING PERMISSION FOR COMMERCIAL BUILDING ON FINAL PLOT NO 82, S. NO. 547/B/2B/3/1+2+3, CTS NO. 7063/1A+7063/1B+7063/1K, AT NASHIK. FOR DEEPAK BUILDERS AND DEVELOPERS THROUGH PROP. SHRI DEEPAK KALYANJI CHANDE

NOTE: UNLESS OTHERWISE SPECIFIED , DIMENSIONS ARE IN METERS. WRITTEN DIMENSIONS TO BE FOLLOWED RATHER THAN SCALING THE DRAWING.

DRAWN BY	CHETAN	DWG.NO	177
CHKD. BY	AR. DHRUV WALUNJ	SHT.NO	07
DATE	02.06.2022	SCALE	1:100

FILE PATH: G:\work on\deepak chande (backup comp)\SALUNDRA NASHIK\NOV\06-08-2022 FINAL

Vastumitras
ARCHITECTS
ARDHIRAJ WALUNJ
ARSHITAL WALUNJ
OFFICE NO.308,BUSINESS COURT
GOVIND NAGAR NASHIK-422001.
0253 3259266, 9011436516
email:-vastumitras@gmail.com