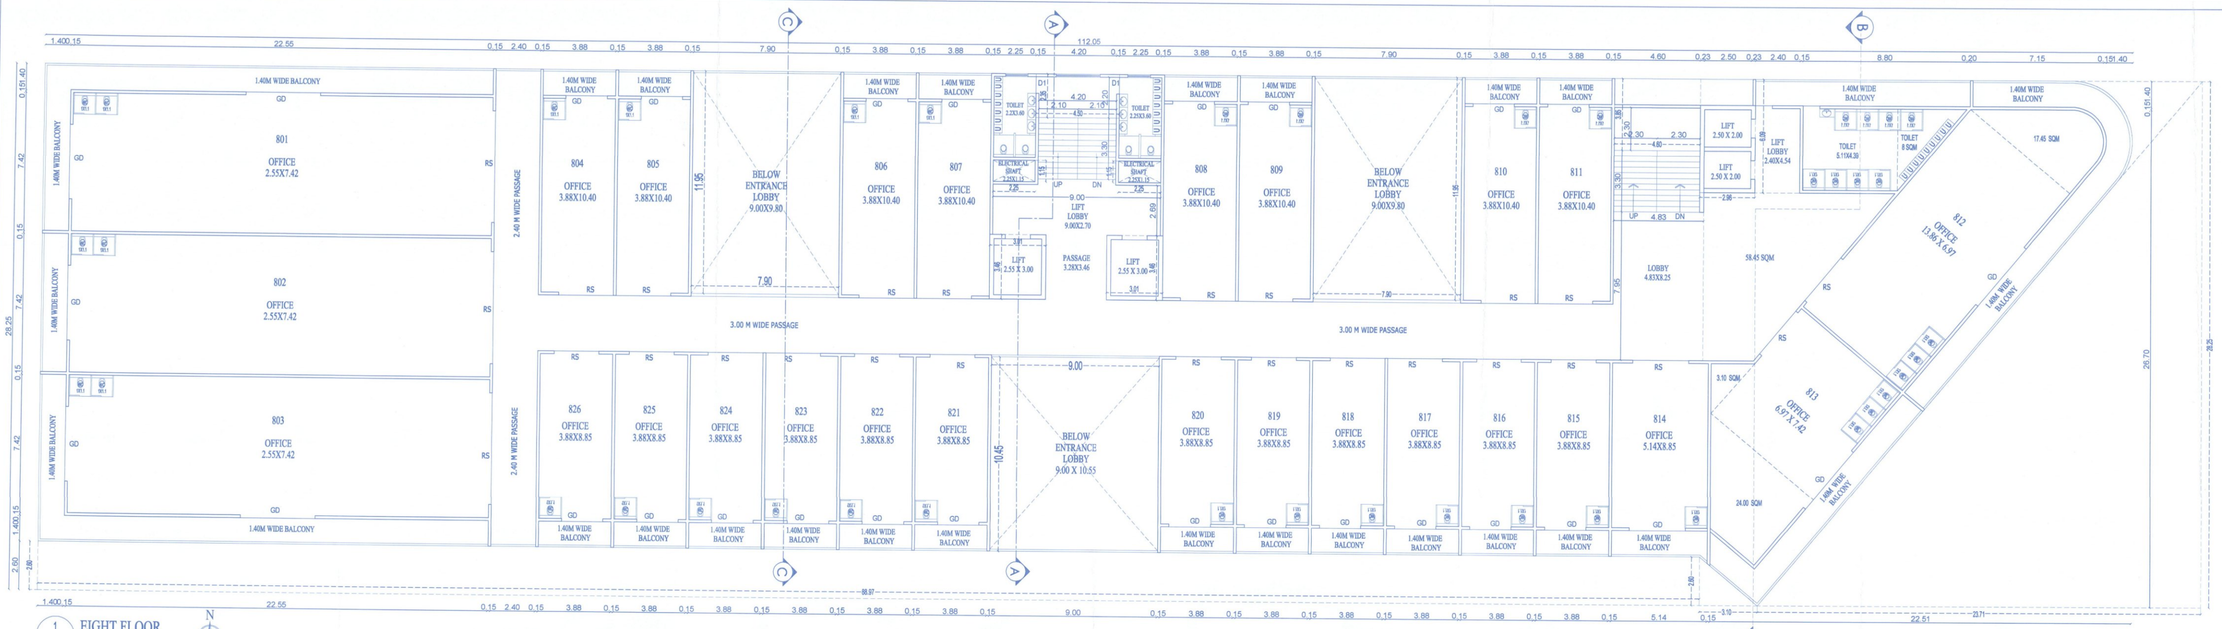

1 AP 00 EIGHT FLOOR SCALE 1:100

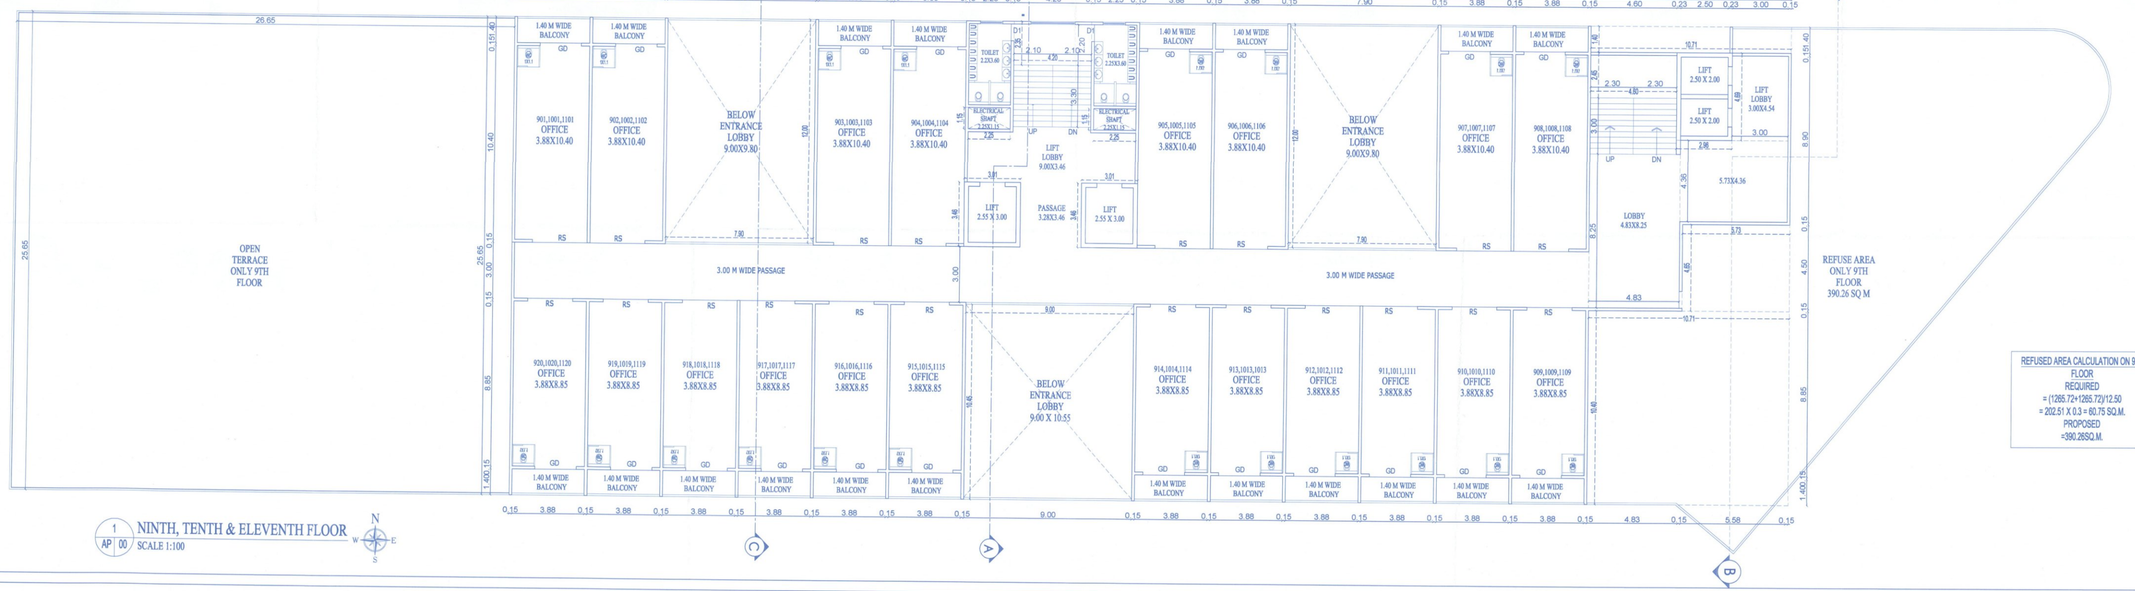

1 AP 00 NINTH, TENTH & ELEVENTH FLOOR SCALE 1:100

REFUSED AREA CALCULATION ON 9TH FLOOR
REQUIRED
= (1265.72+1265.72)/12.50
= 202.51 X 0.3 = 60.75 SQ.M.
PROPOSED
=390.26SQ.M.

STAMP OF APPROVAL 9/11

APPROVED
The Plans amended in .....
As per the conditions Mentioned in the accompaining correspondence
Certificate No. CMC/
A1/BP/142. 30/6/2022
Executive Engineer
TOWN PLANING
Nashik Municipal Corporation
Nashik

OWNER
FOR DEEPAK BUILDERS AND DEVELOPERS THROUGH PROP.
SHRI DEEPAK KALYANJI CHANDE

AR. DHIRAJ WALUNJ
ARCHITECTS
DHIRAJ WALUNJ
Reg. No. CA/2005/36699
STRUCTURAL ENGINEER:
OWNER SIGN.

TITLE: MUNICIPAL DRAWING

PROPOSED REVISED BUILDING PERMISSION FOR COMMERCIAL BUILDING ON FINAL PLOT NO 82, S. NO. 547/B/2B/3/1+2+3, CTS NO. 7063/1A+7063/1B+7063/1K, AT NASHIK. FOR DEEPAK BUILDERS AND DEVELOPERS THROUGH PROP. SHRI DEEPAK KALYANJI CHANDE

NOTE: UNLESS OTHERWISE SPECIFIED , DIMENSIONS ARE IN METERS WRITTEN DIMENSIONS TO BE FOLLOWED RATHER THAN SCALING THE DRAWING.

DRAWN BY	CHETAN	DWG.NO	177
CHKD. BY	AR. DHIRAJ WALUNJ	SHT.NO	09
DATE	02.06.2022	SCALE	1:100

FILE PATH: G:\work on\deepak chande (bedroj sons)\7063\BP\ 1\AA\06.06.2022\06-06-2022 FINAL

Vastumitras
ARCHITECTS
AR.DHIRAJ WALUNJ
AR.SHITAL WALUNJ
OFFICE NO.308,BUSINESS COURT
GOVIND NAGAR NASHIK—422001.
0253 3259266, 9011436516
email:- vastumitras@gmail.com