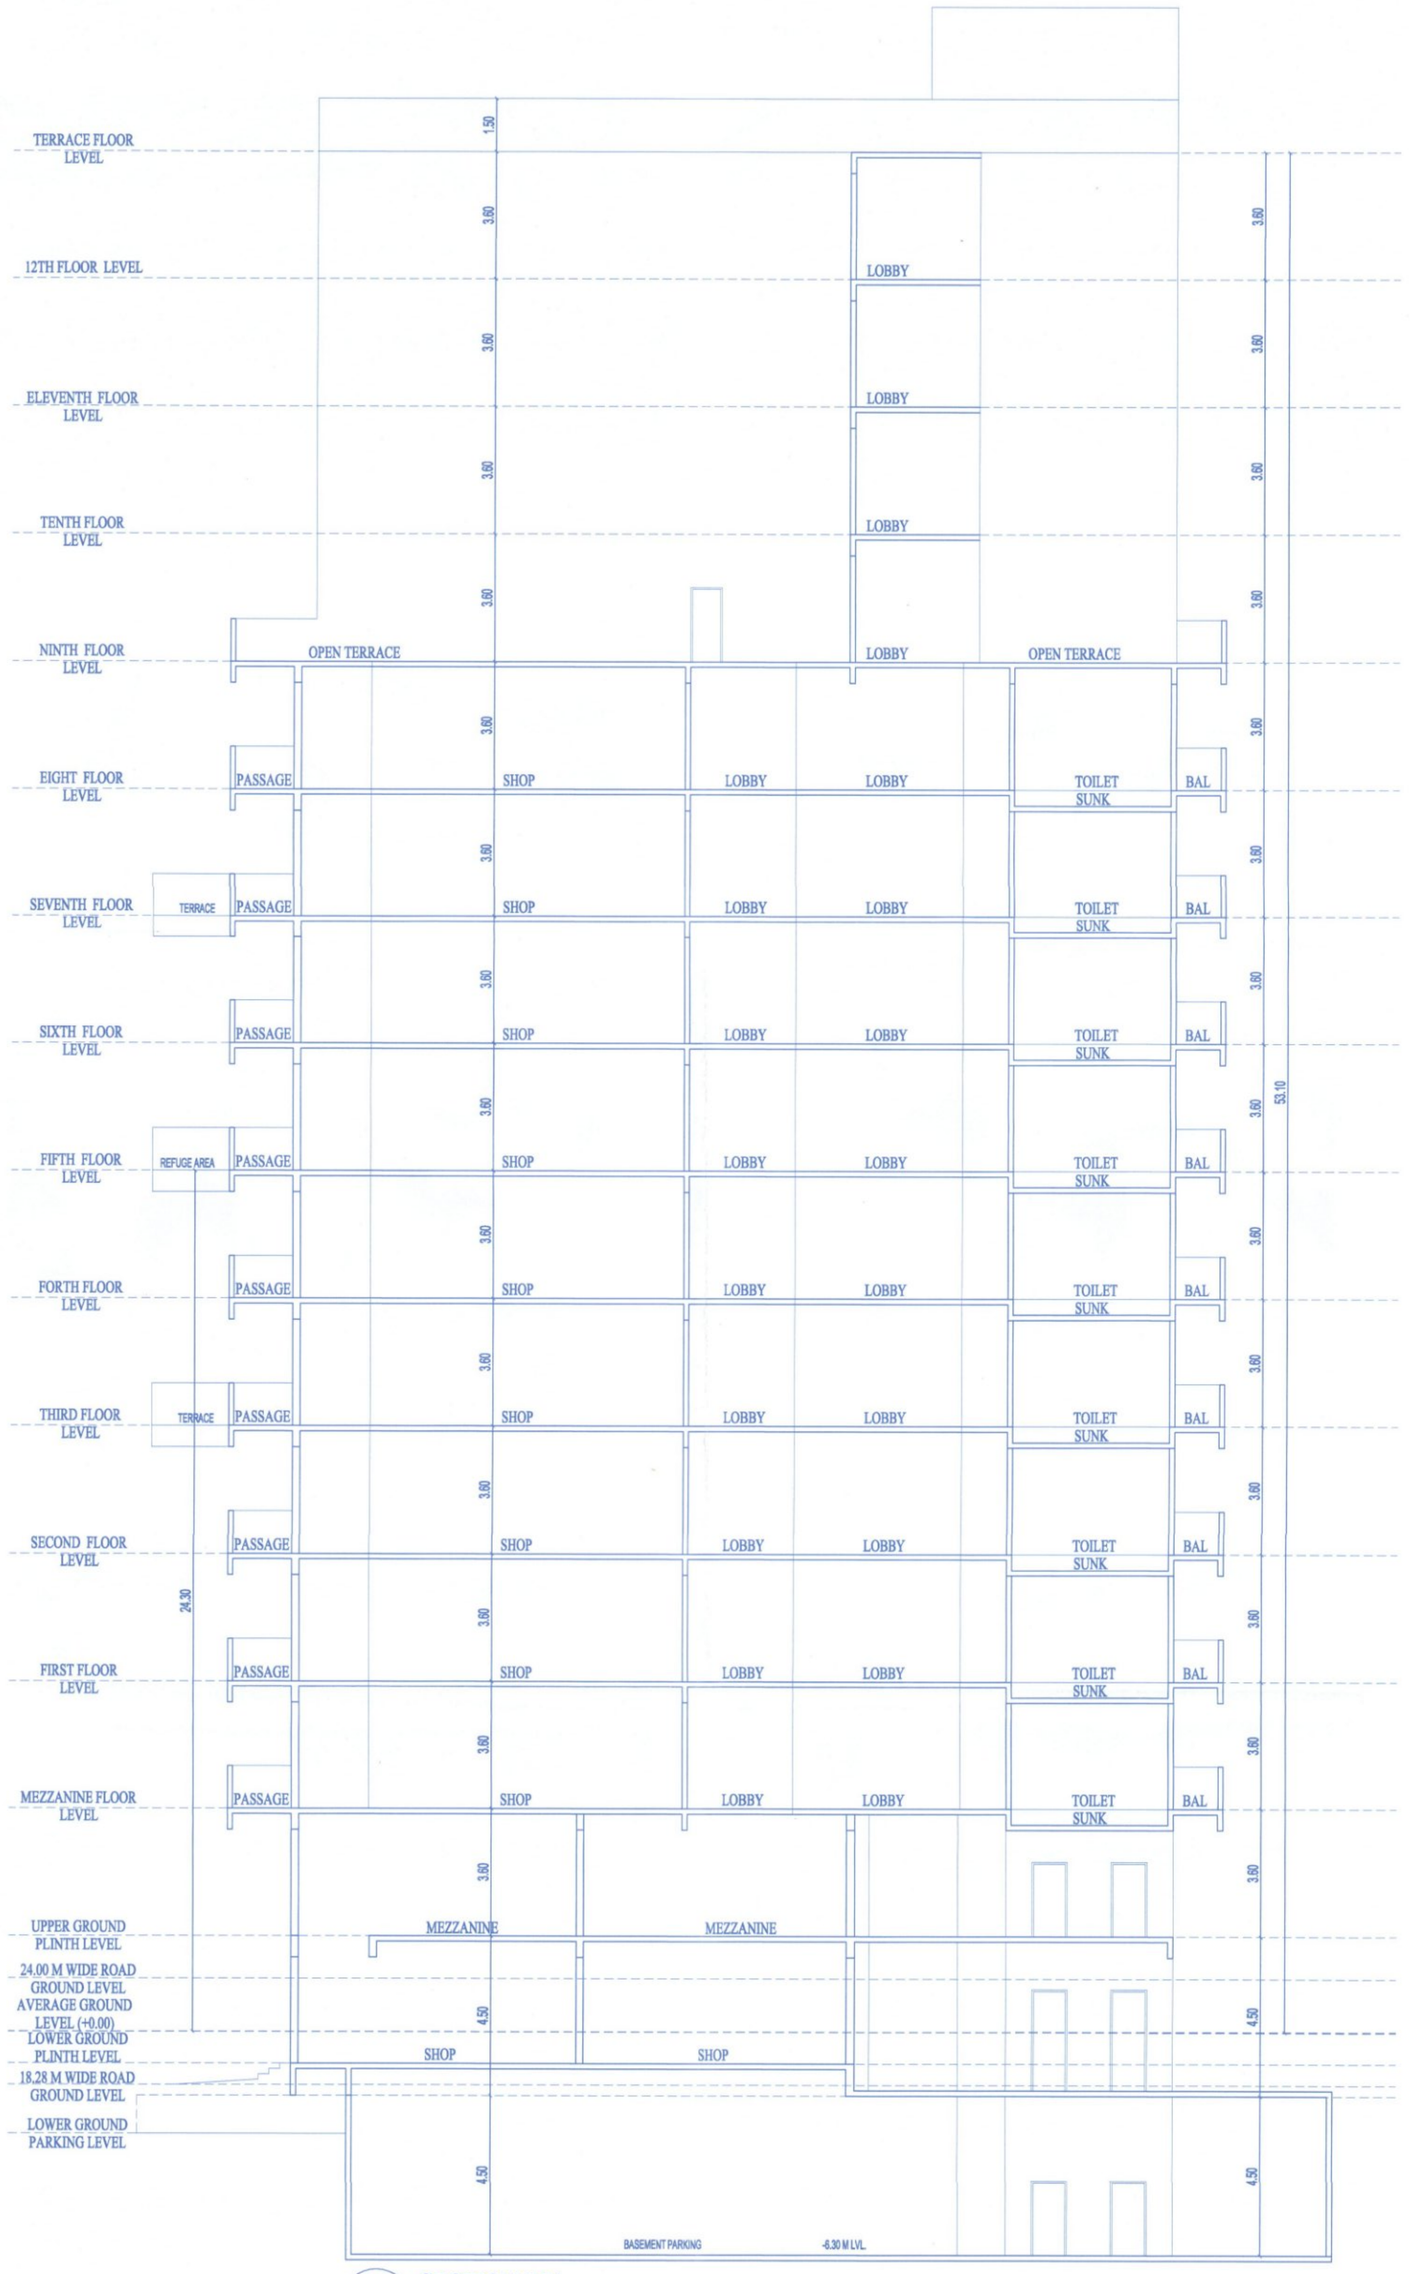

1 SECTION BB'
AP 00 SCALE 1:100

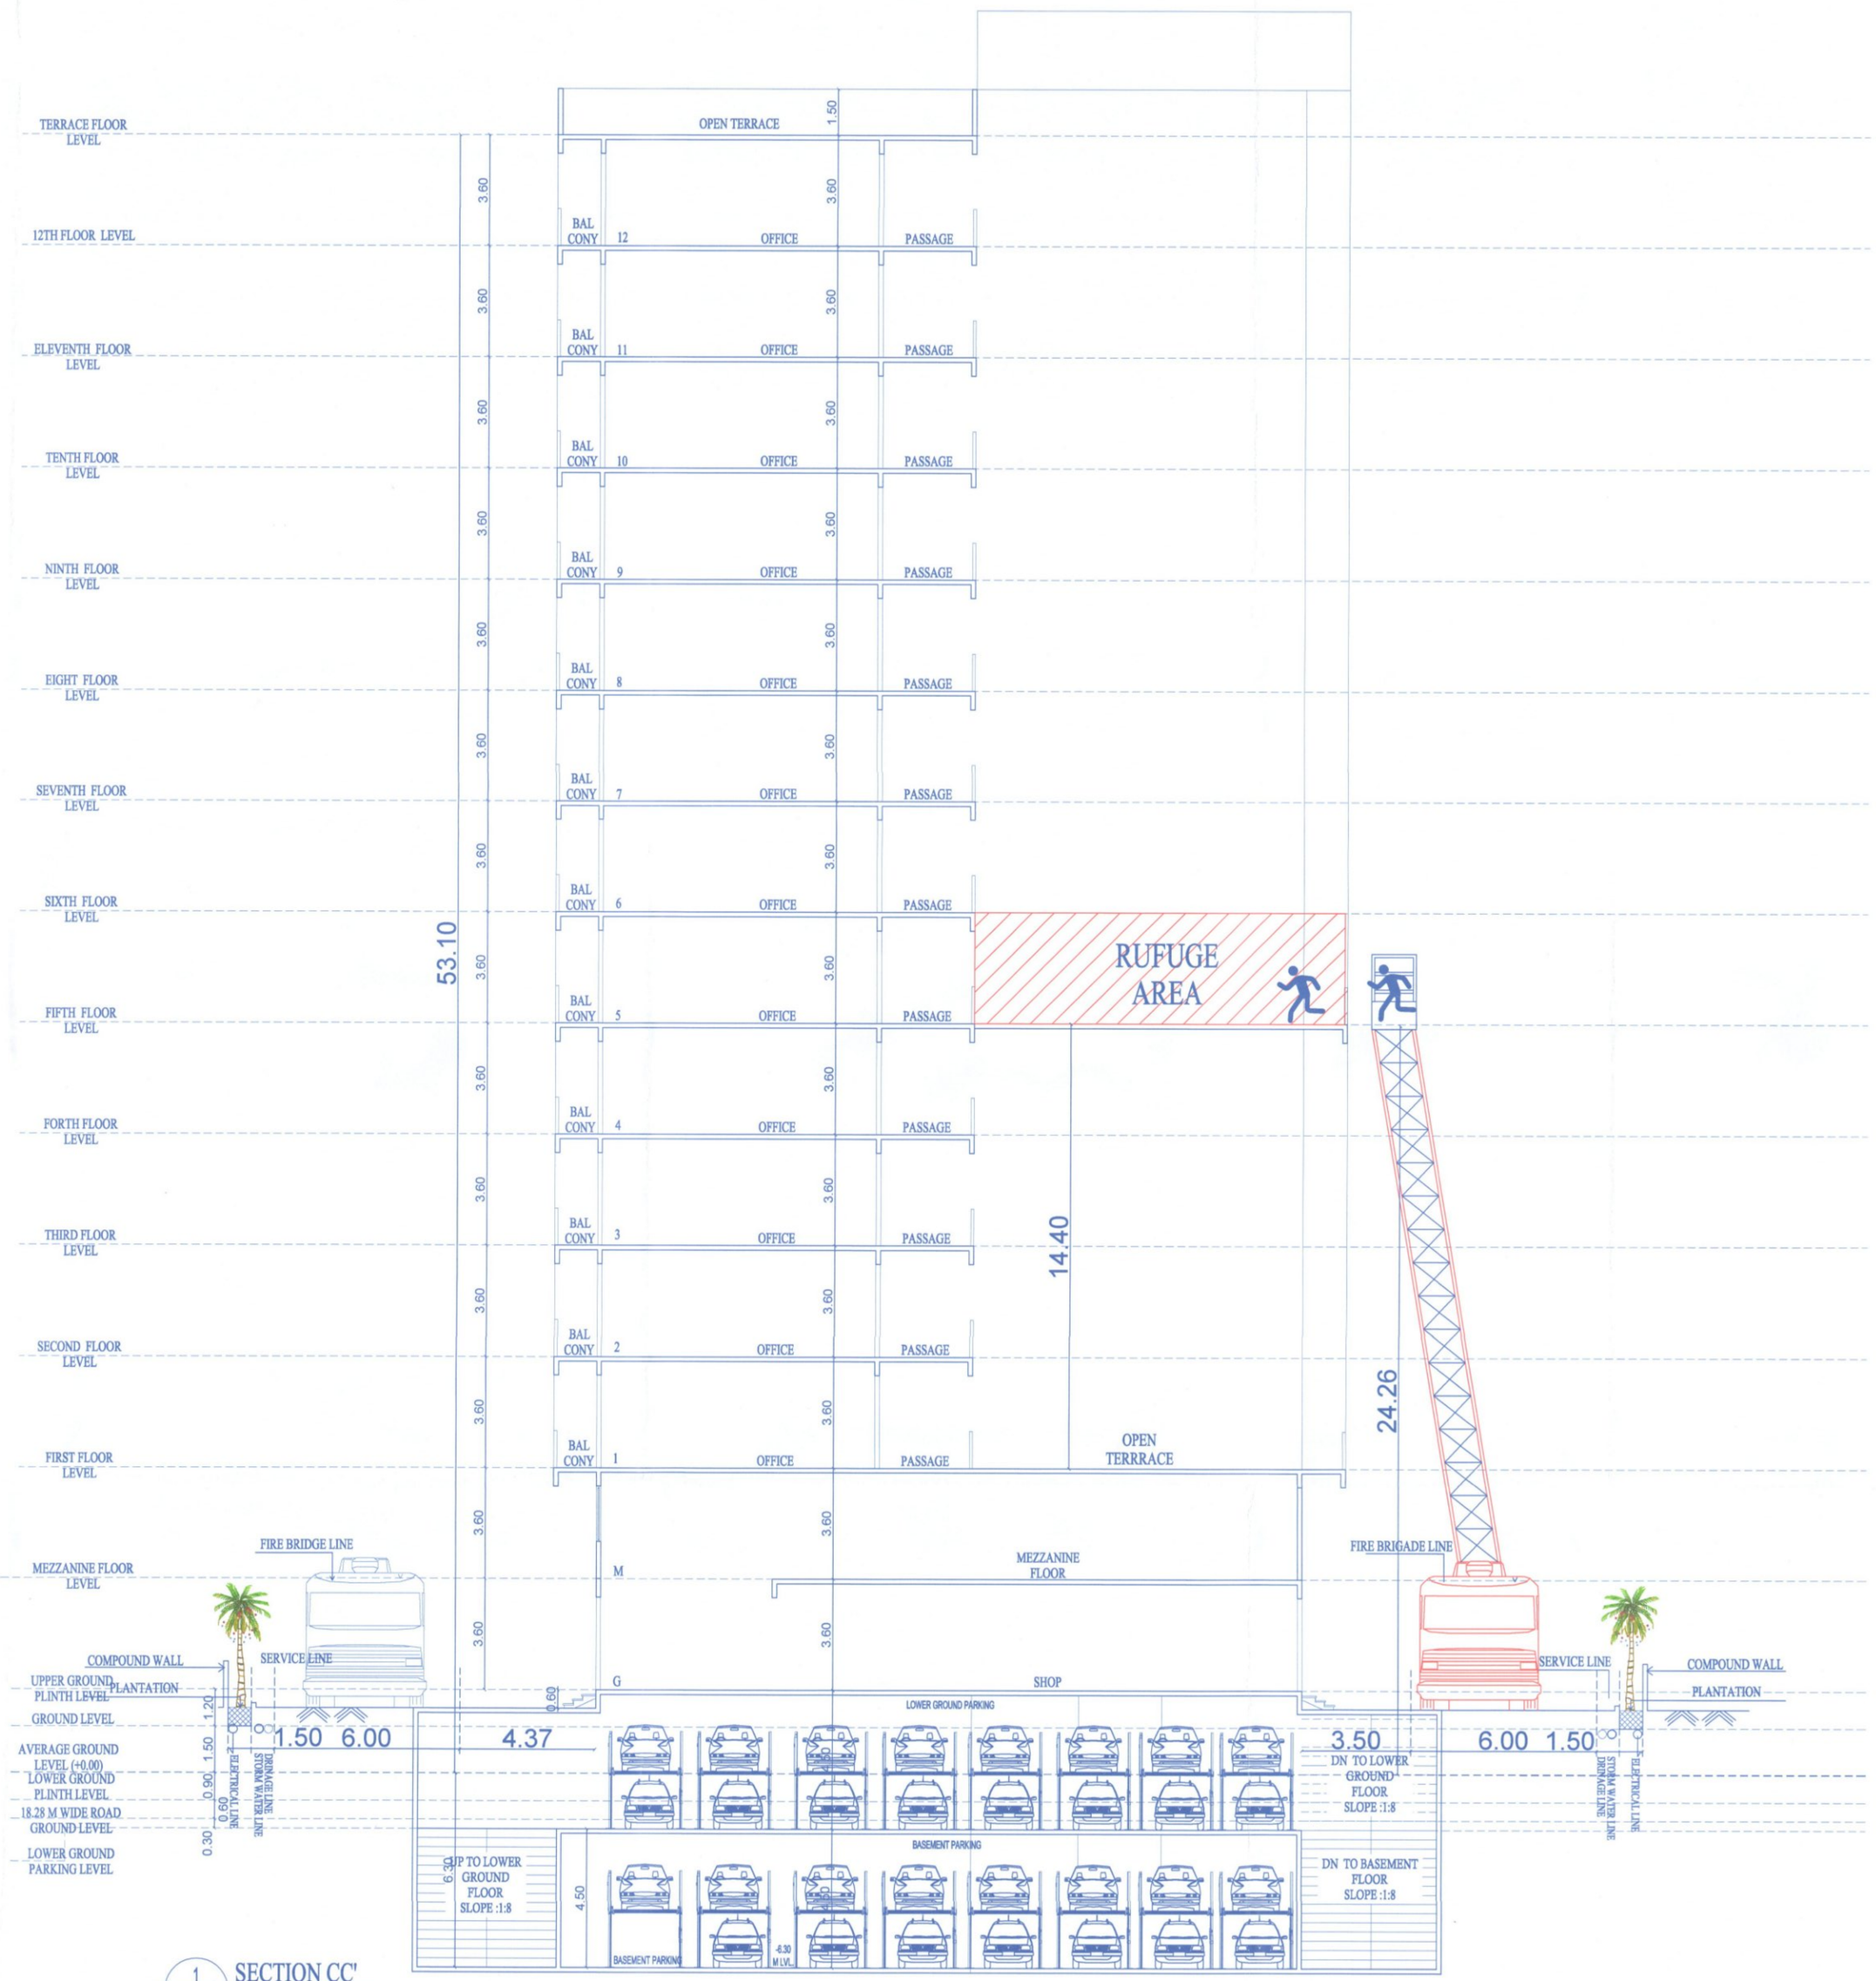

1 SECTION CC'
AP 00 SCALE 1:100

STAMP OF APPROVAL 11/11

APPROVED
The Plans amended in .....
As per the conditions Mentioned in the accompaining commencement Certificate No. ..... dated
A1/BP/42 30/6/2022
Executive Engineer
TOWN PLANING
Nashik Municipal Corporation
Nashik

OWNER
FOR DEEPAK BUILDERS AND DEVELOPERS THROUGH PROP.
SHRI DEEPAK KALYANJI CHANDE

(Dhiraj Walunj) B. ARCH. 2625 / 36699
Authorised Signatory ARCHITECT DHIRAJ WALUNJ
Reg. No. CA/2002/36699
STRUCTURAL ENGINEER: OWNER SIGN.

TITLE: MUNICIPAL DRAWING

PROPOSED REVISED BUILDING PERMISSION FOR COMMERCIAL BUILDING ON FINAL PLOT NO 82, S. NO. 547/B/2B/3/1+2+3, CTS NO. 7063/1A+7063/1B+7063/1K, AT NASHIK. FOR DEEPAK BUILDERS AND DEVELOPERS THROUGH PROP. SHRI DEEPAK KALYANJI CHANDE

NOTE: UNLESS OTHERWISE SPECIFIED , DIMENSIONS ARE IN METERS WRITTEN DIMENSIONS TO BE FOLLOWED RATHER THAN SCALING THE DRAWING.

DRAWN BY	CHETAN	DWG.NO	177
CHKD. BY	AR.DHIRAJ WALUNJ	SHT.NO	11
DATE	02.06.2022	SCALE	1:100

FILE PATH: G:\work on\deepak chande (backup comp10\MUNISAI-1\AKAKMUN\28-06-2022 FINAL PLAN\ELEVATION.dwg

vastumitras
ARCHITECTS
AR.DHIRAJ WALUNJ
AR.SHITAL WALUNJ
OFFICE NO.308,BUSINESS COURT
GOVIND NAGAR NASHIK-422001.
0253 3259266, 9011436516
email:-vastumitras@gmail.com