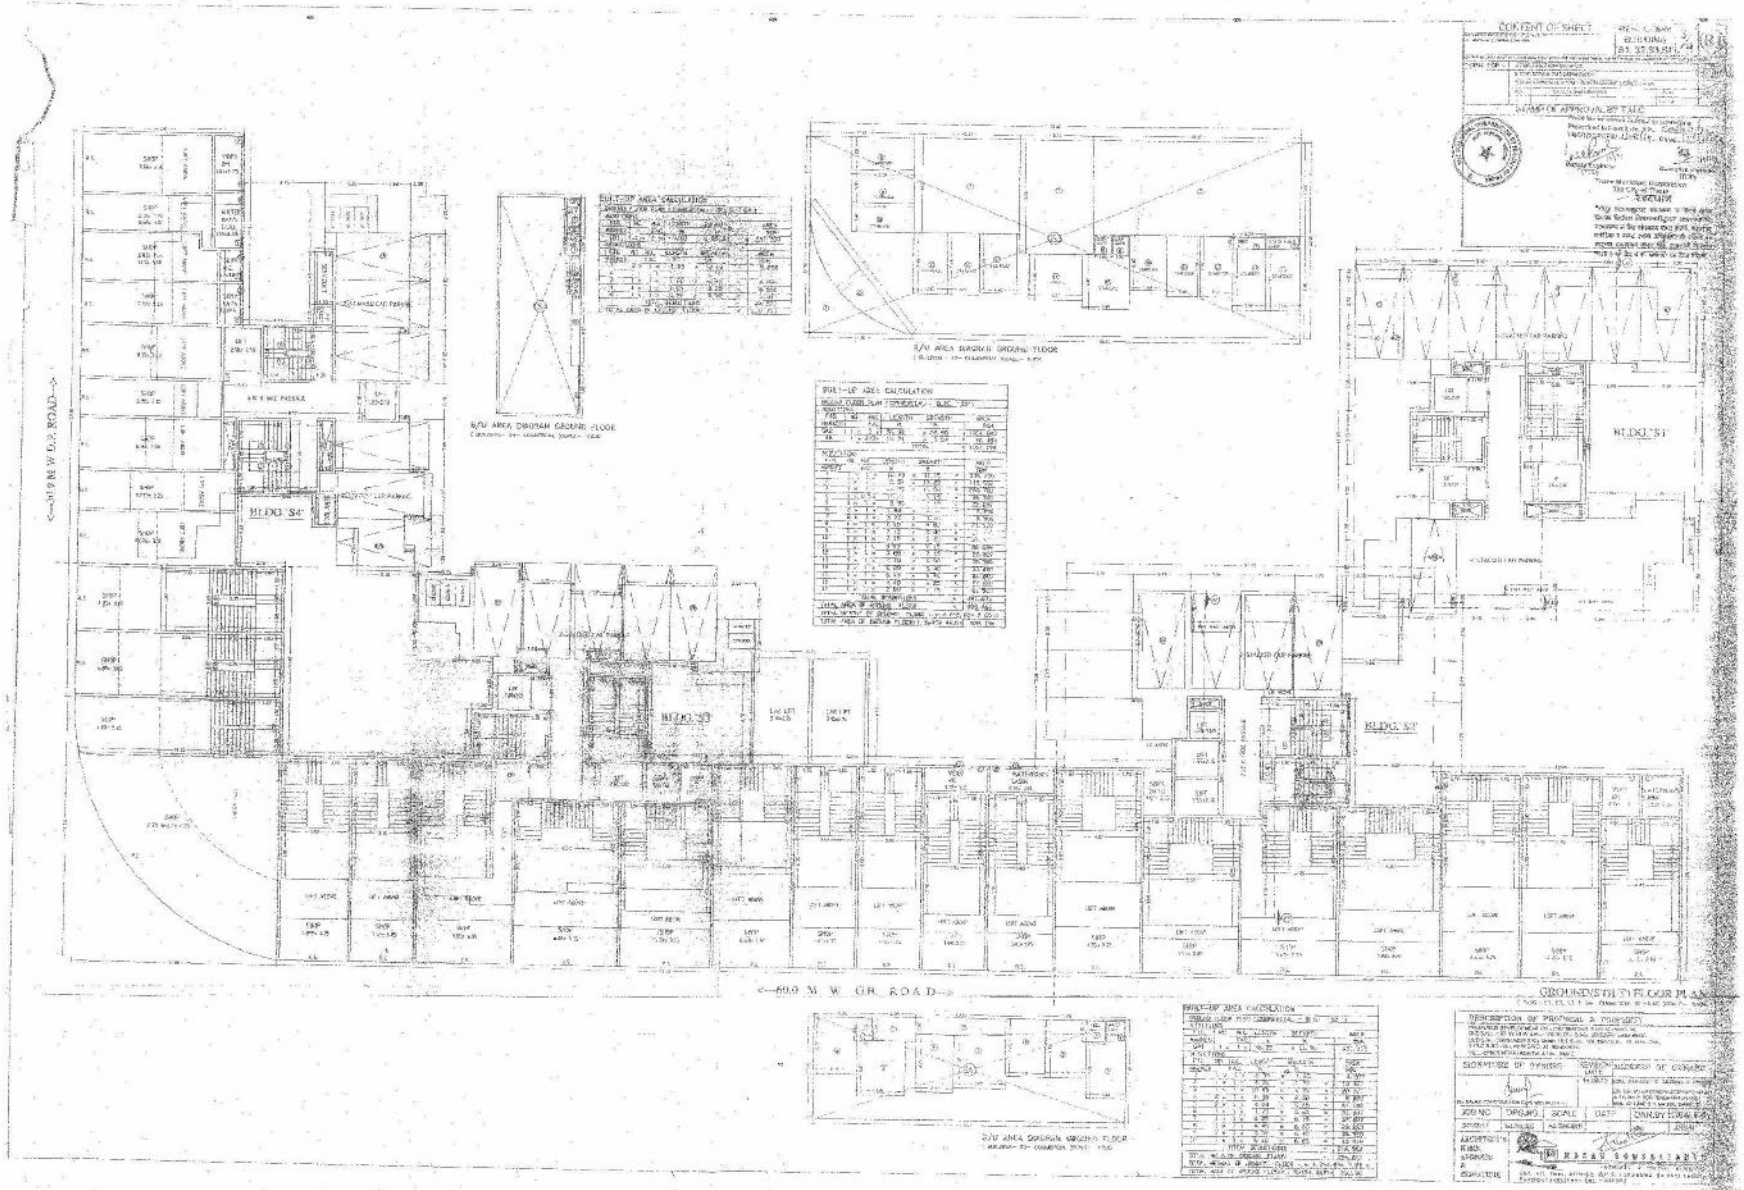

CONTENT OF SHEET
BUILT-UP AREA CALCULATION
R/U AREA DIAGRAM GROUND FLOOR
BUILT-UP AREA CALCULATION
R/U AREA DIAGRAM GROUND FLOOR
BUILT-UP AREA CALCULATION
BLDG 'S4'
BLDG 'S3'
BLDG 'S2'
BLDG 'S1'
<---30.00 M. WIDE ROAD--->
<---60.0 M. W. CIR. ROAD--->
GROUND/PLINTH FLOOR PLAN
DESCRIPTION OF PROPOSAL & PROPERTY
SIGNATURE OF OWNER(S)
REVISION
ADDRESS OF OWNER
JOB NO.
DRAWN
SCALE
DATE
CONSULTANTS
ARCHITECT'S NAME, SIGNATURE & SEAL
MEHRA CONSULTANTS