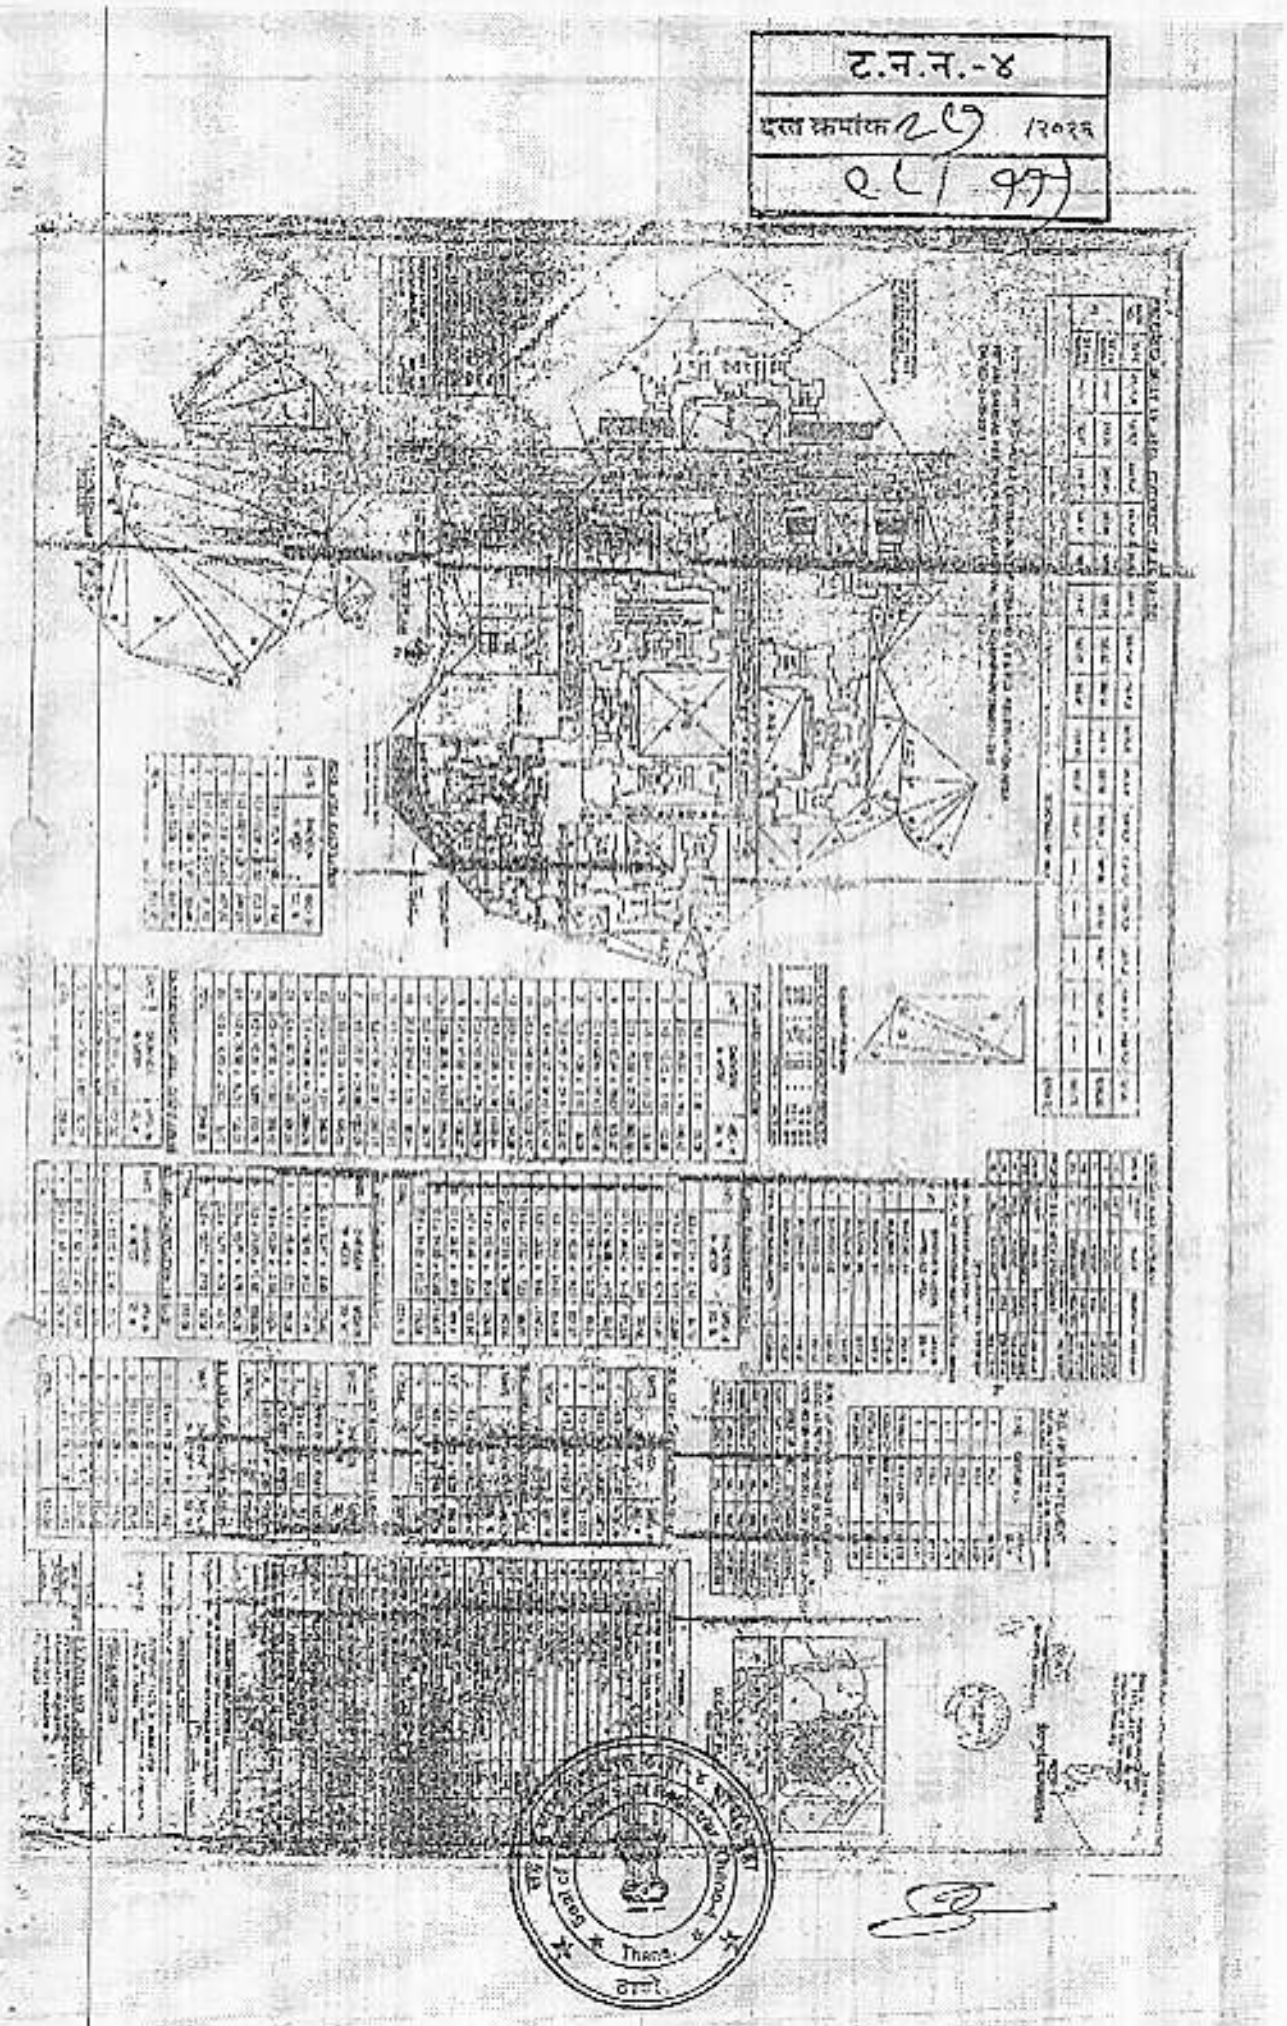
ट.न.न.-४
दस्त क्रमांक २७ /२०२६
२८/१९१
Thane
ठाणे

AREA STATEMENT

TOTAL BUILT UP AREA

REA STATEMENT

	BALCONY AREA	STAIRCASE AREA	C.B AREA	ROOM

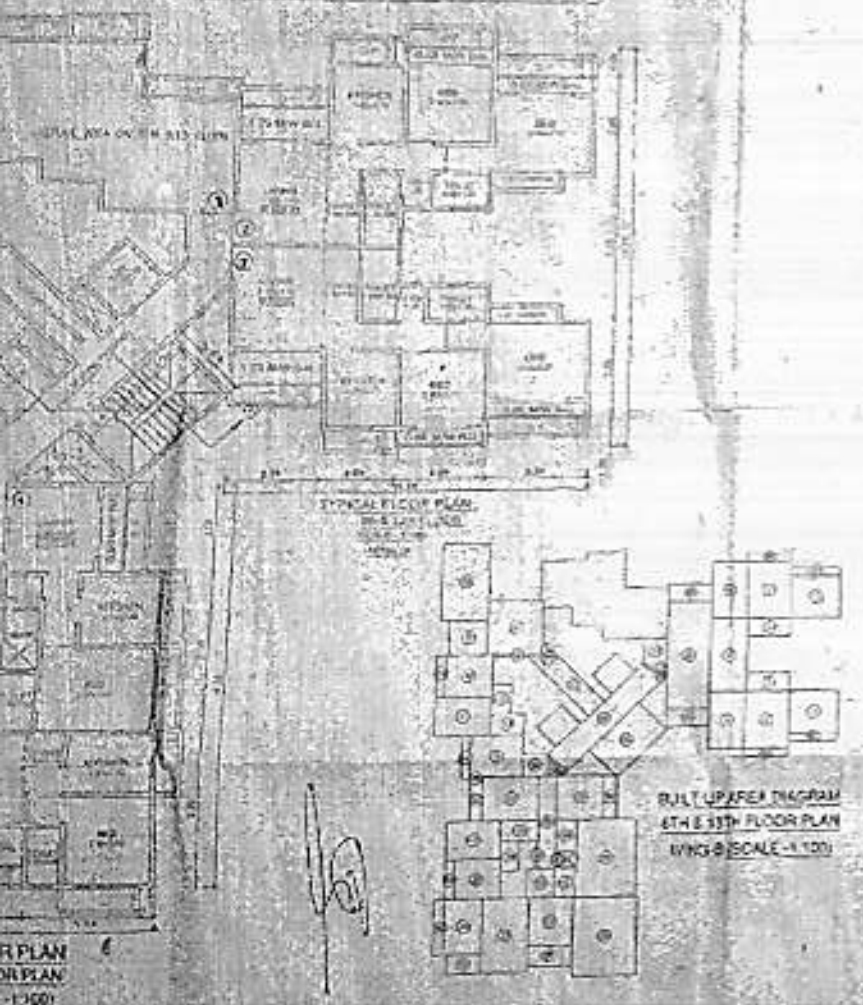

BUILT UP AREA DIAGRAM
6TH & 9TH FLOOR PLAN
WING-B SCALE - 1:200

BUILT UP AREA CALCULATION

SLNO	NO. OF SHAFTS	DIMENSION	AREA IN SQ.M

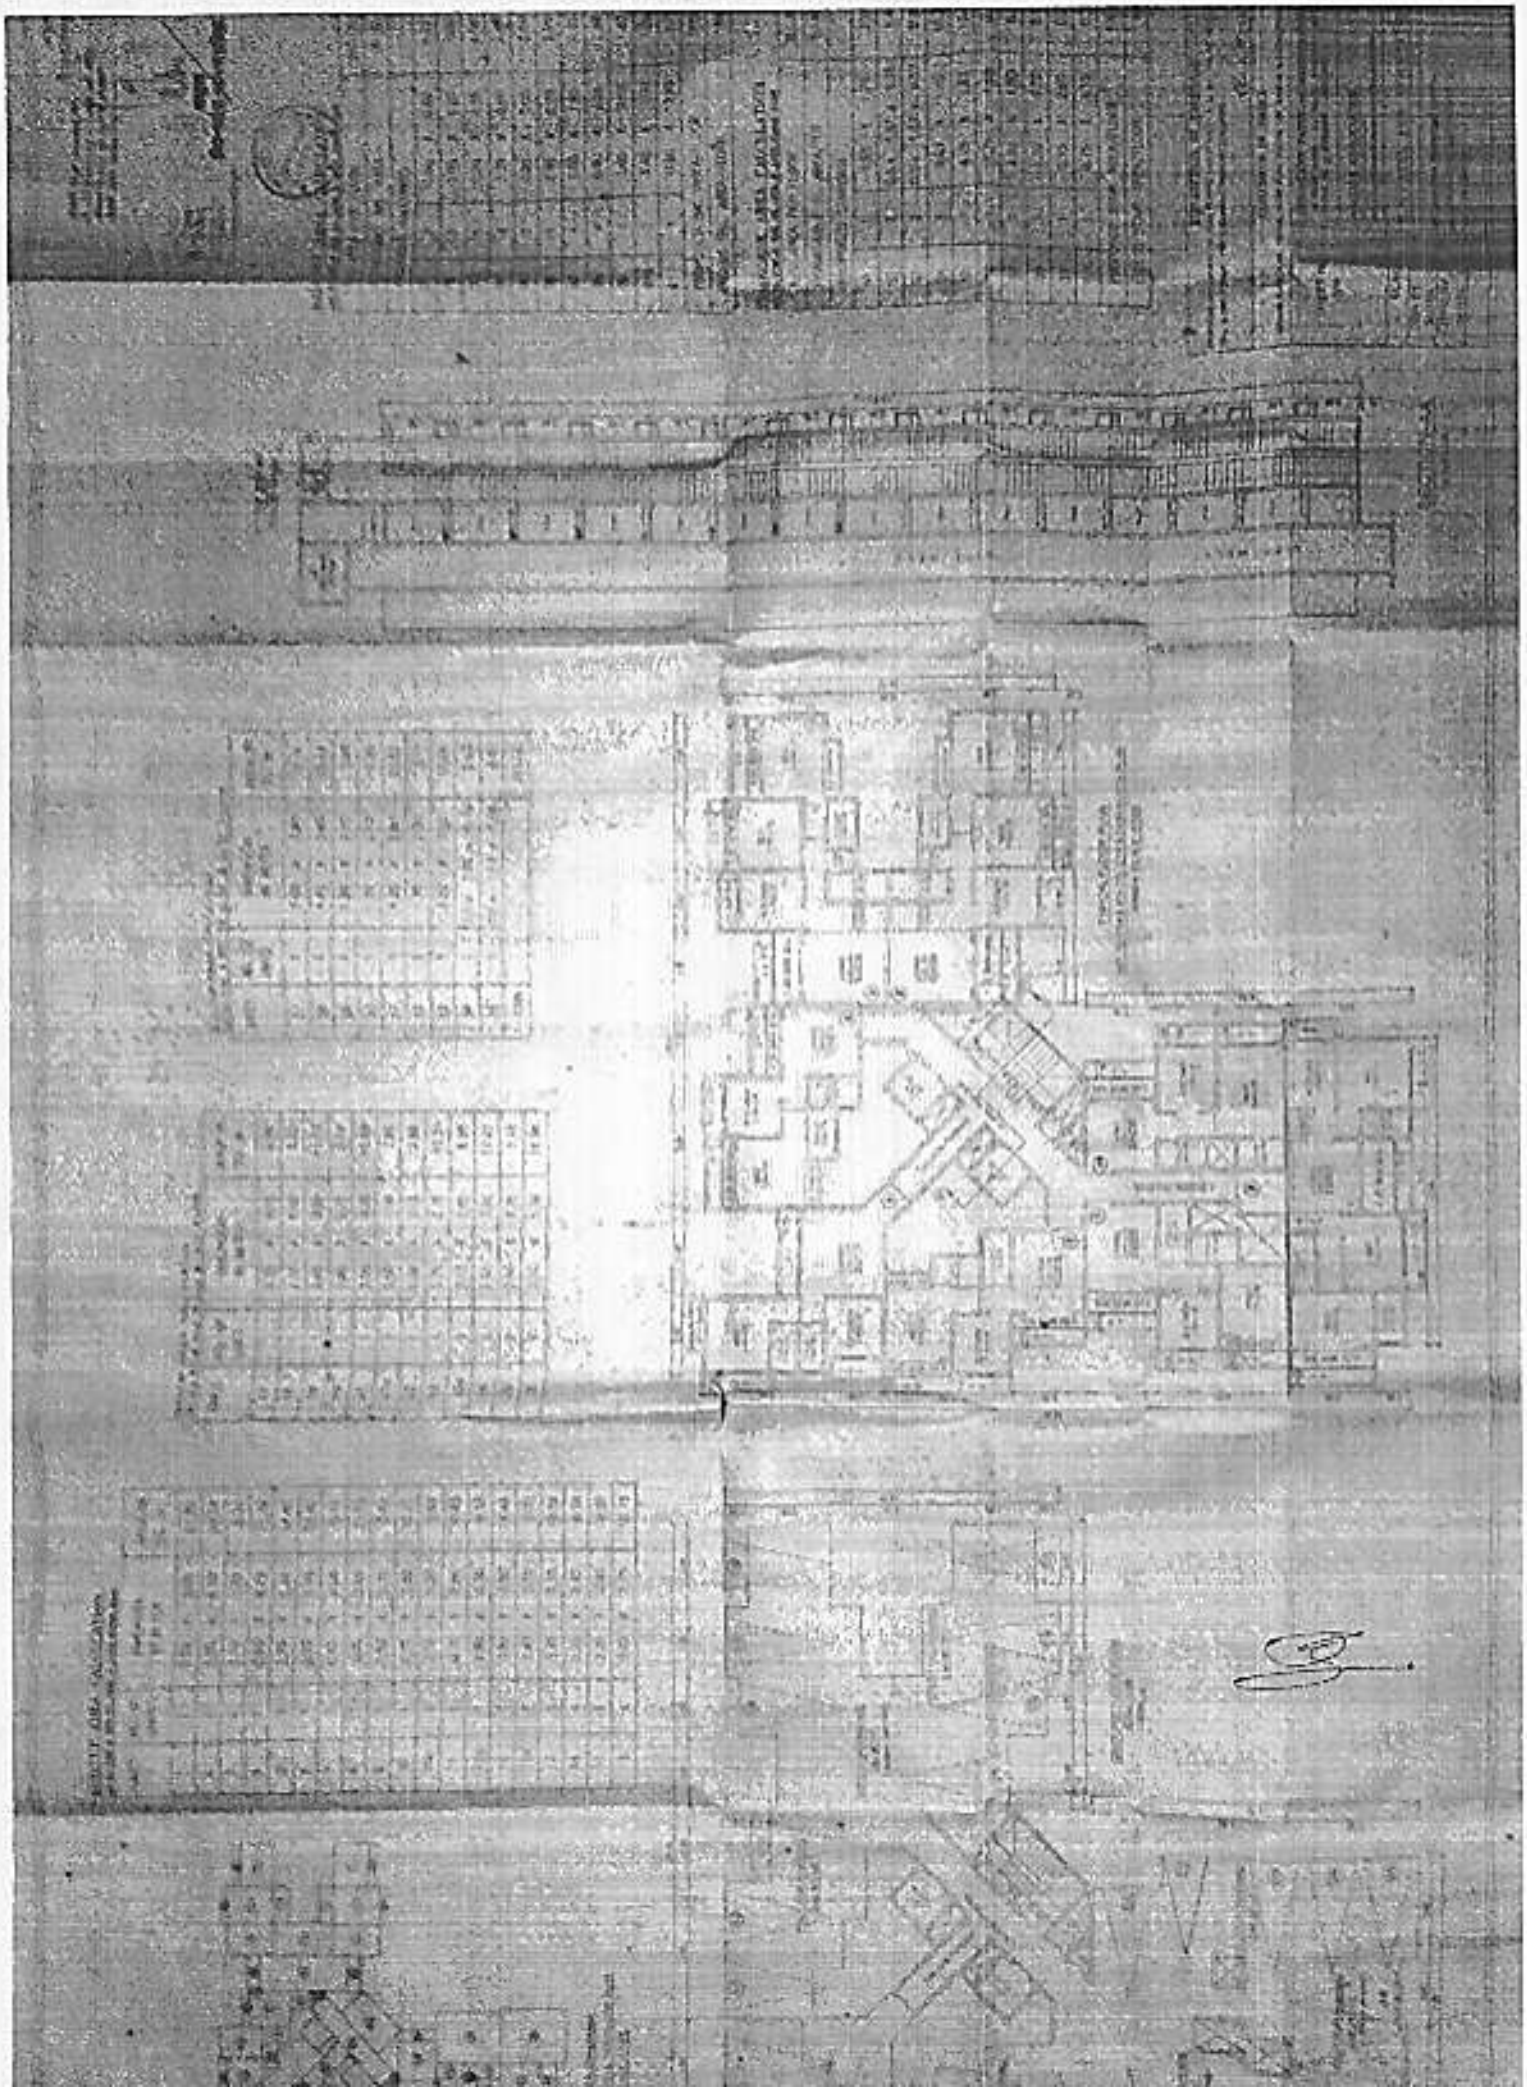

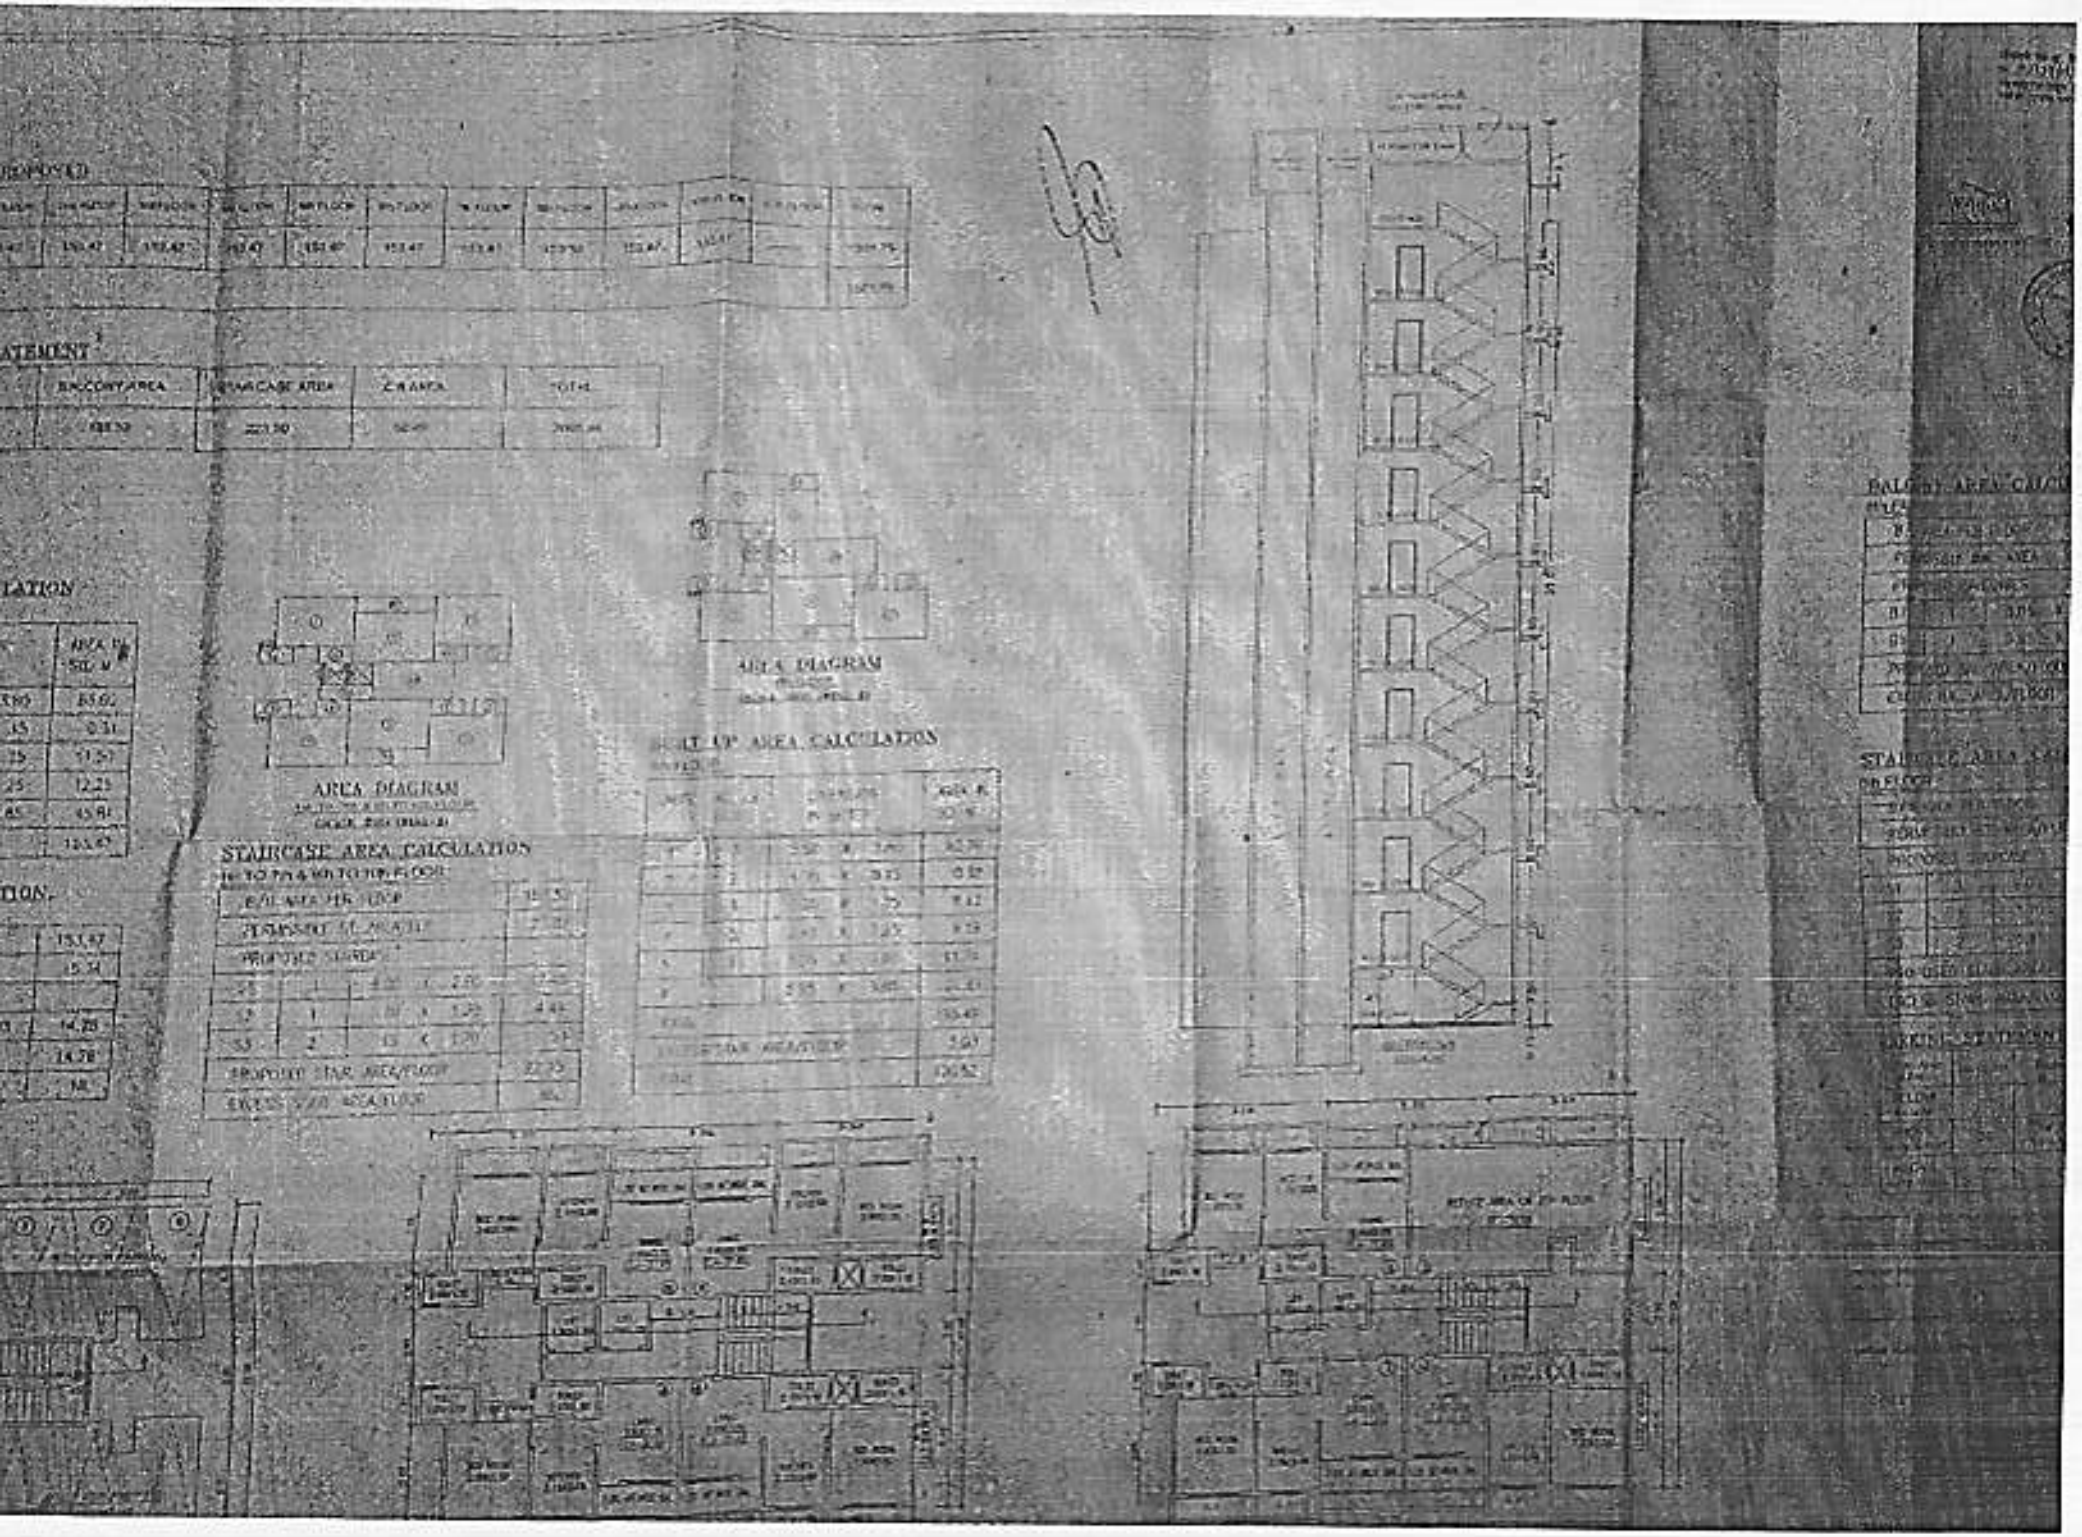

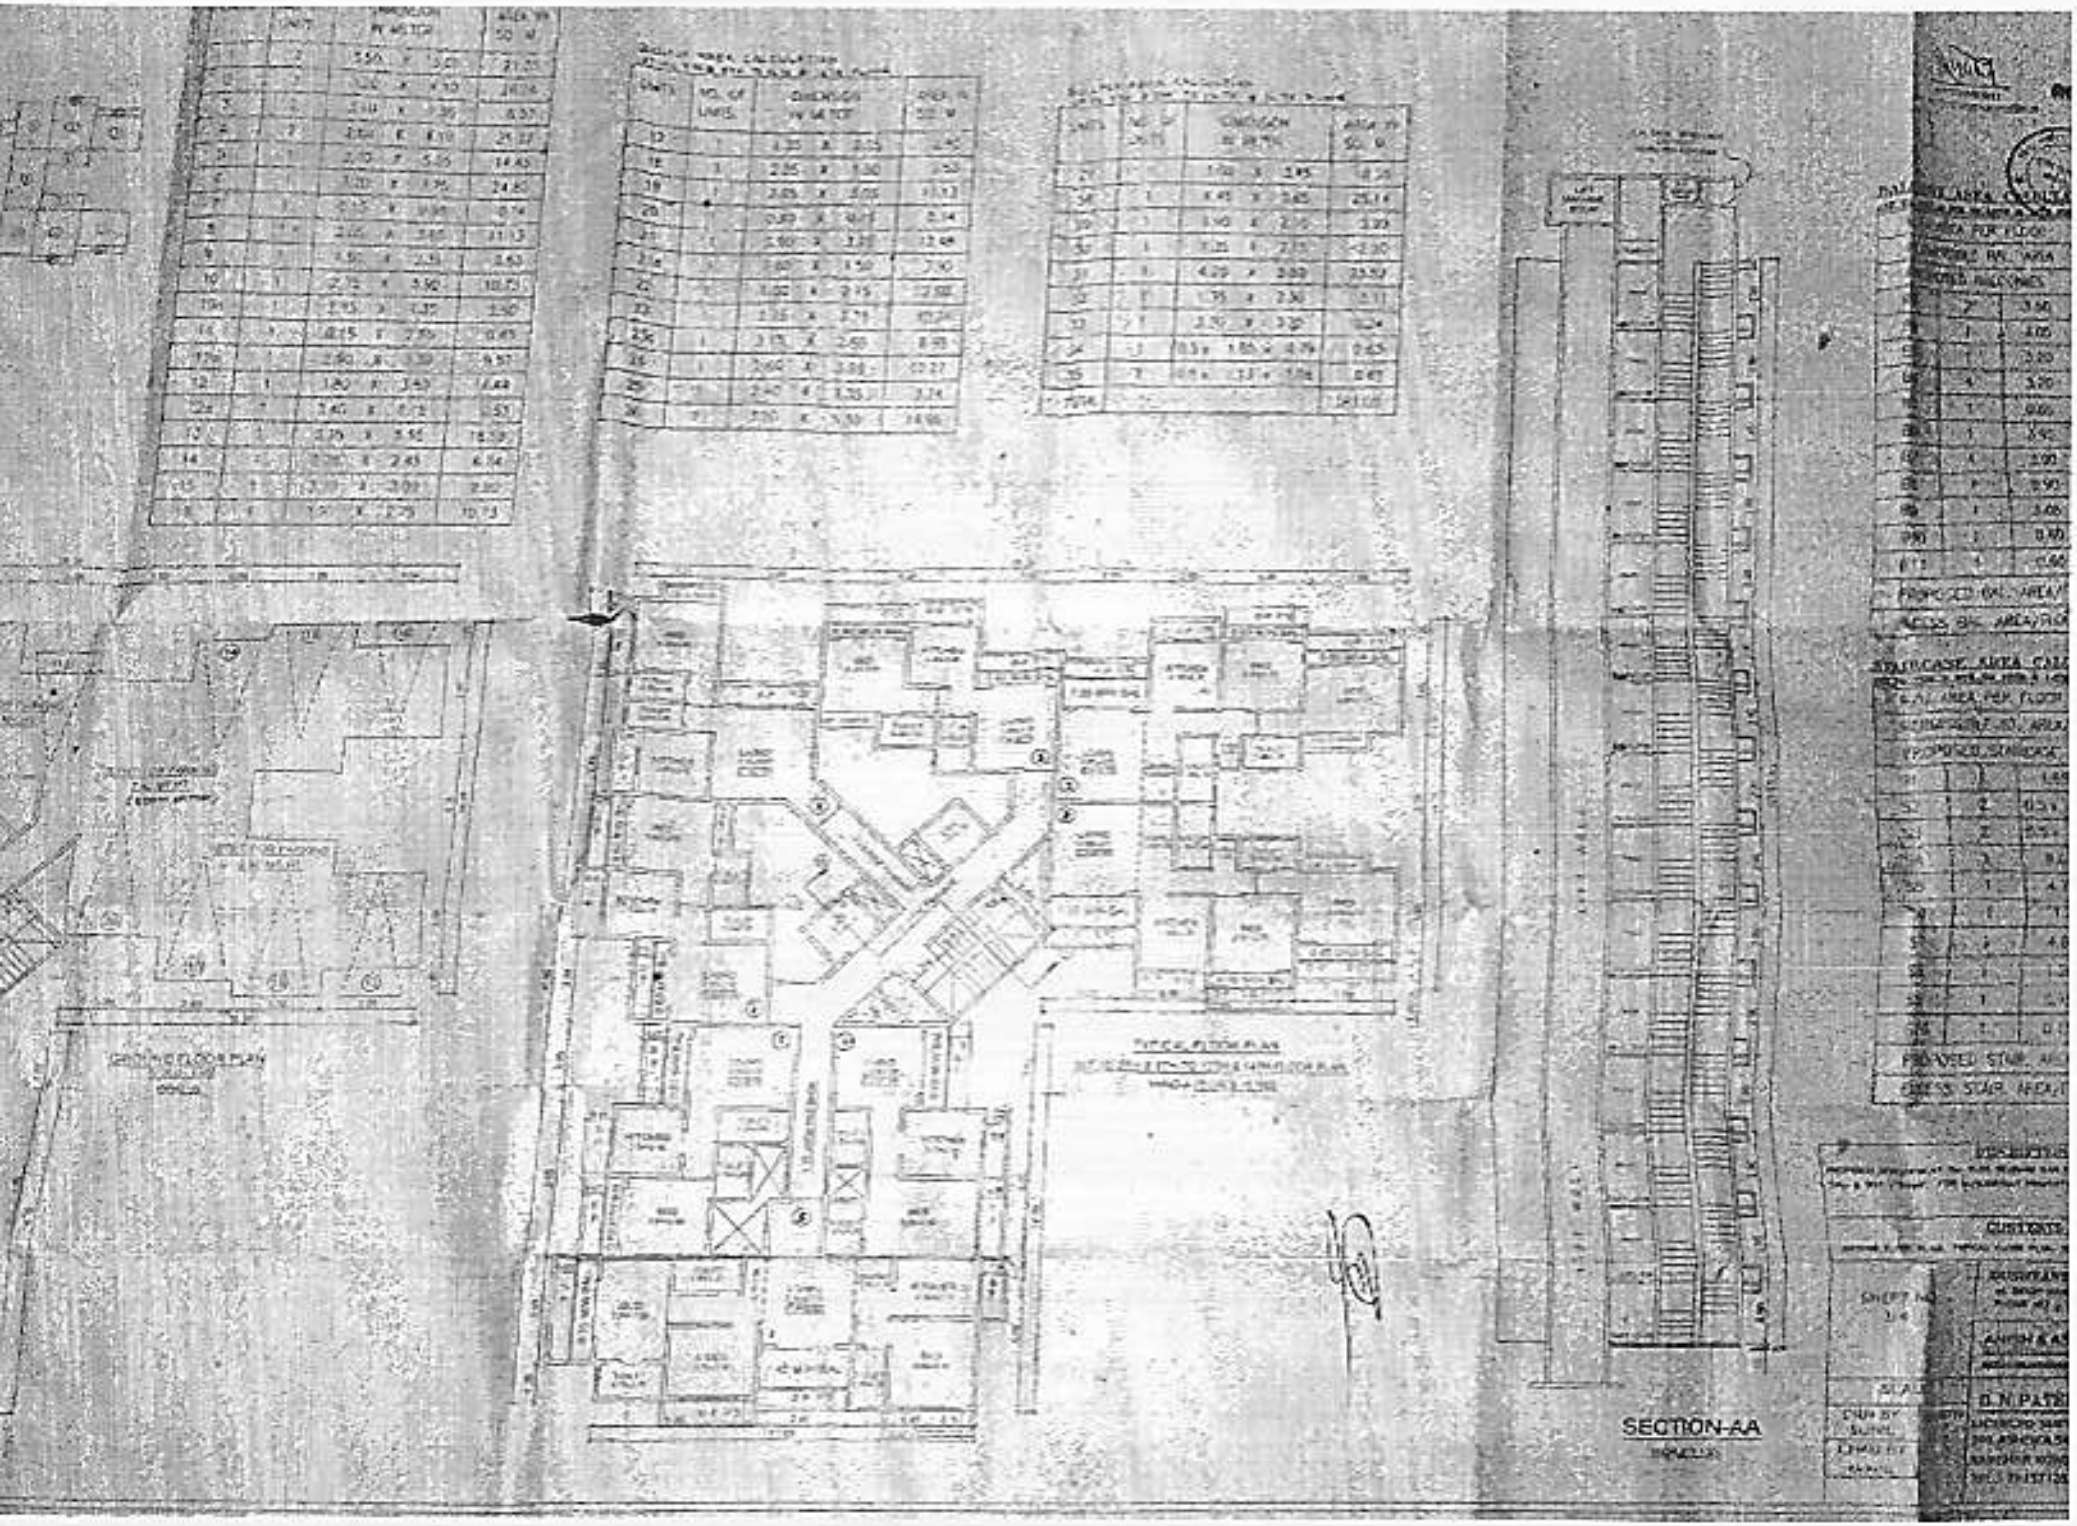
SECTION-AA