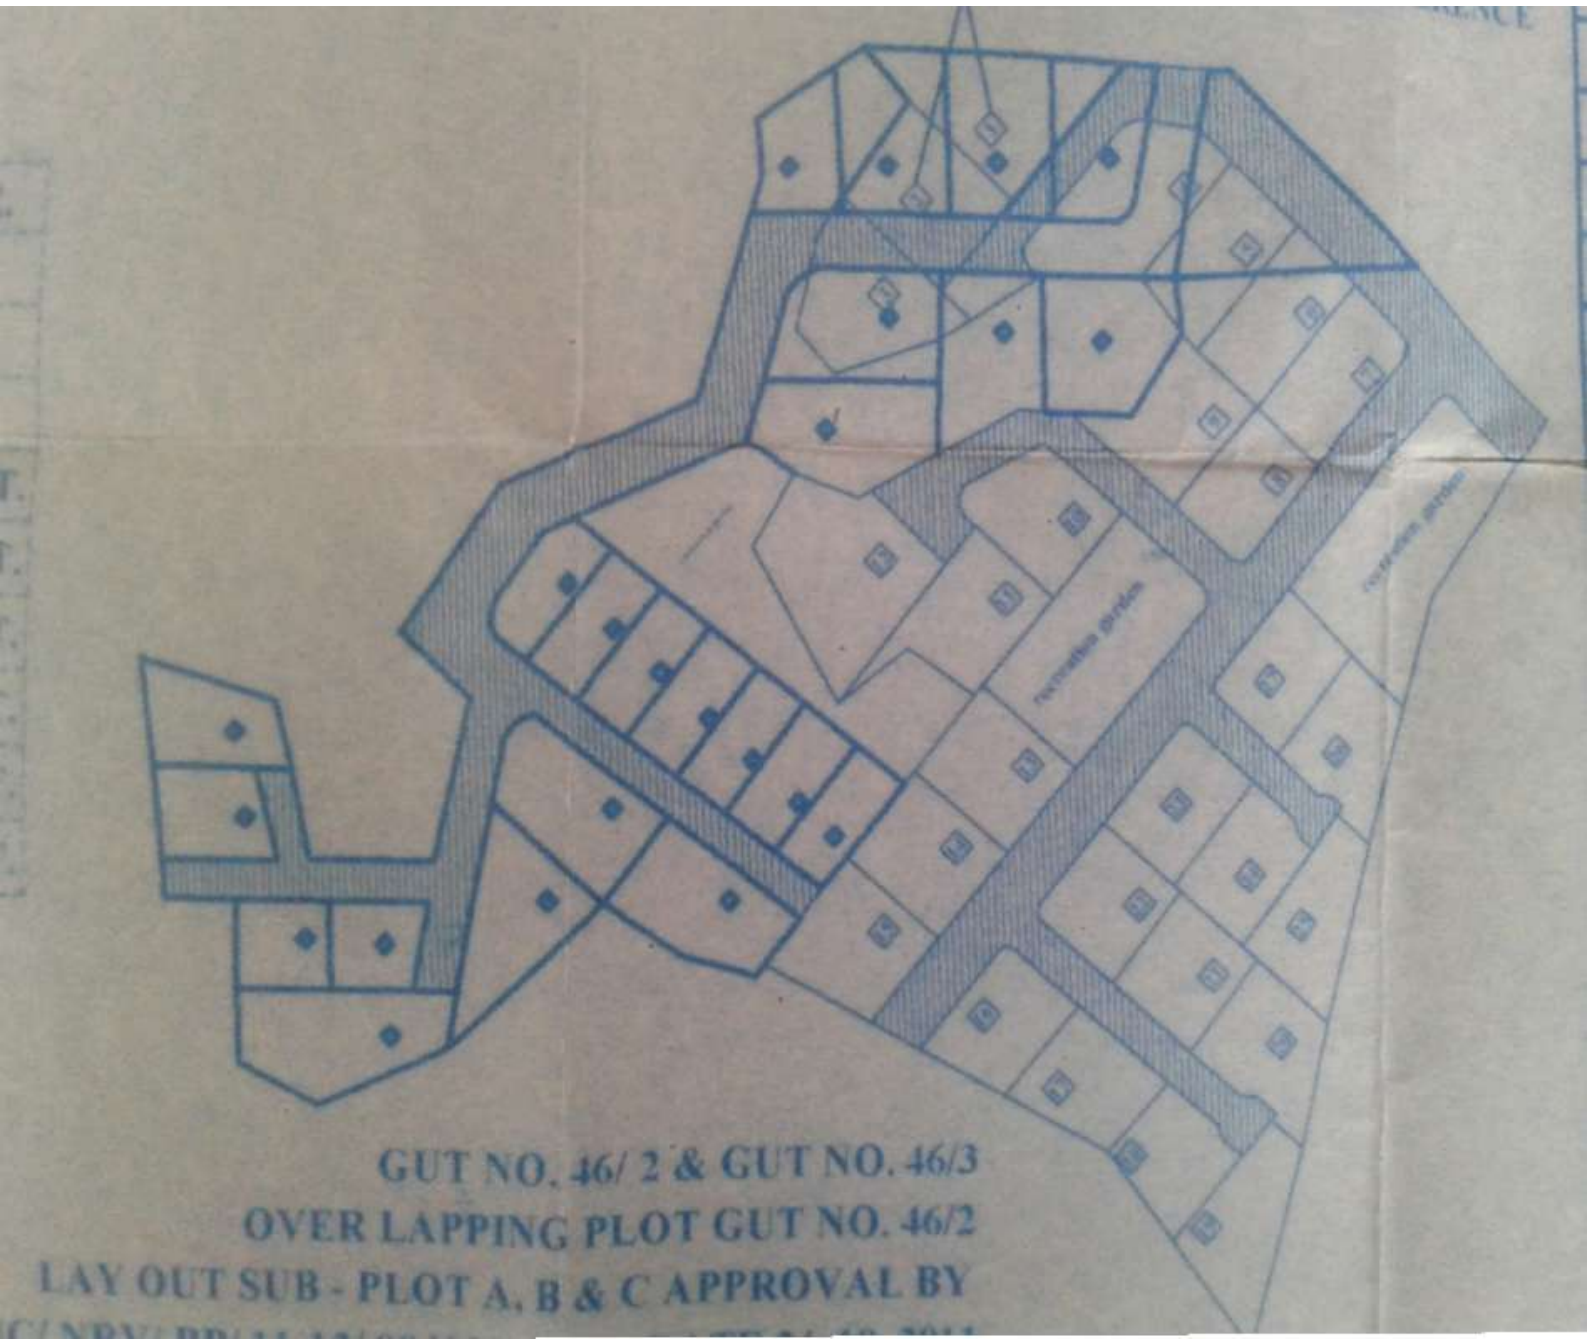

GUT NO. 46/ 2 & GUT NO. 46/3
OVER LAPPING PLOT GUT NO. 46/2
LAY OUT SUB - PLOT A, B & C APPROVAL BY

Scanned by CamScanner