


AGGREGMENT PLAN

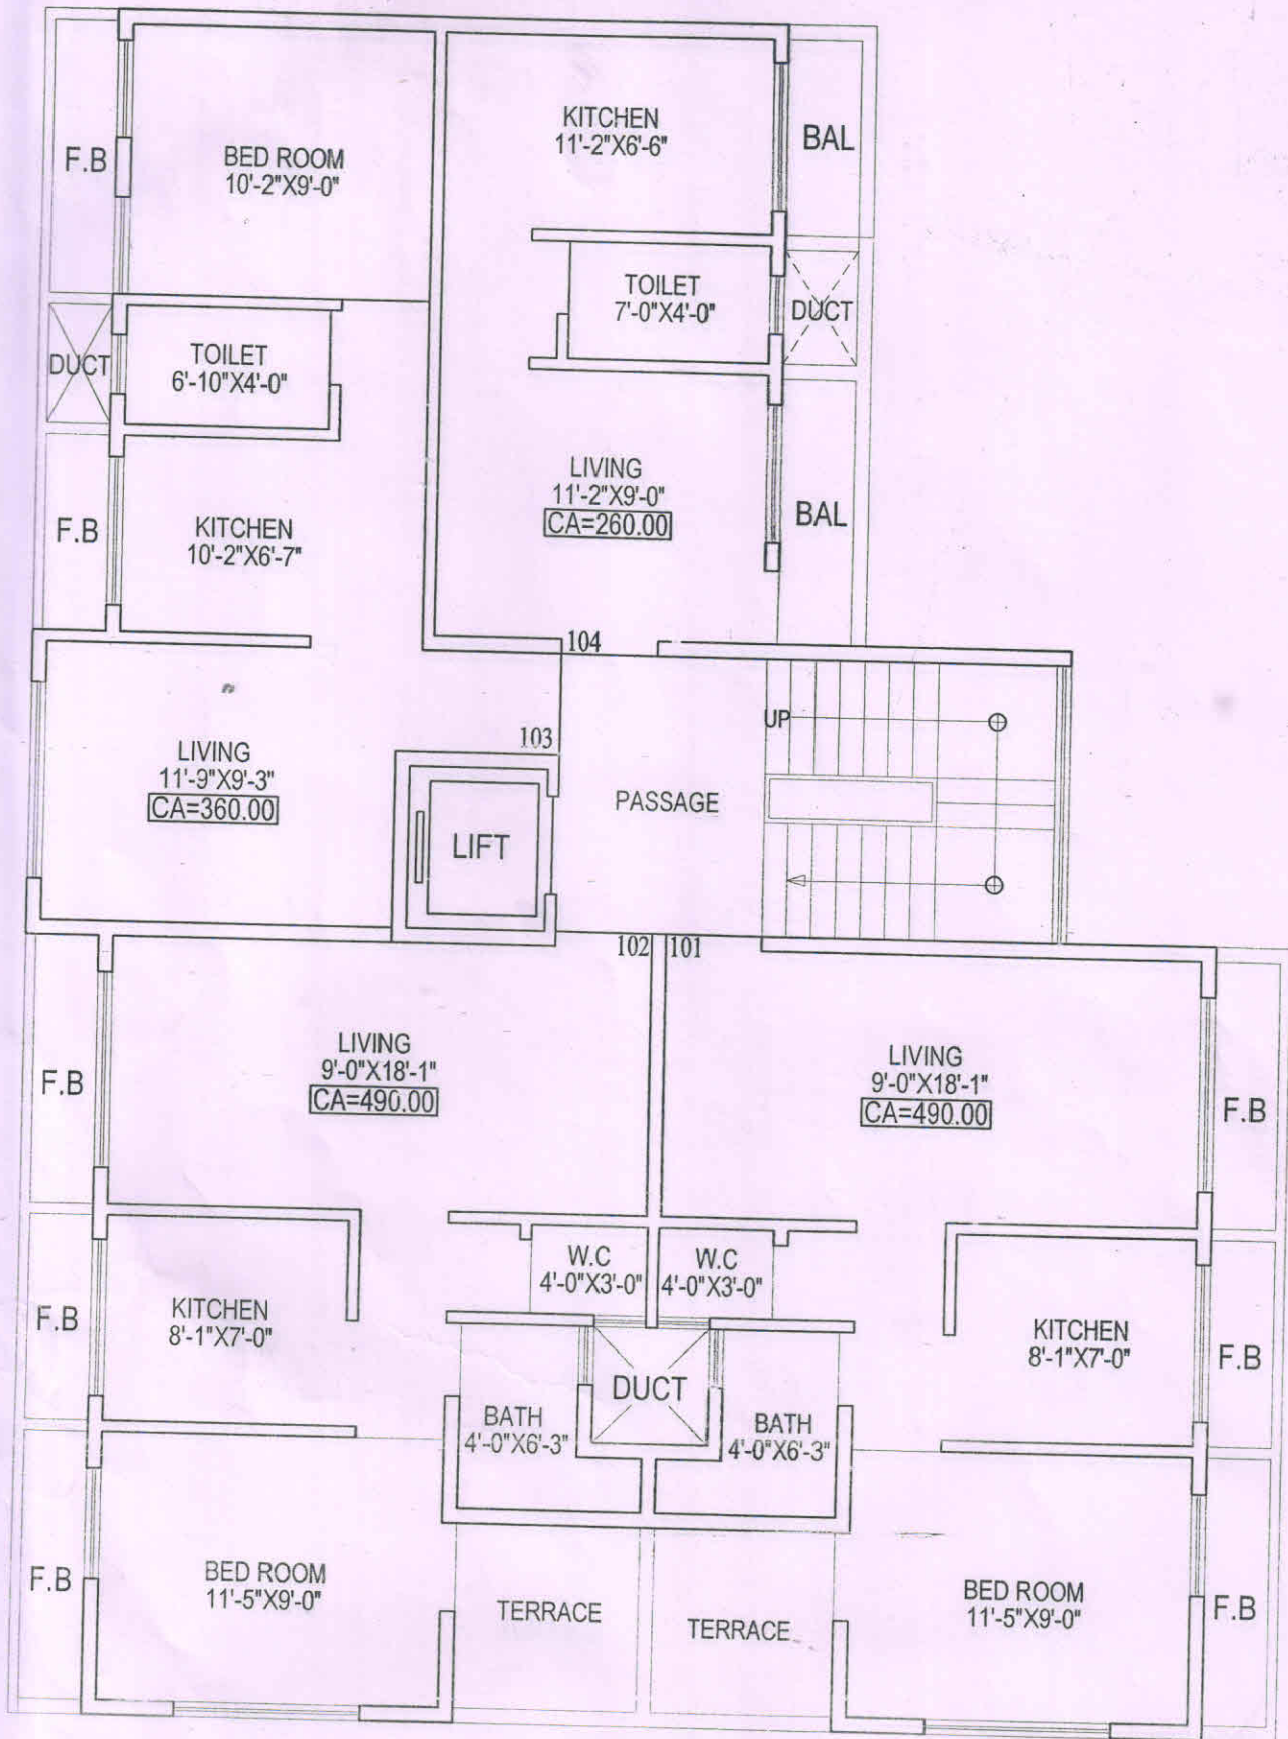


FIRST FLOOR PLAN

V R REALTIES
VASHI, NAVI-MUMBAI.

'SHANTI PARK'
CTS NO 808 & 1 to 4,
M.G ROAD, PANVEL, RAIGAD.

ABRAR KHAN & ASSOCIATE.
(ARCHITECT & INTERIORS)

MOBILE NO: :9370070070
:9870070042

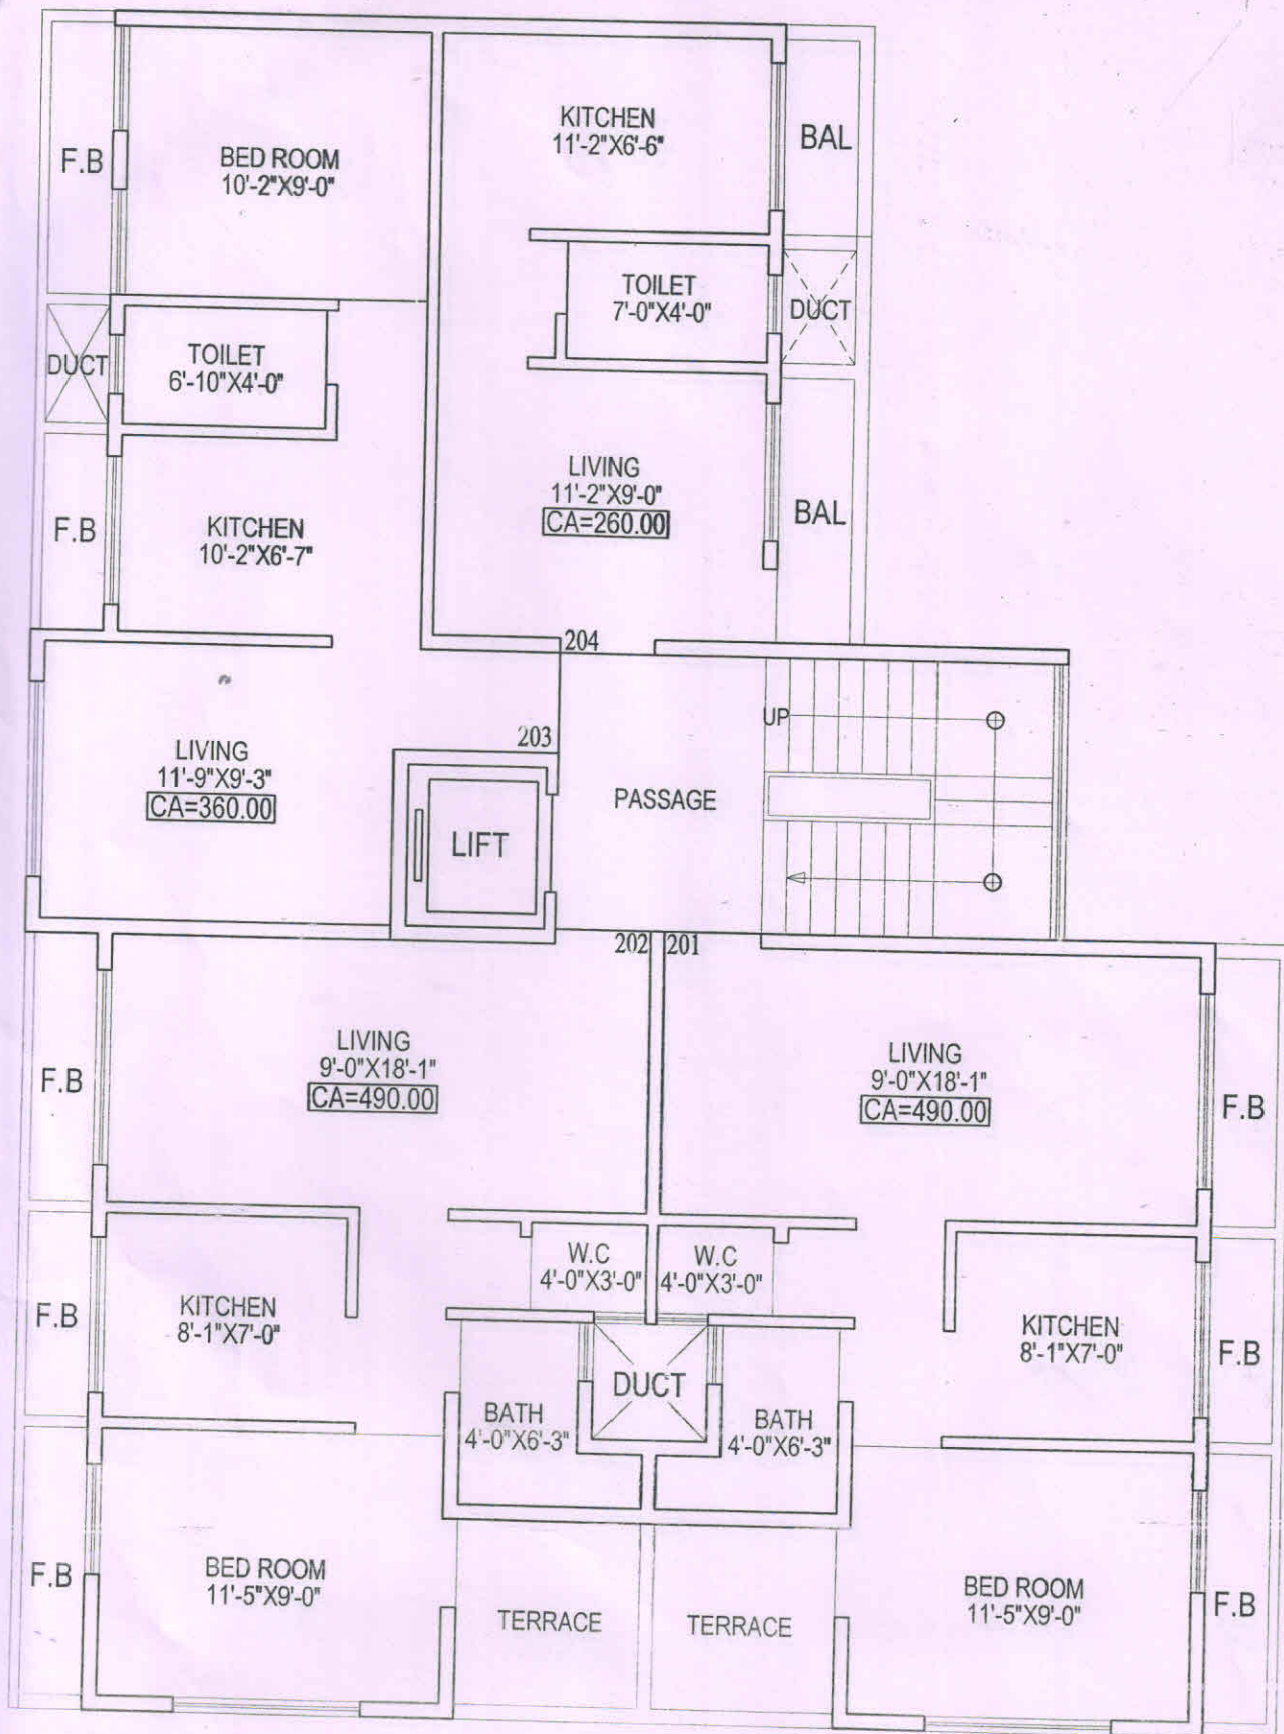


SECOND FLOOR PLAN

V R REALTIES
VASHI, NAVI-MUMBAI.

'SHANTI PARK'
CTS NO 808 & 1 to 4,
M.G ROAD, PANVEL, RAIGAD.

ABRAR KHAN & ASSOCIATE.
(ARCHITECT & INTERIORS)

MOBILE NO: 9370070070
9870070042

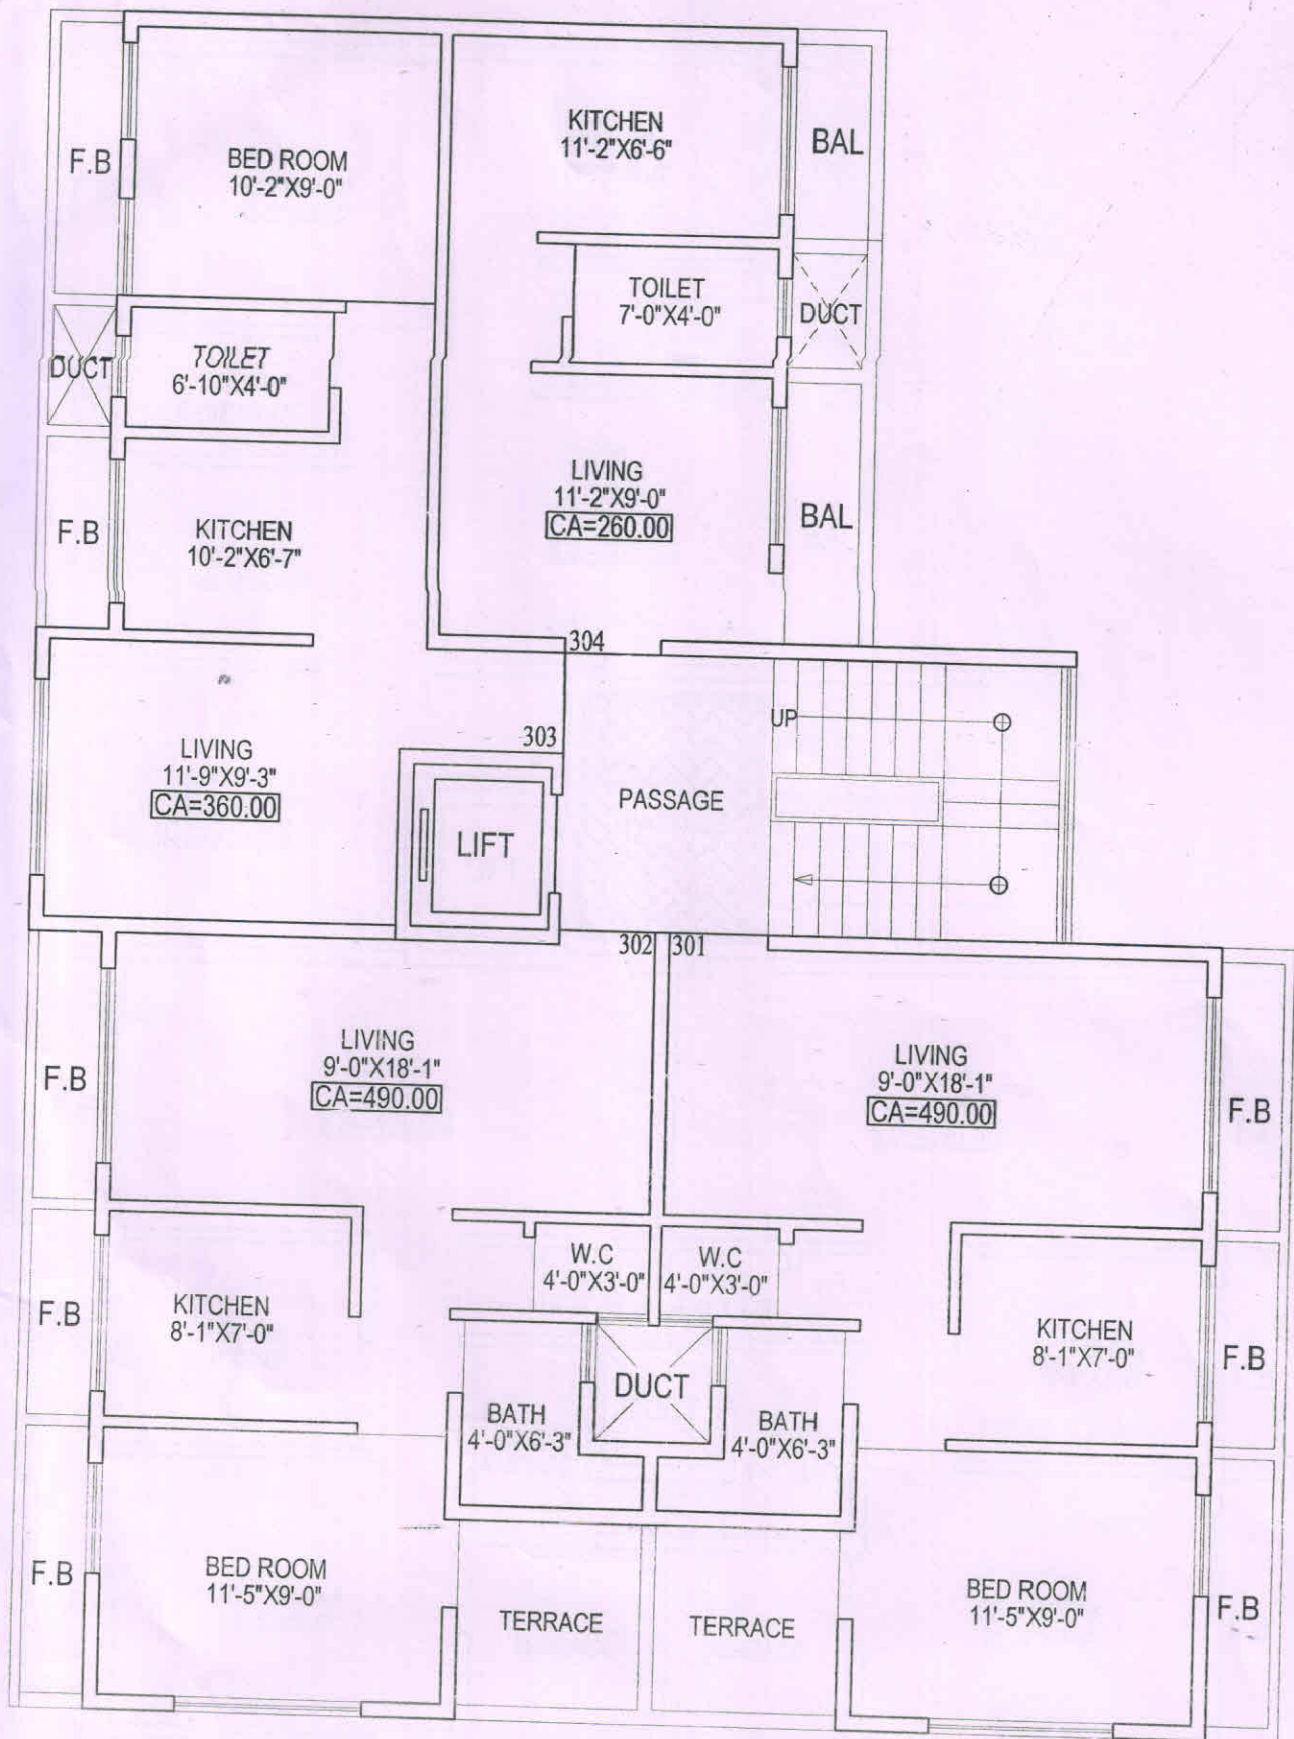


THIRD FLOOR PLAN

V R REALTIES
VASHI, NAVI-MUMBAI.

'SHANTI PARK'
CTS NO 808 & 1 to 4,
M.G ROAD, PANVEL, RAIGAD.

ABRAR KHAN & ASSOCIATE.
(ARCHITECT & INTERIORS)
MOBILE NO: :9370070070
:9870070042

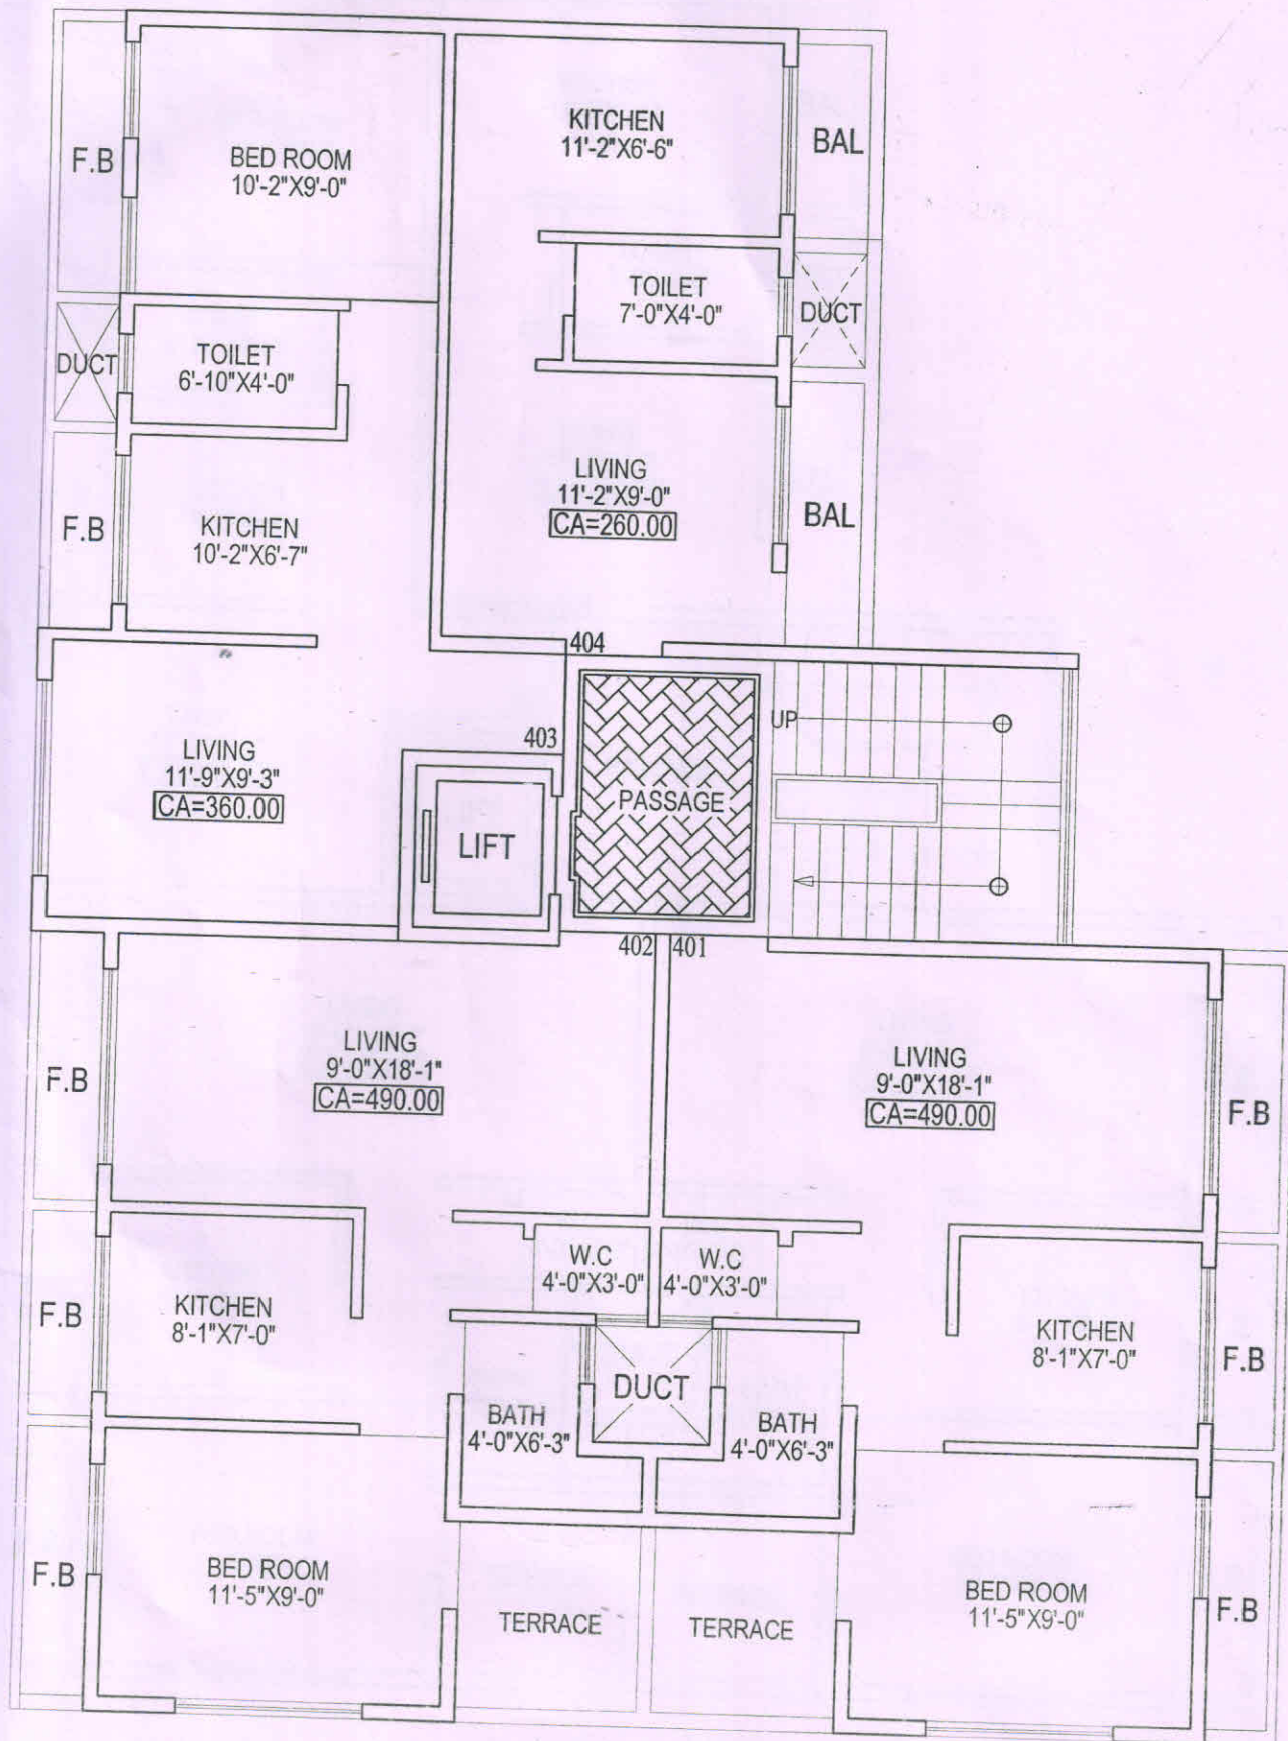

FOURTH FLOOR PLAN

V R REALTIES
VASHI, NAVI-MUMBAI.

'SHANTI PARK'
CTS NO 808 & 1 to 4,
M.G ROAD, PANVEL, RAIGAD.

ABRAR KHAN & ASSOCIATE.
(ARCHITECT & INTERIORS)
:9370070070
MOBILE NO: :9870070042