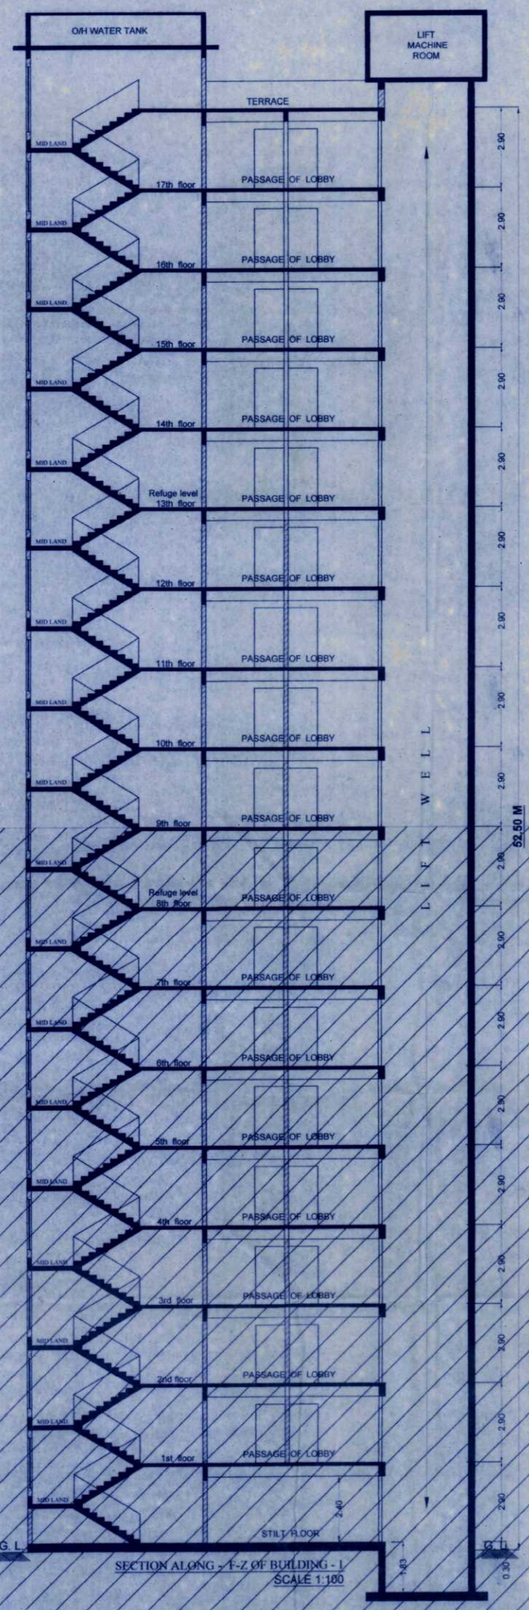

SECTION ALONG - F-Z OF BUILDING - 1
SCALE 1:100

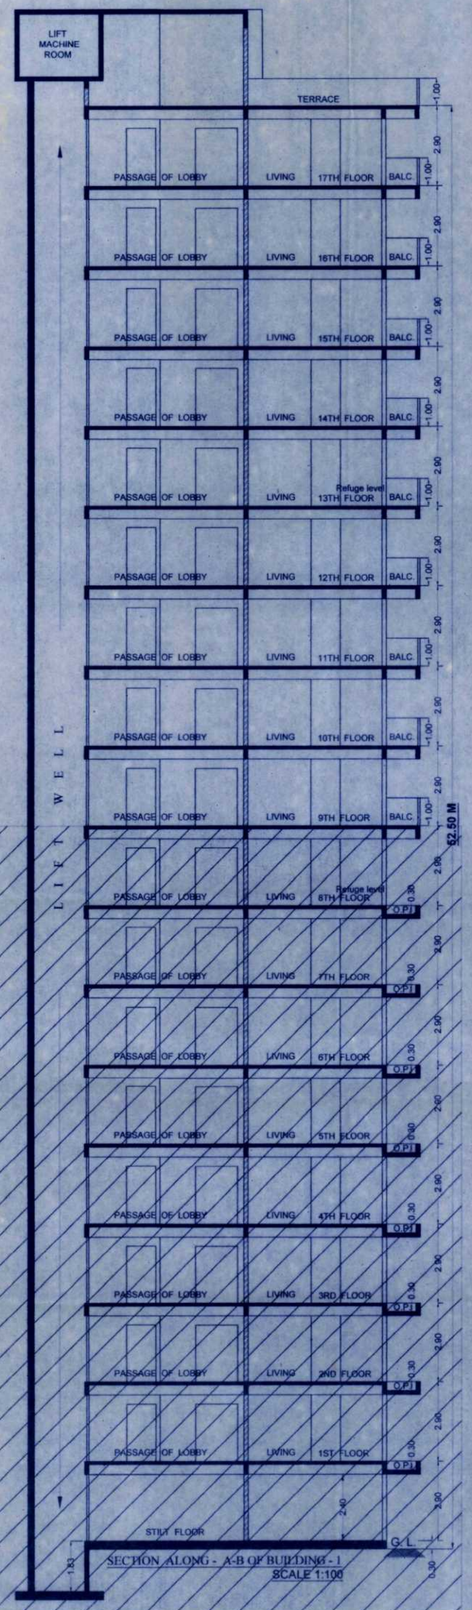

SECTION ALONG - A-B OF BUILDING - 1
SCALE 1:100

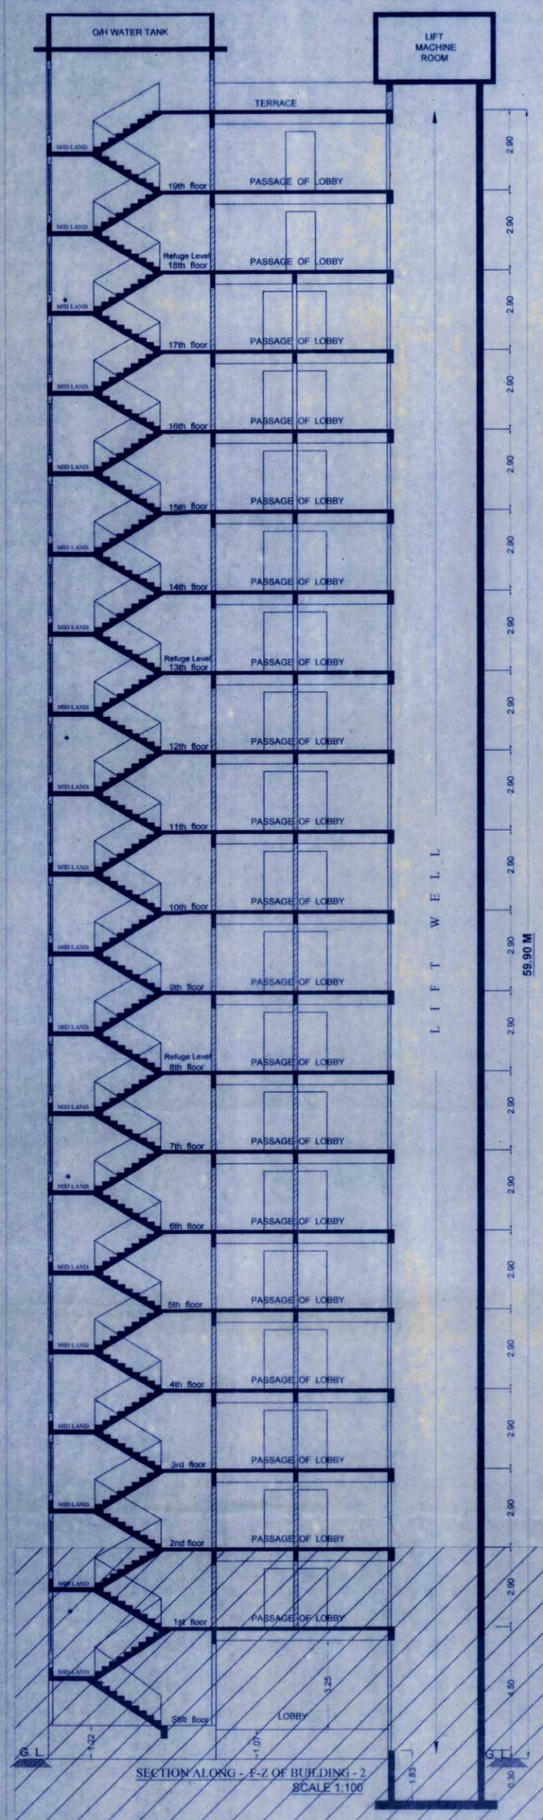

SECTION ALONG - F-Z OF BUILDING - 2
SCALE 1:100

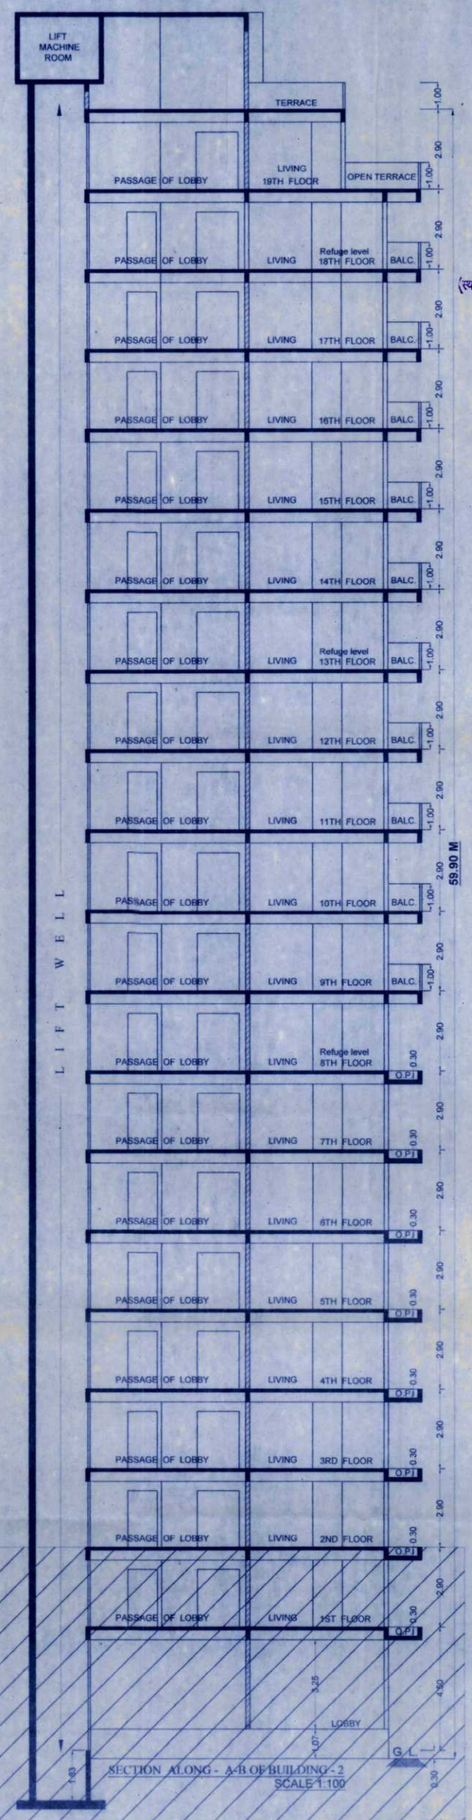

SECTION ALONG - A-B OF BUILDING - 2
SCALE 1:100

APPROVAL STAMP 10/10

CONTENTS OF SHEET

SECTIONAL ELEVATION OF BUILDING TYPE - 1 & 2

कार्यालयाचे पत्र क्र. पक्षा.क/(01)2022-2023
पा.क.न.र.वि. दिनांक 25/1/2023 अन्वये
सर्वांना अधिन राहुन व हिरव्या रंगाने दुरुस्ती सुचविल्या प्रमाणे सविस्तर व
सांघ्यक्रम/सिक्कास परवानगी मंजुर

सहायक संचालक नगररचना
भिवंडी निजामपूर शहर महानगरपालिका

(स्वाक्षरीवर मा.आयुक्त यांची स्वाक्षरी असे)

OWNER'S DECLARATION

I/We undersigned hereby confirm that I/We would abide by plans approved by Authority / Collector. I/We would execute the structure as per approved plans. Also I/We would execute the work under supervision of proper technical person so as to ensure the quality and safety at the work site.

1) HASEEB SHARIF HASAN MOMIN (OWNER)

2) MUSAB SHARIF HASAN MOMIN

3) TALHA SHARIF HASAN MOMIN

4) M/S. MOONSHINE REALTORS PVT.LTD .THROUGH DIRECTOR SOHAIL HANIF HINGORA(P.A.HOLDER)

PROPERTY DISCRIPTION

REVISED PLAN OF PROPOSED BUILDING - 01 (G+2 COMMERCIAL + UPPER 3RD TO 17TH RESIDENTIAL FLOORS) & BUILDING - 02 (STILT + UPPER 19th RESIDENTIAL FLOORS) ON LAND BEARING S.NO. 32/2, 36/2, 36/3, 37/0, 38/0,124, 74/3, 134/A(P),134/B,134 & 144 4037(P) & 4039(P), PLOT NO. 14, 15, 19, 20, 21, 22, 23 & 24 AT- MILLAT NAGAR, VILLAGE- NIZAMPUR, TALUKA-BHIWANDI, DIST.-THANE 421302.

LICENSING ENGINEER NAME AND SIGNATURE

Fouzi & Associates
ARCHITECT &R.C.C. CONSULTANT
OFFICE NO.101/102, FIRST FLOOR, KONARK ARCADE,OPP- TAHSILDAR OFFICE,BESIDE NEW MUNICIPAL CORPORATION,BHIWANDI
E-mail : fouziandassociates@gmail.com

Fouzi & Associates Licensing & RCC Consultants

DRN	CKD	SCALE	DATE	JOB NO	DRG NO
SHOEB A.	FAHAD P.	1:100	07/01/2023	J-205	4TH REVISION