


REVISED

बांधकाम नकारा नजरी २३६४२
रंगाने दुरुस्ती दाखविण्याप्रमाणे व बांधकाम प्रारंभ
प्रमाणपत्र क्र. कोडोमा/नर/वि/बांध/२०१३-१४/६८१३२८
दिनांक १२/०६/२०१३
दिलेल्या अटीप्रमाणे

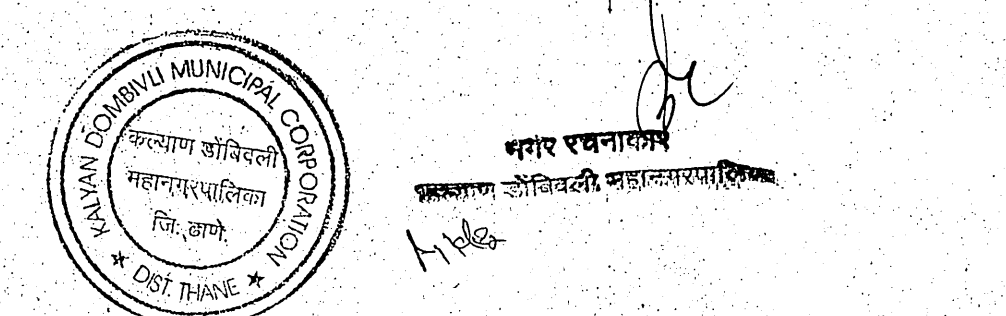

PREVIOUS APPROVL No. KDMC/NRV/BF/KV/2013-14/68/76
DATED 06/06/2014

CERTIFICATE OF STRUCTURAL ENGINEER

THE R.C.C. PLANS PREPARED BY ME ARE IN ACCORDANCE WITH
THE NORMS AS SPECIFIED BY INDIAN STANDARD INSTITUTE AND
I WILL BE HELD RESPONSIBLE FOR ANY HARM CAUSED BY IN
EARTHQUAKE DUE TO NEGLIGENCE OF STANDARDS.

K. R. PATEL & ASSOCIATES
STRUCTURAL ENGINEER
KAMLESH R. PATEL
SIGNATURE

BALCONY AREA
CALCULATIONS

(PLOT 'A')
(WING 'A')
GROUND FLOOR
NIL
1st FLOOR
B1 = 3.04 x 0.75 x 2 = 4.56 Smt.
B2 = 5.63 x 1.20 x 1 = 6.76 Smt.
TOTAL = 11.32 Smt.
2nd FLOOR IS SAME AS
ON FIRST FLOOR = 11.32 Smt.
3rd FLOOR
B1 = 3.04 x 0.75 x 1 = 2.28 Smt.
B2 = 3.04 x 1.20 x 1 = 3.65 Smt.
TOTAL = 5.93 Smt.

B WING (PLOT B)
5th FLOOR
AA = 21.11 x 14.86 x 1 = 313.69 Smt.
LESS:
A = 0.15 x 1.35 x 2 = 0.41 Smt.
B = 0.90 x 2.89 x 2 = 5.20 Smt.
C = 3.12 x 2.74 x 2 = 17.10 Smt.
D = 1.45 x 2.43 x 2 = 7.05 Smt.
E = 2.36 x 1.99 x 2 = 9.39 Smt.
F = 10.31 x 1.57 = 16.19 Smt.
G = 8.19 x 1.35 = 11.06 Smt.
H = 6.97 x 0.79 = 5.51 Smt.
I = 4.55 x 1.80 = 8.19 Smt.
J = 3.65 x 1.89 = 6.87 Smt.
K = 11.41 x 5.29 = 60.36 Smt.
TOTAL = 147.03 Smt.
NET AREA = 166.66 Smt.
THUS, PROP. BUILT-UP AREA = 166.66 Smt.
PER FLOOR

B WING (PLOT B)
1st to 4th FLOOR
AA = 21.11 x 14.86 x 1 = 313.69 Smt.
LESS:
A = 0.15 x 1.35 x 2 = 0.41 Smt.
B = 0.90 x 2.89 x 2 = 5.20 Smt.
C = 3.12 x 2.74 x 2 = 17.10 Smt.
D = 1.45 x 2.43 x 2 = 7.05 Smt.
E = 2.36 x 1.99 x 2 = 9.39 Smt.
F = 10.31 x 1.57 = 16.19 Smt.
G = 8.19 x 1.35 = 11.06 Smt.
H = 6.97 x 0.79 = 5.51 Smt.
I = 4.55 x 1.80 = 8.19 Smt.
J = 3.65 x 1.89 = 6.87 Smt.
K = 11.41 x 5.29 = 60.36 Smt.
TOTAL = 147.03 Smt.
NET AREA = 166.66 Smt.
THUS, PROP. BUILT-UP AREA = 166.66 Smt.
PER FLOOR

DESCRIPTION OF PROPOSAL AND PROPERTY















PROPOSED BUILDING ON LAND BEARING
S. No. 166, H. No. 2, AT
VILLAGE - TITWALA,
TALUKA - KALYAN,
DISTRICT - THANE.

NAME OF OWNER - Shri SHIVRAJ KOMAL SINGH

NAME, ADDRESS AND SIGNATURE OF
POWER OF ATTORNEY HOLDERS

Shri SUNIL LAXMAN PATEL
ADD:- 206, SIMRAN ELEGANCE, TONDON ROAD,
DOMBIVLI (EAST).

VASTHUSHILP
RAJAN VILEKAR
ARCHITECT & INT. DESIGNERS,
22, SAIPRASAD BUILDING,
OPP. DESAI BUILDING,
MANPAD ROAD, DOMBIVLI (E), 421201
REGD. NO. CA/795/18553.

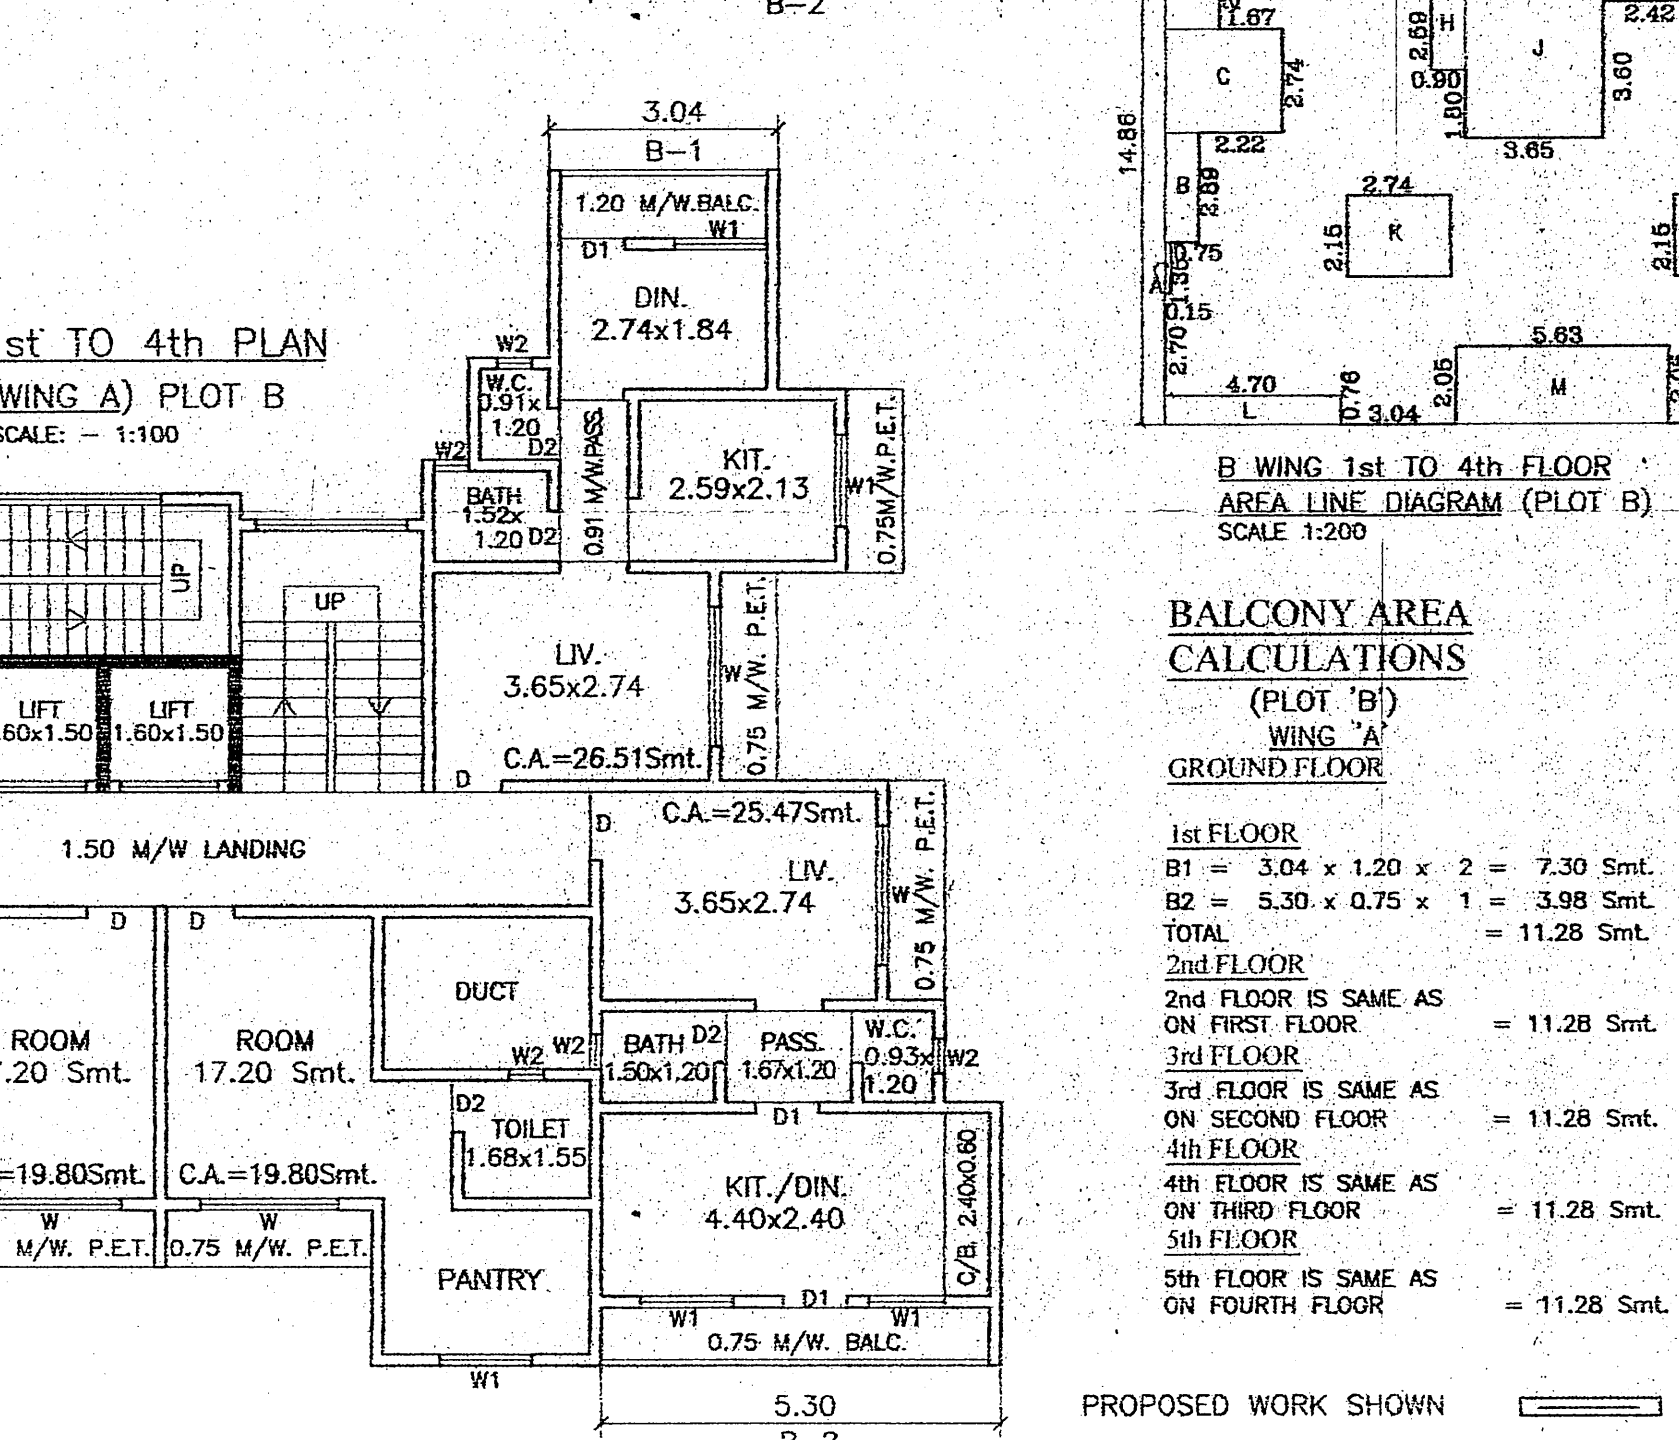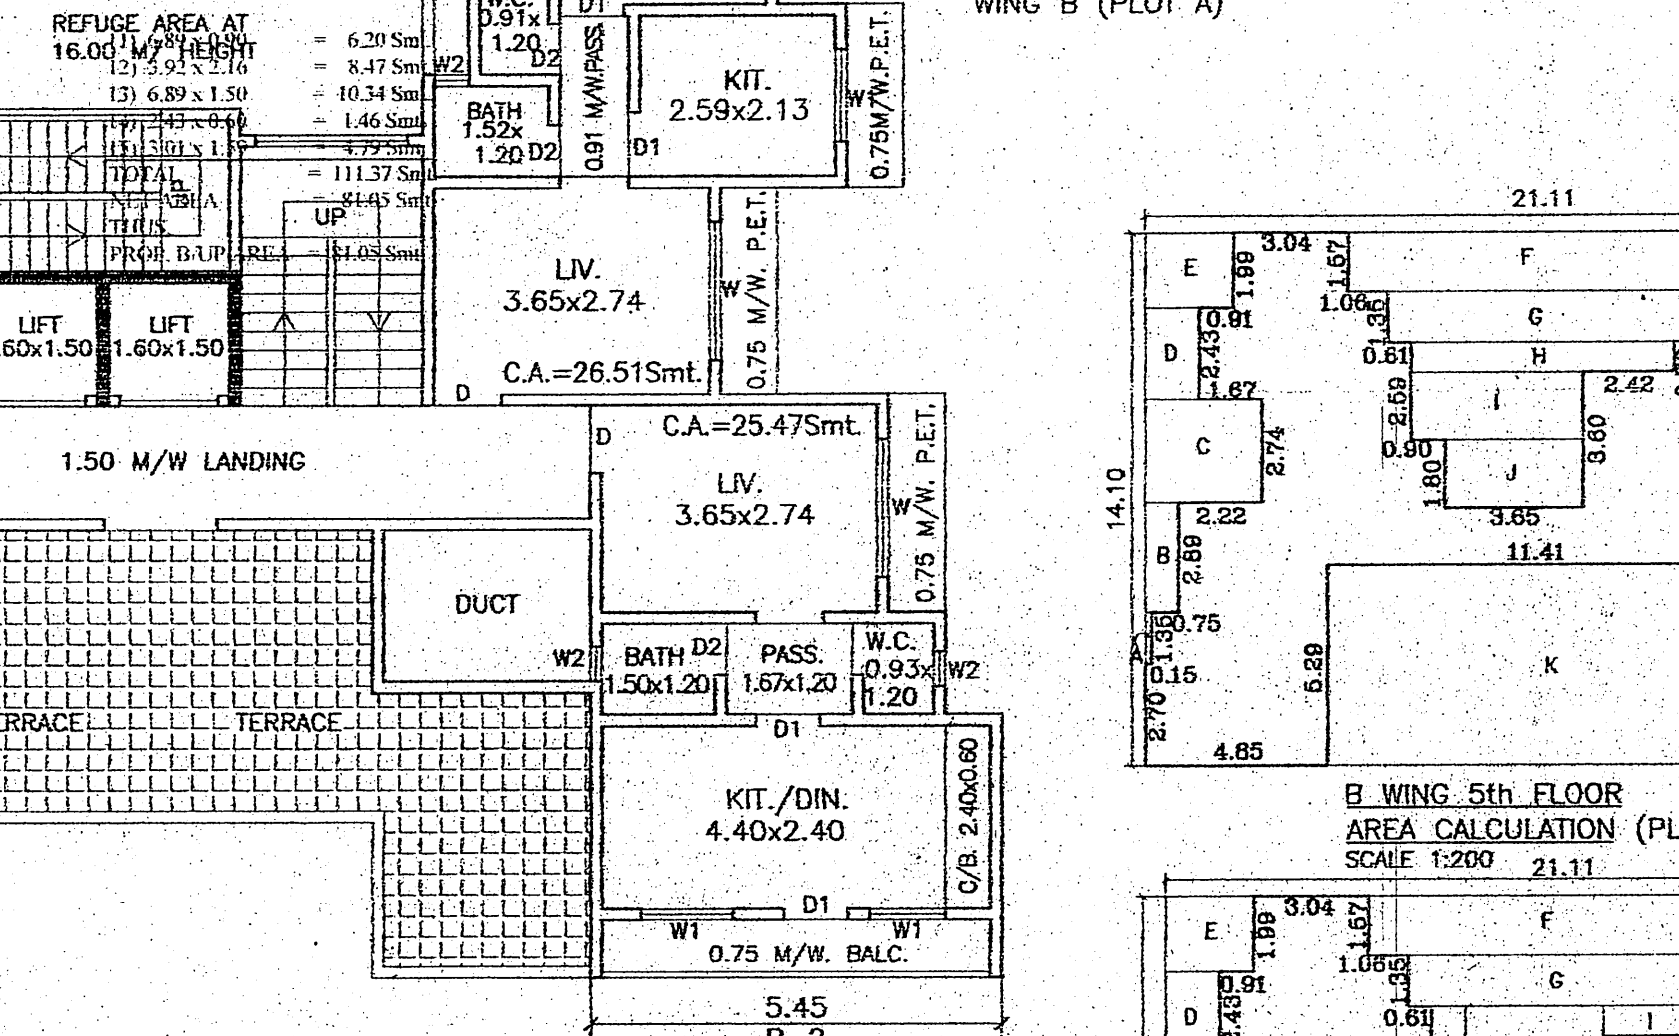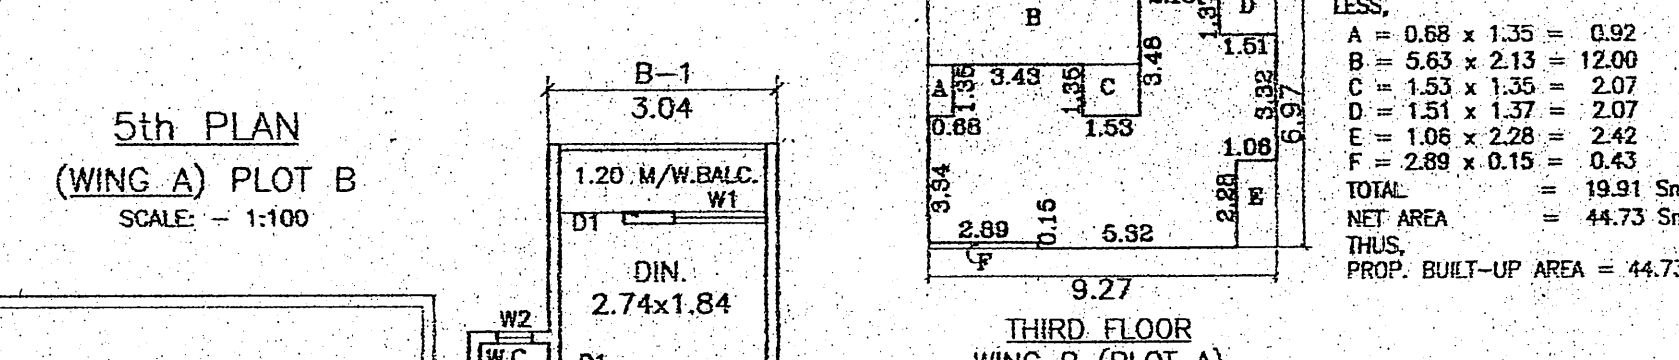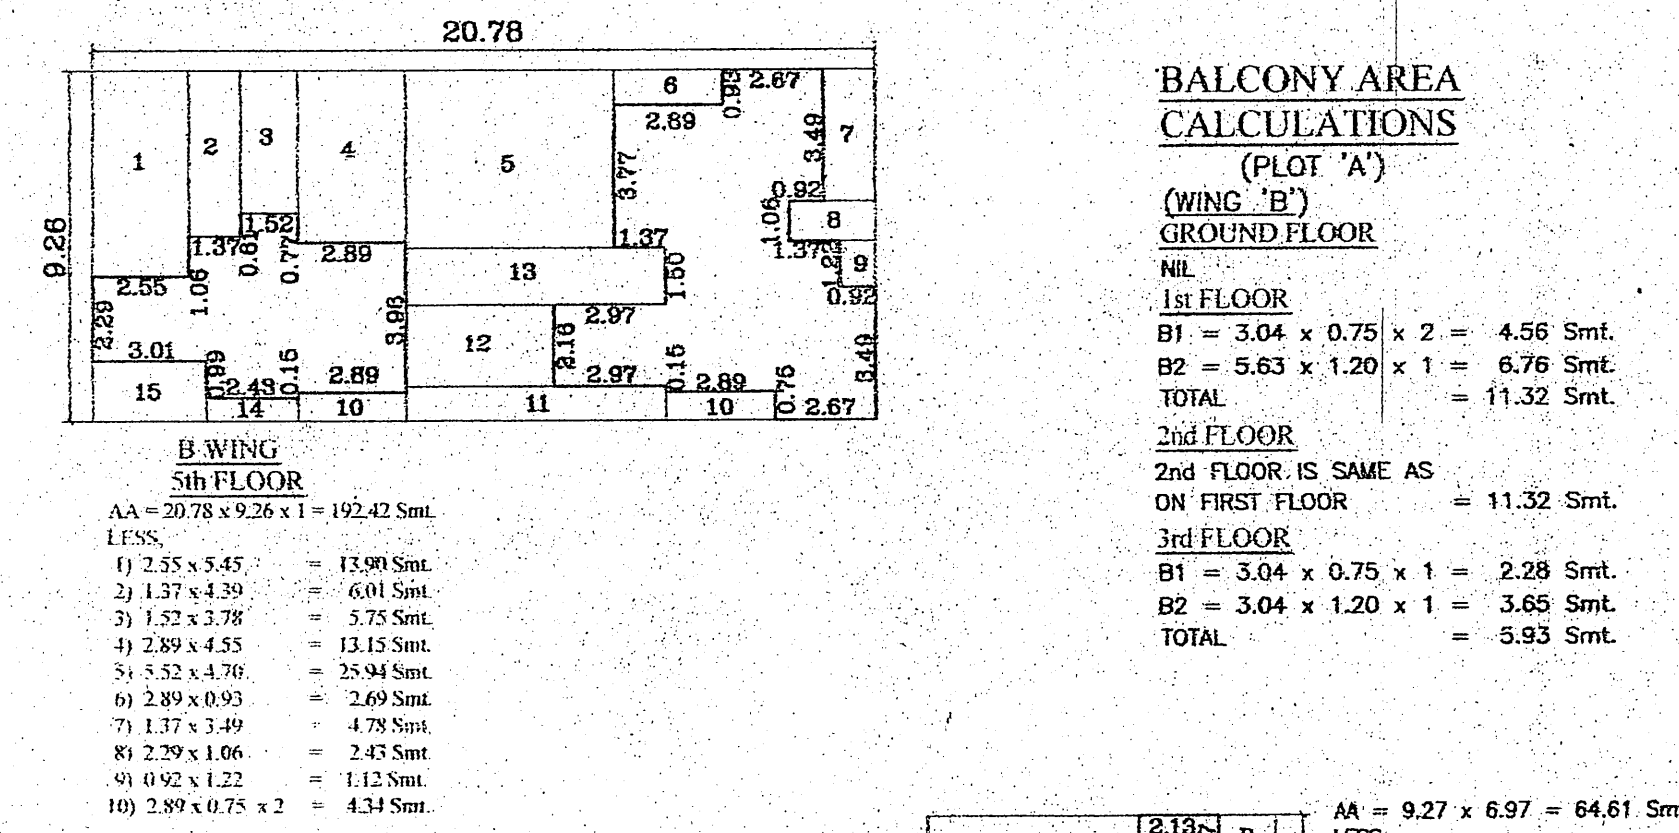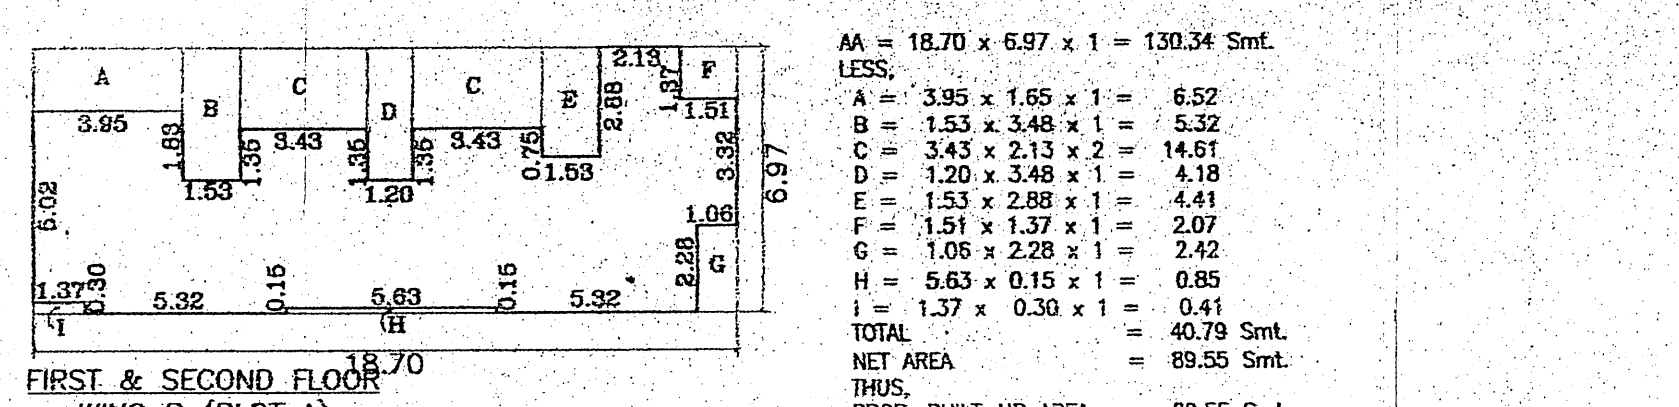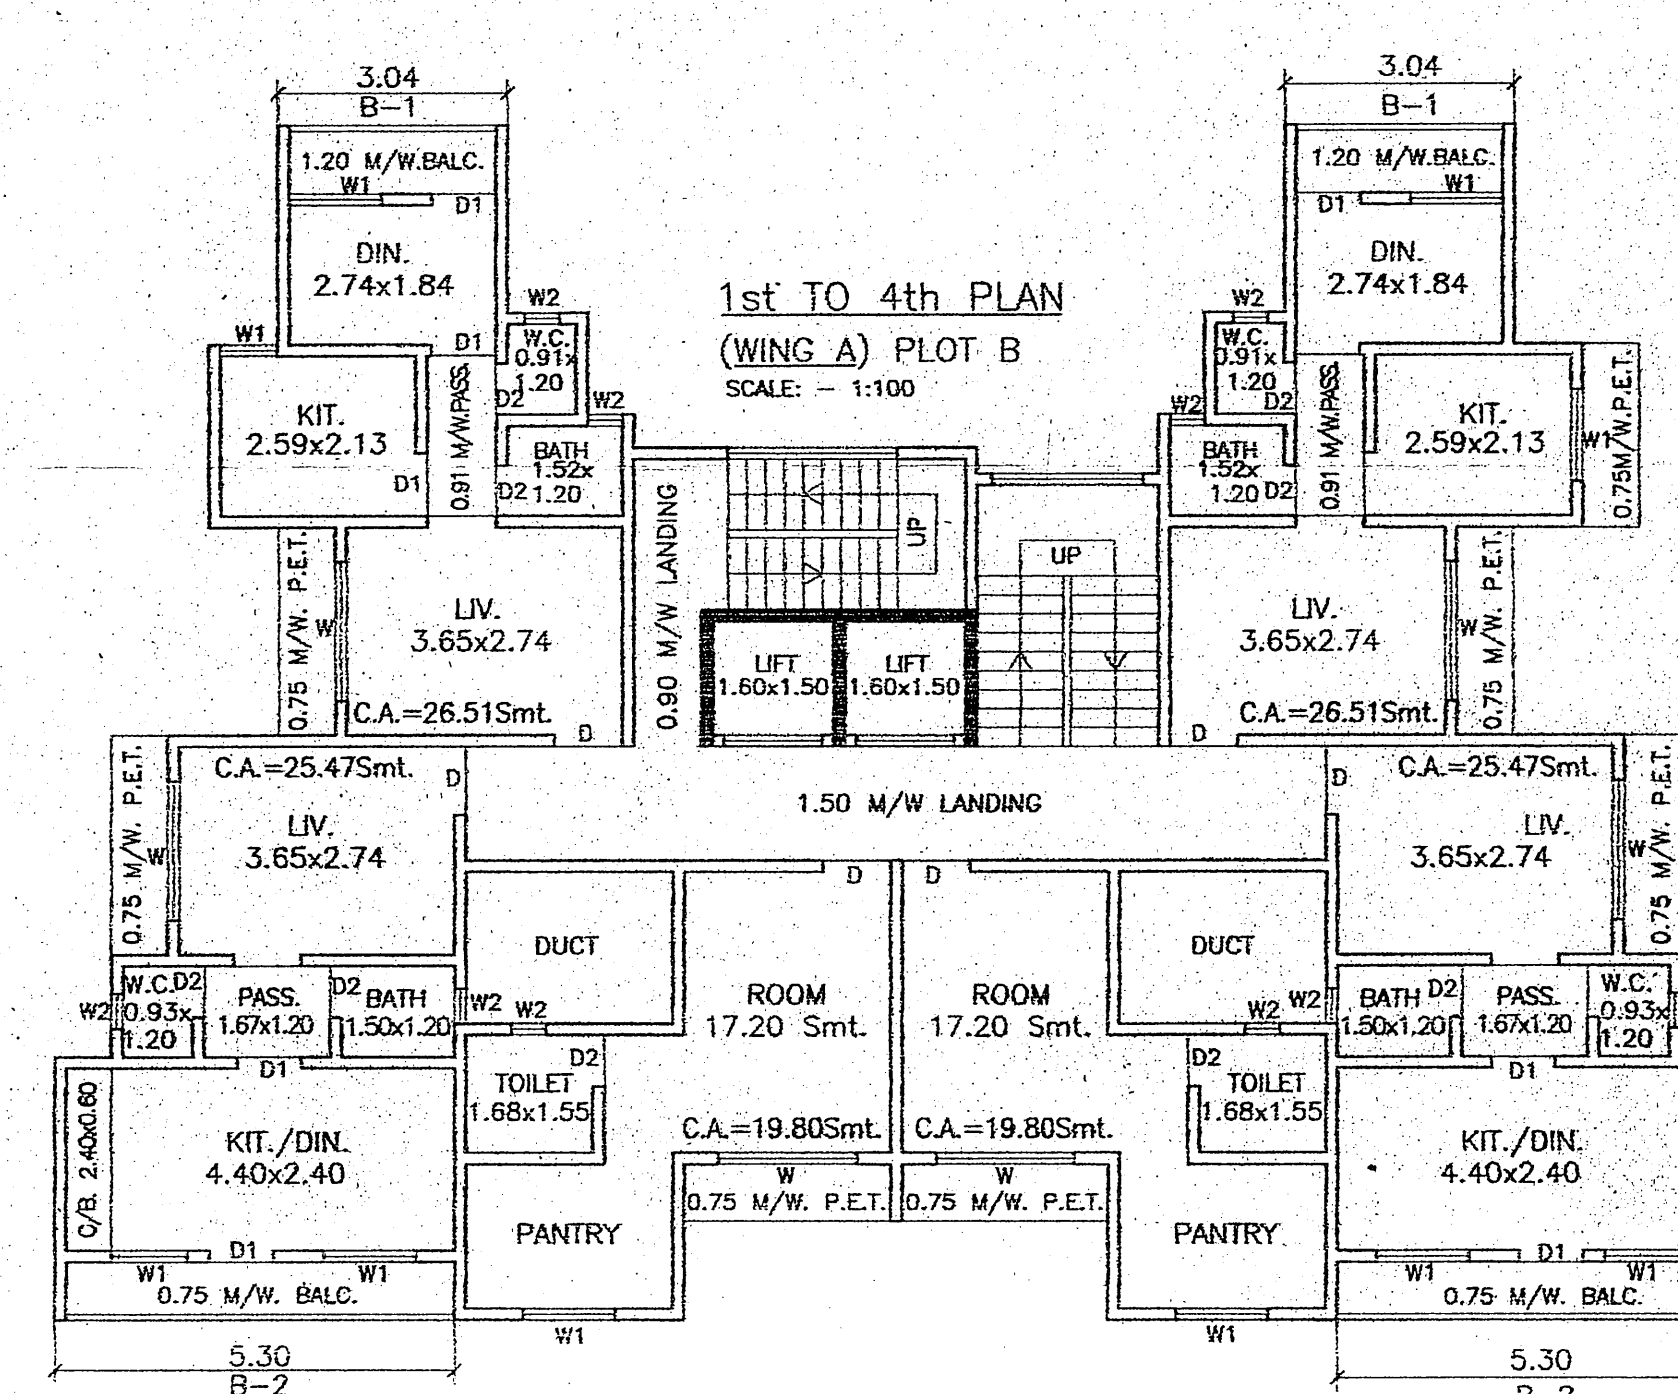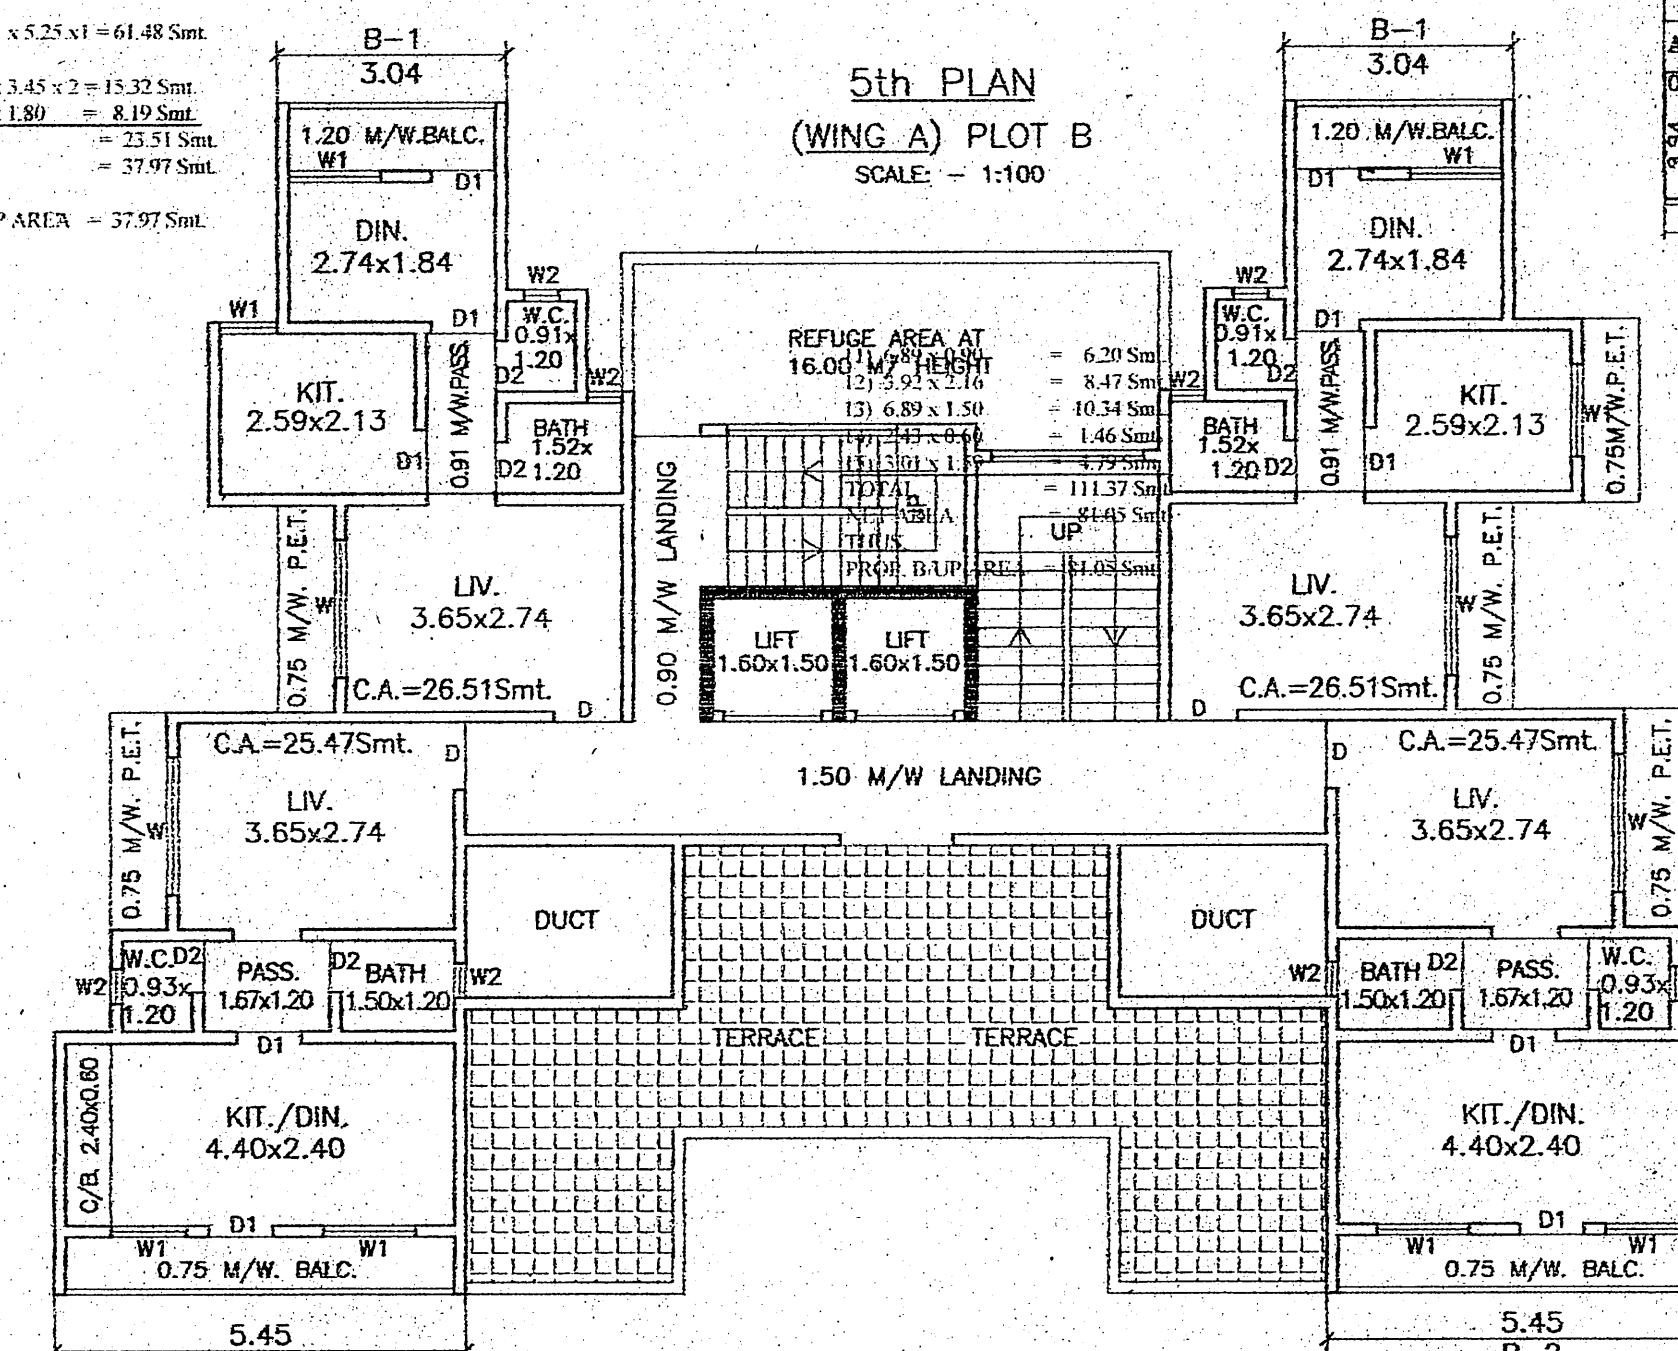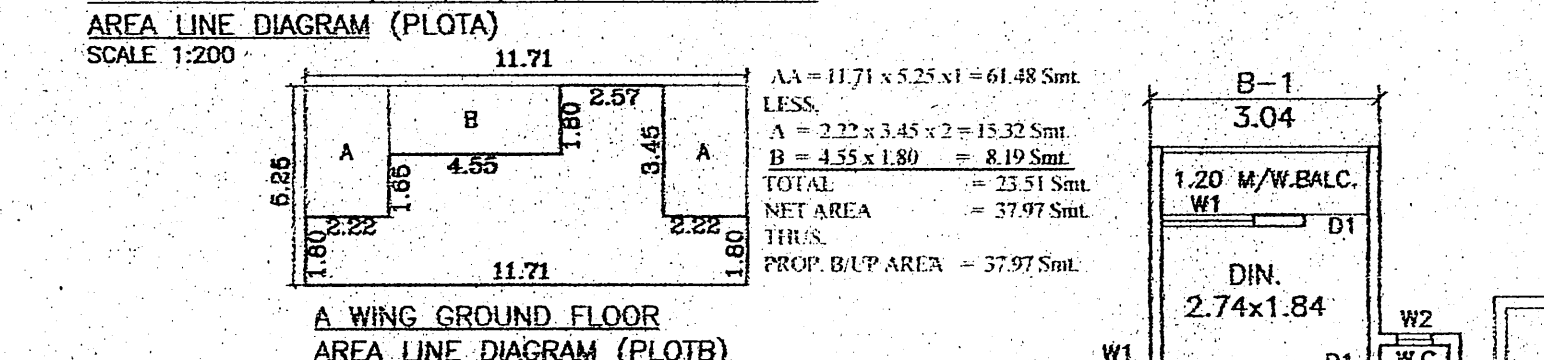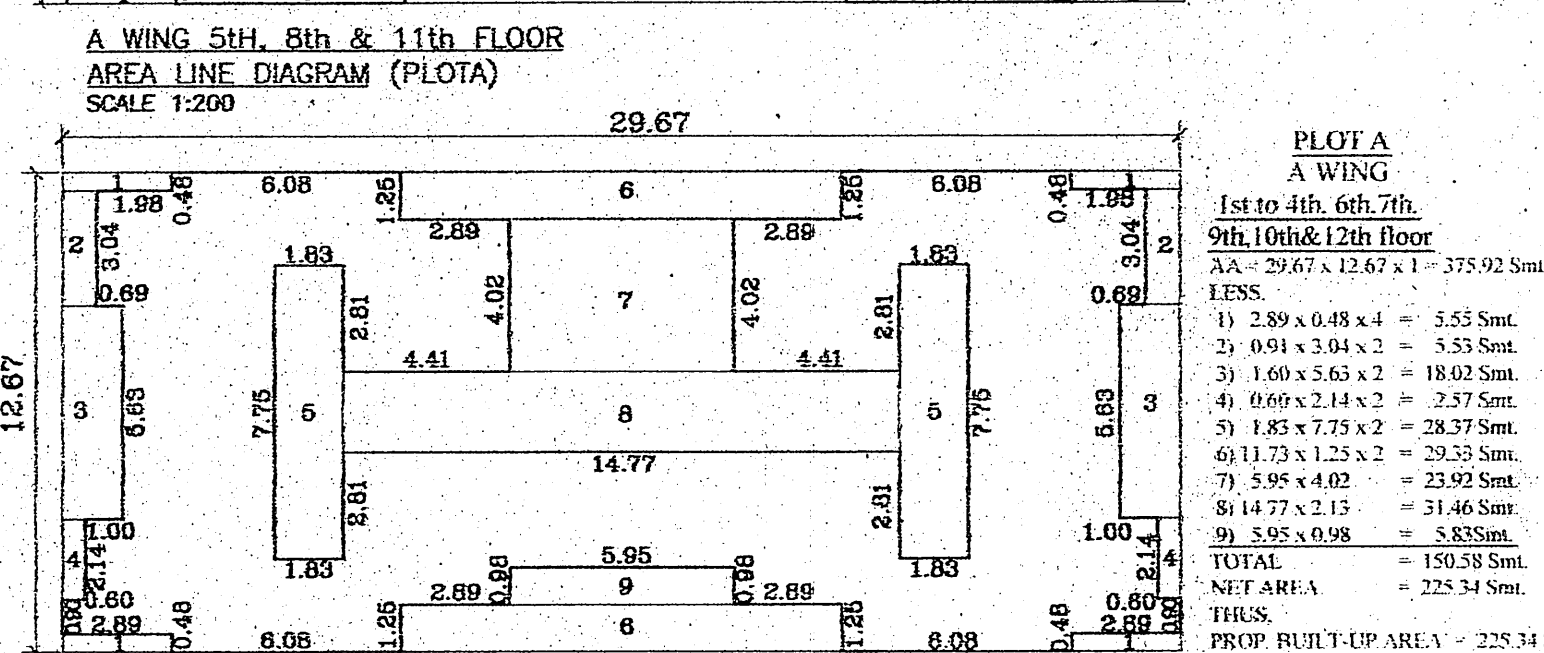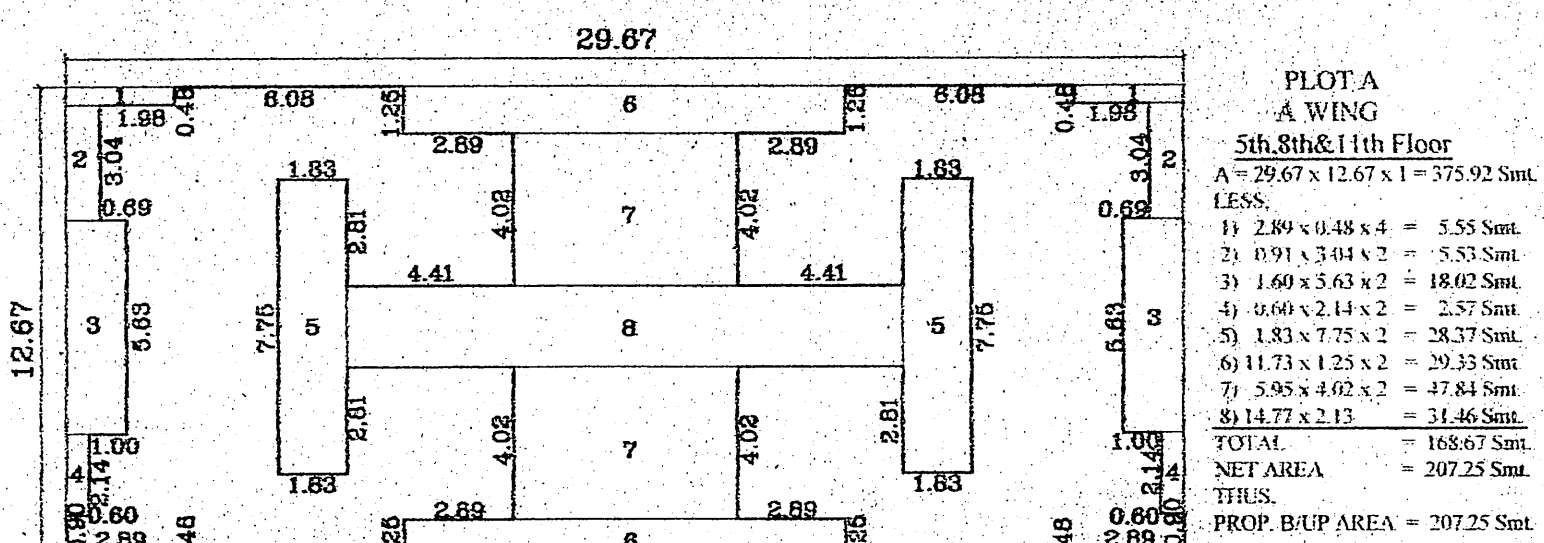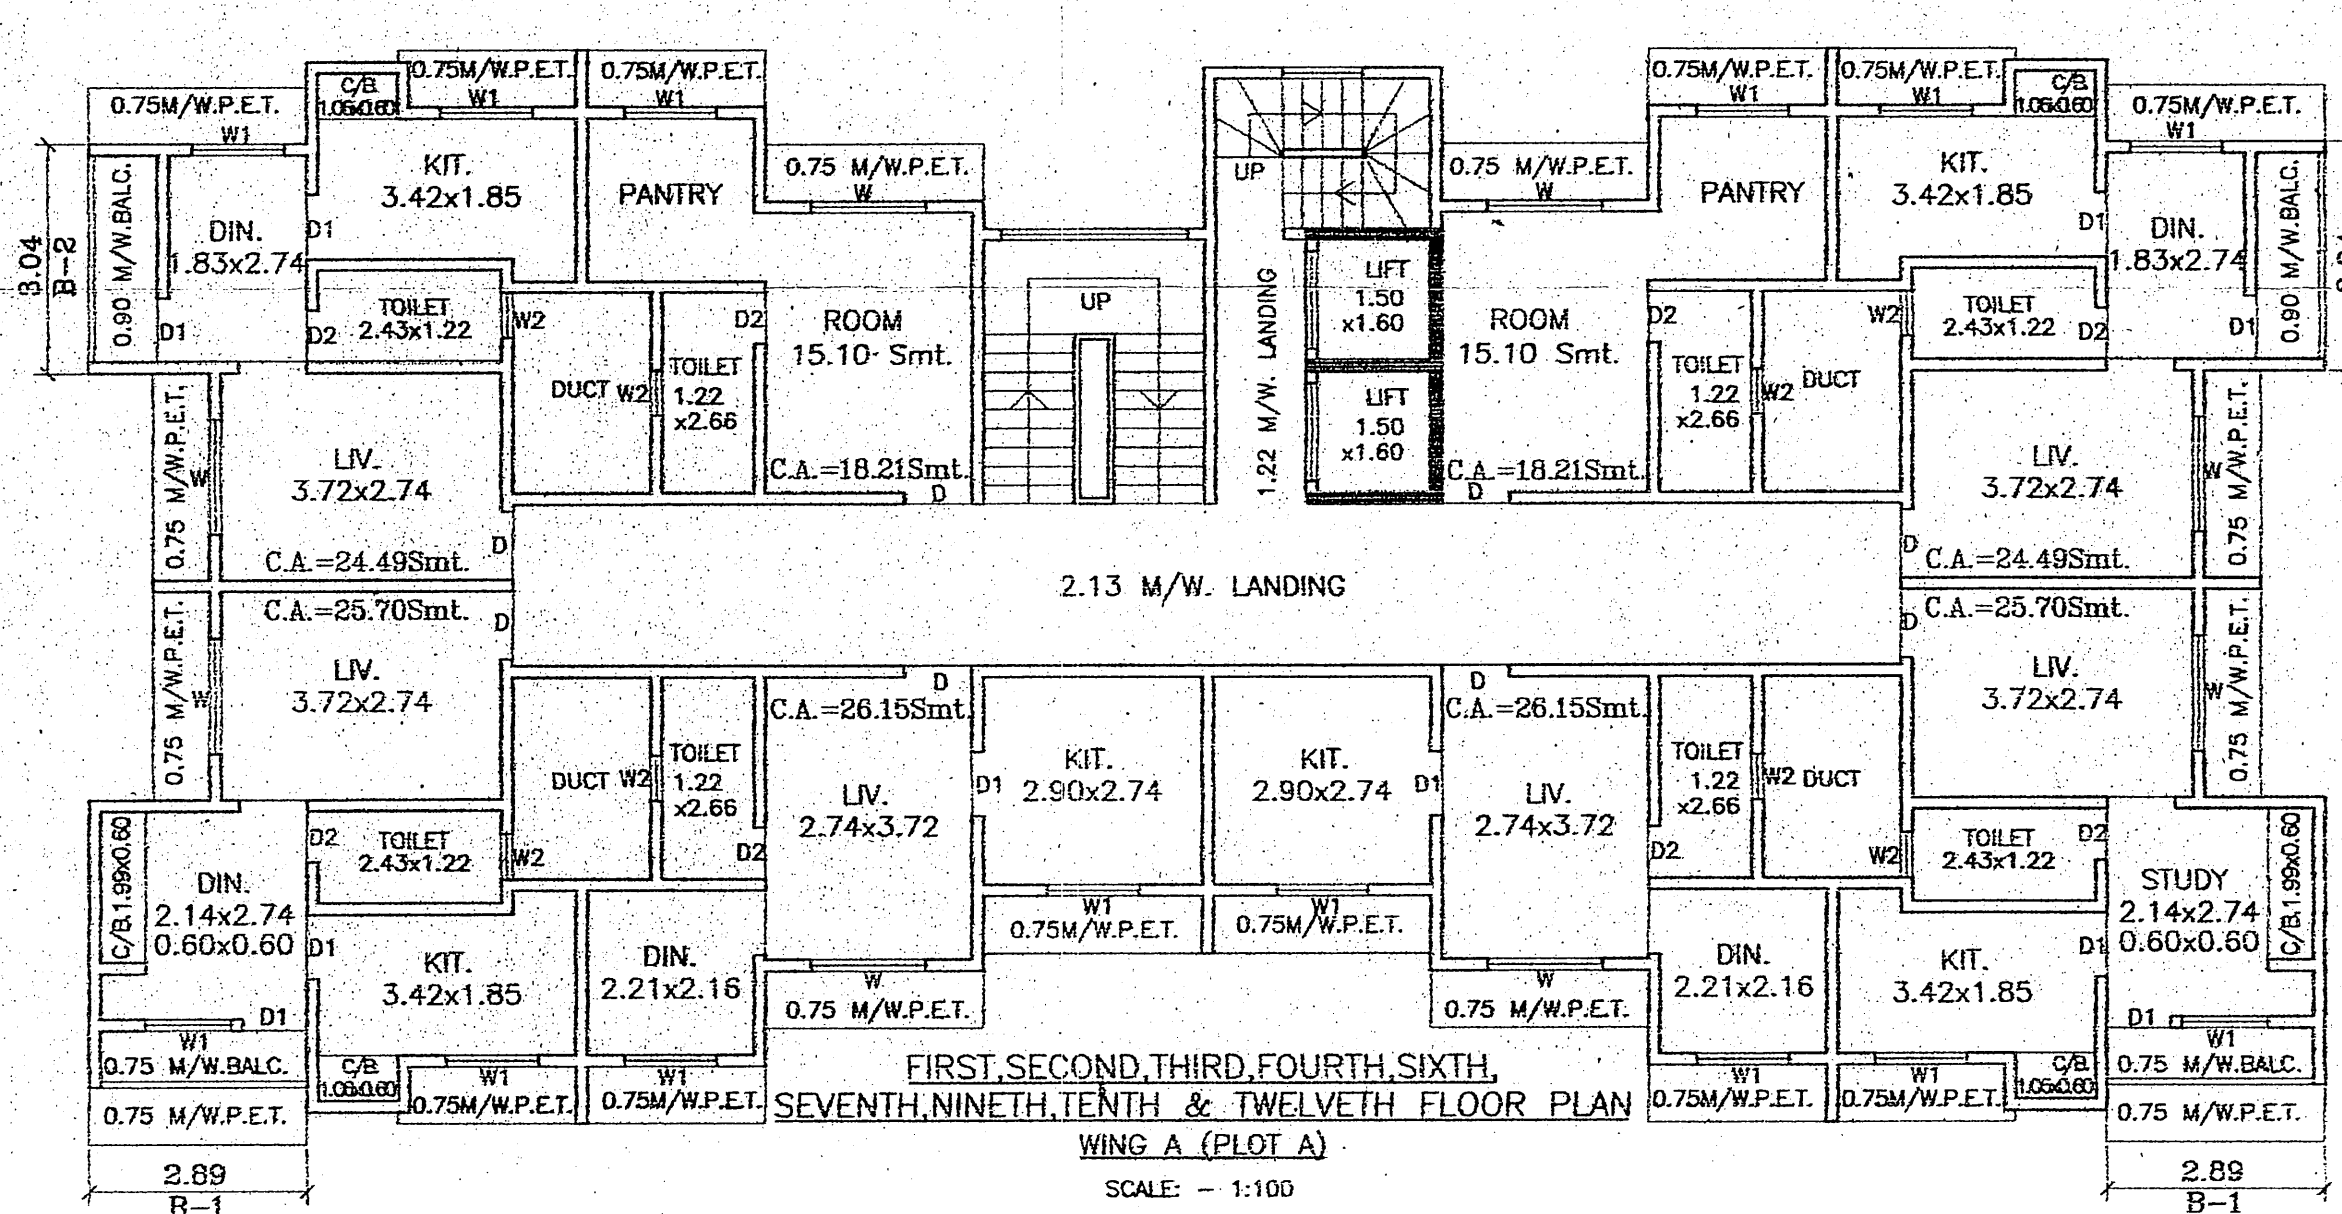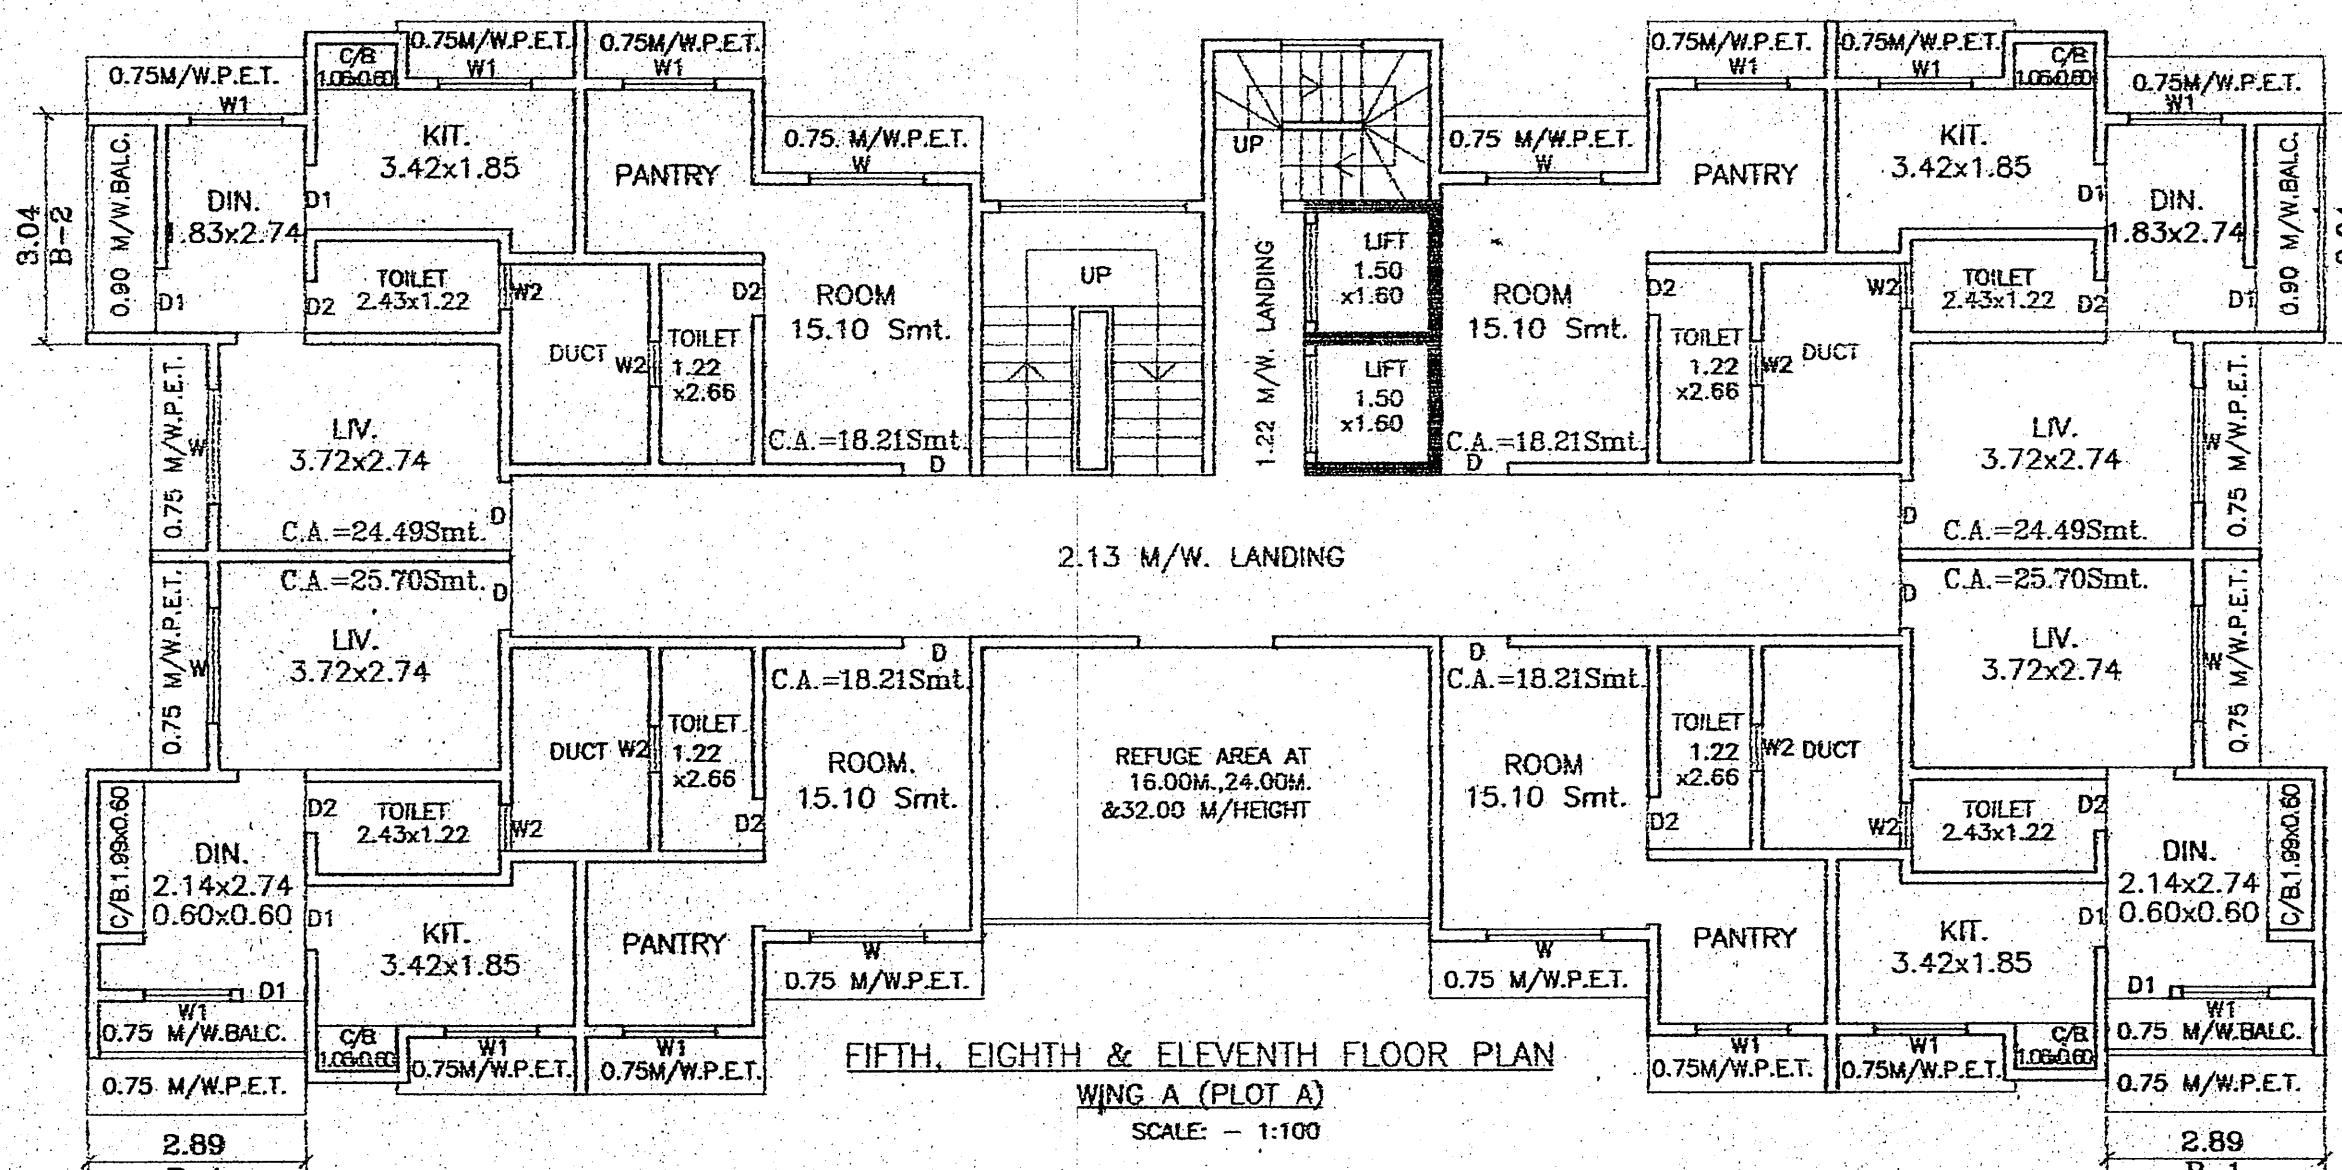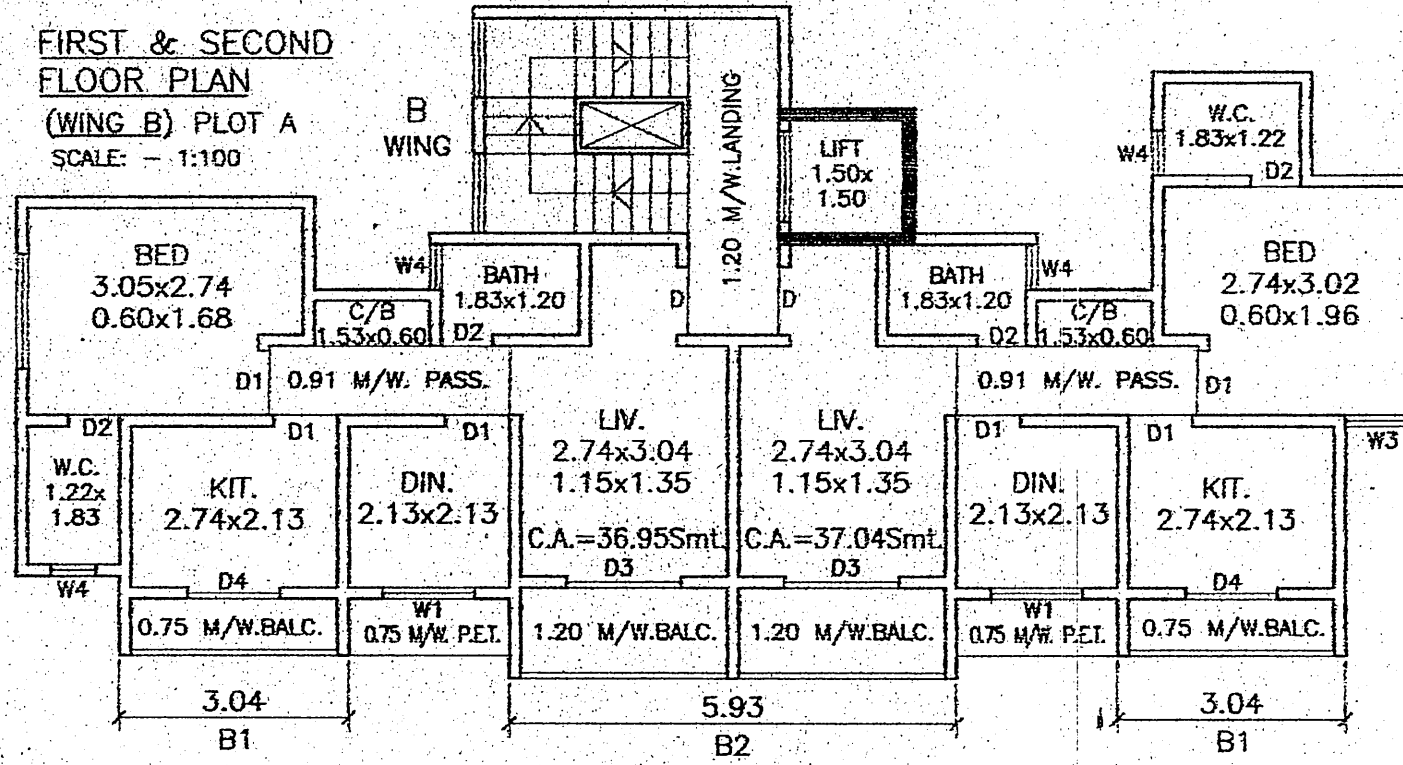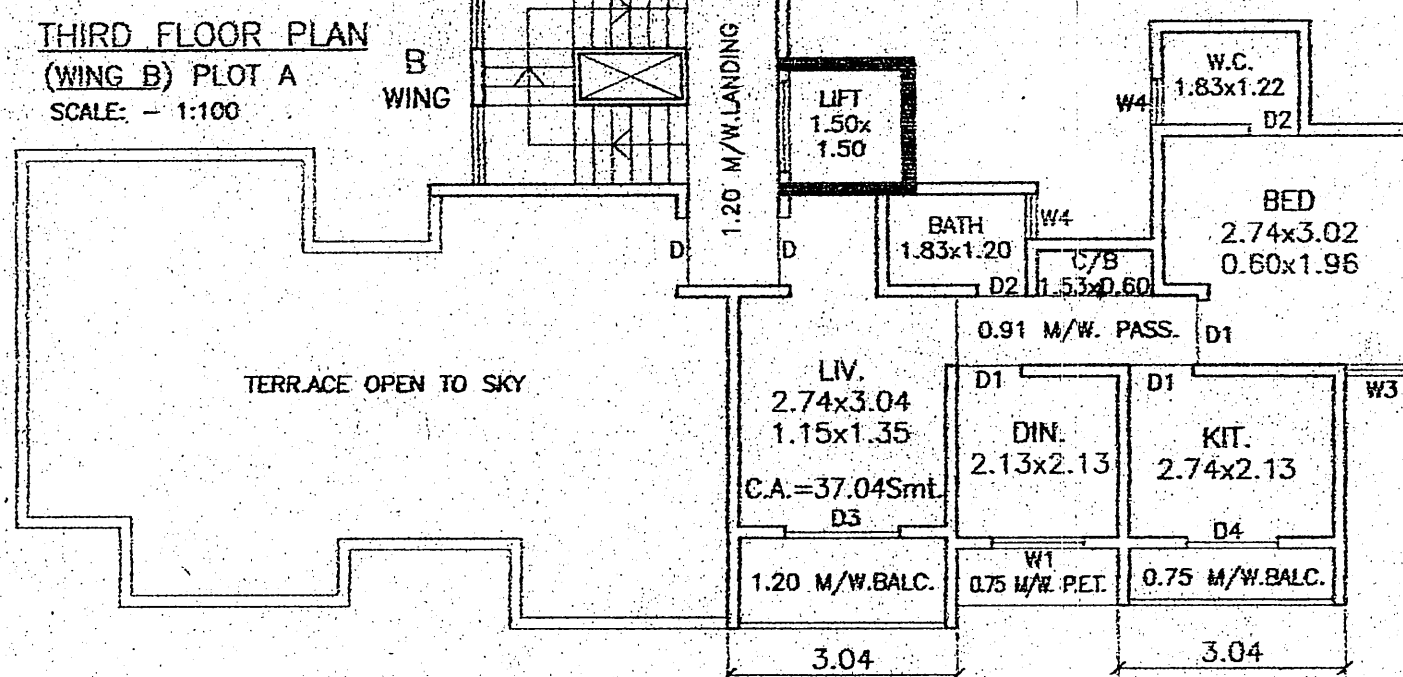

PROPOSED WORK SHOWN