

SEAL & STAMP OF APPROVAL

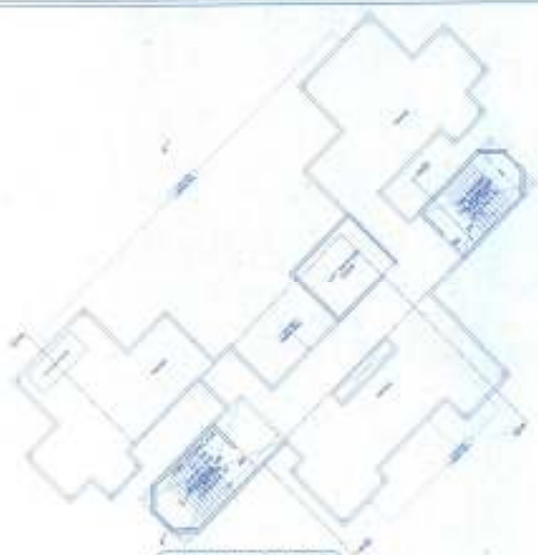

3RD,5TH,7TH,9TH FLOOR



TERRACE FLOOR

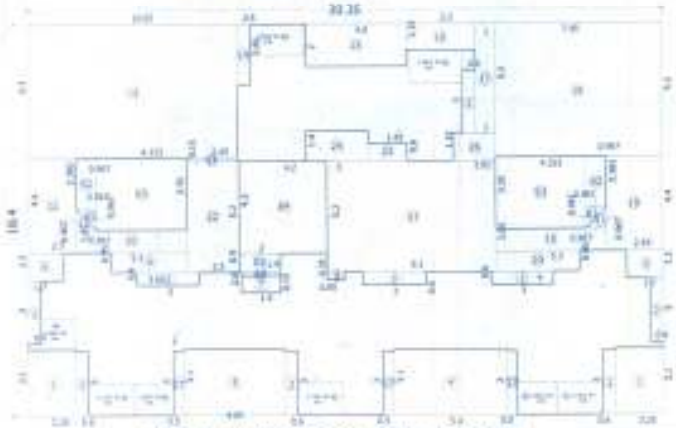

AREA DIAGRAM OF 3RD TO 14TH FLOOR

3RD TO 14TH FLOOR AREA CALCULATION



PROJECT

OWNER

M/S. PRAMOD SHRIVASTAVA CO.

ARCHITECTS

FOR, M/s. ATUL PATEL ARCHITECTS

ATUL PATEL
ARCHITECTS

SCALE 1:100

DRAWING NO. 4/7