SEAL & STAMP OF APPROVAL

11TH TO 14TH FLOOR

11TH,13TH FLOOR

12TH,14TH FLOOR

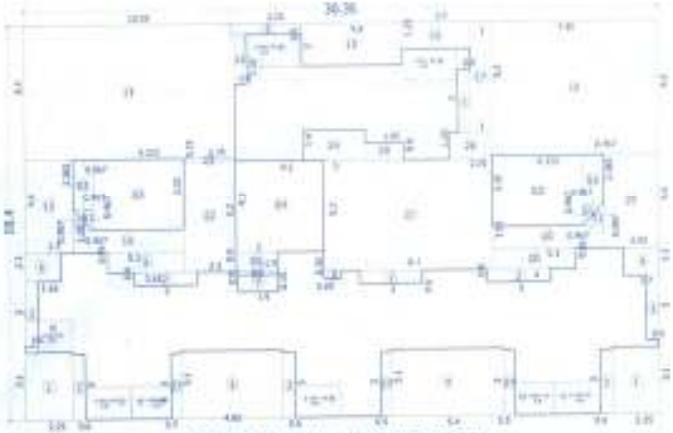

AREA DIAGRAM OF 15TH FLOOR

15TH FLOOR AREA CALCULATION

PROJECT

M/S. PRAMUKH SWAMI MISSION

ARCHITECTS

M/s. ATUL PATEL ARCHITECTS

ATUL PATEL
ARCHITECTS

SCALE 1:100

DRAWING NO. 5/7