


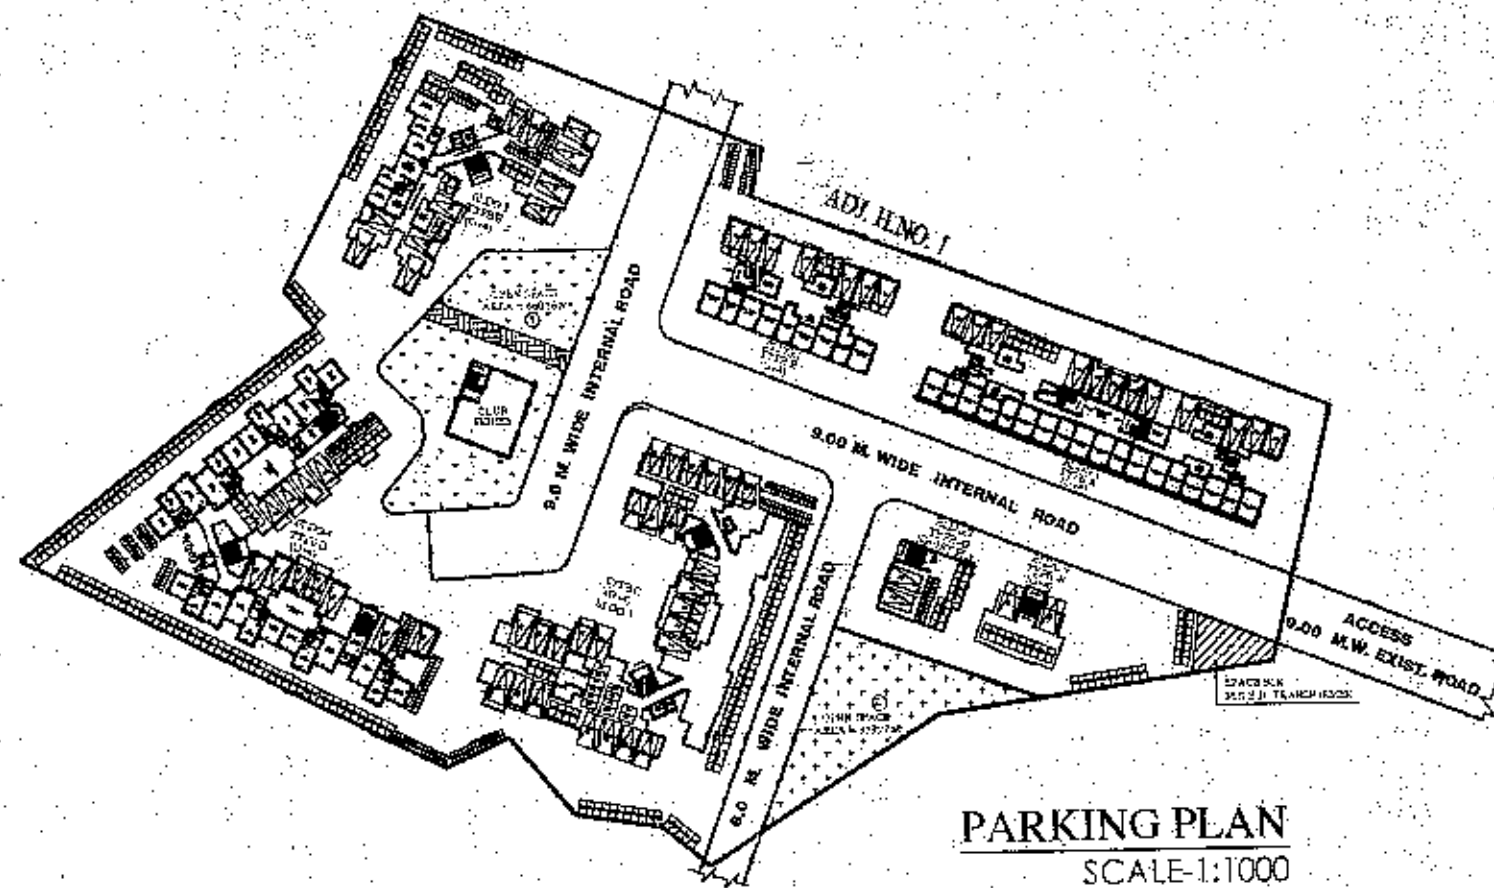



PARKING PLAN
SCALE: 1:1000

**** TOTAL PROPOSED BUILT UP AREA STATEMENT ****

TYPE	GR. FLOOR	1ST FLOOR	2ND FLOOR	3RD FLOOR	4TH FLOOR	TOTAL	PROP. BALC.	OPEN BALC.	ENCL. BALC.	PROP. TERR.	PROP. STILT	HEIGHT OF BUILDING
A	241.92	477.38	477.38	477.38	477.38	2151.44	281.76	38.16	60.90	58.32	235.46	14.70
B	110.28	239.99	239.99	239.99	207.90	1038.15	132.99	59.20	73.79	55.02	129.71	14.70
C	185.27	551.57	551.57	551.57	487.86	2327.84	307.70	11.04	296.66	153.66	363.88	14.70
D	391.16	581.62	581.62	581.62	581.62	2717.64	347.28	209.80	137.48	---	190.46	14.70
E	18.21	350.83	350.83	350.83	350.83	1421.53	210.16	---	210.16	65.28	332.62	14.70
F	13.23	78.85	---	---	---	92.08	10.46	5.78	4.68	---	65.62	6.15
G	13.91	90.16	90.16	---	---	194.23	27.00	20.40	6.60	---	76.25	9.00
TOTAL B/U AREA = 9942.91							1317.35	344.38	790.27	362.28	1394.00	
CLUB HOUSE AREA												
H	91.80	44.37	---	---	---	136.17	---	---	---	---	---	6.15

AREA OF RECORDS OF RIGHTS


S.NO.	H.NO.	AREA IN M ²	P.O.A. NO.
184	15(P)	4000.00	3641 - 15/7/2011
172	8(P)	3800.00	3641 - 15/7/2011
181	1	810	4502 - 13/06/2012
181	3, 2	100	3641 - 15/7/2011
172	6, 7	200	OWNER
173	1	300	OWNER
TOTAL PLOT AREA		9210.00 M ²	

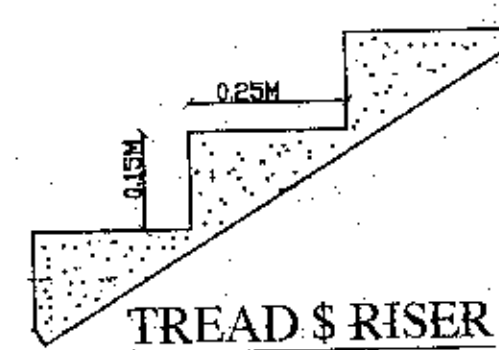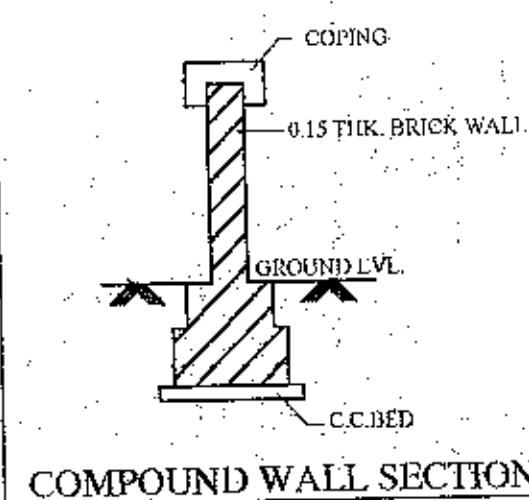

OPEN SPACE AREA
CALCULATION (B)
(SCALE: 1:500)

OPEN SPACE AREA CALCULATION (B)

1	1/2 X 28.80 X 6.32 X 1 NO	=	91.01 SQ.MT.
2	1/2 X 28.97 X 31.17 X 1 NO	=	248.98 SQ.MT.
TOTAL ADDITION		=	339.99 SQ.MT.

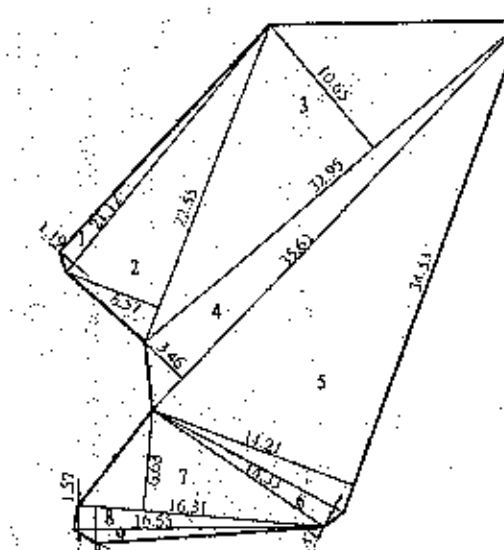

OPEN SPACE AREA
CALCULATION (A)
(SCALE: 1:500)

BUILT UP AREA CALCULATION

OPEN SPACE AREA CALCULATION (A)

1	1/2 X 21.12 X 1.19 X 1 NO	=	12.57 SQ.MT.
2	1/2 X 22.55 X 6.57 X 1 NO	=	74.68 SQ.MT.
3	1/2 X 32.95 X 10.65 X 1 NO	=	175.66 SQ.MT.
4	1/2 X 33.61 X 3.46 X 1 NO	=	61.61 SQ.MT.
5	1/2 X 34.53 X 14.21 X 1 NO	=	245.34 SQ.MT.
6	1/2 X 14.39 X 1.47 X 1 NO	=	10.33 SQ.MT.
7	1/2 X 16.31 X 6.63 X 1 NO	=	54.07 SQ.MT.
8	1/2 X 16.55 X 1.57 X 1 NO	=	12.99 SQ.MT.
9	1/2 X 16.55 X 0.97 X 1 NO	=	8.03 SQ.MT.
TOTAL ADDITION		=	554.68 SQ.MT.

