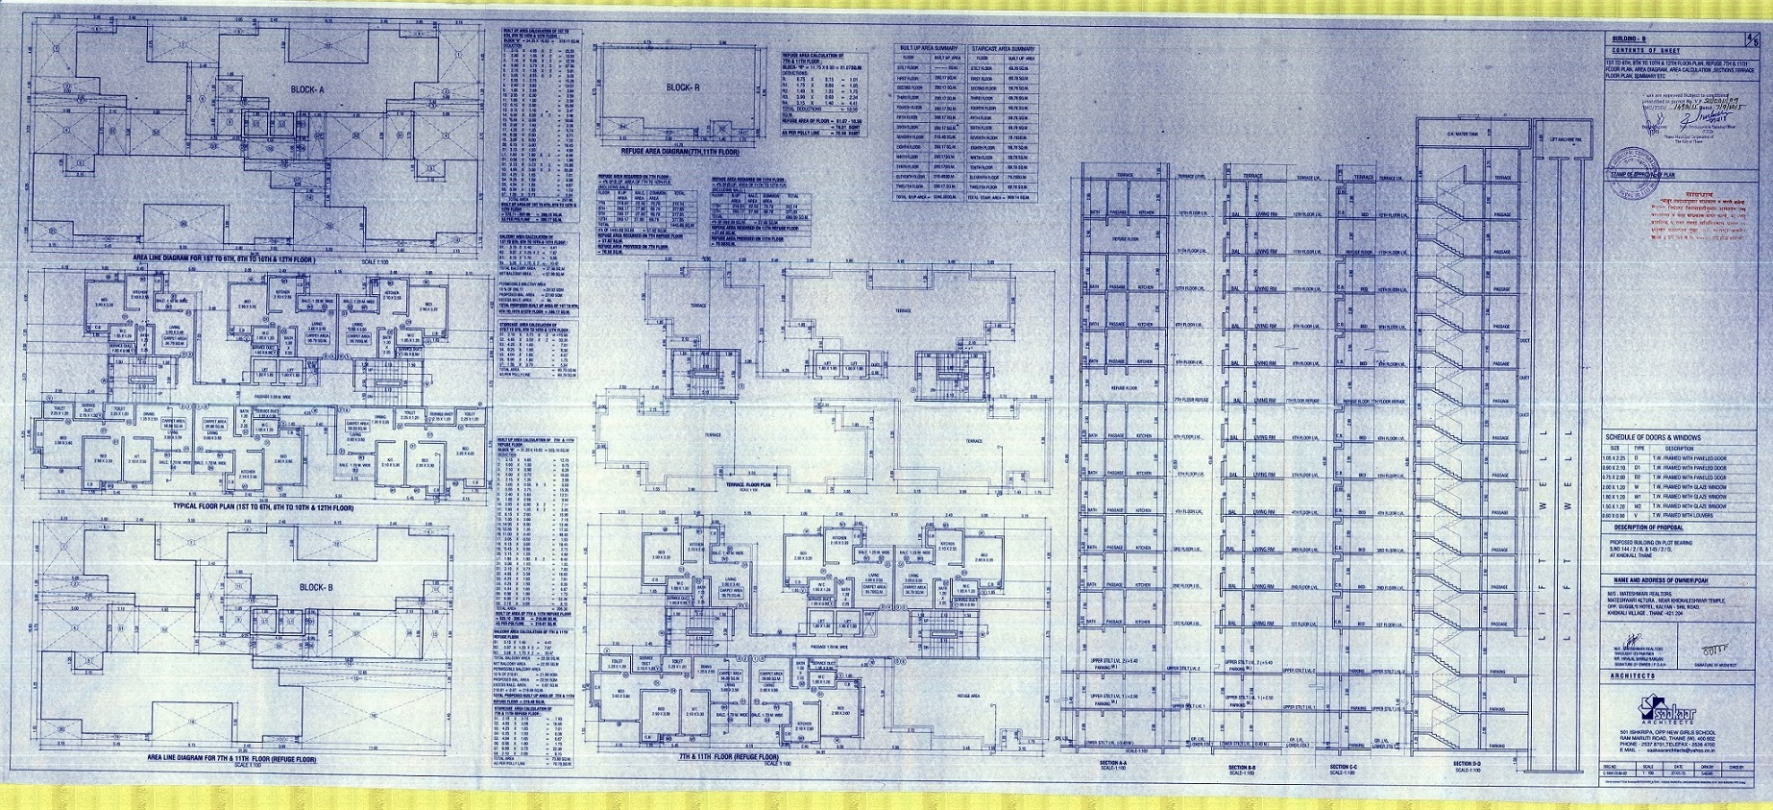


BUILT UP AREA SUMMARY

FLOOR	BUILT UP AREA
STILT FLOOR	2,172.75 SQ.M.
FIRST FLOOR	2262.27 SQ.M.
SECOND FLOOR	2262.27 SQ.M.
THIRD FLOOR	2262.27 SQ.M.
FOURTH FLOOR	2262.27 SQ.M.
FIFTH FLOOR	2262.27 SQ.M.
SIXTH FLOOR	2262.27 SQ.M.
SEVENTH FLOOR	2146.49 SQ.M.
EIGHTH FLOOR	2262.27 SQ.M.
NINTH FLOOR	2262.27 SQ.M.
TENTH FLOOR	2262.27 SQ.M.
ELEVENTH FLOOR	2146.49 SQ.M.
TWELFTH FLOOR	2262.27 SQ.M.
TOTAL BUILT UP AREA =	30844.59 SQ.M.

STAIRCASE AREA SUMMARY

FLOOR	BUILT UP AREA
STILT FLOOR	69.35 SQ.M.
FIRST FLOOR	69.35 SQ.M.
SECOND FLOOR	69.35 SQ.M.
THIRD FLOOR	69.35 SQ.M.
FOURTH FLOOR	69.35 SQ.M.
FIFTH FLOOR	69.35 SQ.M.
SIXTH FLOOR	69.35 SQ.M.
SEVENTH FLOOR	70.19 SQ.M.
EIGHTH FLOOR	69.35 SQ.M.
NINTH FLOOR	69.35 SQ.M.
TENTH FLOOR	69.35 SQ.M.
ELEVENTH FLOOR	70.19 SQ.M.
TWELFTH FLOOR	69.35 SQ.M.
TOTAL STAIR AREA =	958.74 SQ.M.

BUILDING - B

CONTENTS OF SHEET

1ST TO 6TH, 8TH TO 10TH & 12TH FLOOR PLAN, REFUGE 7TH & 11TH FLOOR PLAN, AREA DIAGRAM, AREA CALCULATION ,SECTIONS,TERRACE FLOOR PLAN, SUMMARY ETC.

"All are approved subject to compliance provisions in paper No. 1 & 2 dated 19/10/12 issued by MMRDA"

Executive Engineer (BP) Municipal Corporation of Greater Mumbai

Town Planning Officer Municipal Council The City of Thane

TOWN PLANNING SCHEME

SCHEDULE OF DOORS & WINDOWS

SIZE	TYPE	DESCRIPTION
1.05 X 2.25	D	T.W. FRAMED WITH PANELLED DOOR
0.90 X 2.10	D1	T.W. FRAMED WITH PANELLED DOOR
0.75 X 2.00	D2	T.W. FRAMED WITH PANELLED DOOR
1.80 X 1.20	W	T.W. FRAMED WITH GLAZE WINDOW
1.80 X 1.35	W1	T.W. FRAMED WITH GLAZE WINDOW
1.50 X 1.20	W2	T.W. FRAMED WITH GLAZE WINDOW
0.60 X 0.90	V	T.W. FRAMED WITH LOUVERS

DESCRIPTION OF PROPOSAL

PROPOSED BUILDING ON PLOT BEARING S.NO 144 / 2 / 6, & 145 / 2 / 3, AT KHADKALI, THANE

NAME AND ADDRESS OF OWNER/POA

M/S. HATECHMARK REALTORS
MAHESHWARI ALTURA, NEAR SHEKHALESHWAR TEMPLE,
OPP. GUDALI'S HOTEL, KALYAN - SHIL ROAD,
KHADKALI VILLAGE , THANE -421 204

M/S. HATECHMARK REALTORS
PROPRIETOR/PARTNER
MR. VIMAL SHRIJI MAKAN
SIGNATURE OF OWNER/POA

SIGNATURE OF ARCHITECT

ARCHITECTS

Scholar Architects

501 ISHWARPAL, OPP. NEW GIRLS SCHOOL
RAM MARUTI ROAD, THANE (W) 400 602
PHONE : 2537 8701 / TELEFAX : 2536 4700
E MAIL : scholararchitects@yahoo.co.in

SCALE	DRAWN
1 : 100	SHAH