



भाग्य बाबूकाम पूर्णेशदा दाखला इमारत क्र. A, A₁ व कलब हाऊस करिता
 मंजुरी देहीवास फलतः A₁A₁, स्वीट व पछीलाते अंतराव मजाले
 खोल्या २५ मी. ला १३२ गाळे कलब हाऊस लड + १ मजला
 दाखला क्र. कोडाम्प नरवि स्लीली छवि। 00019618
 दिनांक २८/०२/२०१८

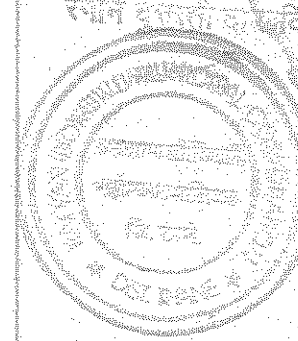


सहायक सचिव
यशवन्त कल्याण होमिओपैथिक मेडिकल कॉलेज


SCALE 1:200

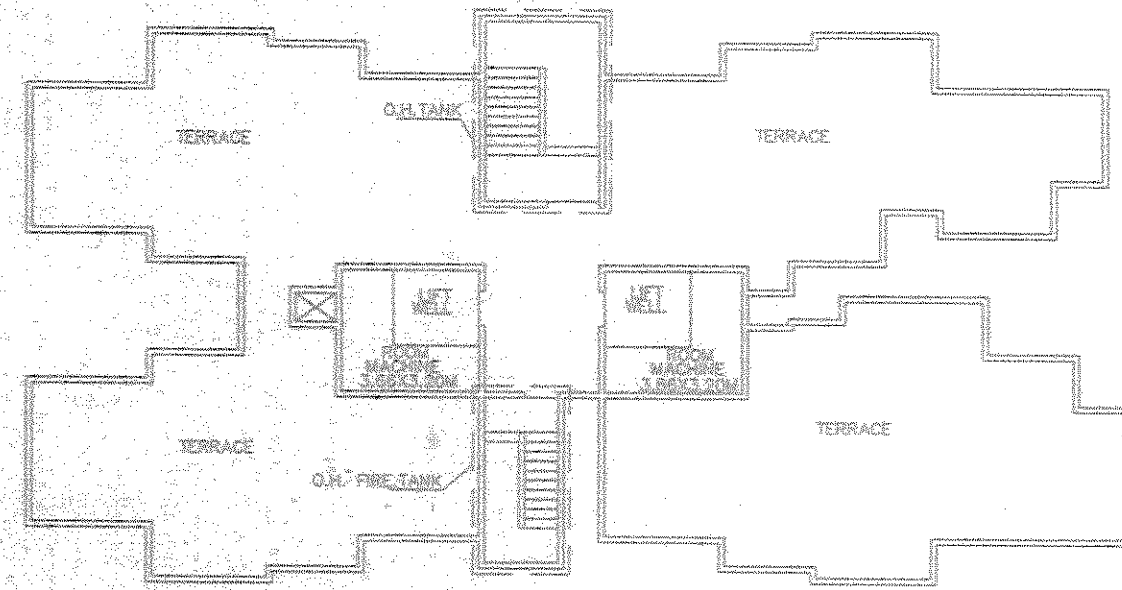


SCALE 1:100

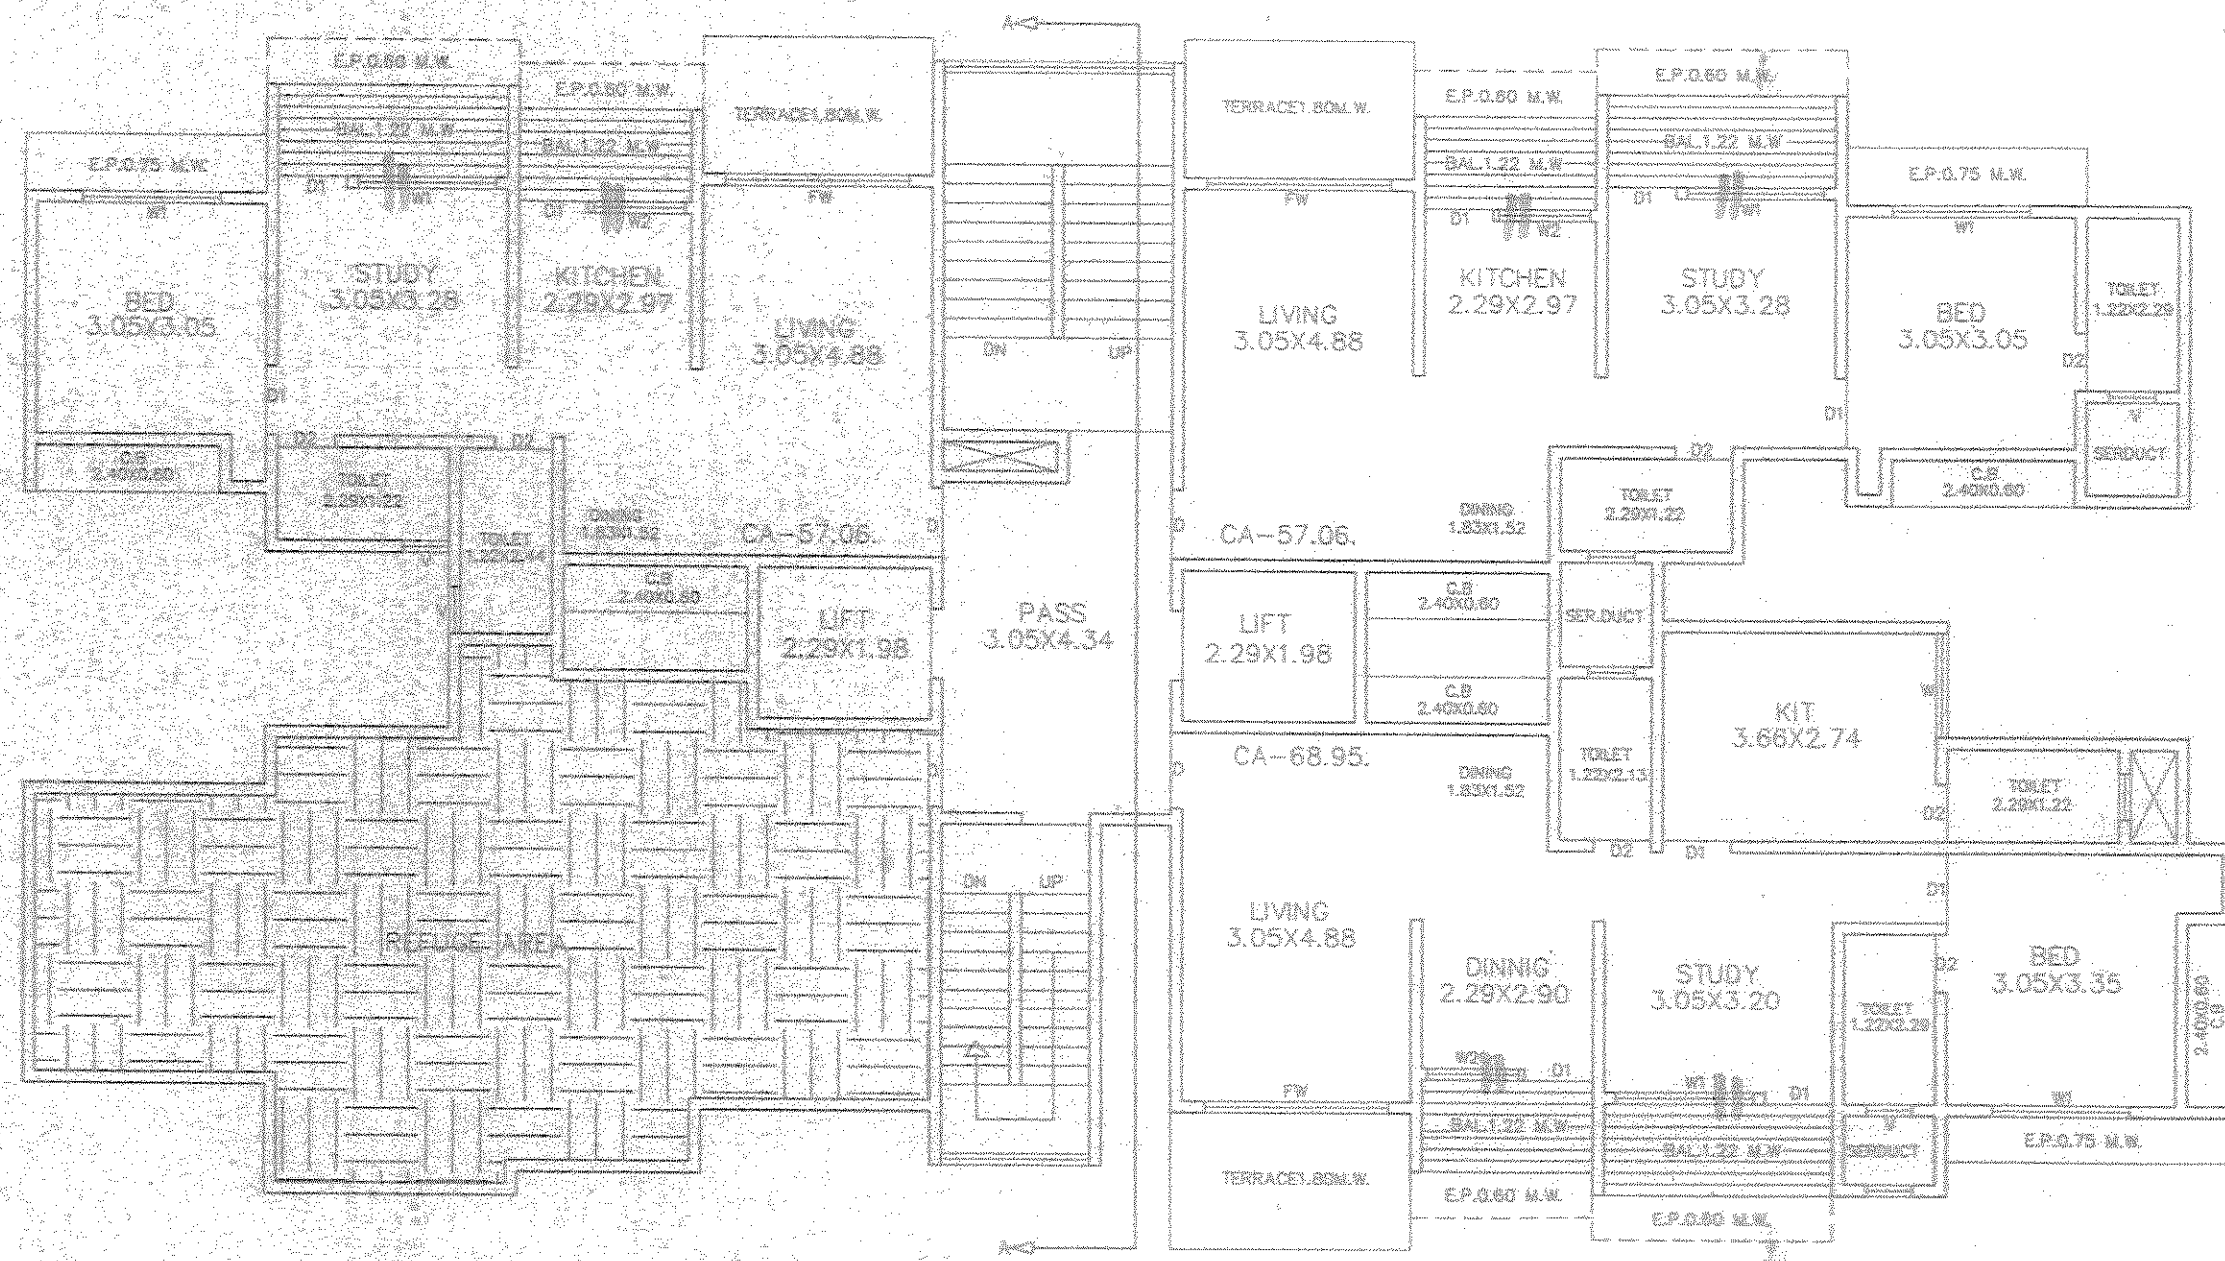

SCALE 1:100

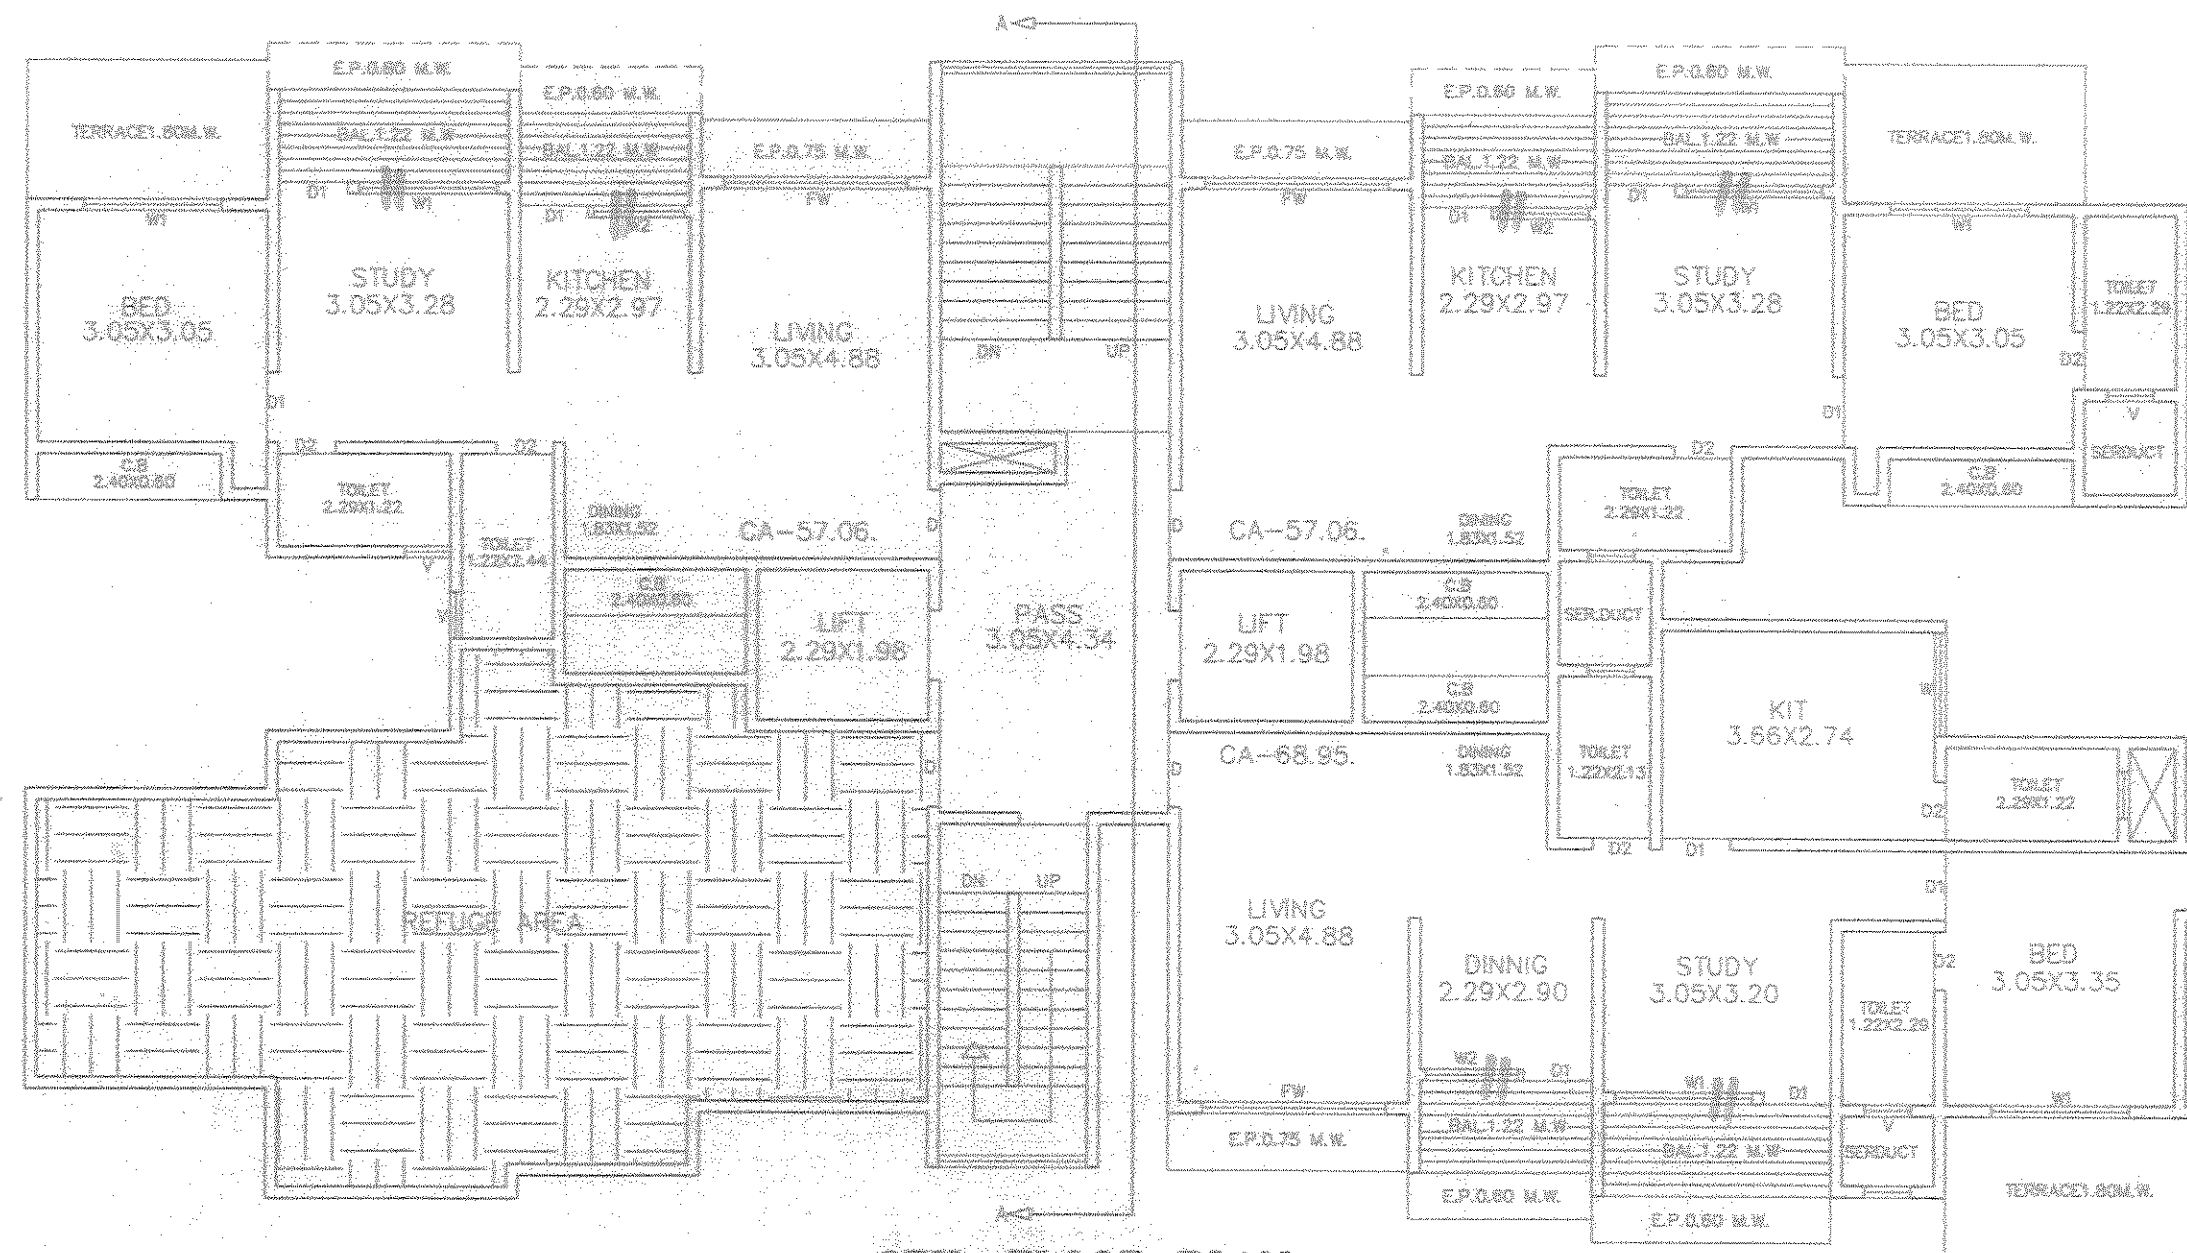

(80,130,140) SCALE 1:200

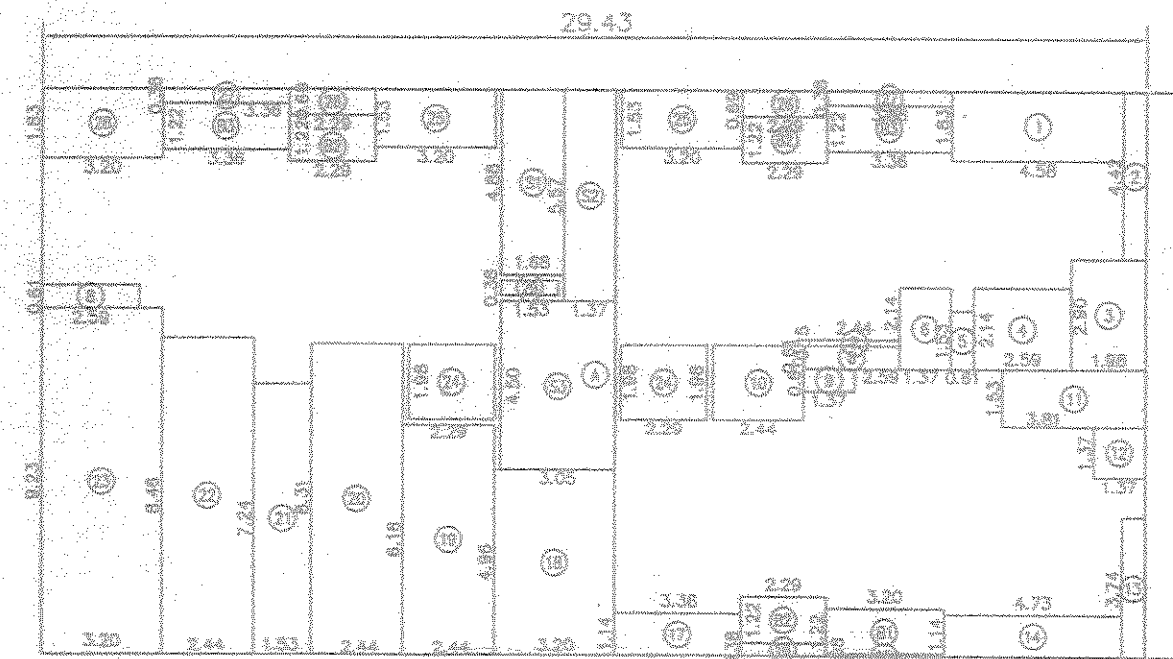

8TH & 13TH FLOOR					
A	29.43	X	15.02	X 1NO	= 442.04 SQ. FT.
TOTAL ADDITION					= 442.04 SQ. FT.

PREDICTIONS						
1	4.58	X	1.23	X	1ND	= 8.38 SQM
2	0.61	X	4.42	X	1ND	= 2.70 SQM
3	1.96	X	2.90	X	1ND	= 5.74 SQM
4	2.58	X	2.14	X	1ND	= 5.54 SQM
5	0.61	X	1.53	X	1ND	= 0.93 SQM
6	1.37	X	2.14	X	1ND	= 2.93 SQM
7	2.44	X	0.15	X	1ND	= 0.37 SQM
8	3.58	X	0.61	X	2ND5	= 3.16 SQM
9	1.37	X	0.61	X	1ND	= 0.84 SQM
10	2.44	X	1.98	X	1ND	= 4.83 SQM
11	3.81	X	1.53	X	1ND	= 5.63 SQM
12	1.37	X	1.37	X	1ND	= 1.88 SQM
13	0.61	X	3.74	X	1ND	= 2.28 SQM
14	4.73	X	1.14	X	1ND	= 5.39 SQM
15	3.20	X	0.06	X	1ND	= 0.76 SQM
16	2.25	X	0.39	X	1ND	= 0.87 SQM
17	3.36	X	1.14	X	1ND	= 3.83 SQM
18	3.20	X	4.96	X	1ND	= 15.97 SQM
19	2.44	X	6.18	X	1ND	= 15.06 SQM
20	2.44	X	8.31	X	1ND	= 20.28 SQM
21	1.23	X	2.28	X	1ND	= 1.08 SQM
22	3.44	X	2.48	X	1ND	= 20.84 SQM
23	3.44	X	9.23	X	1ND	= 28.88 SQM
24	2.25	X	1.06	X	2ND5	= 2.87 SQM
25	3.20	X	1.53	X	1ND	= 2.79 SQM
26	2.25	X	0.88	X	2ND5	= 1.15 SQM
27	3.36	X	0.38	X	2ND5	= 2.55 SQM
28	3.20	X	1.83	X	1ND	= 3.68 SQM
29	1.53	X	0.38	X	1ND	= 0.58 SQM
TOTAL PREDICTION						= 129.56 SQM

8TH & 13TH FLOOR					
B1	3.20	X	1.22	X	1 NO. = 3.90 SQ.MT
B2	2.29	X	1.22	X	3 NOS. = 6.39 SQ.MT
B3	3.30	X	1.22	X	2 NOS. = 8.20 SQ.MT
TOTAL BALCONY AREA PER FLOOR (8TH & 13TH FLOOR) =					20.48 SQ.MT
TOTAL BUILT UP AREA (X - (Y1+Y2)) =					322.30 SQ.MT

STAIRCASE & LIFT AREA								
8TH & 13TH FLOOR								
S1	1.66	x	4.98	x	1.00	=	8.29 SQ.MT	
S2	1.37	x	5.57	x	1.00	=	7.63 SQ.MT	
S3	3.05	x	4.50	x	1.00	=	13.73 SQ.MT	
TOTAL STAIR & LIFT AREA PER FL (8TH & 13TH FLOOR)							=	29.56 SQ.MT

NEX-BUILT UP AREA (X1 - Y3)	=	192.74 SQ.MT.
PERMISSIBLE BALCONY AREA (10% OF 192.74)	=	19.27 SQ.MT.
PROPOSED BALCONY AREA	=	20.48 SQ.MT.
EXCESS BALCONY AREA	=	1.21 SQ.MT.
TOTAL BUILT UP AREA + EXCESS BALCONY AREA	=	193.95 SQ.MT.
NET BUILT UP AREA	=	192.74 SQ.MT.

SIGNATURE OF OWNERS.

SCALE	FOR : CHANGUNABAI BALRAM DHONE & OTHERS.
28/9/2015	C. A. HOLDER : RAJU T. JAISINGHAM & OTHERS.

ANIL CHD. BY.	
PARESH CAD/DRN	



VITAN CONSULTANTS

B-101, Bindu Tower, 1st Floor, Opp Lourdes English School,
Santoshi Mata Road, Kalyan - 421301