
316

CONTENTS OF SHEET	SHEET NO. 4 OF 6
AREA LINE DIAGRAM OF GR.FL.OF BUILDING TYPE-2 & 3	
STILT FLOOR PLAN OF BUILDING TYPE-2 & 3	
SOCIETY OFFICE AREA CALCULATION,	
CUBOARD & TERRACE AREA STATEMENT	

STAMP FOR APPROVAL

सहायक संचालक,
नगर रचना, ठाणे.

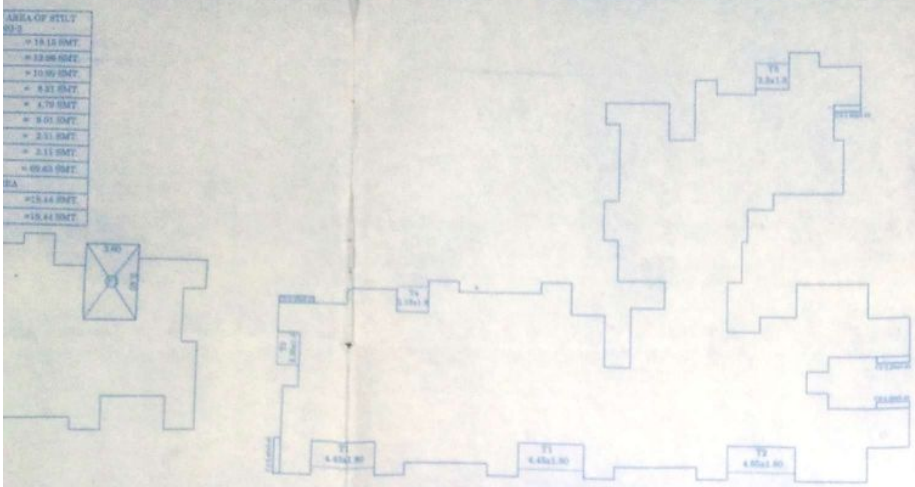

TERRACE & CUBOARD AREA CALCULATION OF 1ST TO 7TH FLOOR OF BUILDING TYPE-2 & 3
SCALE 1:200

CUPBOARD SIZE SCHEDULE:BLD 2 & 3


SR. NO.	PERMISSIBLE (size)	PROPOSED (size)	NO. OF CUB ON EACH FLOOR
1	2.40 X 0.45	2.40 X 0.45	01 No.
2	2.40 X 0.45	2.25 X 0.45	02 No.
3	2.40 X 0.45	2.40 X 0.45	01 No.
4	2.40 X 0.45	1.80 X 0.45	02 No.

ALTERNATE TERRACE SIZE
DESCRIPTION:BLD 2 & 3)

SR. NO.	PROPOSED (size)	NO. OF TER. ON EACH FLOOR	AREA
T1	4.45 X 1.80	02 No.	16.02
T2	4.65 X 1.80	01 No.	8.01
T3	2.00 X 1.60	01 No.	3.00
T4	2.15 X 1.80	01 No.	3.87
T5	2.30 X 1.80	01 No.	4.14
		TOTAL AREA	35.04

SCHEDULE OF DOORS & WINDOWS

SYMBOL	SIZE	REMARKS
D	1.07x2.13	DOOR
D1	1.07x2.13	DOOR
D2	0.75x1.98	DOOR
G	0.90x1.98	DOOR
FW	1.80x2.13	French window
FW1	1.52x1.83	French window
V	0.60x0.75	VENTILATOR

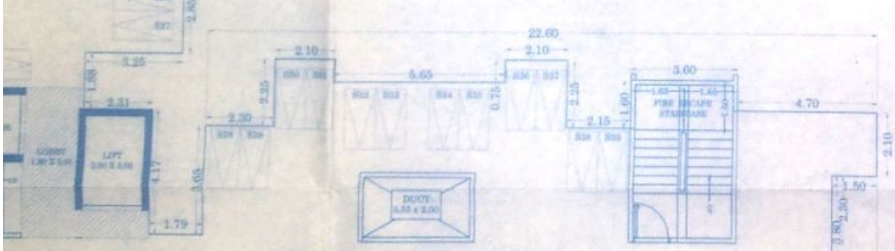

STILT FOR PARKING



STILT FOR PARKING

STILT FLOOR PLAN OF BUILDING TYPE-3

OWNERS SIGNATURE

Shri Haresh Ramchand Sobhani Through His power of attorney holder M/S. Durgi Hari Infrastructure Pvt. Ltd. partners

1) Shri Mahadev Damji Patel

2) Paresh Dhanji Bhanushali


ARCHITECT NAME AND SIGNATURE

Fouzi & Associates
ARCHITECT & R.C.C. CONSULTANT
72/73,GROUND FLOOR,SENDU APARTMENT
PATEL MOHALLA,3rd NIZAMPUR,BHIWANDI.
Office : 02522-220709
E-mail : fouziandassociates@yahoo.co.in


Fouzi & Associates 02522-220709
ARCHITECT & RCC CONSULTANTS
72/73, 3rd. Nizampura,
Bhiwandi -421 302, Dist.Thane

DRN	CKD	SCALE	DATE	JOB NO	DRG NO
Vikas Singh	A.FOUZI		02/07/2016	J-202	

Scanned by CamScanner

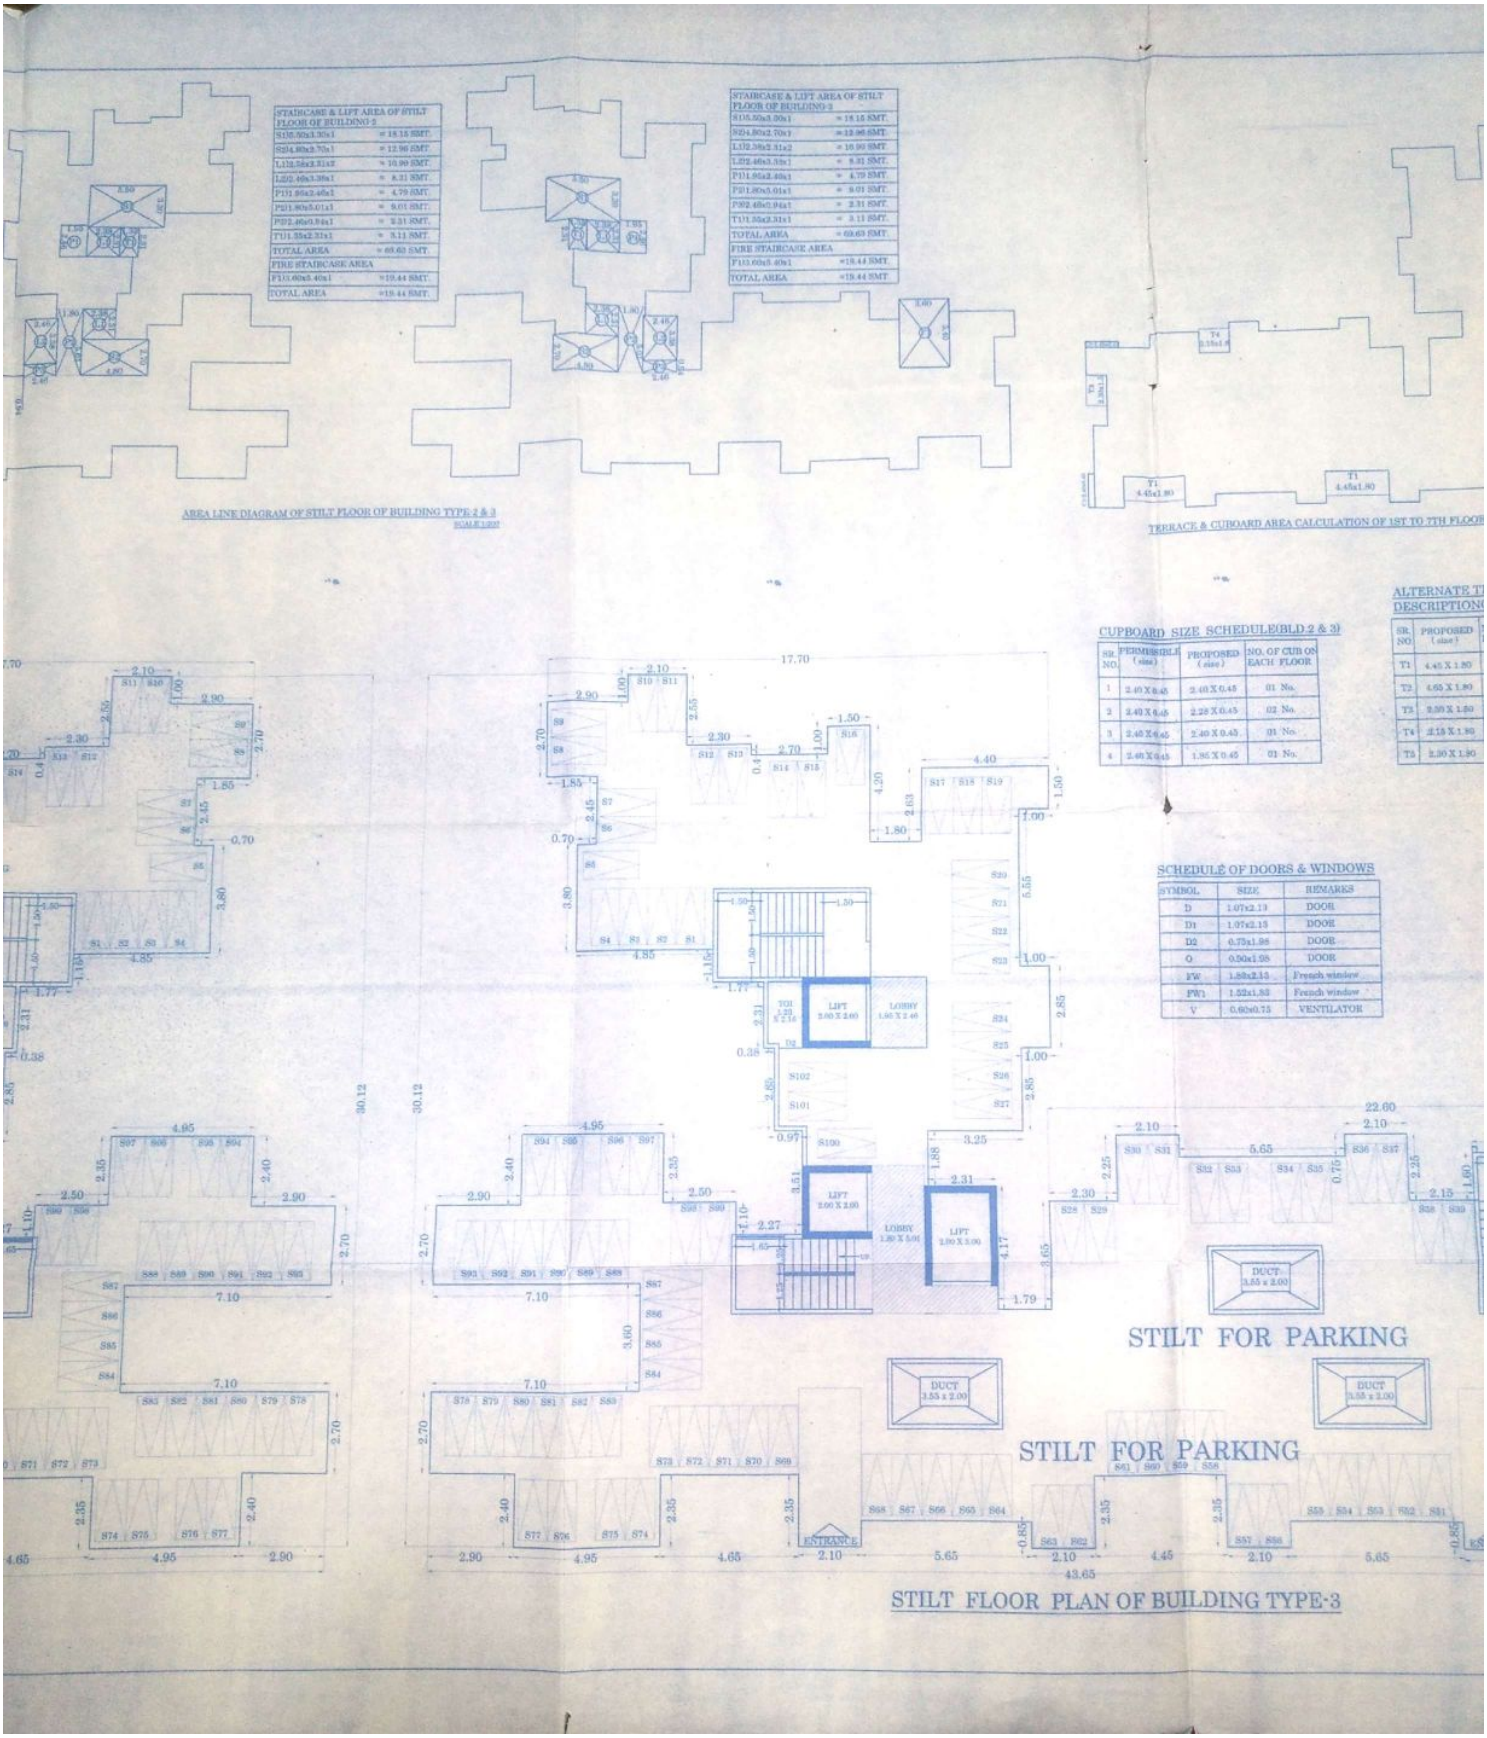

Scanned by CamScanner

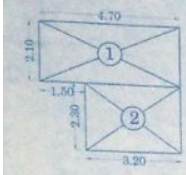

BUILT UP AREA OF SOCIETY OFFICE (FREE OF FSI)-CLAUSE No.15.4.2(i)		
1) 4.70x2.10x1	=	9.87 SMT.
2) 3.20x2.30x1	=	7.36 SMT.
NET AREA	=	17.23 SMT.

SOCIETY OFFICE AREA CALCULATION OF BUILDING TYPE-2

STAIRCASE & LIFT AREA OF STILT FLOOR OF BUILDING-2	
S1(5.50x2.35)x1	= 12.93 SMT.
S2(4.40x2.70)x1	= 11.88 SMT.
L1(5.50x2.31)x2	= 25.41 SMT.
L2(2.46x3.65)x1	= 8.98 SMT.
P1(1.95x2.45)x1	= 4.78 SMT.
P2(1.80x5.01)x1	= 9.01 SMT.
P3(2.46x0.94)x1	= 2.31 SMT.
T1(1.35x2.51)x1	= 3.39 SMT.
TOTAL AREA	= 68.69 SMT.
FIRE STAIRCASE AREA	
F1(1.40x5.40)x1	=19.44 SMT.
TOTAL AREA	=19.44 SMT.

AREA LINE DIAGRAM OF STILT FLOOR OF BUILDING TYPE-2 & 3
SCALE 1:200

BALC. AREA OF 7TH FL. (BLD.-2 & 3)			
B1)	2.10 X 1.00 X 6	=	10.50 SMT.
B2)	5.65 X 1.00 X 3	=	16.95 SMT.
B3)	4.95 X 1.00 X 1	=	4.95 SMT.
B4)	2.90 X 1.00 X 1	=	2.90 SMT.
B5)	2.85 X 1.00 X 2	=	5.70 SMT.
B6)	5.55 X 1.00 X 1	=	5.55 SMT.
B7)	2.70 X 1.00 X 1	=	2.70 SMT.
NET BALC. AREA		=	49.25 SMT.

BALCONY AREA CALCULATION OF 7TH FLOOR OF BUILDING TYPE-2 & 3
SCALE 1:200

STILT FOR PARKING

STILT FLOOR PLAN OF BUILDING TYPE-2

Scanned by CamScanner