
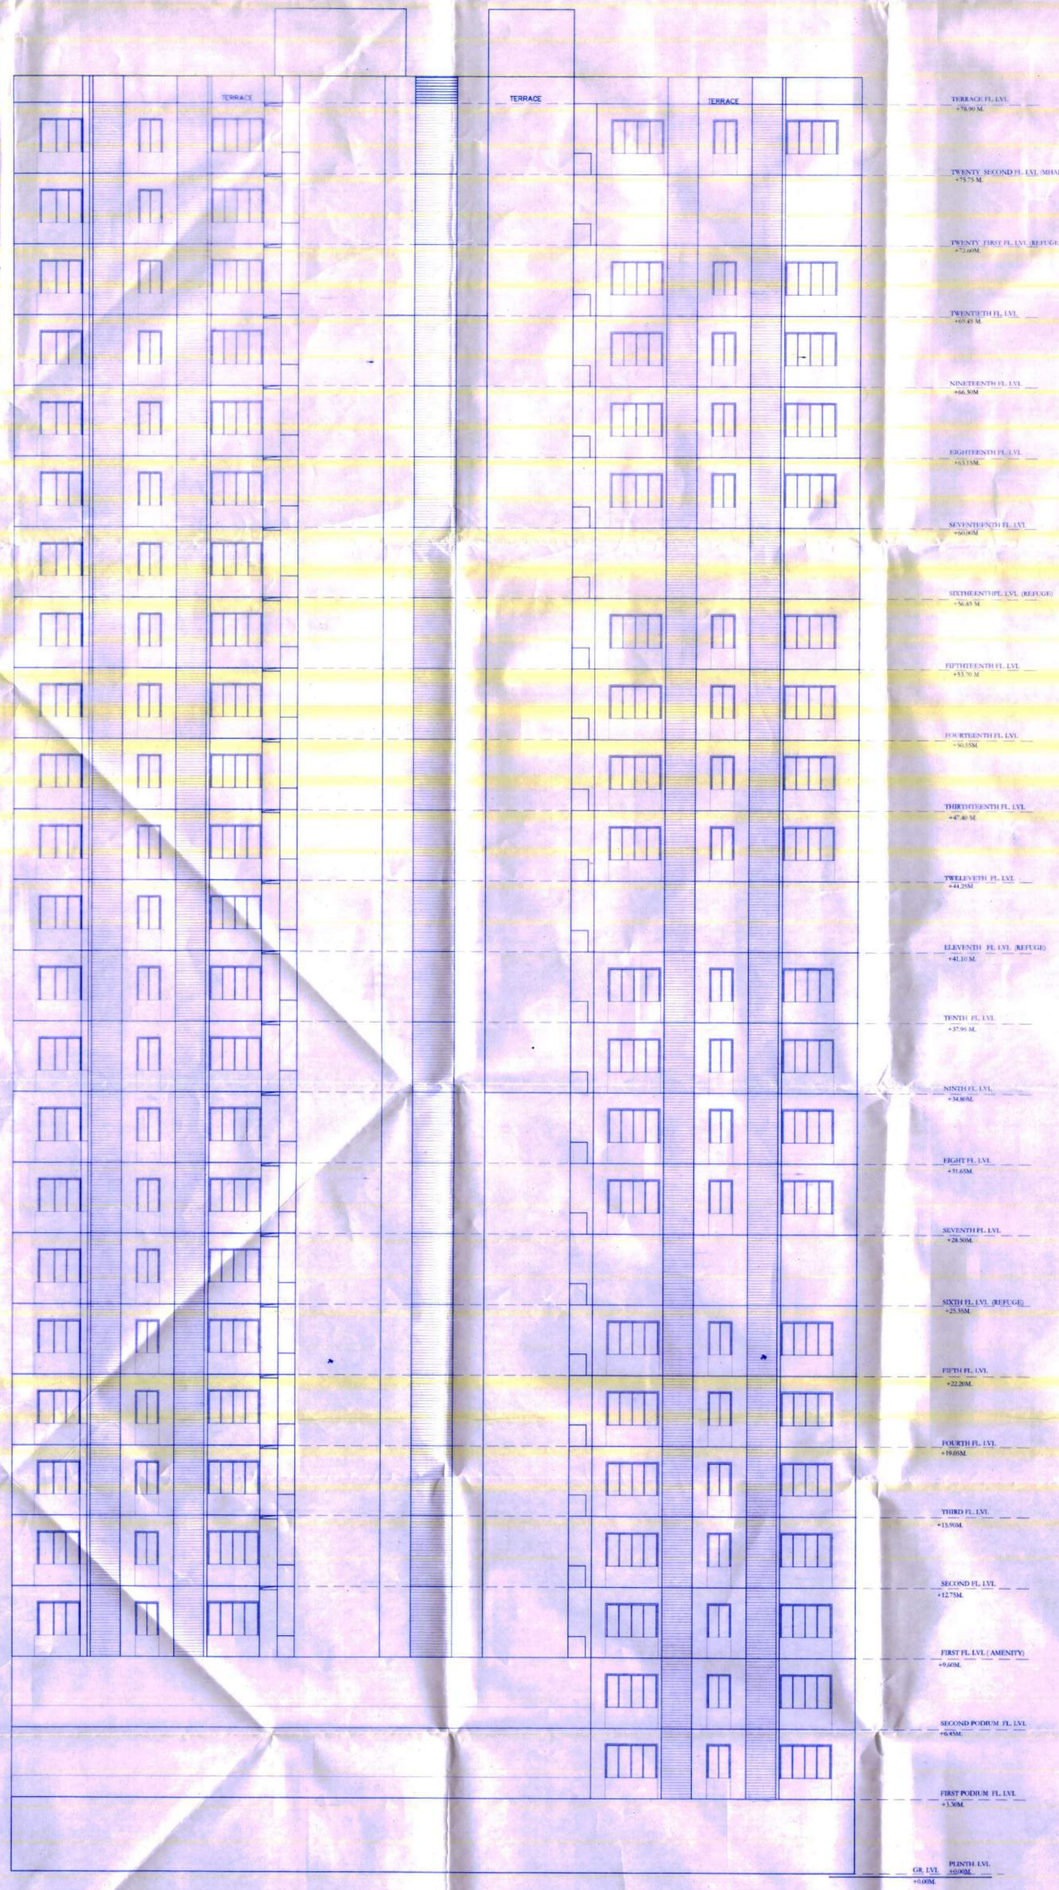


ELEVATION A-A'

(SCALE 1:100)

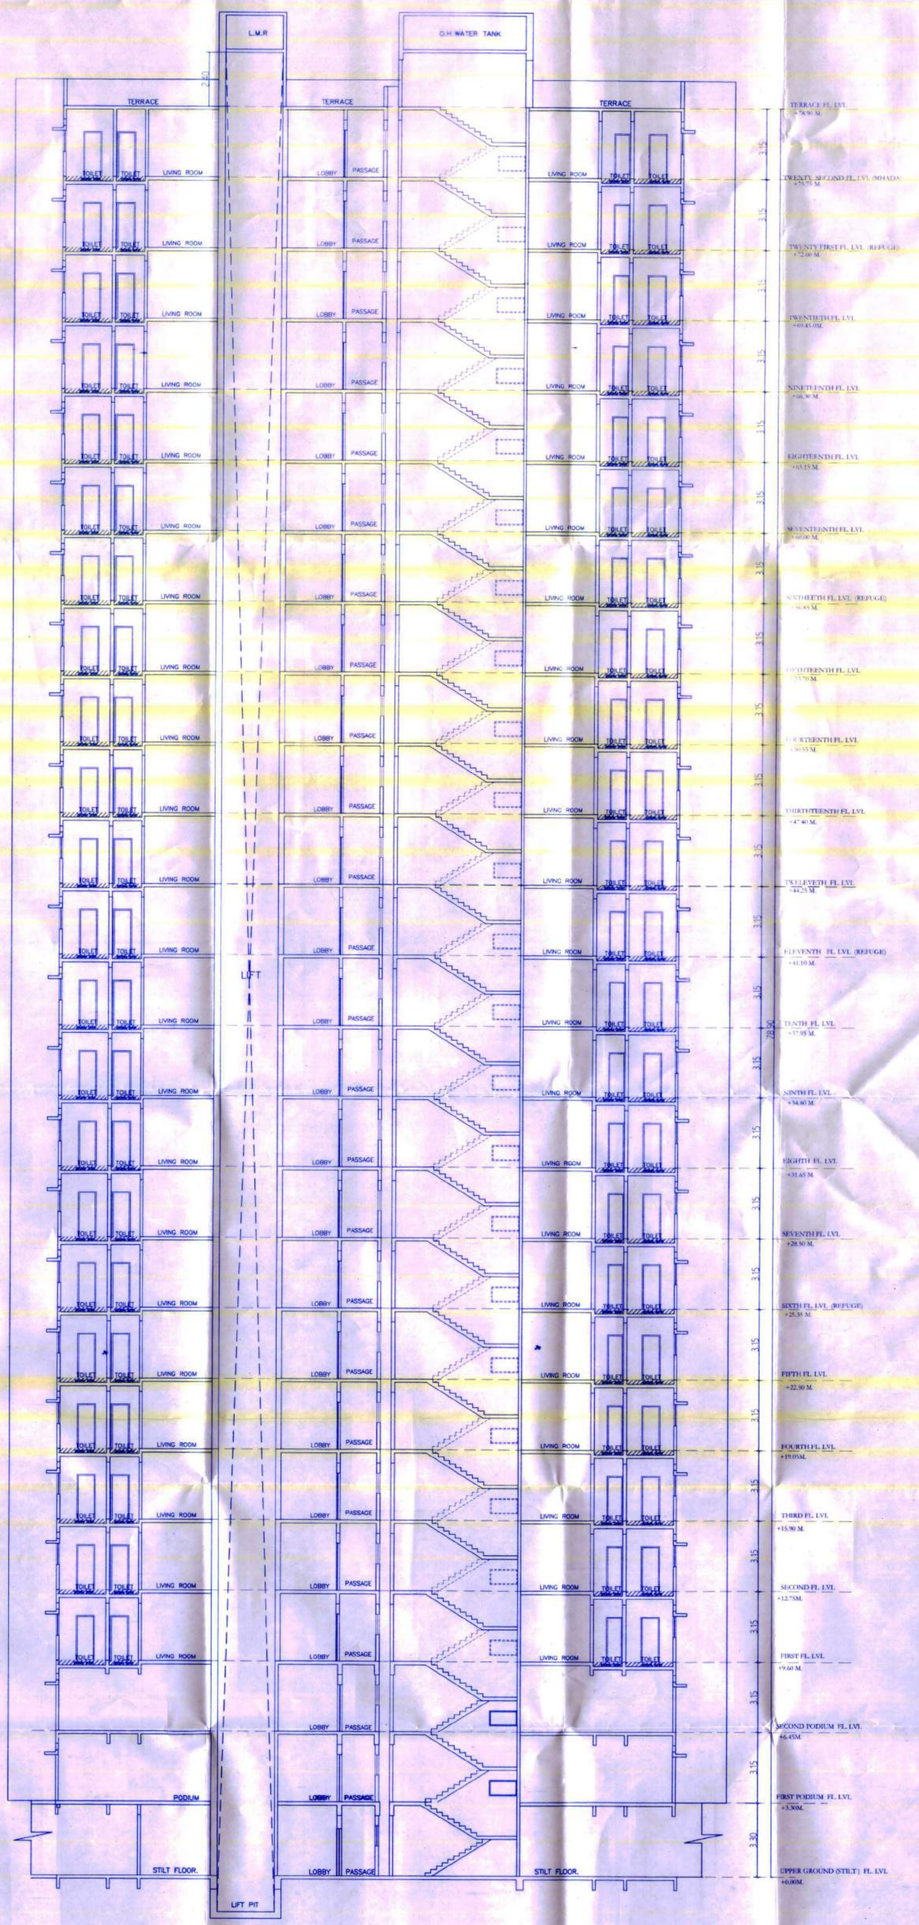

SECTION A-A'

(SCALE 1:100)

BUILDING - 2
(ST+2PD & MHADA+1ST FL (AMENITY (PT)+RES. (PT)) TO 21ST FL RES. & 22ND FL MHADA)

13/13

STAMP OF APPROVAL

OFFICE OF THE KALYAN DOMBIVLI MUNICIPAL CORPORATION, KALYAN.
Building Permit No.: KDMC/TPD/BP/27Village/2020-21/03/96.
Date :- 29/08/2024.
SANCTIONED

ASSISTANT DIRECTOR OF TOWN PLANNING
Kalyan-Dombivli Municipal Corporation

CONTENTS OF SHEET

SECTION AND ELEVATION

BUILDING - 2
(ST+2PD & MHADA+1ST FL (AMENITY (PT)+RES. (PT)) TO 21ST FL RES. & 22ND FL MHADA)

DESCRIPTION OF PROPOSAL AND PROPERTY

PROPOSED RESIDENTIAL DEVELOPMENT ON PLOT BEARING S.NO 36/5A,5B,5C,5D,5E,5F,5H,5I ,S.NO 35/3 S.NO.36/7A AND 36/ 7B VILLAGE DWARLI TAL : AMBERNATH.

FOR : M/S ANJANEYA LAND & PROPERTY DEVLOPERS
P.O.A HOLDER : OYSTER SAKET INFRASTRUCTURE

OWNERS SIGN | ARCHITECTS SIGN | RCC CONSULTANTS SIGN

DMD ARCHITECTS
'D' BLOCK, ZOJWALA SHOPPING CENTRE
SAHAJANAND CHOWK,AGRA ROAD, KALYAN (W)
PH: 9967373232
EMAIL : dmdarchitects@yahoo.com

SCALE	DRAWN	CHECKED	DATE	JOB. NO.	DRG. NO.	REV.
AS SHOWN	BEENAL	SHAILAJA	22/08/2024	KYN/BLD/1622	MUNI\LAY\13	