




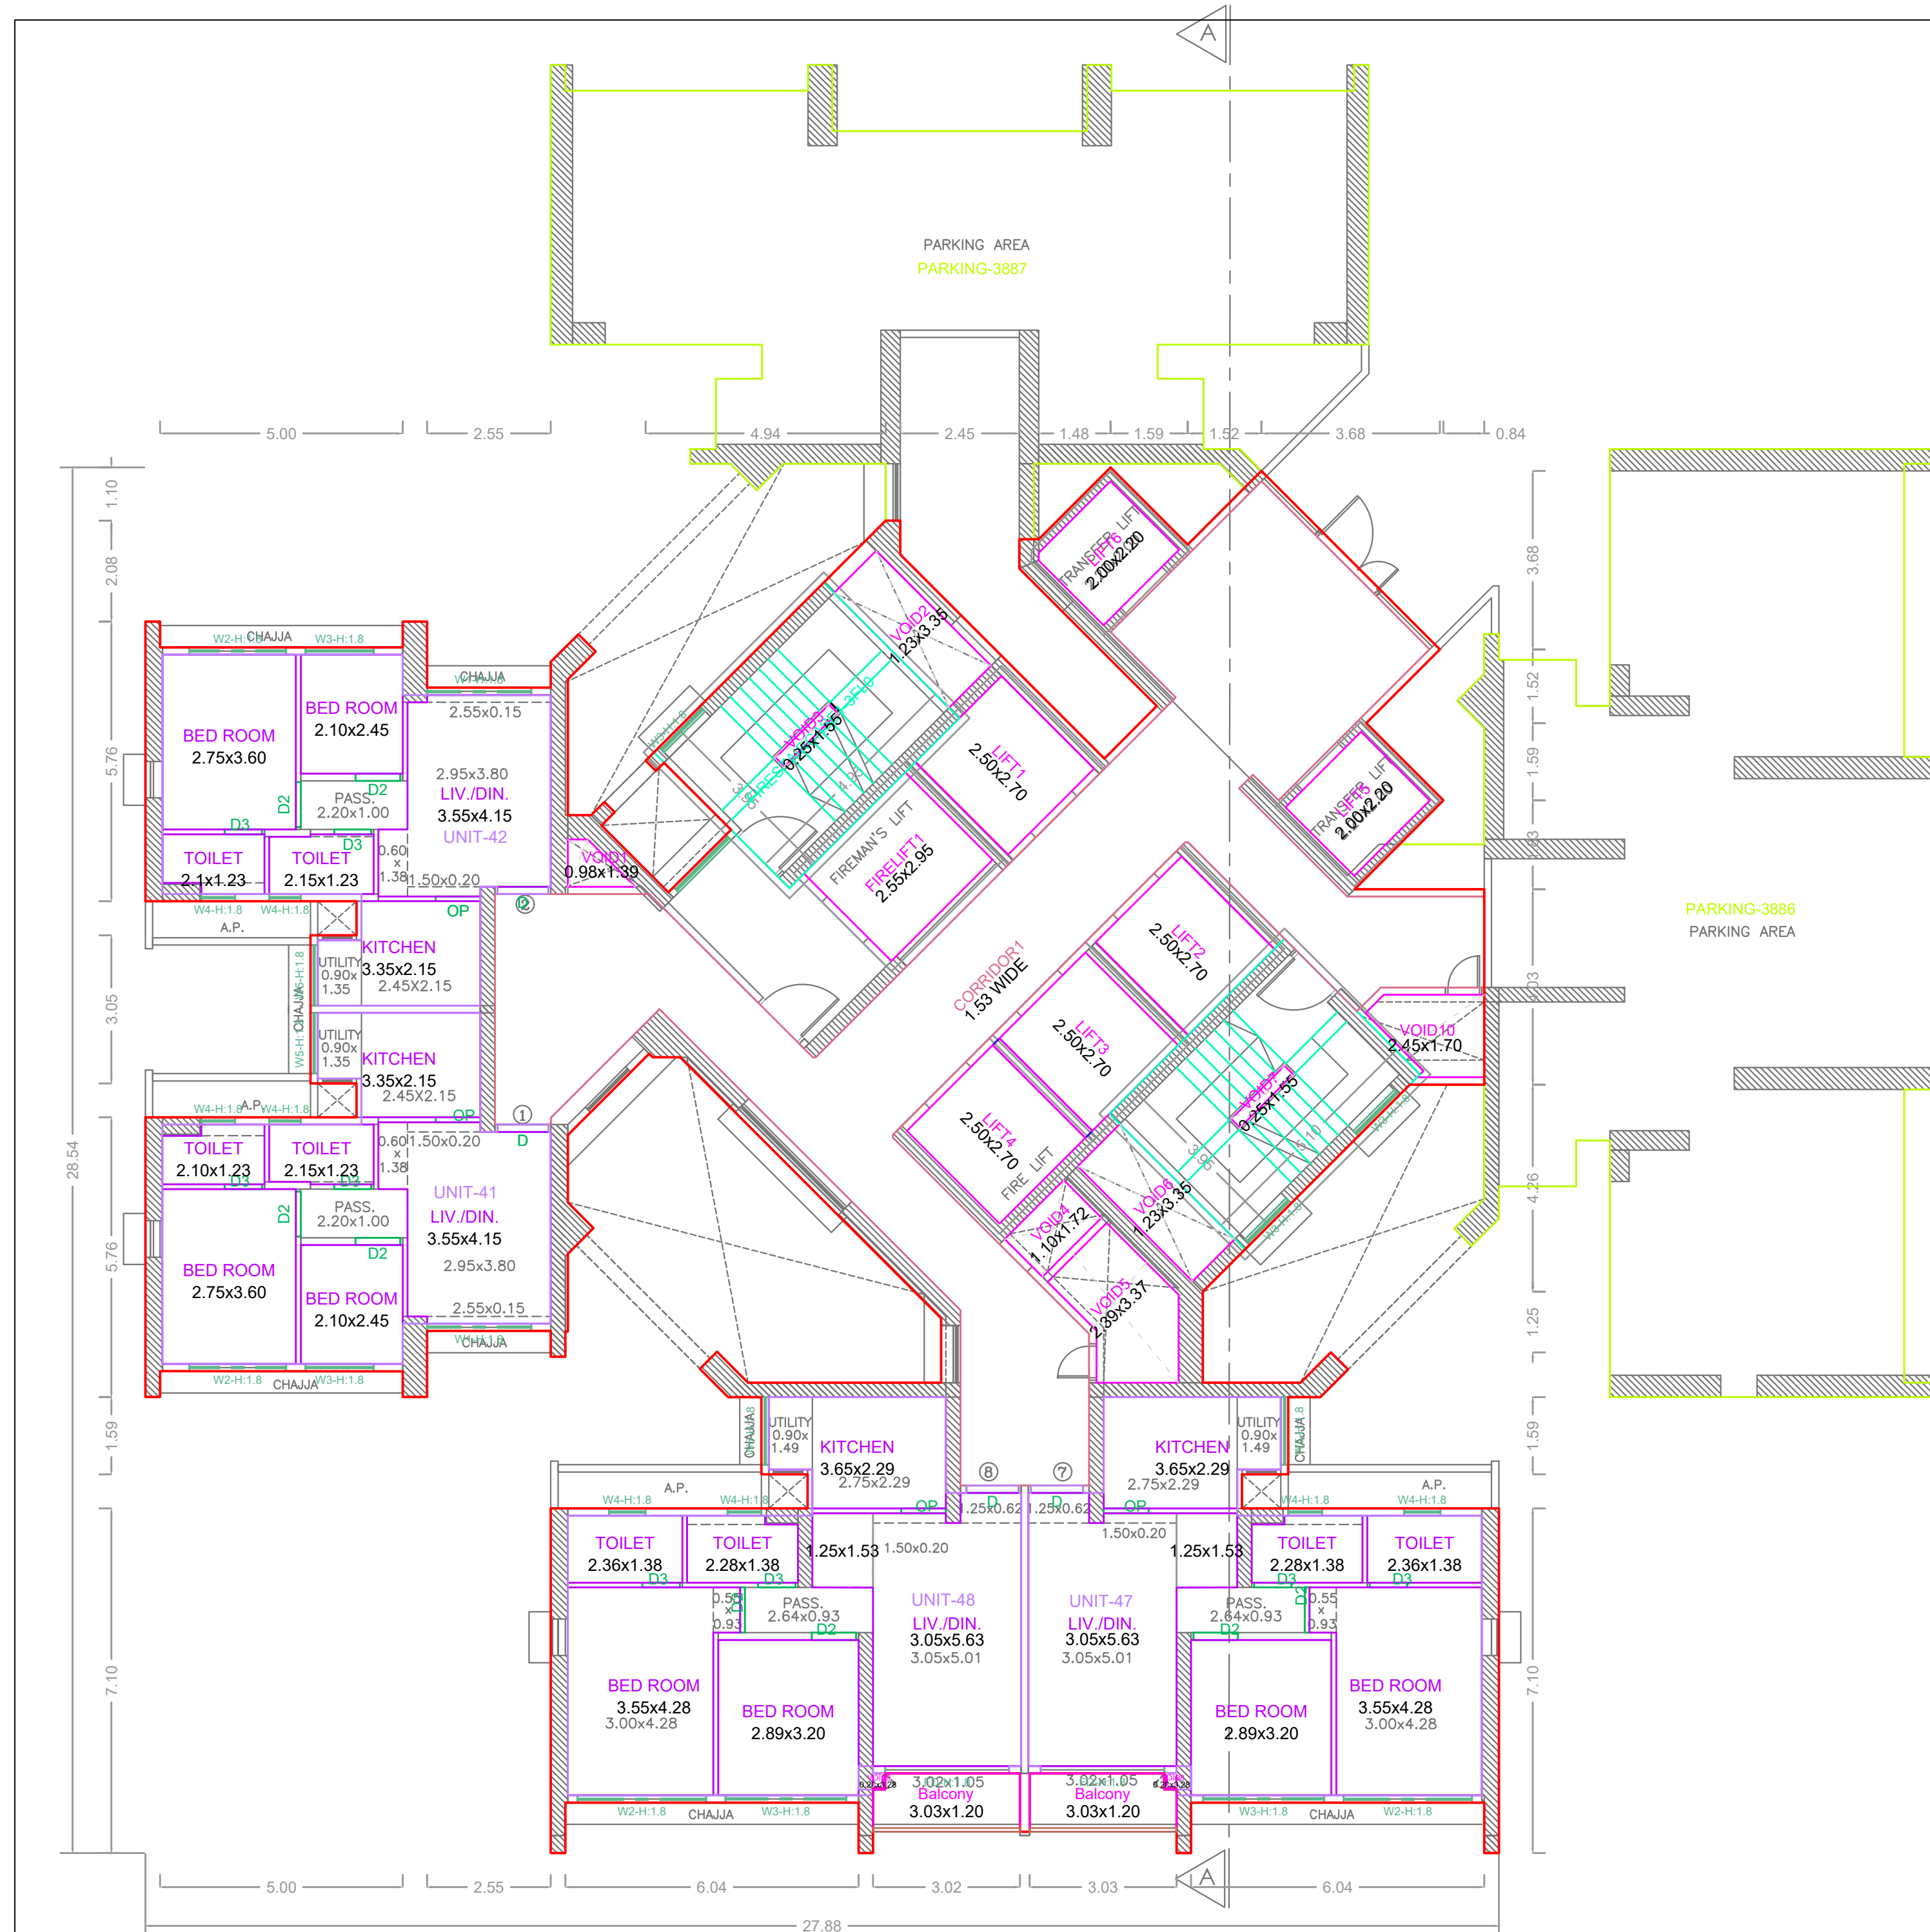


FOURTH PODIUM - RESIDENTIAL - PARKING FLOOR PLAN
TOWER-B

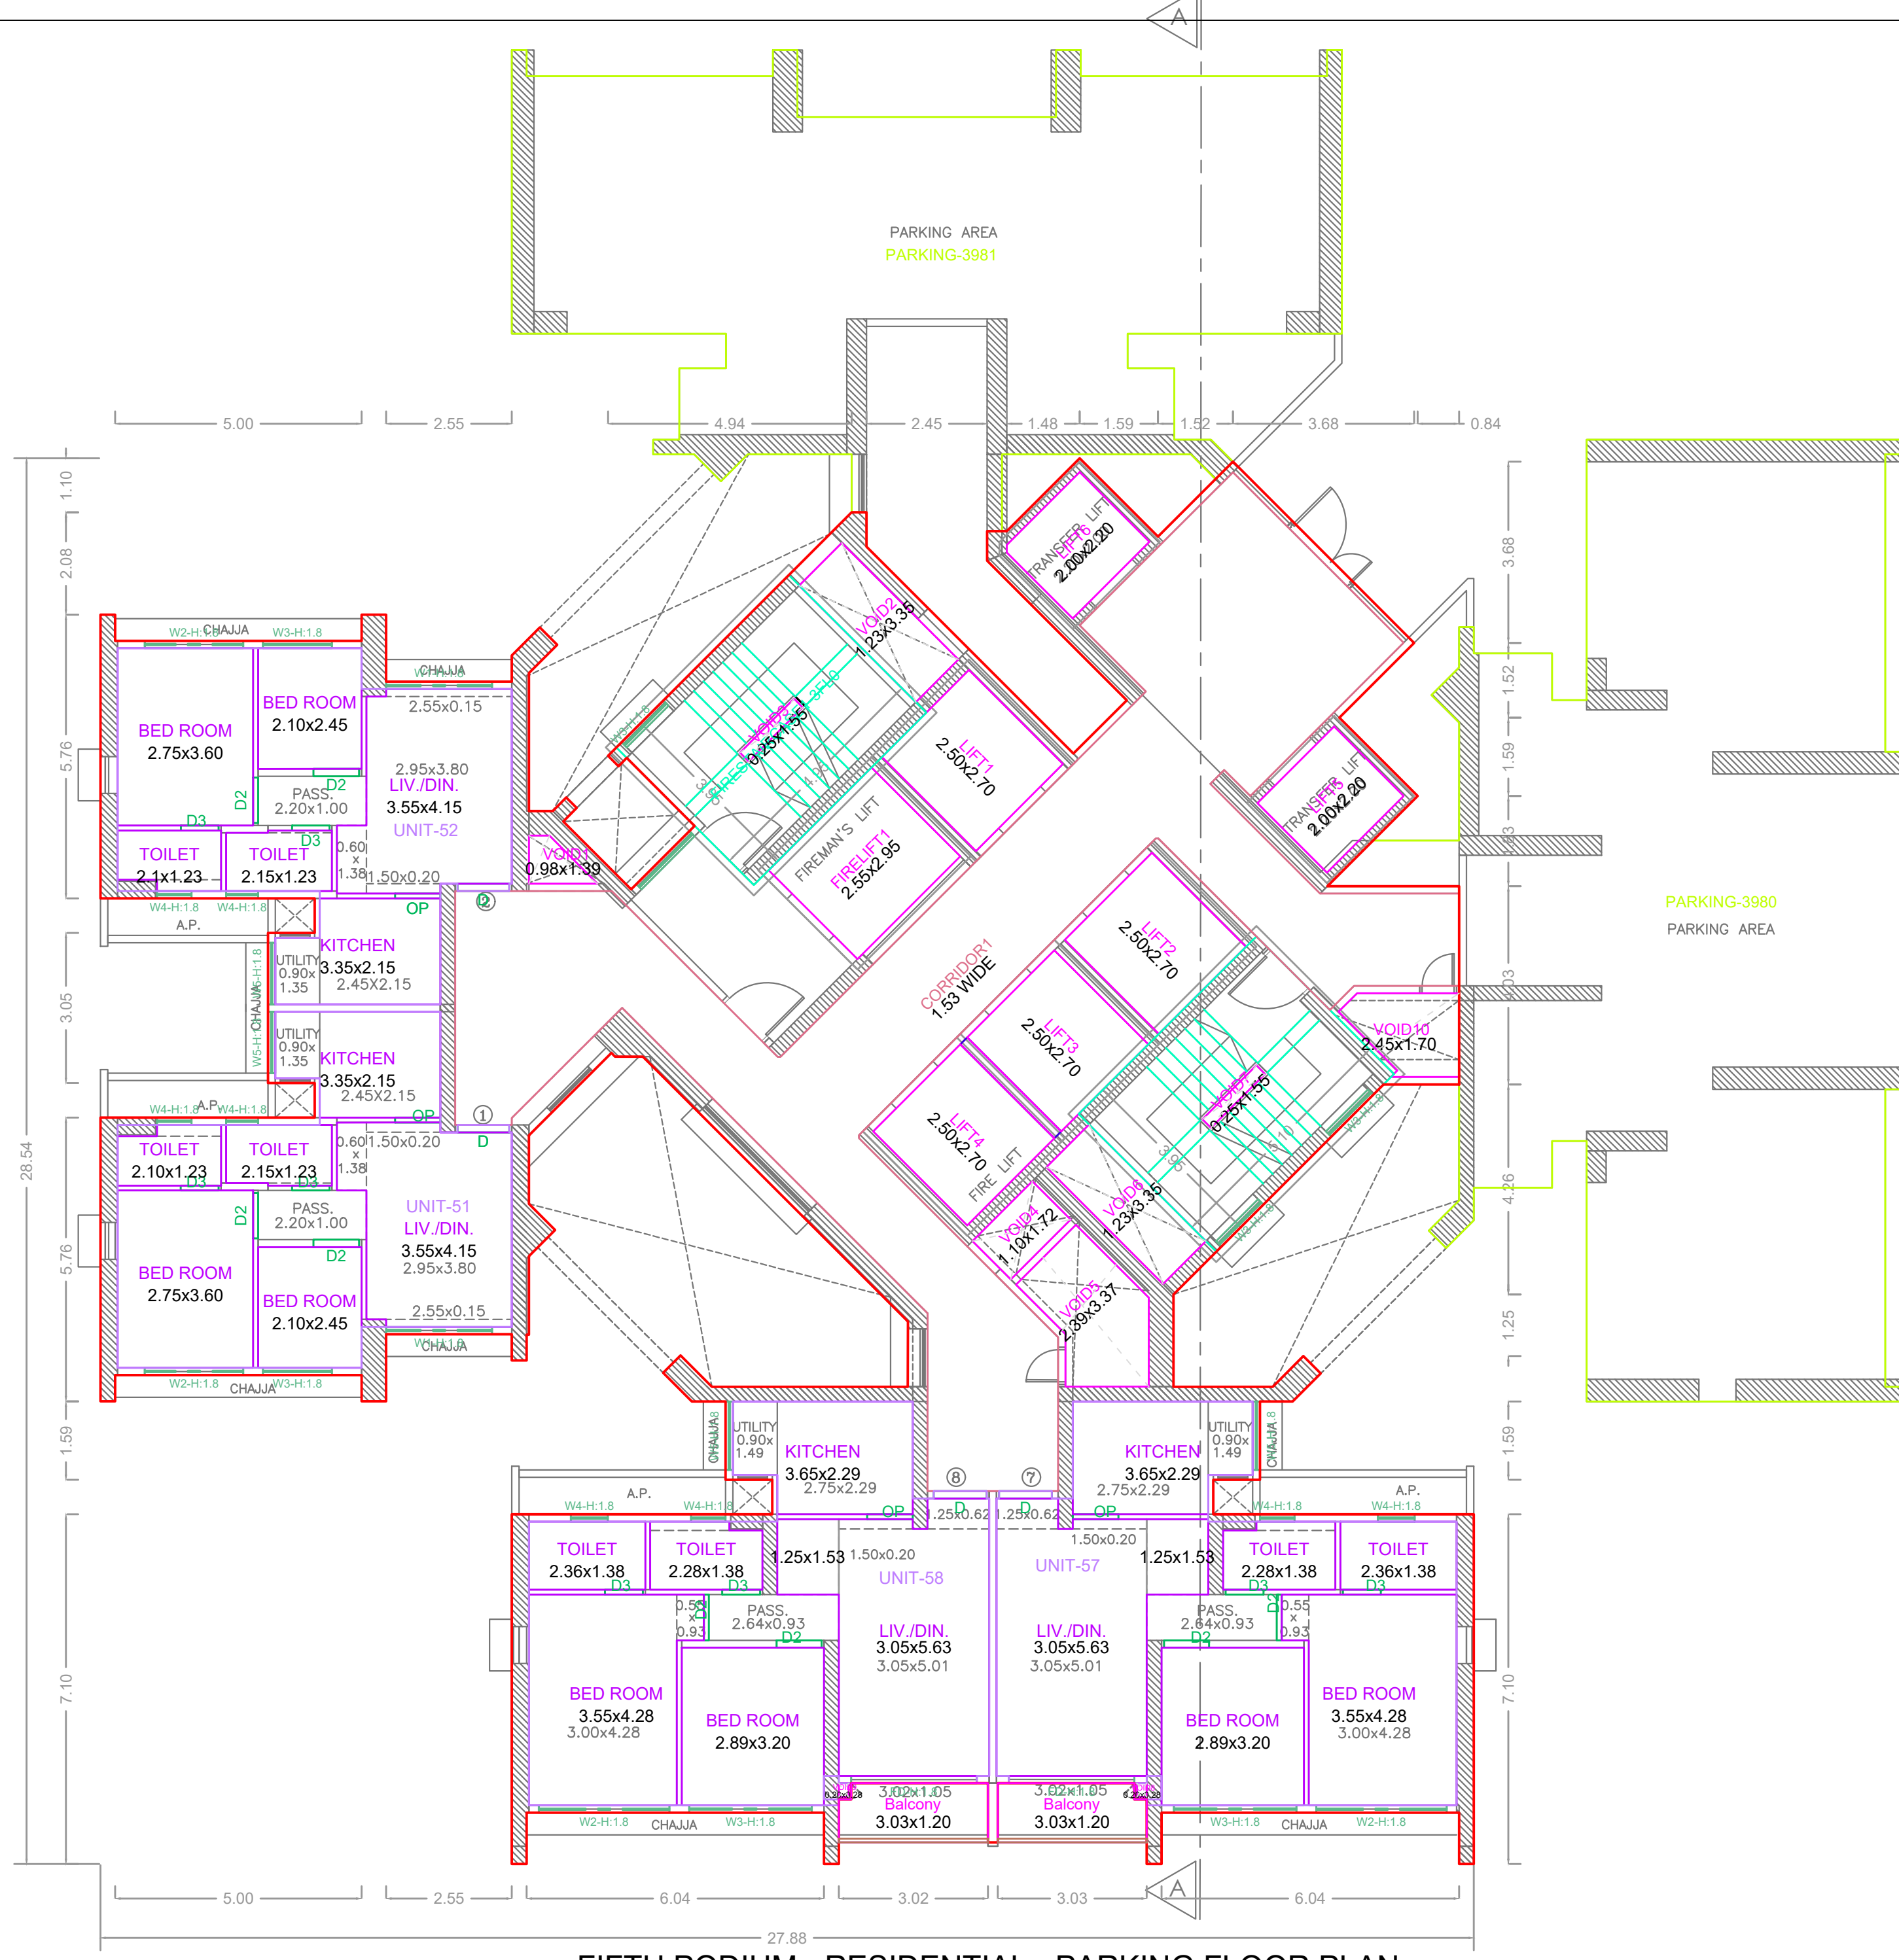


FIFTH PODIUM - RESIDENTIAL - PARKING FLOOR PLAN
TOWER-B

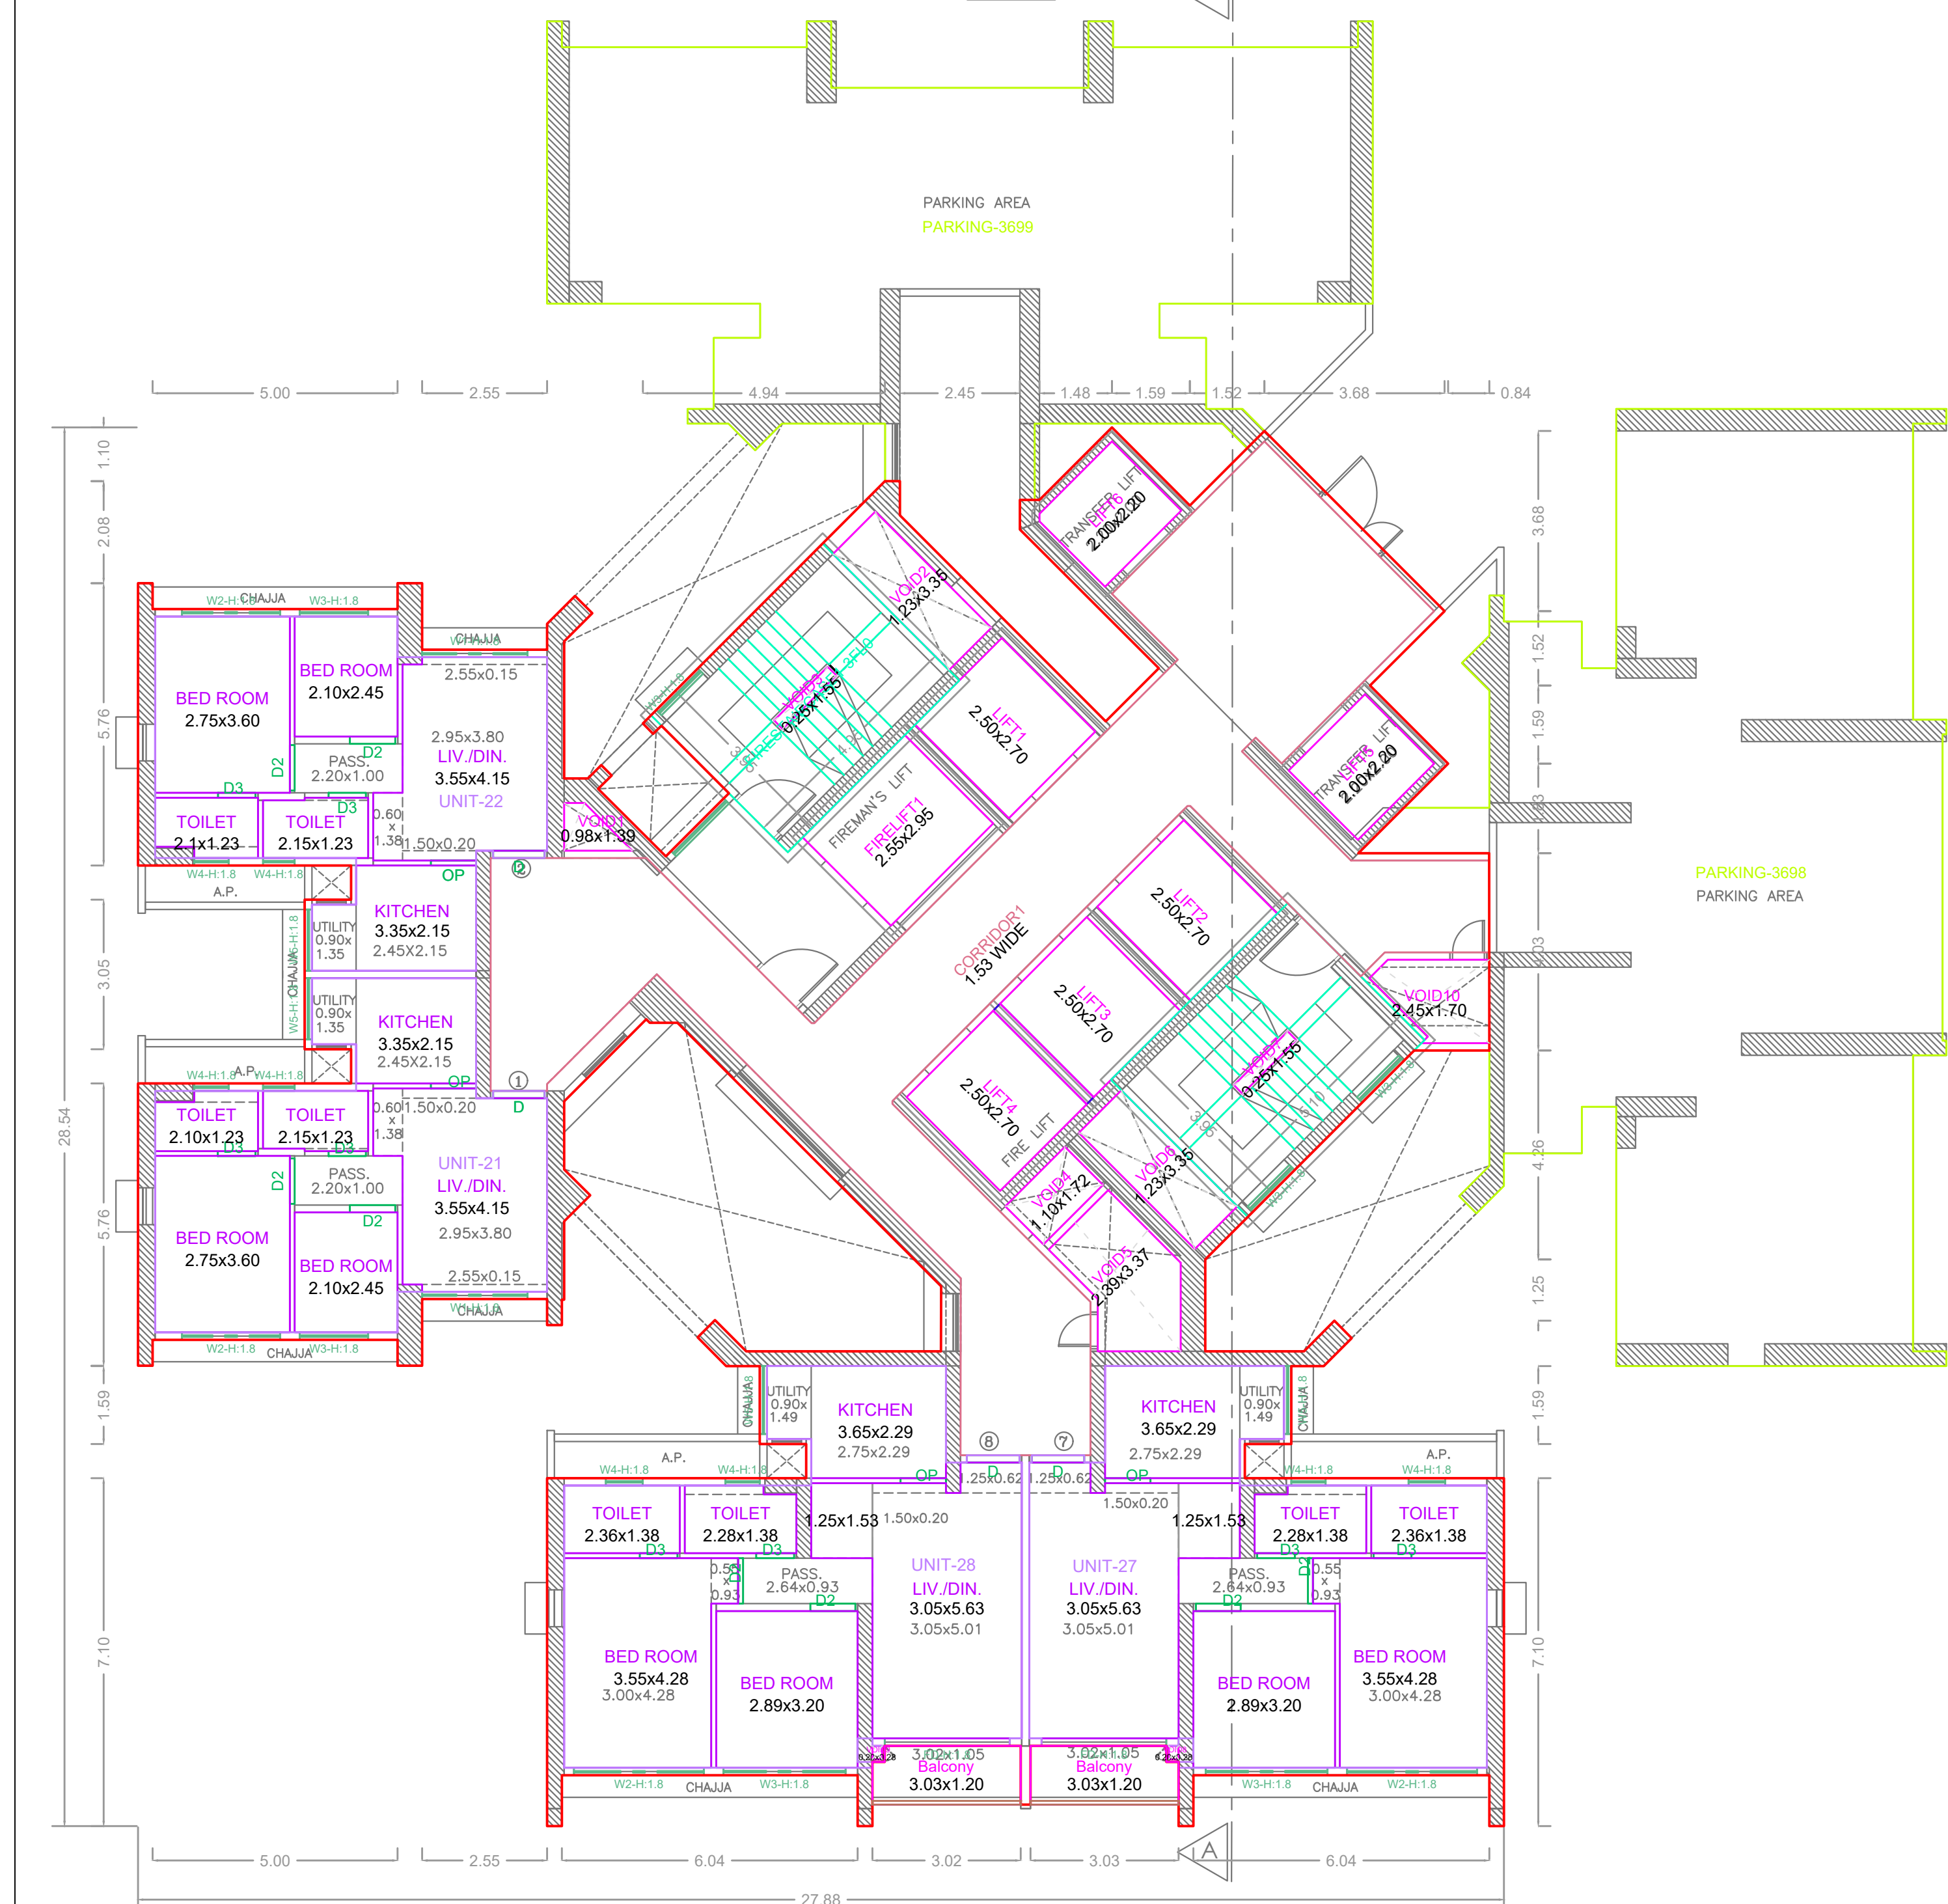


SECOND PODIUM - RESIDENTIAL - PARKING FLOOR PLAN
TOWER-B

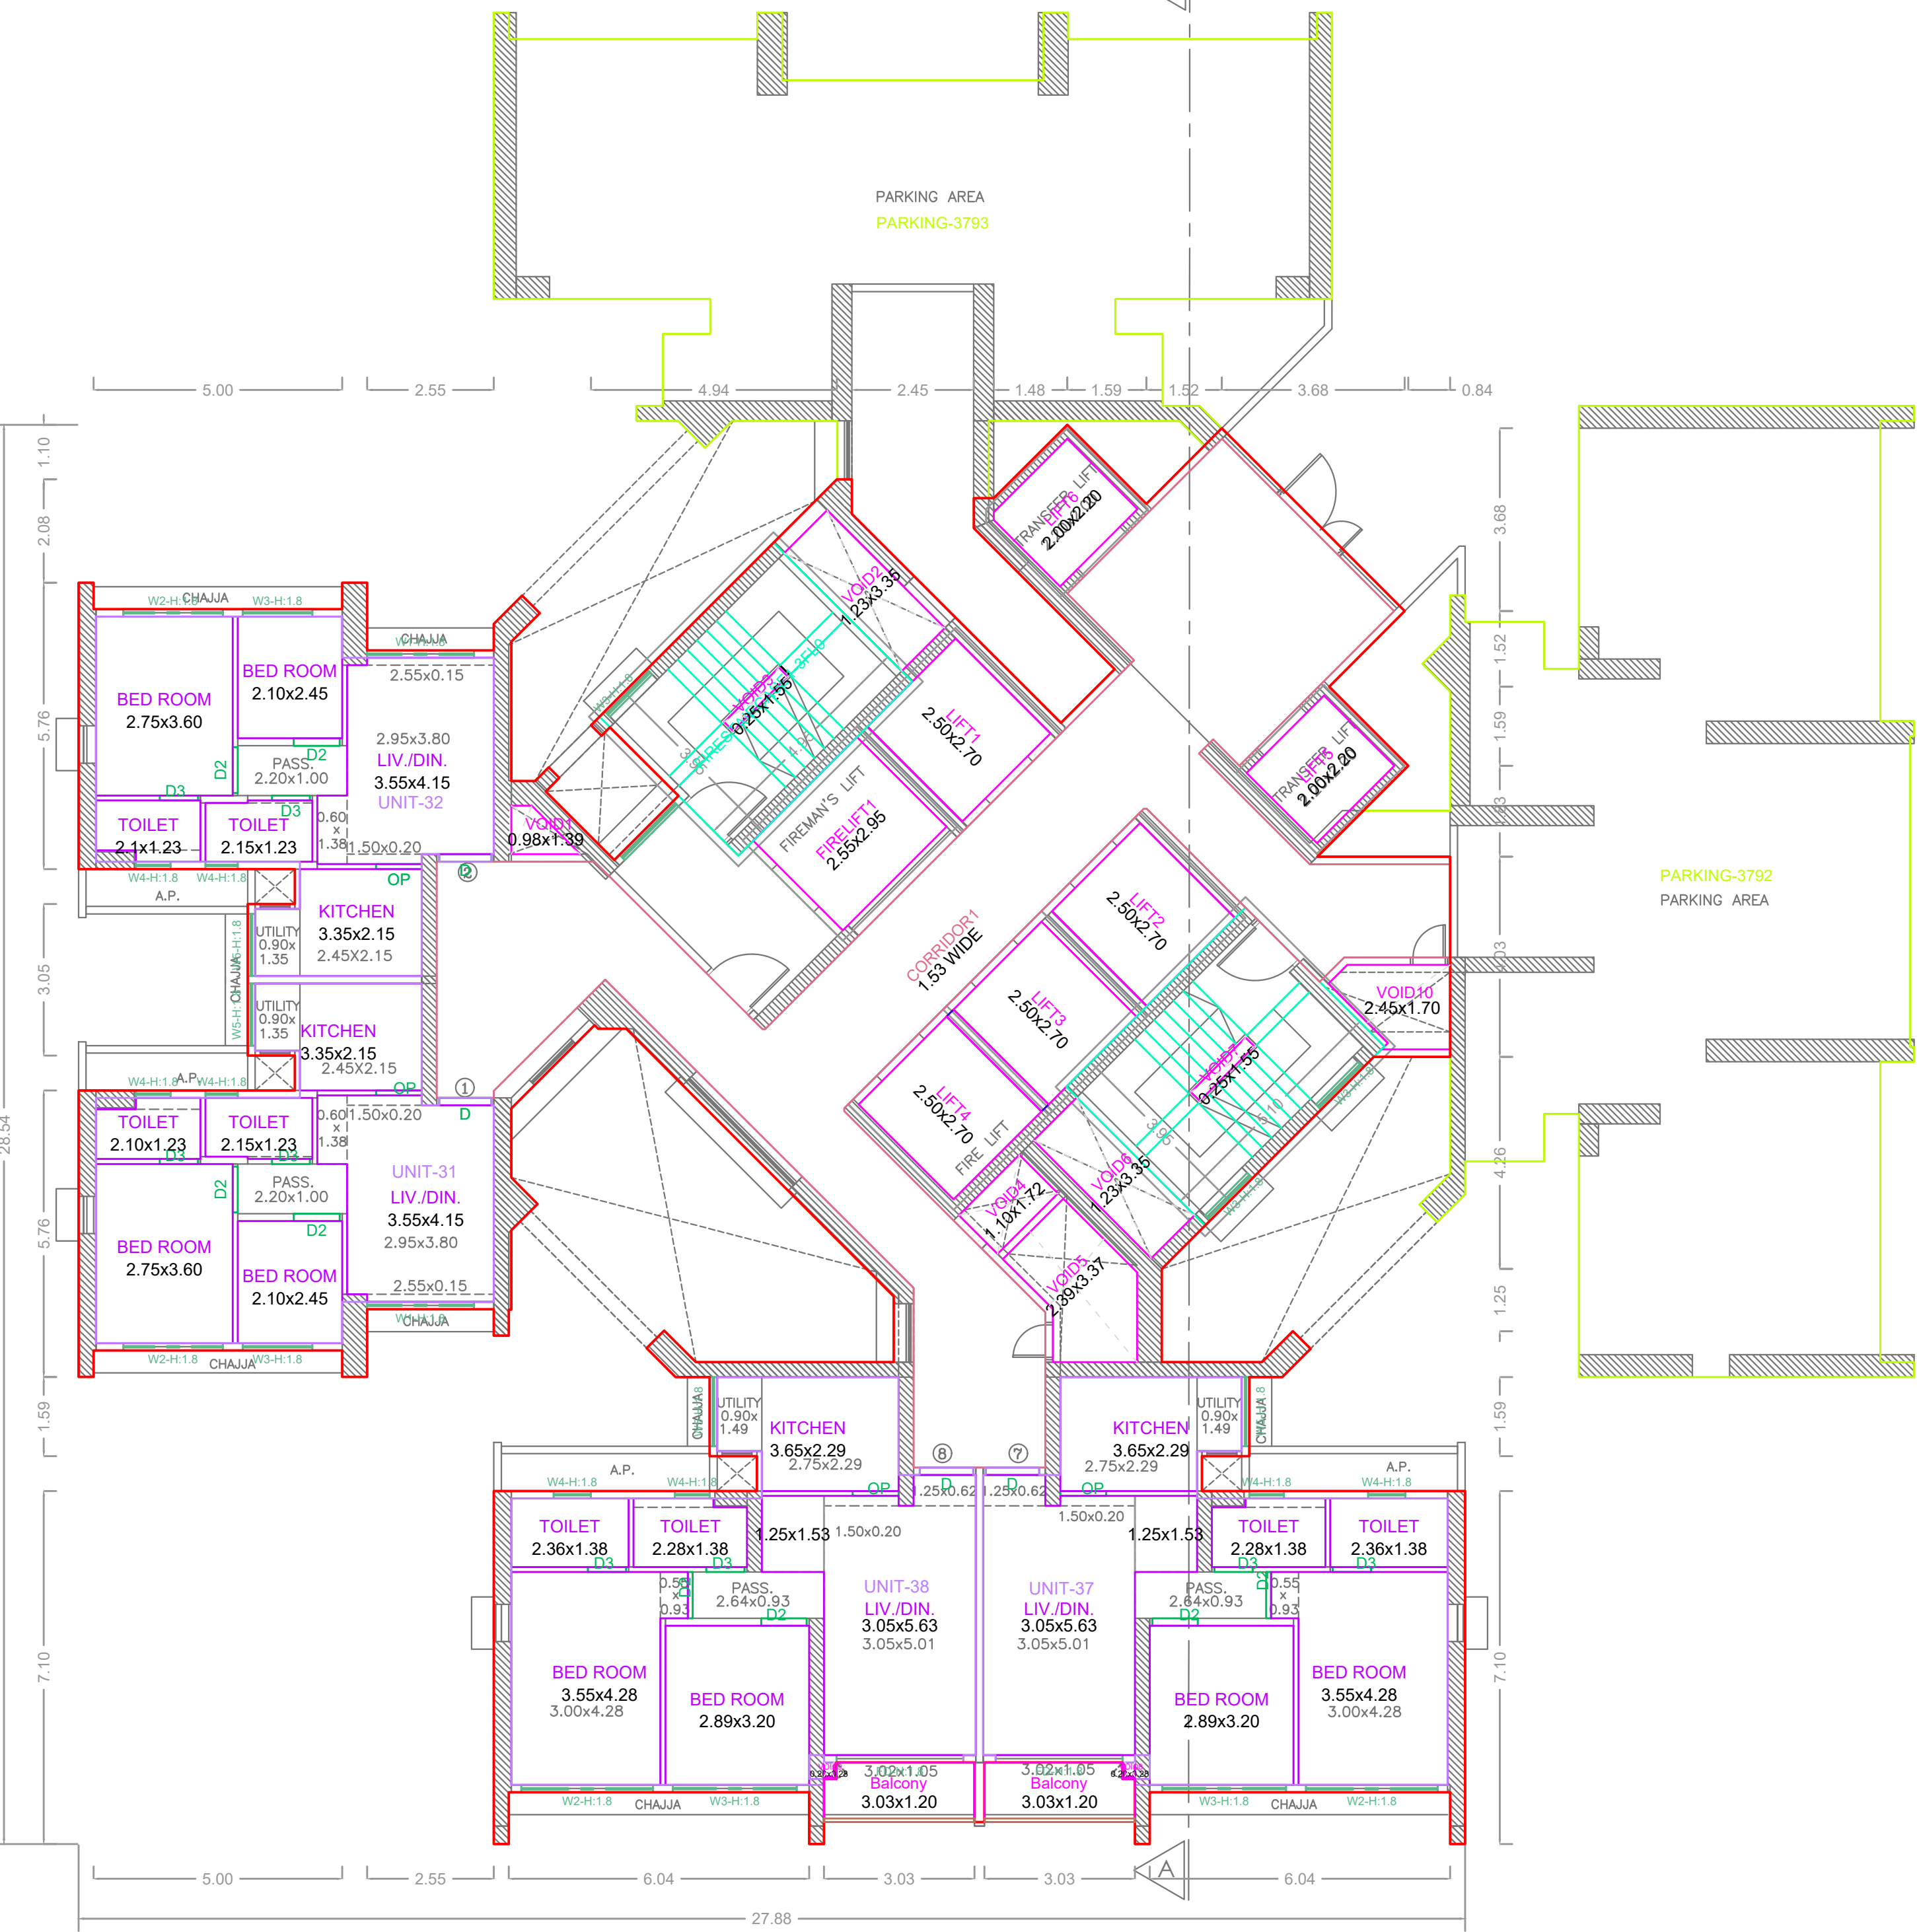


THIRD PODIUM - RESIDENTIAL - PARKING FLOOR PLAN
TOWER-B

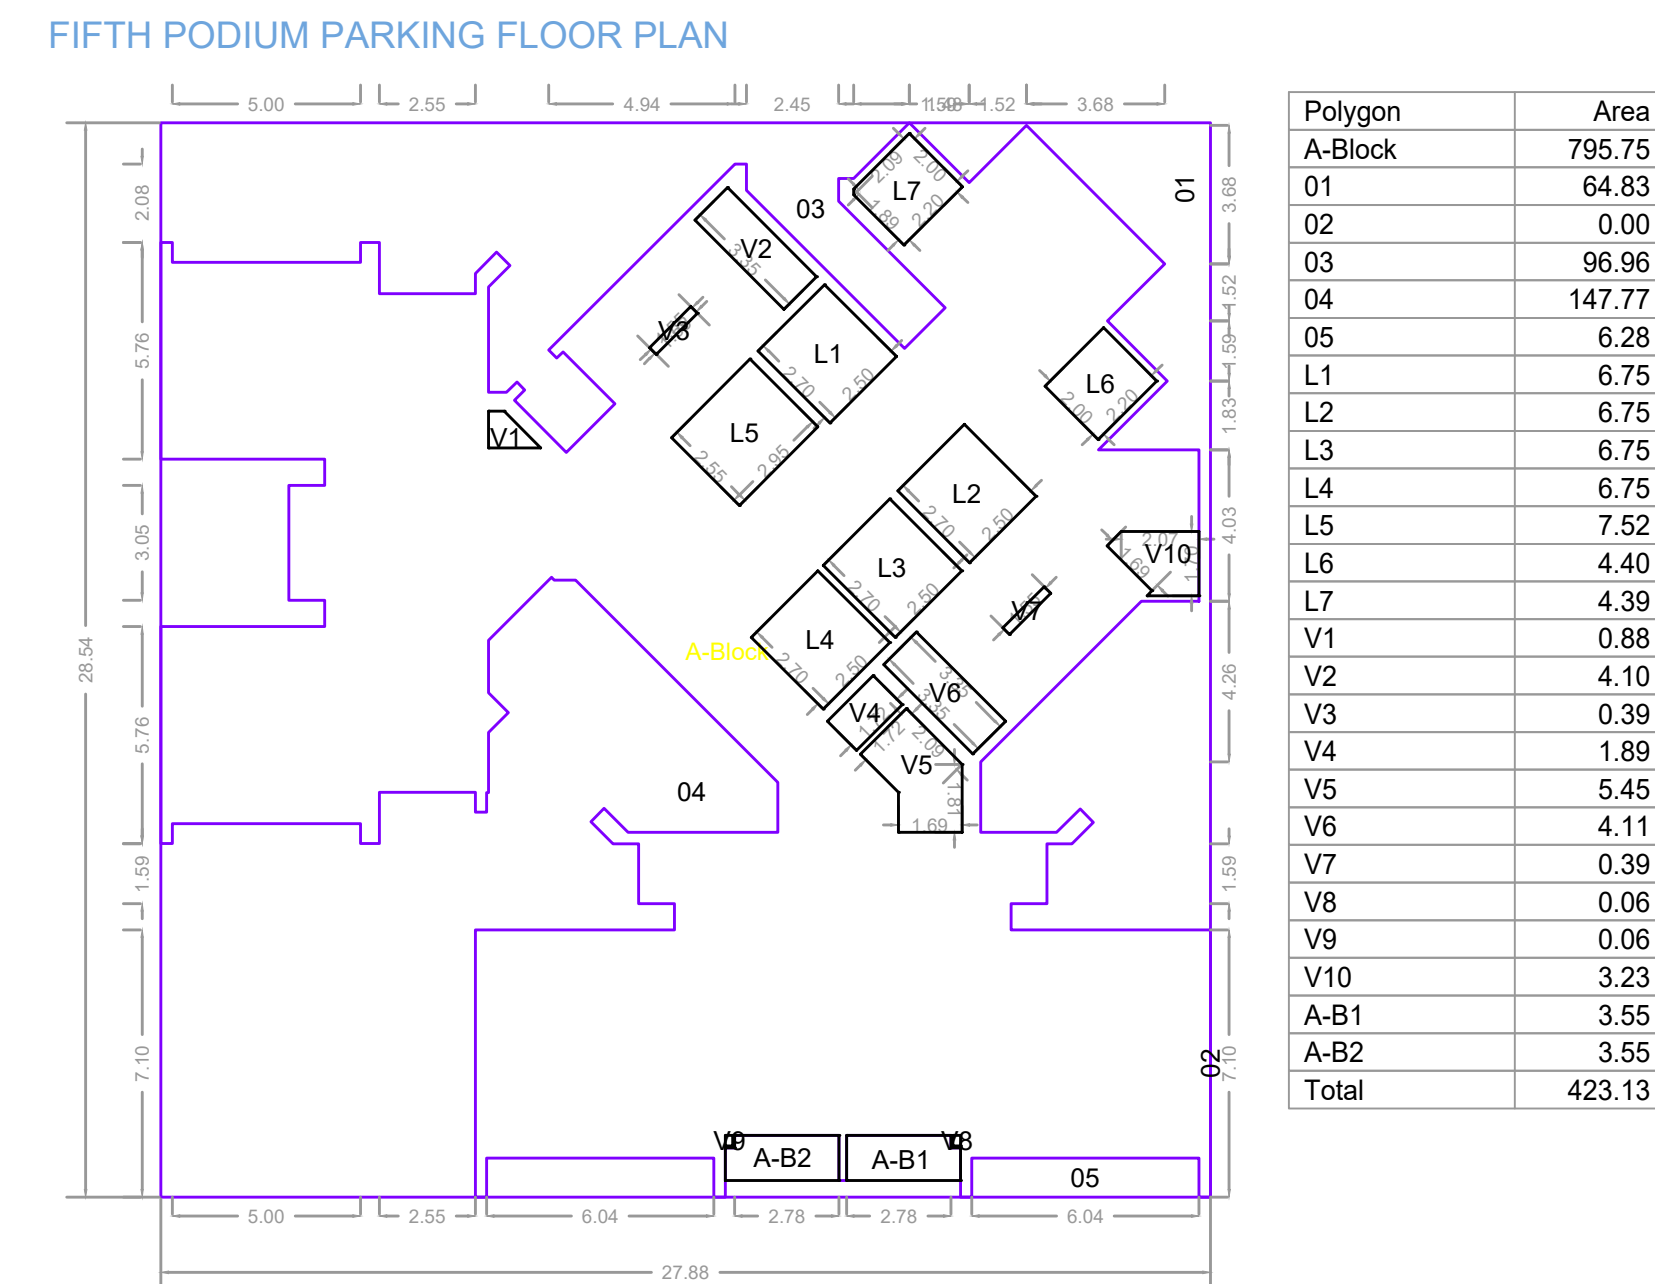


Polygon	Area
A-Block	795.75
01	64.83
02	0.00
03	96.96
04	147.77
05	6.28
L1	6.75
L2	6.75
L3	6.75
L4	6.75
L5	7.52
L6	4.40
L7	4.39
L8	0.88
V2	4.10
V3	0.39
V4	1.89
V5	5.45
V6	4.11
V7	0.39
V8	0.06
V9	0.06
V10	3.23
A-B1	3.55
A-B2	3.55
Total	423.13

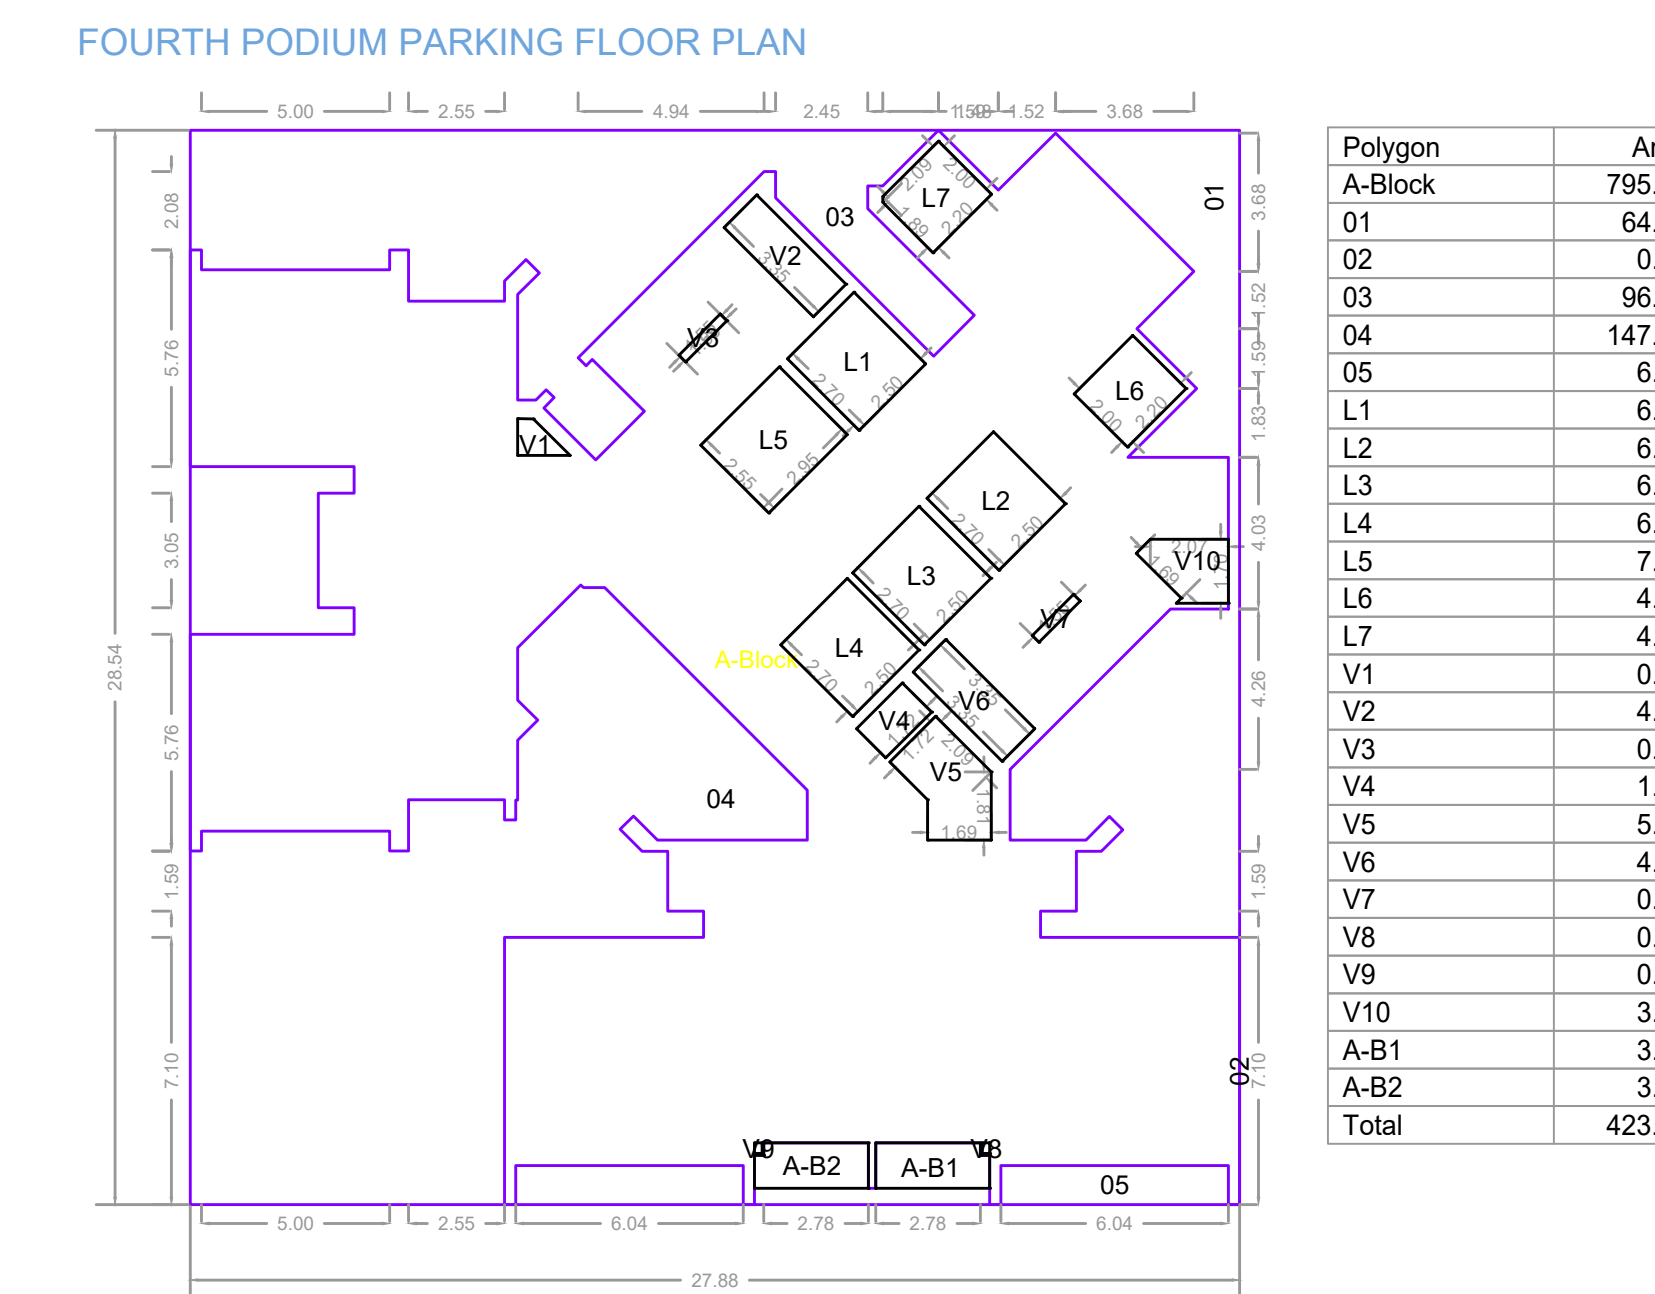

Polygon	Area
A-Block	795.75
01	64.83
02	0.00
03	96.96
04	147.77
05	6.28
L1	6.75
L2	6.75
L3	6.75
L4	6.75
L5	7.52
L6	4.40
L7	4.39
L8	0.88
V1	0.88
V2	4.10
V3	0.39
V4	1.89
V5	5.45
V6	4.11
V7	0.39
V8	0.06
V9	0.06
V10	3.23
A-B1	3.55
A-B2	3.55
Total	423.13

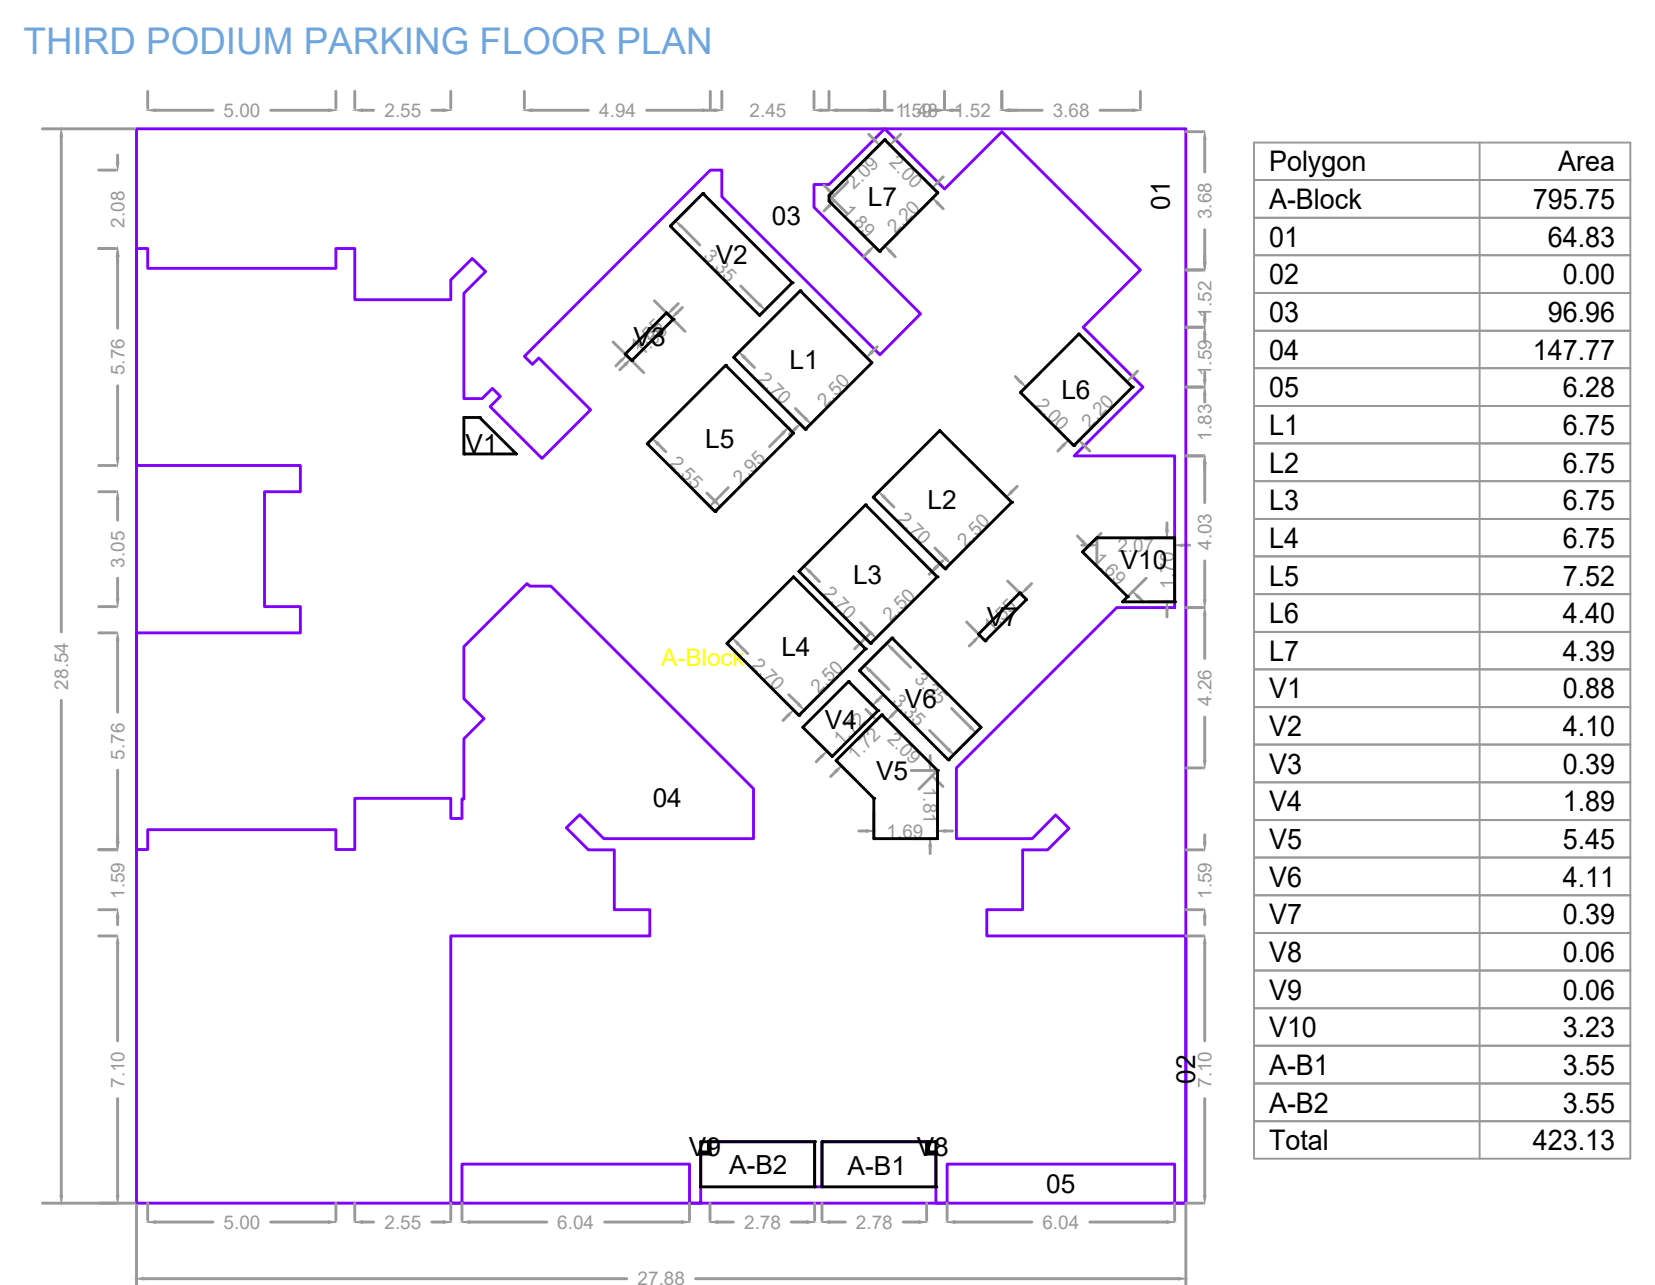

Polygon	Area
A-Block	795.75
01	64.83
02	0.00
03	96.96
04	147.77
05	6.28
L1	6.75
L2	6.75
L3	6.75
L4	6.75
L5	7.52
L6	4.40
L7	4.39
L8	0.88
V1	0.88
V2	4.10
V3	0.39
V4	1.89
V5	5.45
V6	4.11
V7	0.39
V8	0.06
V9	0.06
V10	3.23
A-B1	3.55
A-B2	3.55
Total	423.13

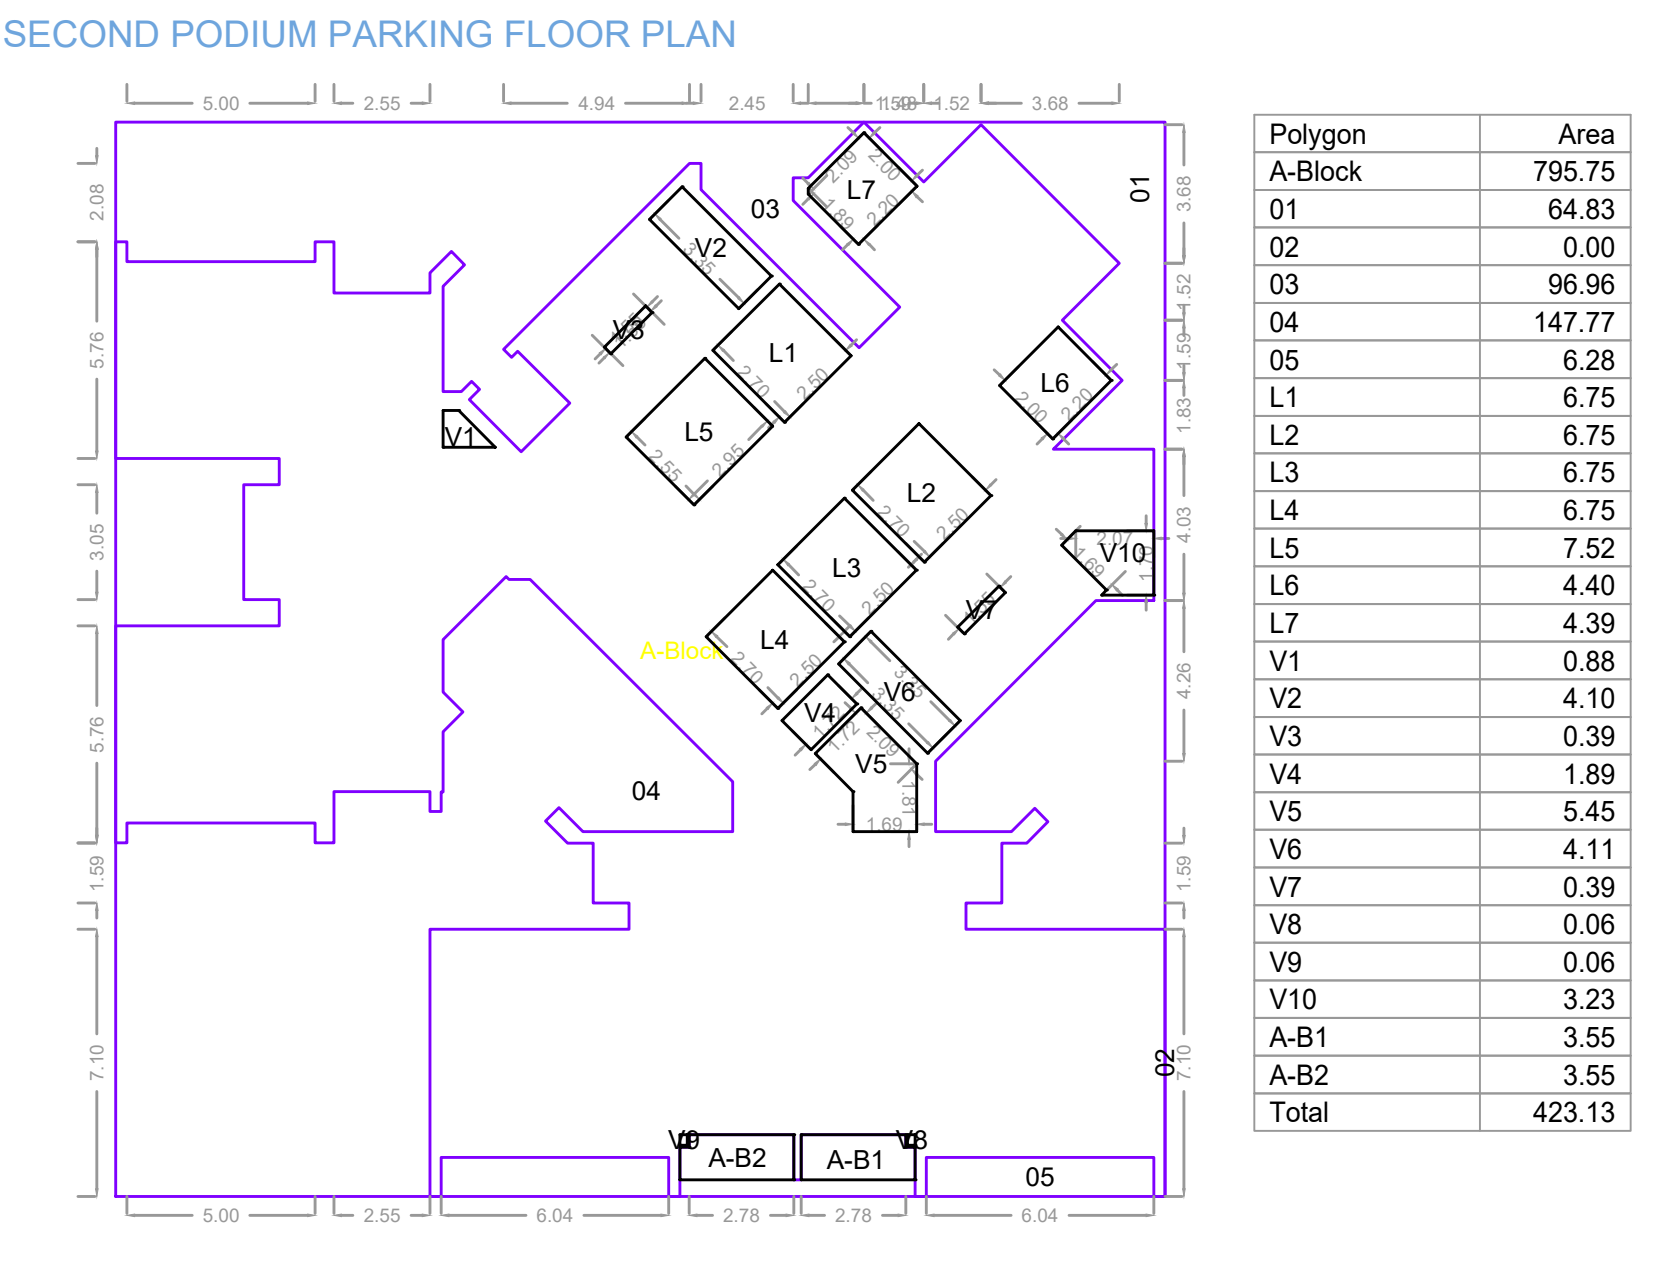

Polygon	Area
A-Block	795.75
01	64.83
02	0.00
03	96.96
04	147.77
05	6.28
L1	6.75
L2	6.75
L3	6.75
L4	6.75
L5	7.52
L6	4.40
L7	4.39
L8	0.88
V1	0.88
V2	4.10
V3	0.39
V4	1.89
V5	5.45
V6	4.11
V7	0.39
V8	0.06
V9	0.06
V10	3.23
A-B1	3.55
A-B2	3.55
Total	423.13

PROJECT TYPE - Building Development

SEAL OF APPROVAL



BUILDING: 1 (TOWER - B)

DESCRIPTION OF PROPOSAL

PROPOSED DEVELOPMENT ON PLOT BEARING NEW S.NO. 19/18, 19/21 to 19/5, 19/6(A), 19/7, 19/9 to 19/12, 19/13(A), 19/13(B), 19/14, 19/15, 19/16(A), 19/16(B), 19/17 to 19/25, 19/26(A), 19/26(B), 19/27, 19/28, 19/29, 19/931, 1