


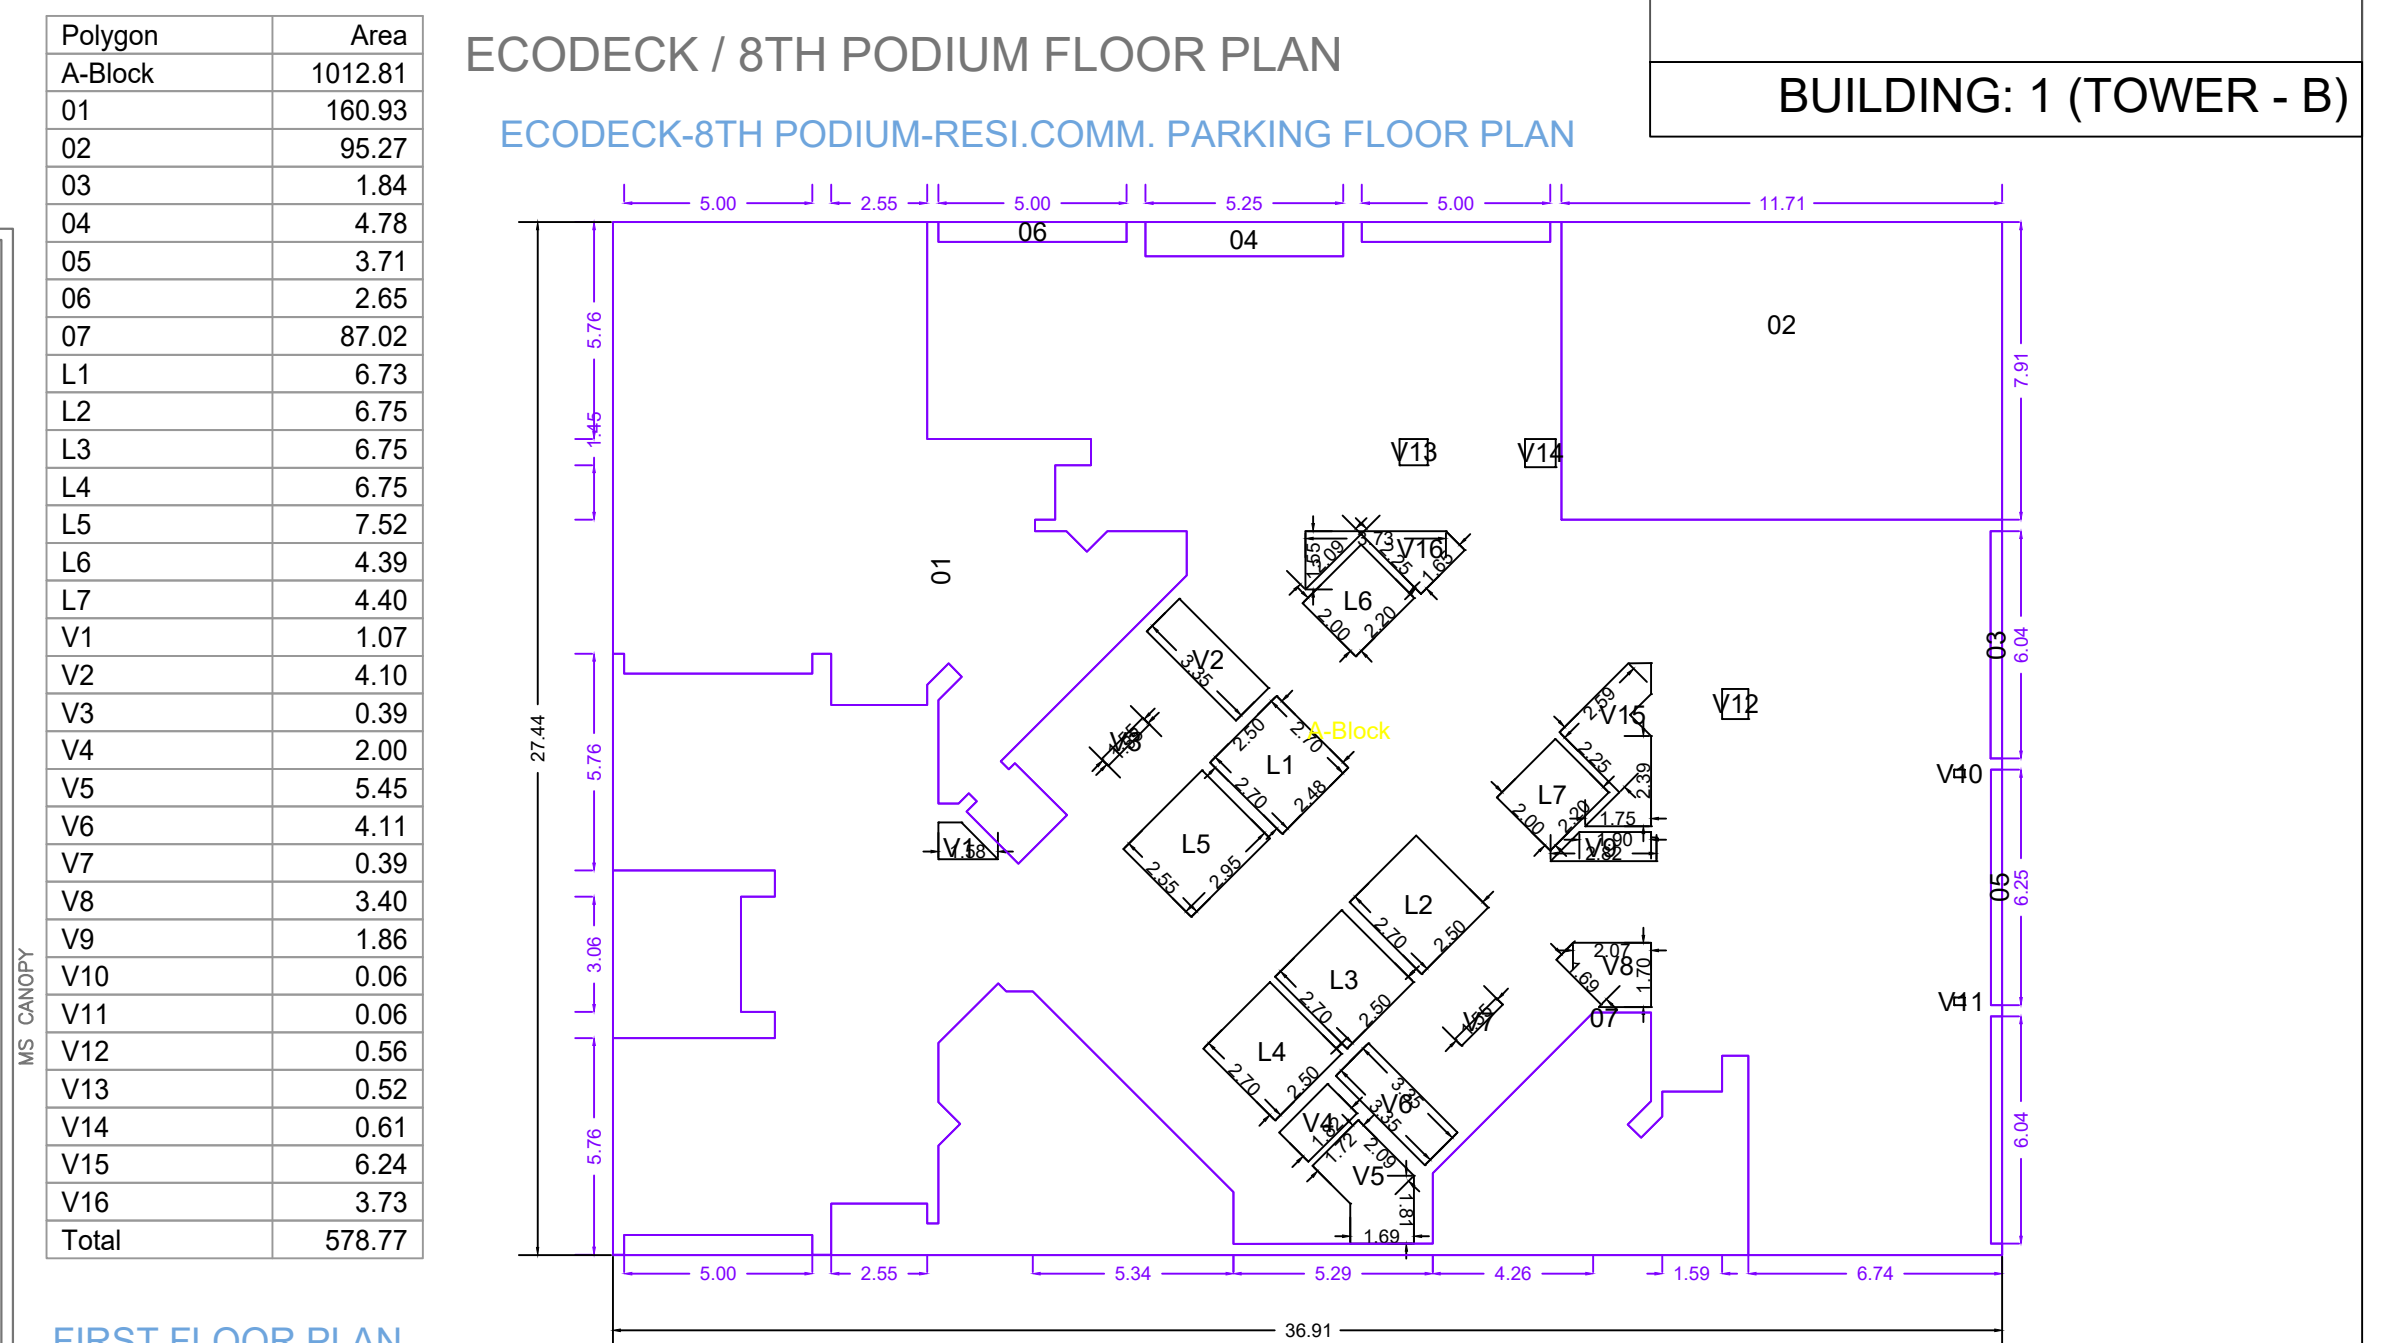


ECODECK / 8TH PODIUM - RESIDENTIAL - COMMERCIAL FLOOR PLAN




FIRST - RESIDENTIAL - FLOOR PLAN




FIRST FLOOR PLAN

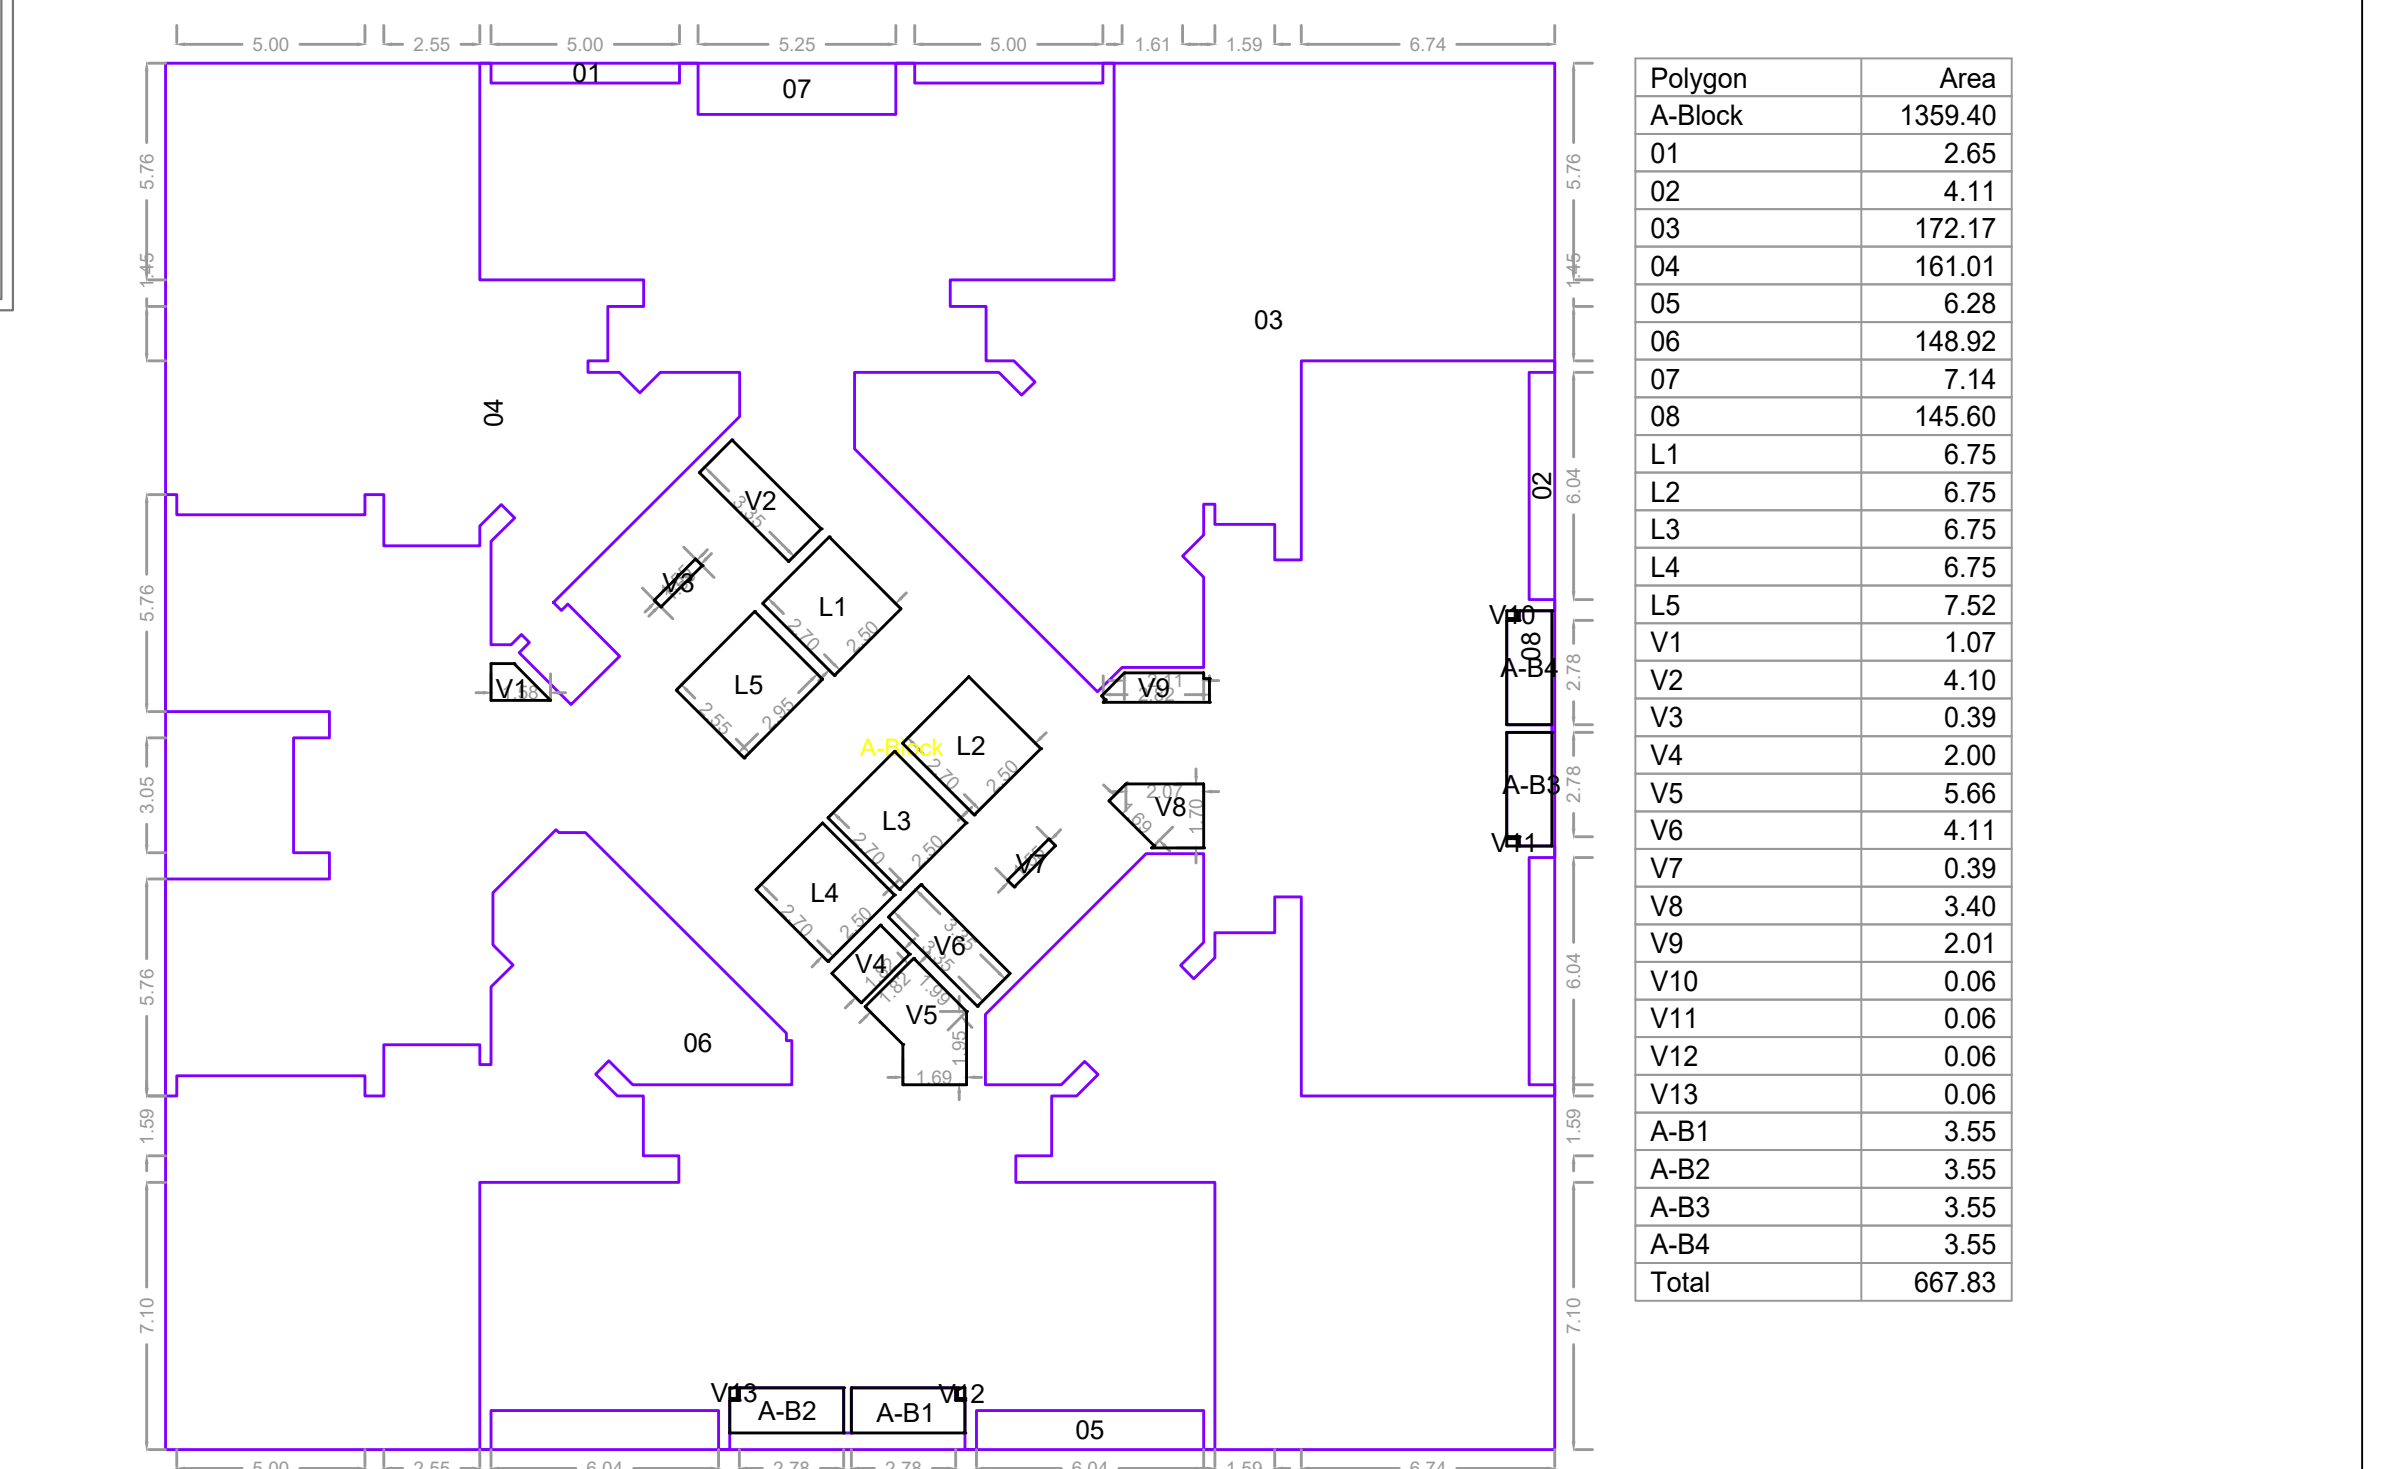


SEVENTH PODIUM PARKING FLOOR PLAN

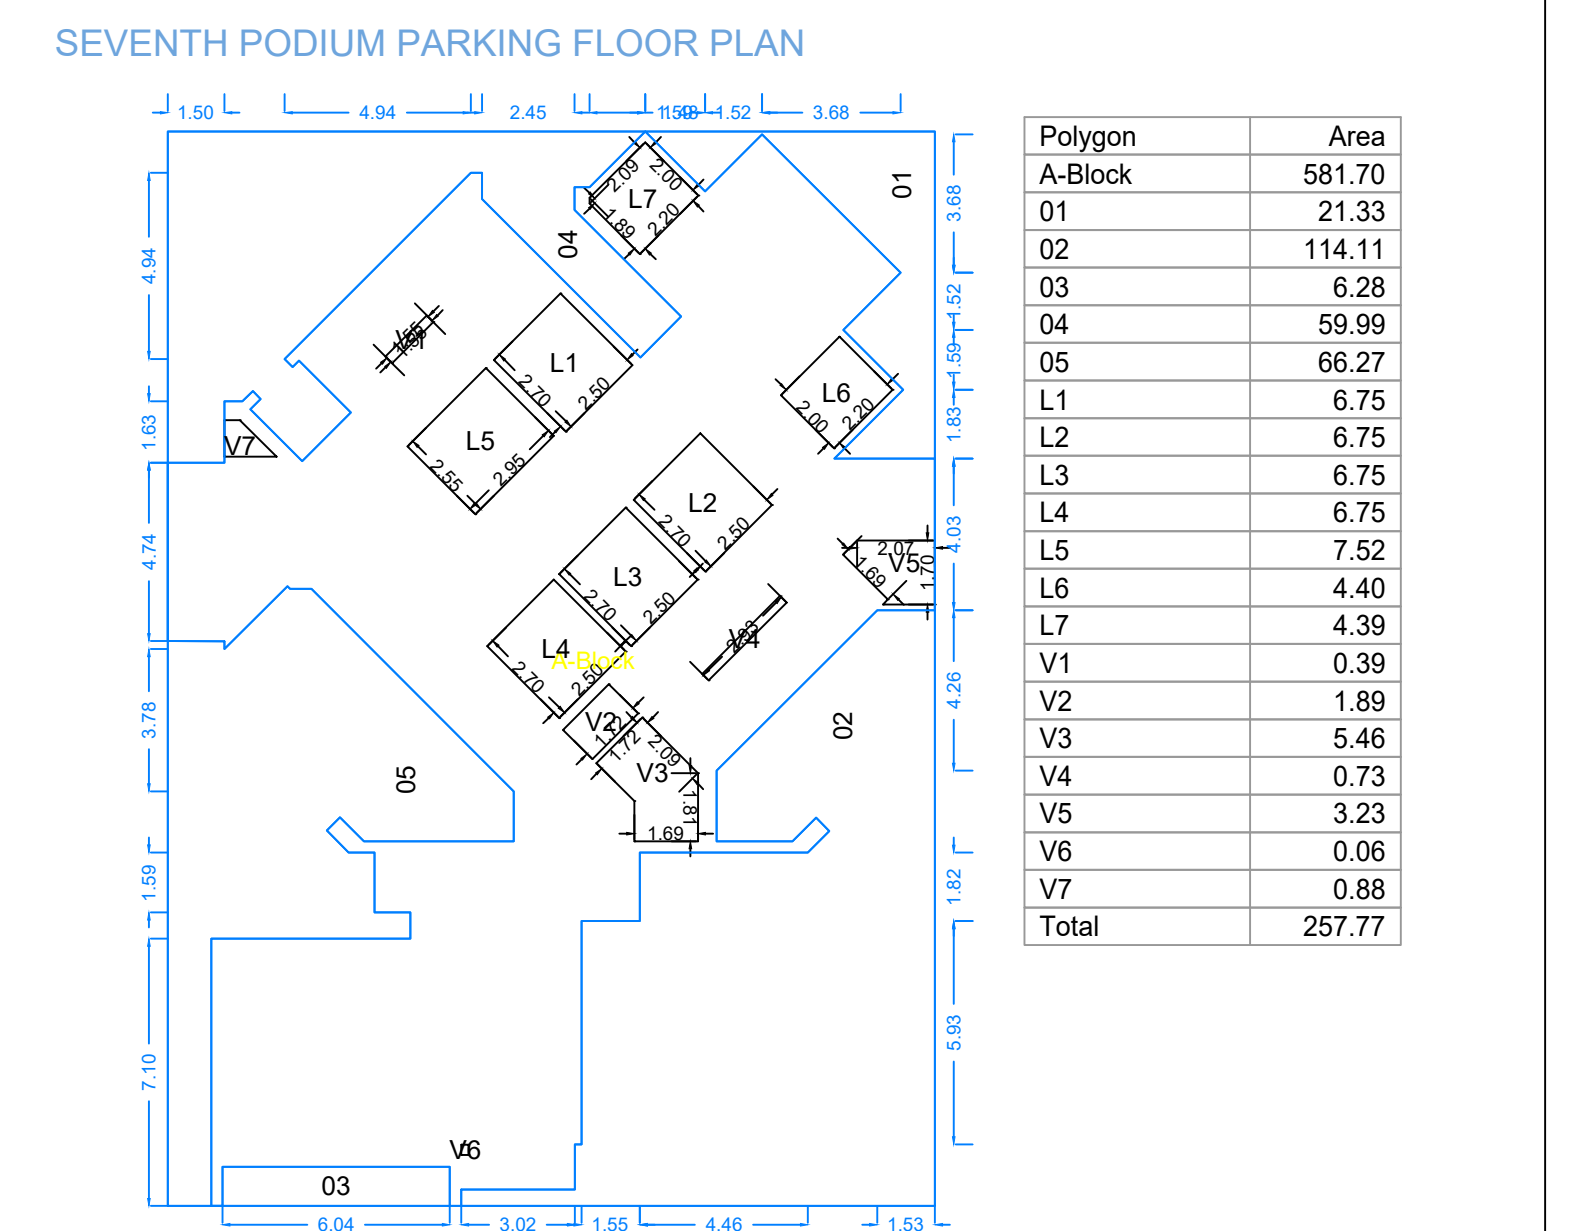


SEVENTH PODIUM PARKING FLOOR PLAN

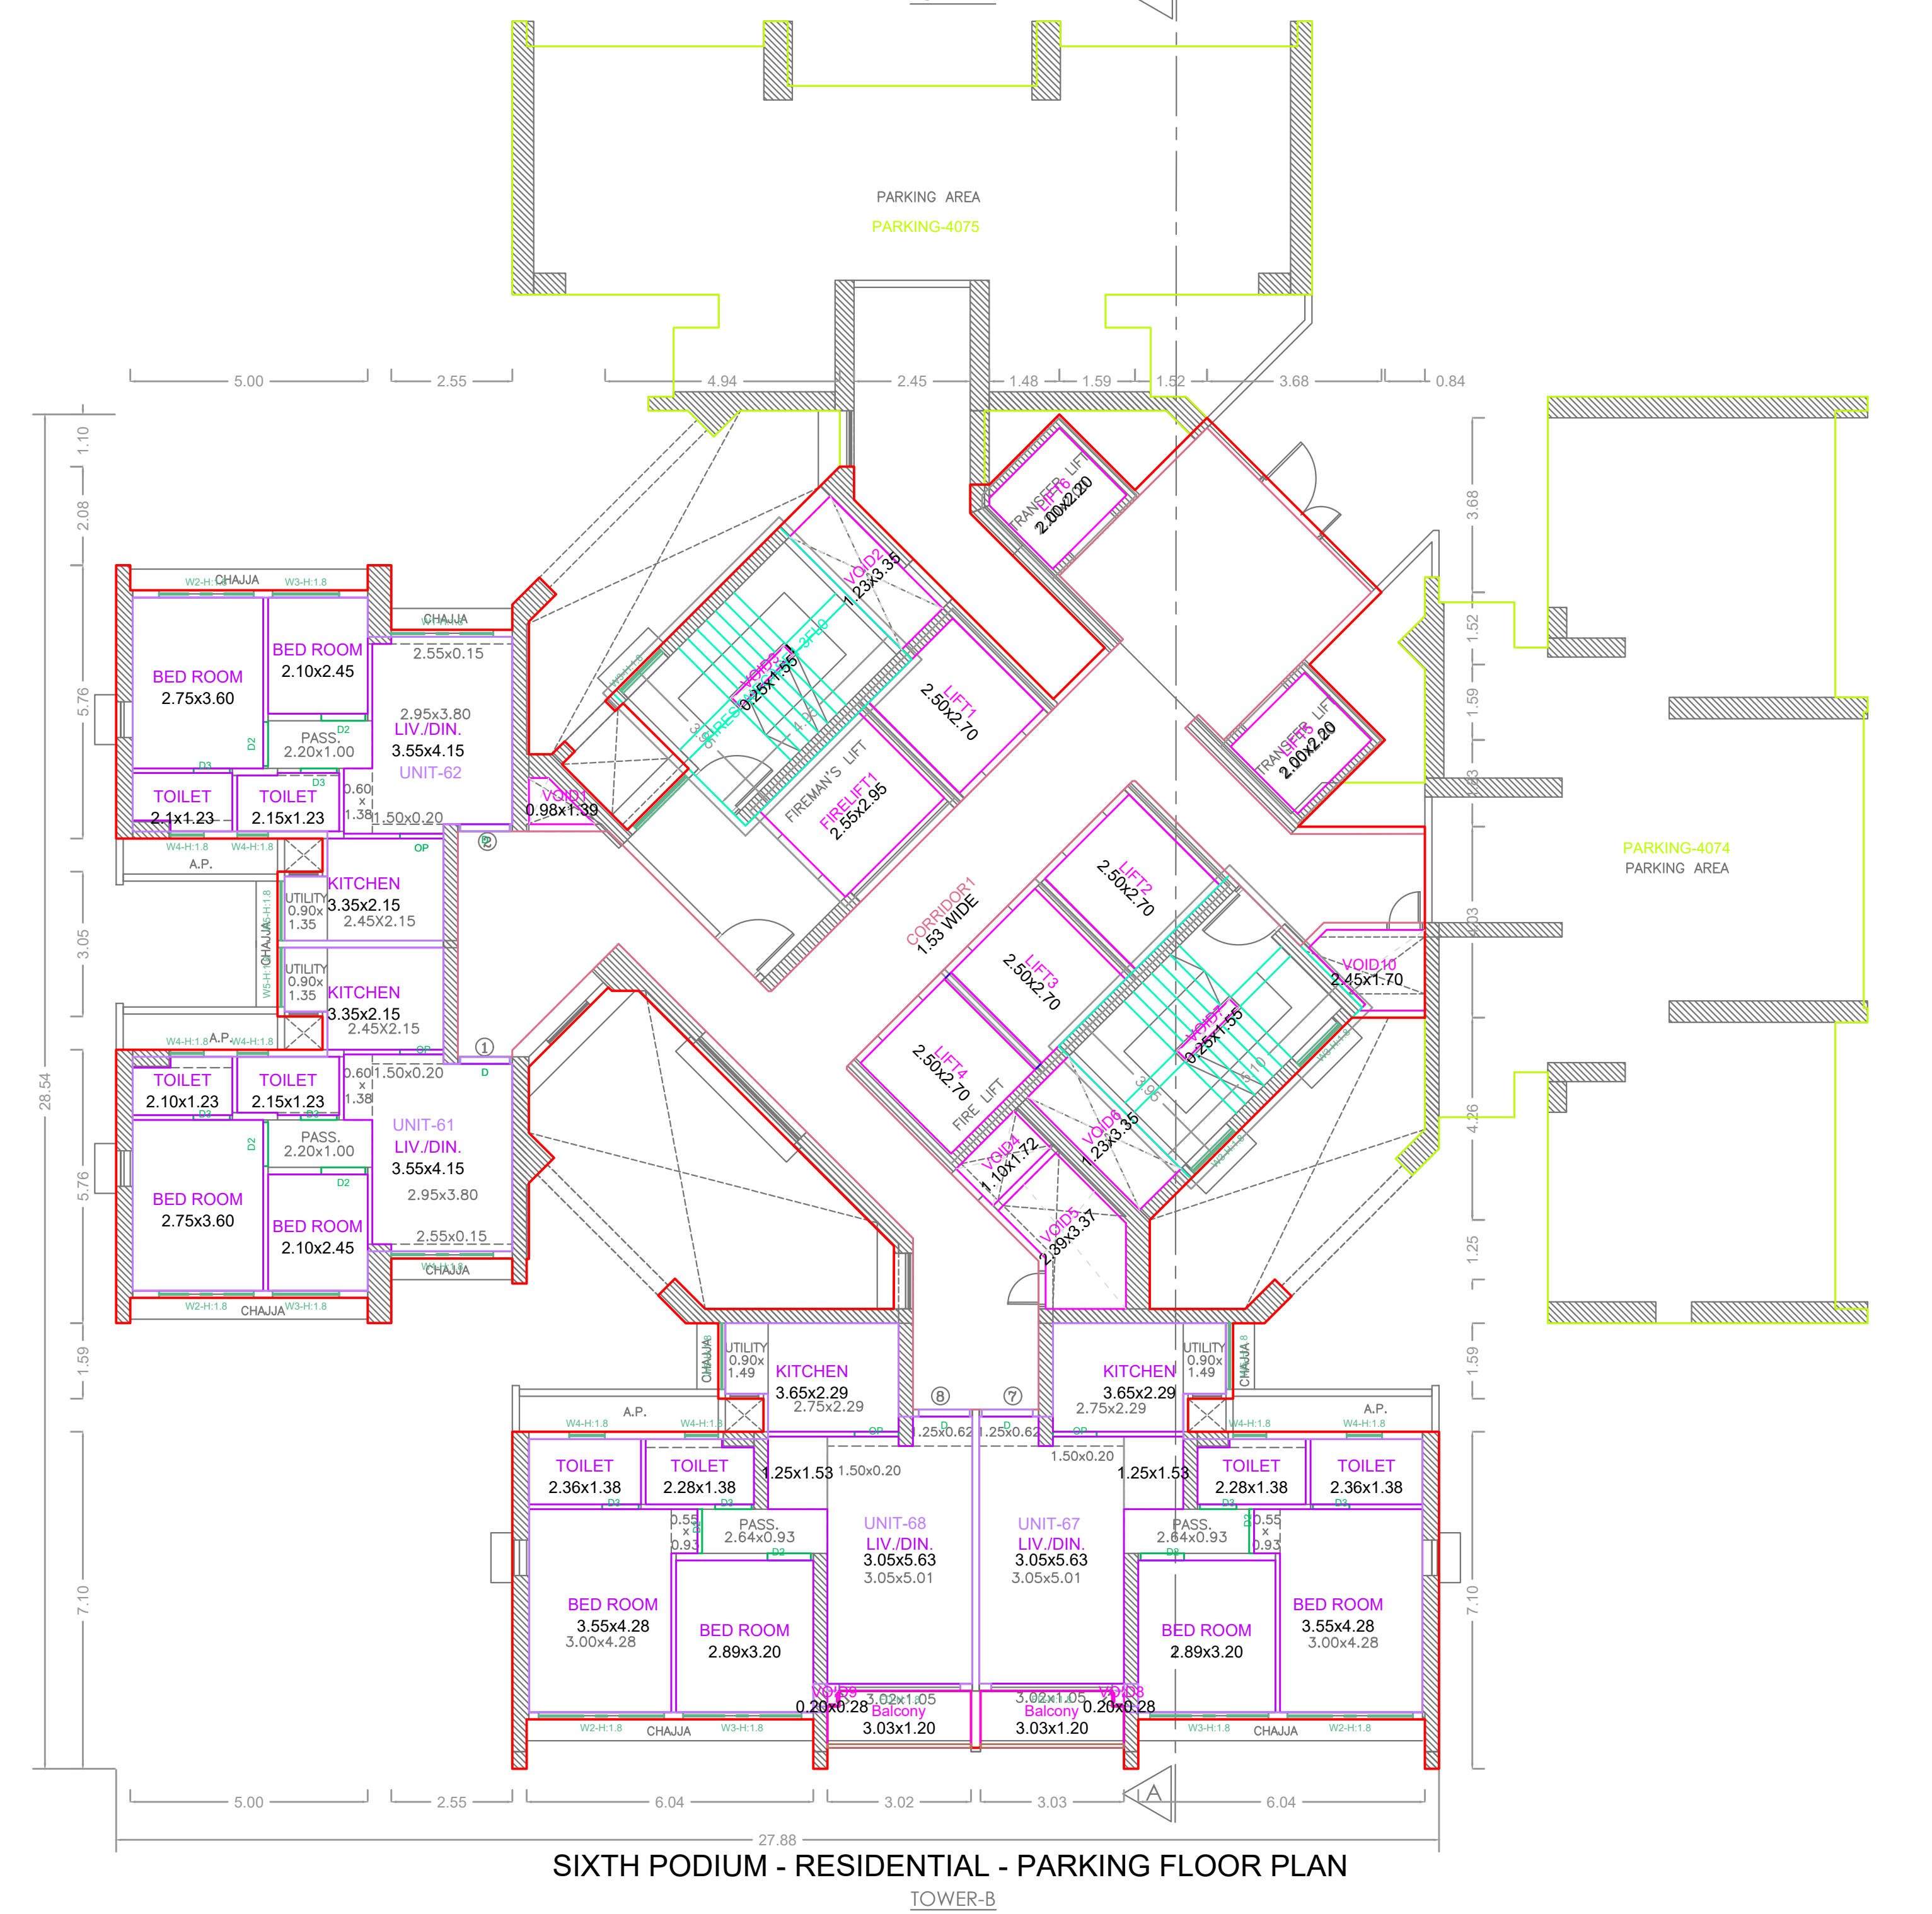

SIXTH PODIUM - RESIDENTIAL - PARKING FLOOR PLAN

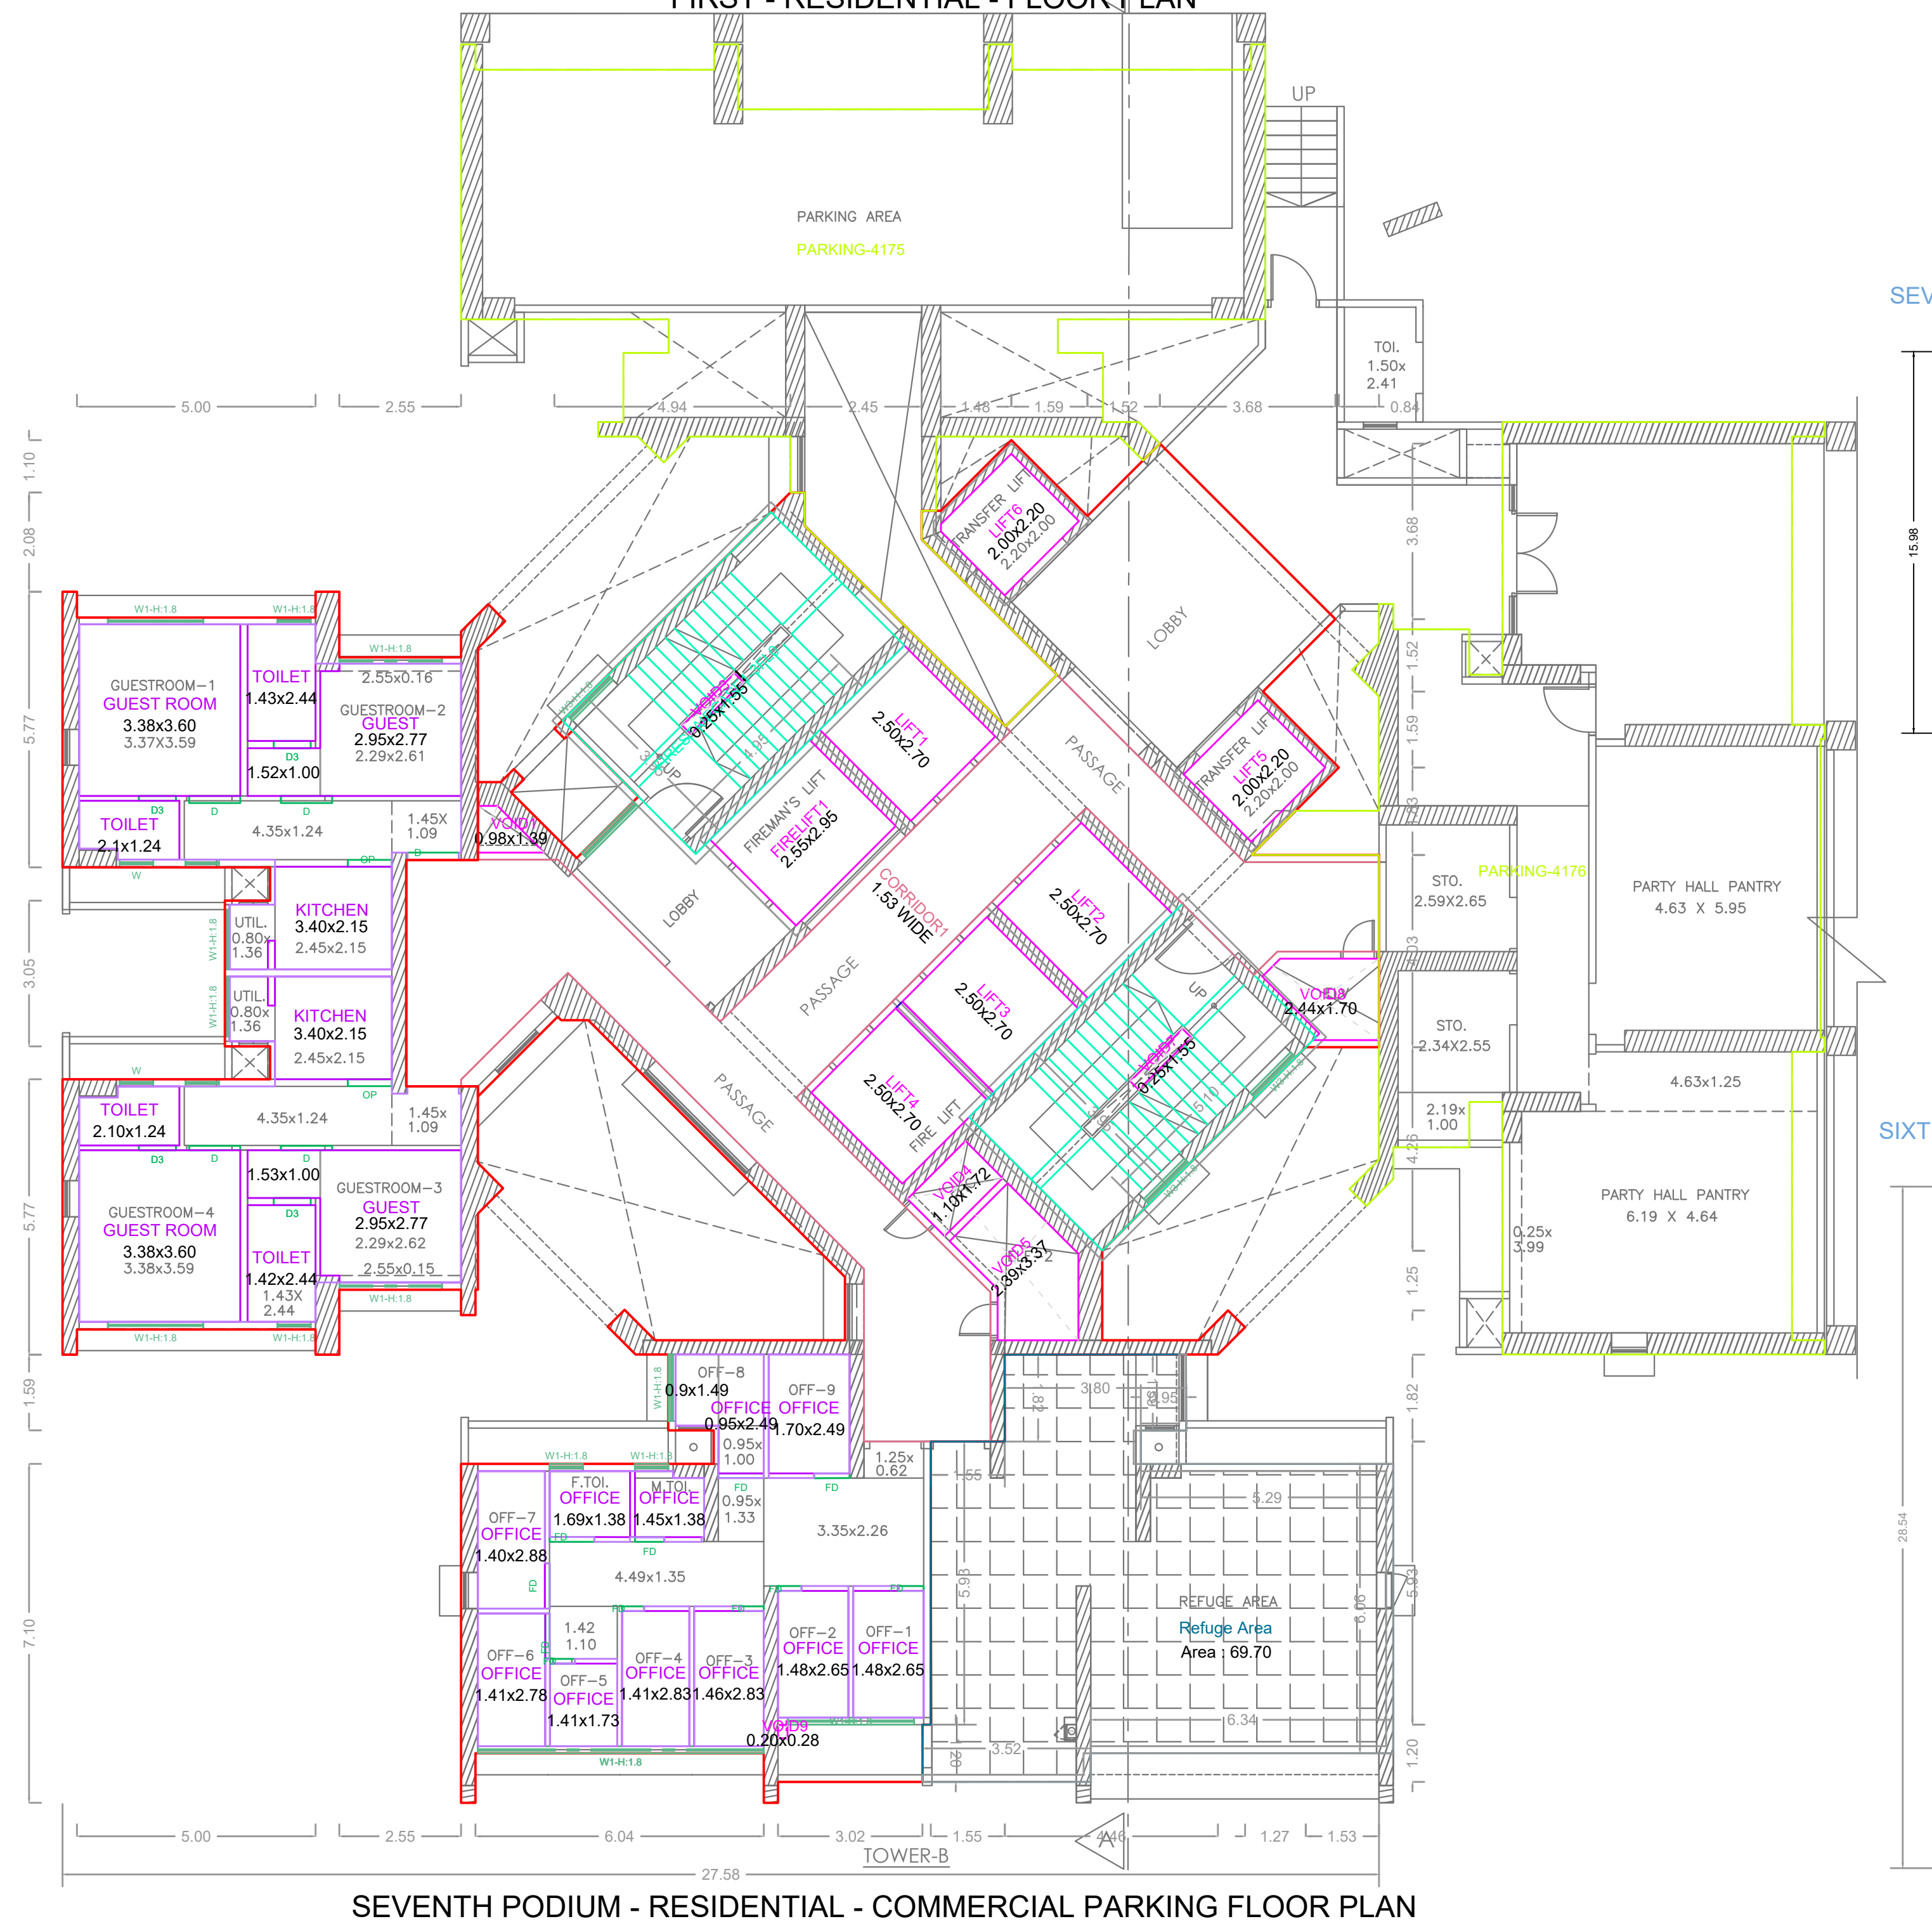

SEVENTH PODIUM - RESIDENTIAL - COMMERCIAL PARKING FLOOR PLAN

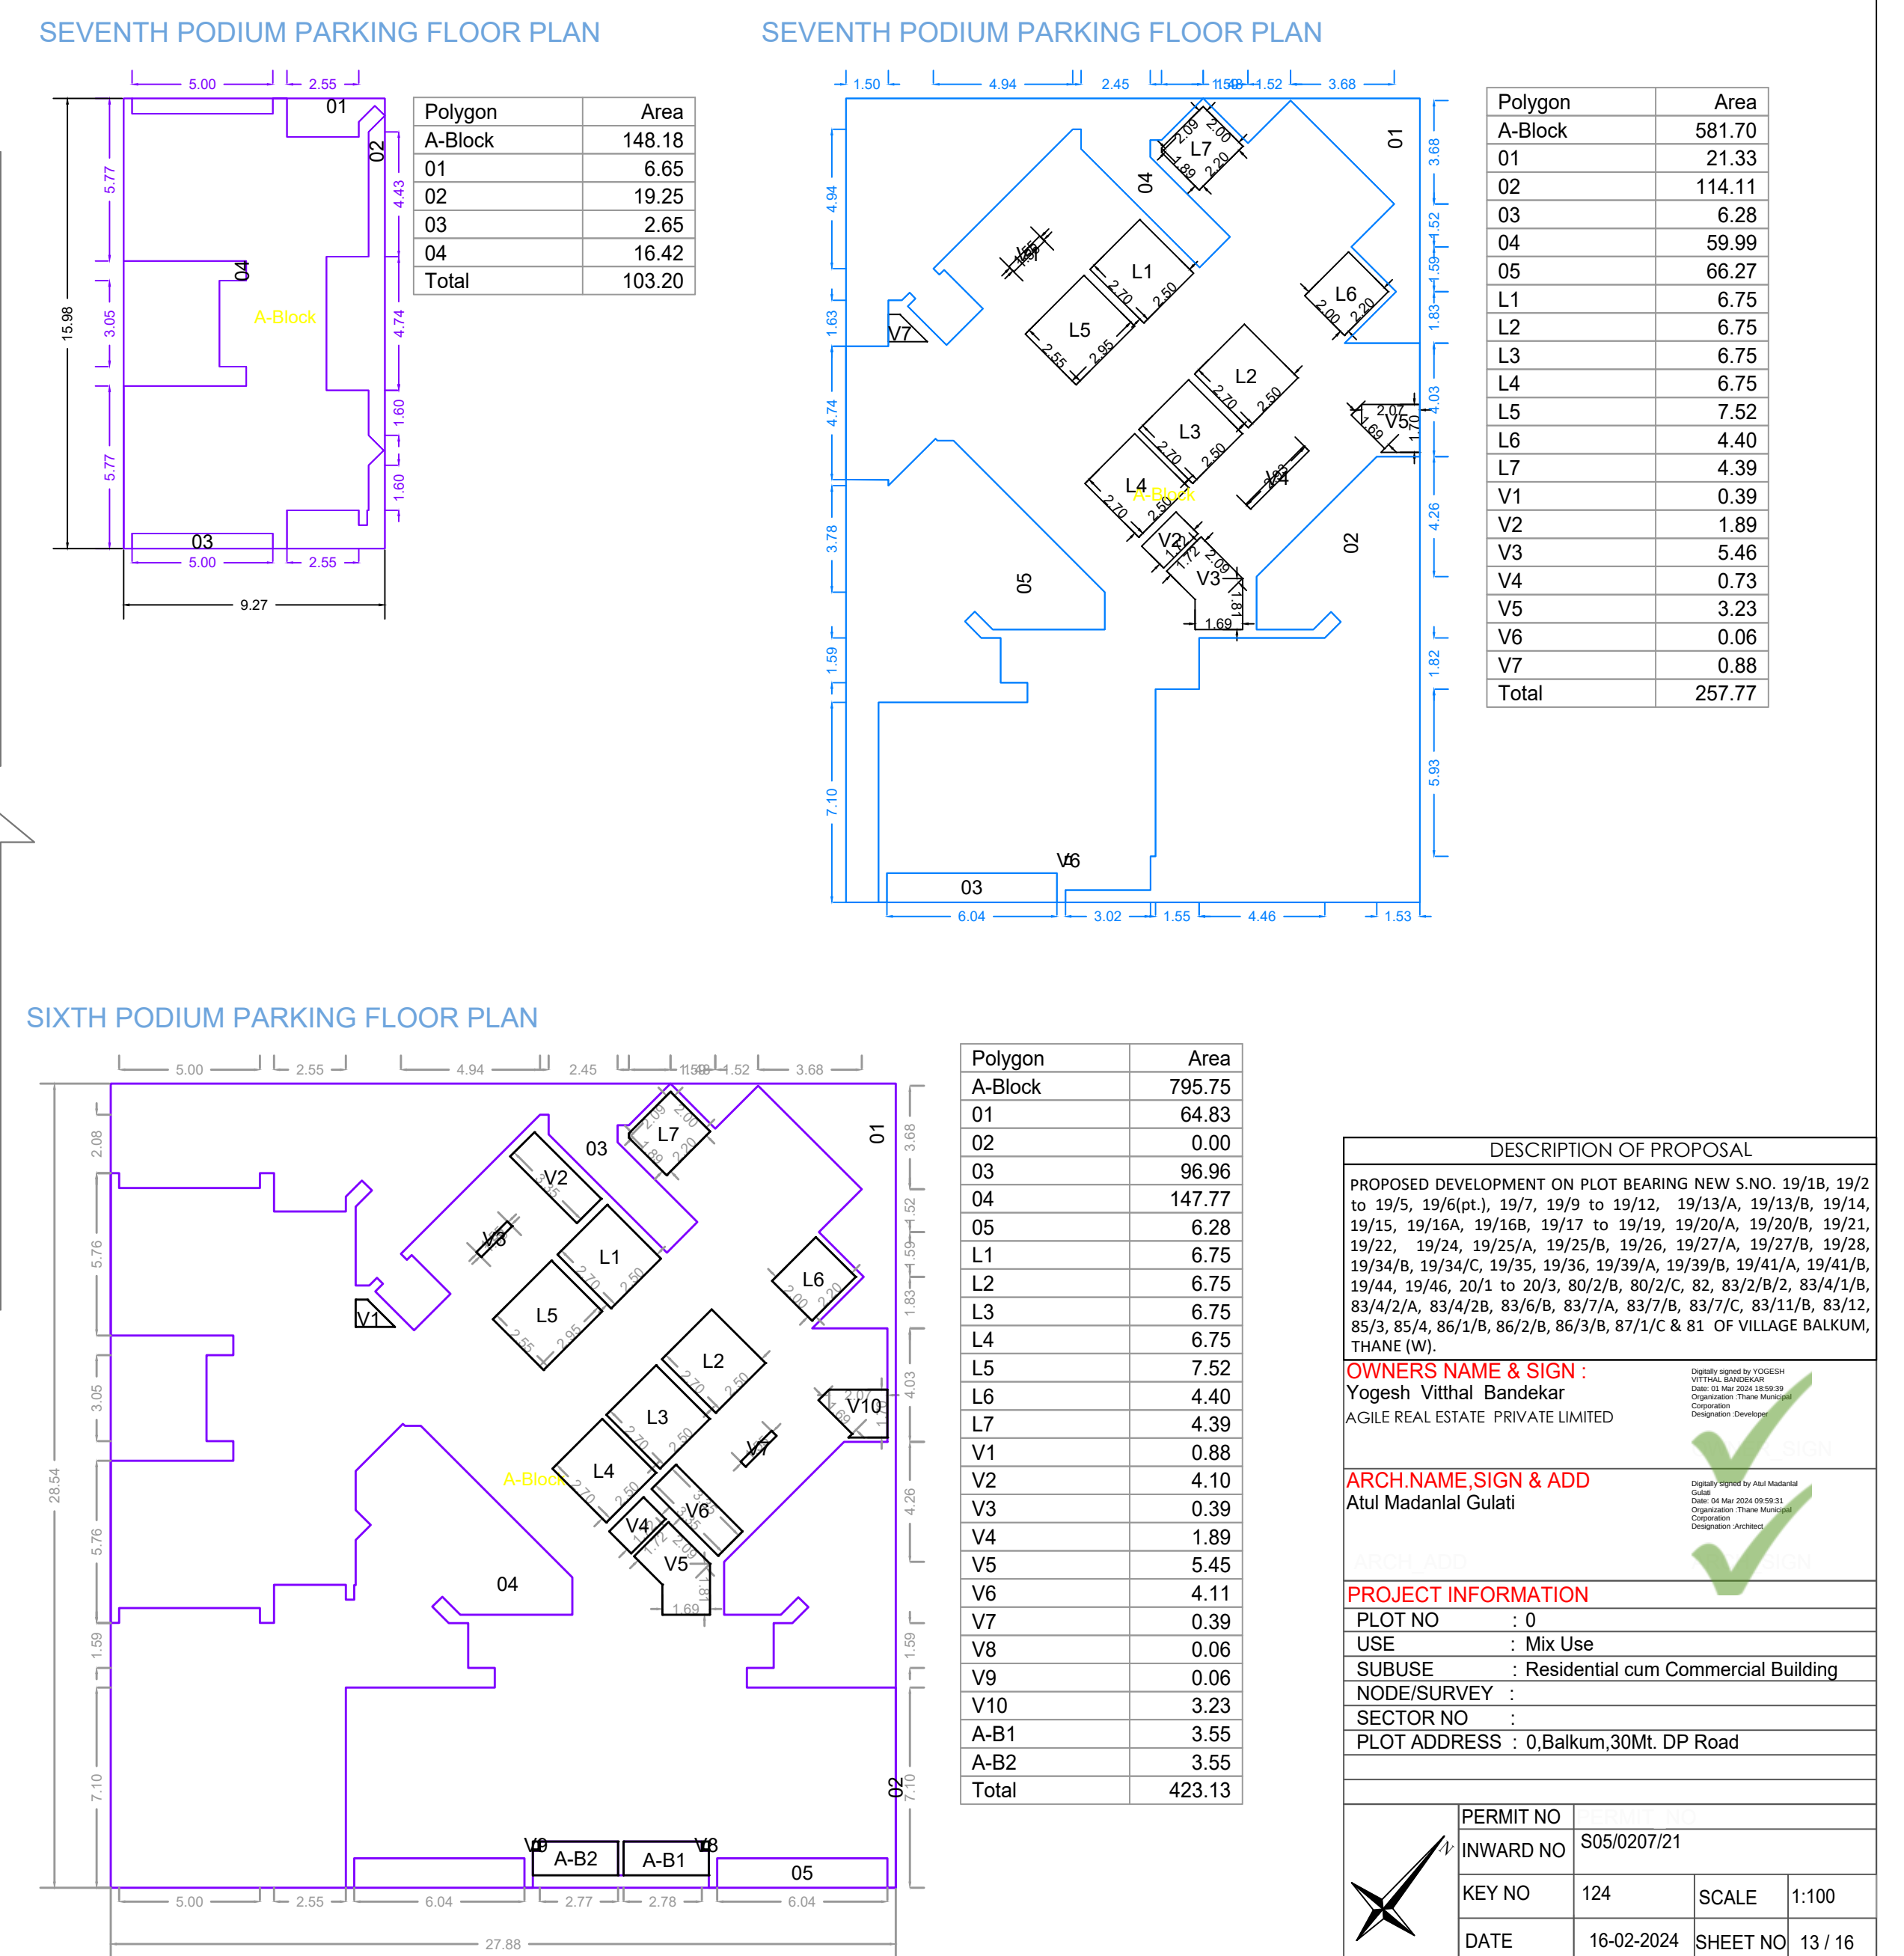

SIXTH PODIUM PARKING FLOOR PLAN



Polygon	Area
A-Block	148.18
01	6.65
02	19.25
03	2.65
04	16.42
Total	103.20

Polygon	Area
A-Block	581.70
01	21.33
02	114.11
03	6.75
04	59.99
05	66.27
L1	6.75
L2	6.75
L3	6.75
L4	6.75
L5	7.52
L6	4.40
L7	4.39
V1	0.39
V2	1.89
V3	5.46
V4	0.73
V5	3.23
V6	0.86
V7	0.88
Total	257.77

Polygon	Area
A-Block	795.75
01	64.83
02	0.00
03	96.96
04	147.77
05	6.28
L1	6.75
L2	6.75
L3	6.75
L4	6.75
L5	7.52
L6	4.40
L7	4.39
V1	0.88
V2	4.10
V3	0.39
V4	1.89
V5	5.45
V6	4.11
V7	0.39
V8	0.06
V9	0.06
V10	3.23
A-B1	3.55
A-B2	3.55
Total	423.13

[illegible]