



SEVENTH PODIUM PARKING FLOOR PLAN

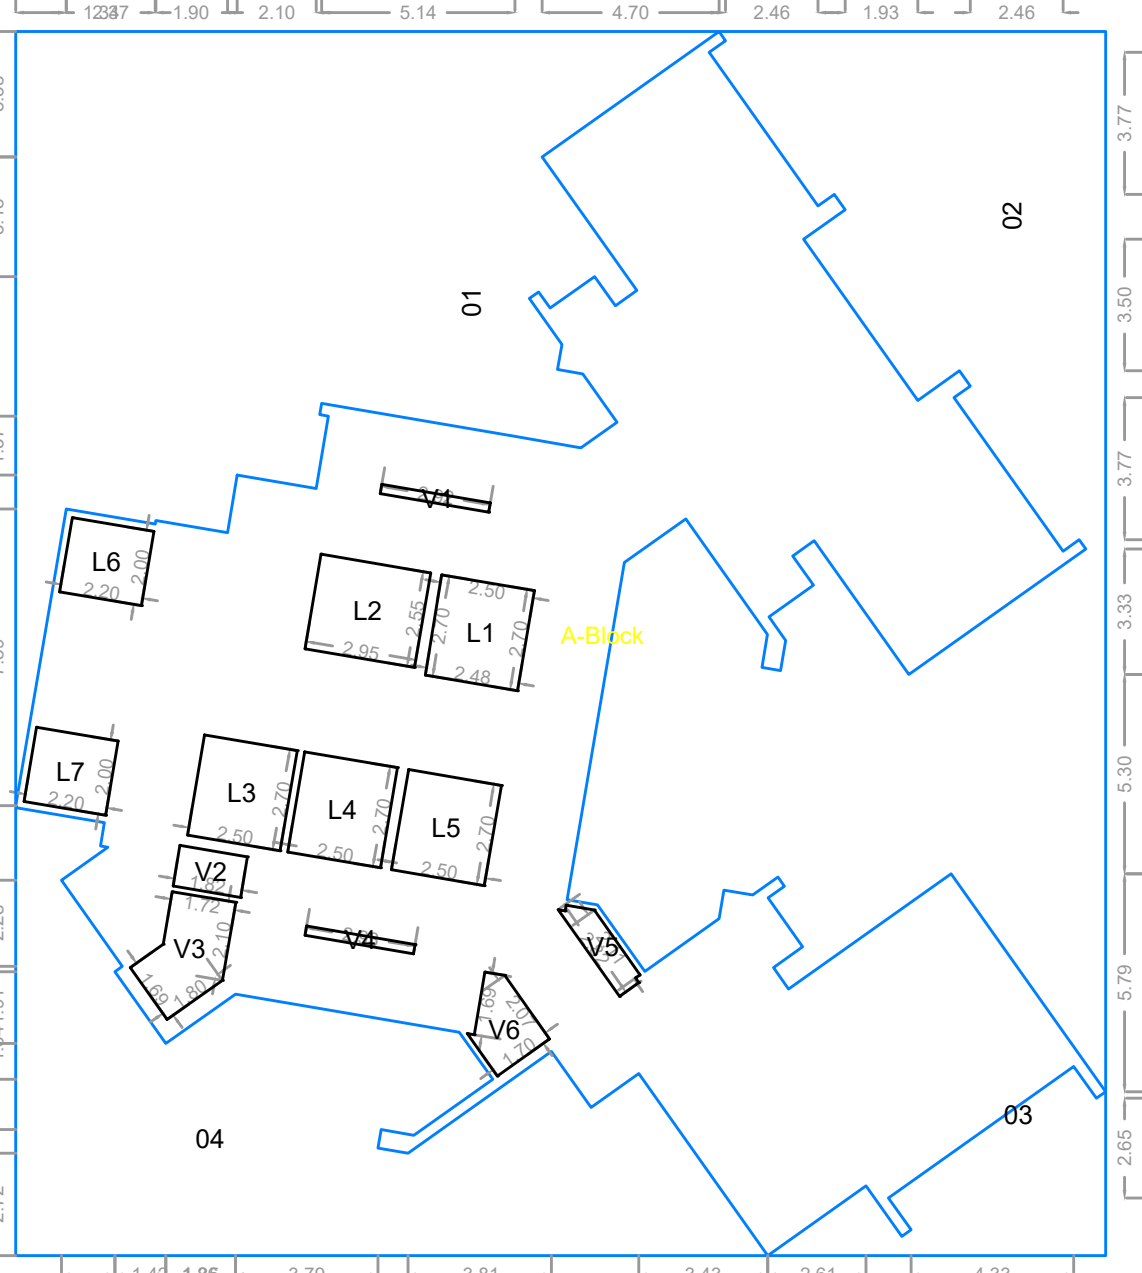


Polygon	Area
A-Block	941.77
01	184.90
02	214.00
03	22.00
04	117.26
L1	6.73
L2	7.52
L3	6.75
L4	6.75
L5	6.75
L6	4.40
L7	4.40
V1	0.73
V2	2.00
V3	5.45
V4	0.73
V5	1.99
V6	3.23
Total	345.19

SEVENTH PODIUM PARKING FLOOR PLAN

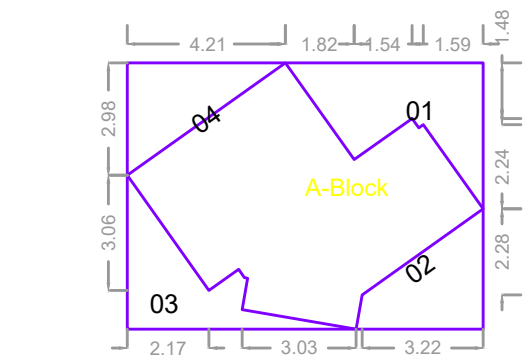


Polygon	Area
A-Block	66.90
01	10.34
02	6.67
03	7.56
04	6.27
Total	36.04

SEVENTH PODIUM PARKING FLOOR PLAN

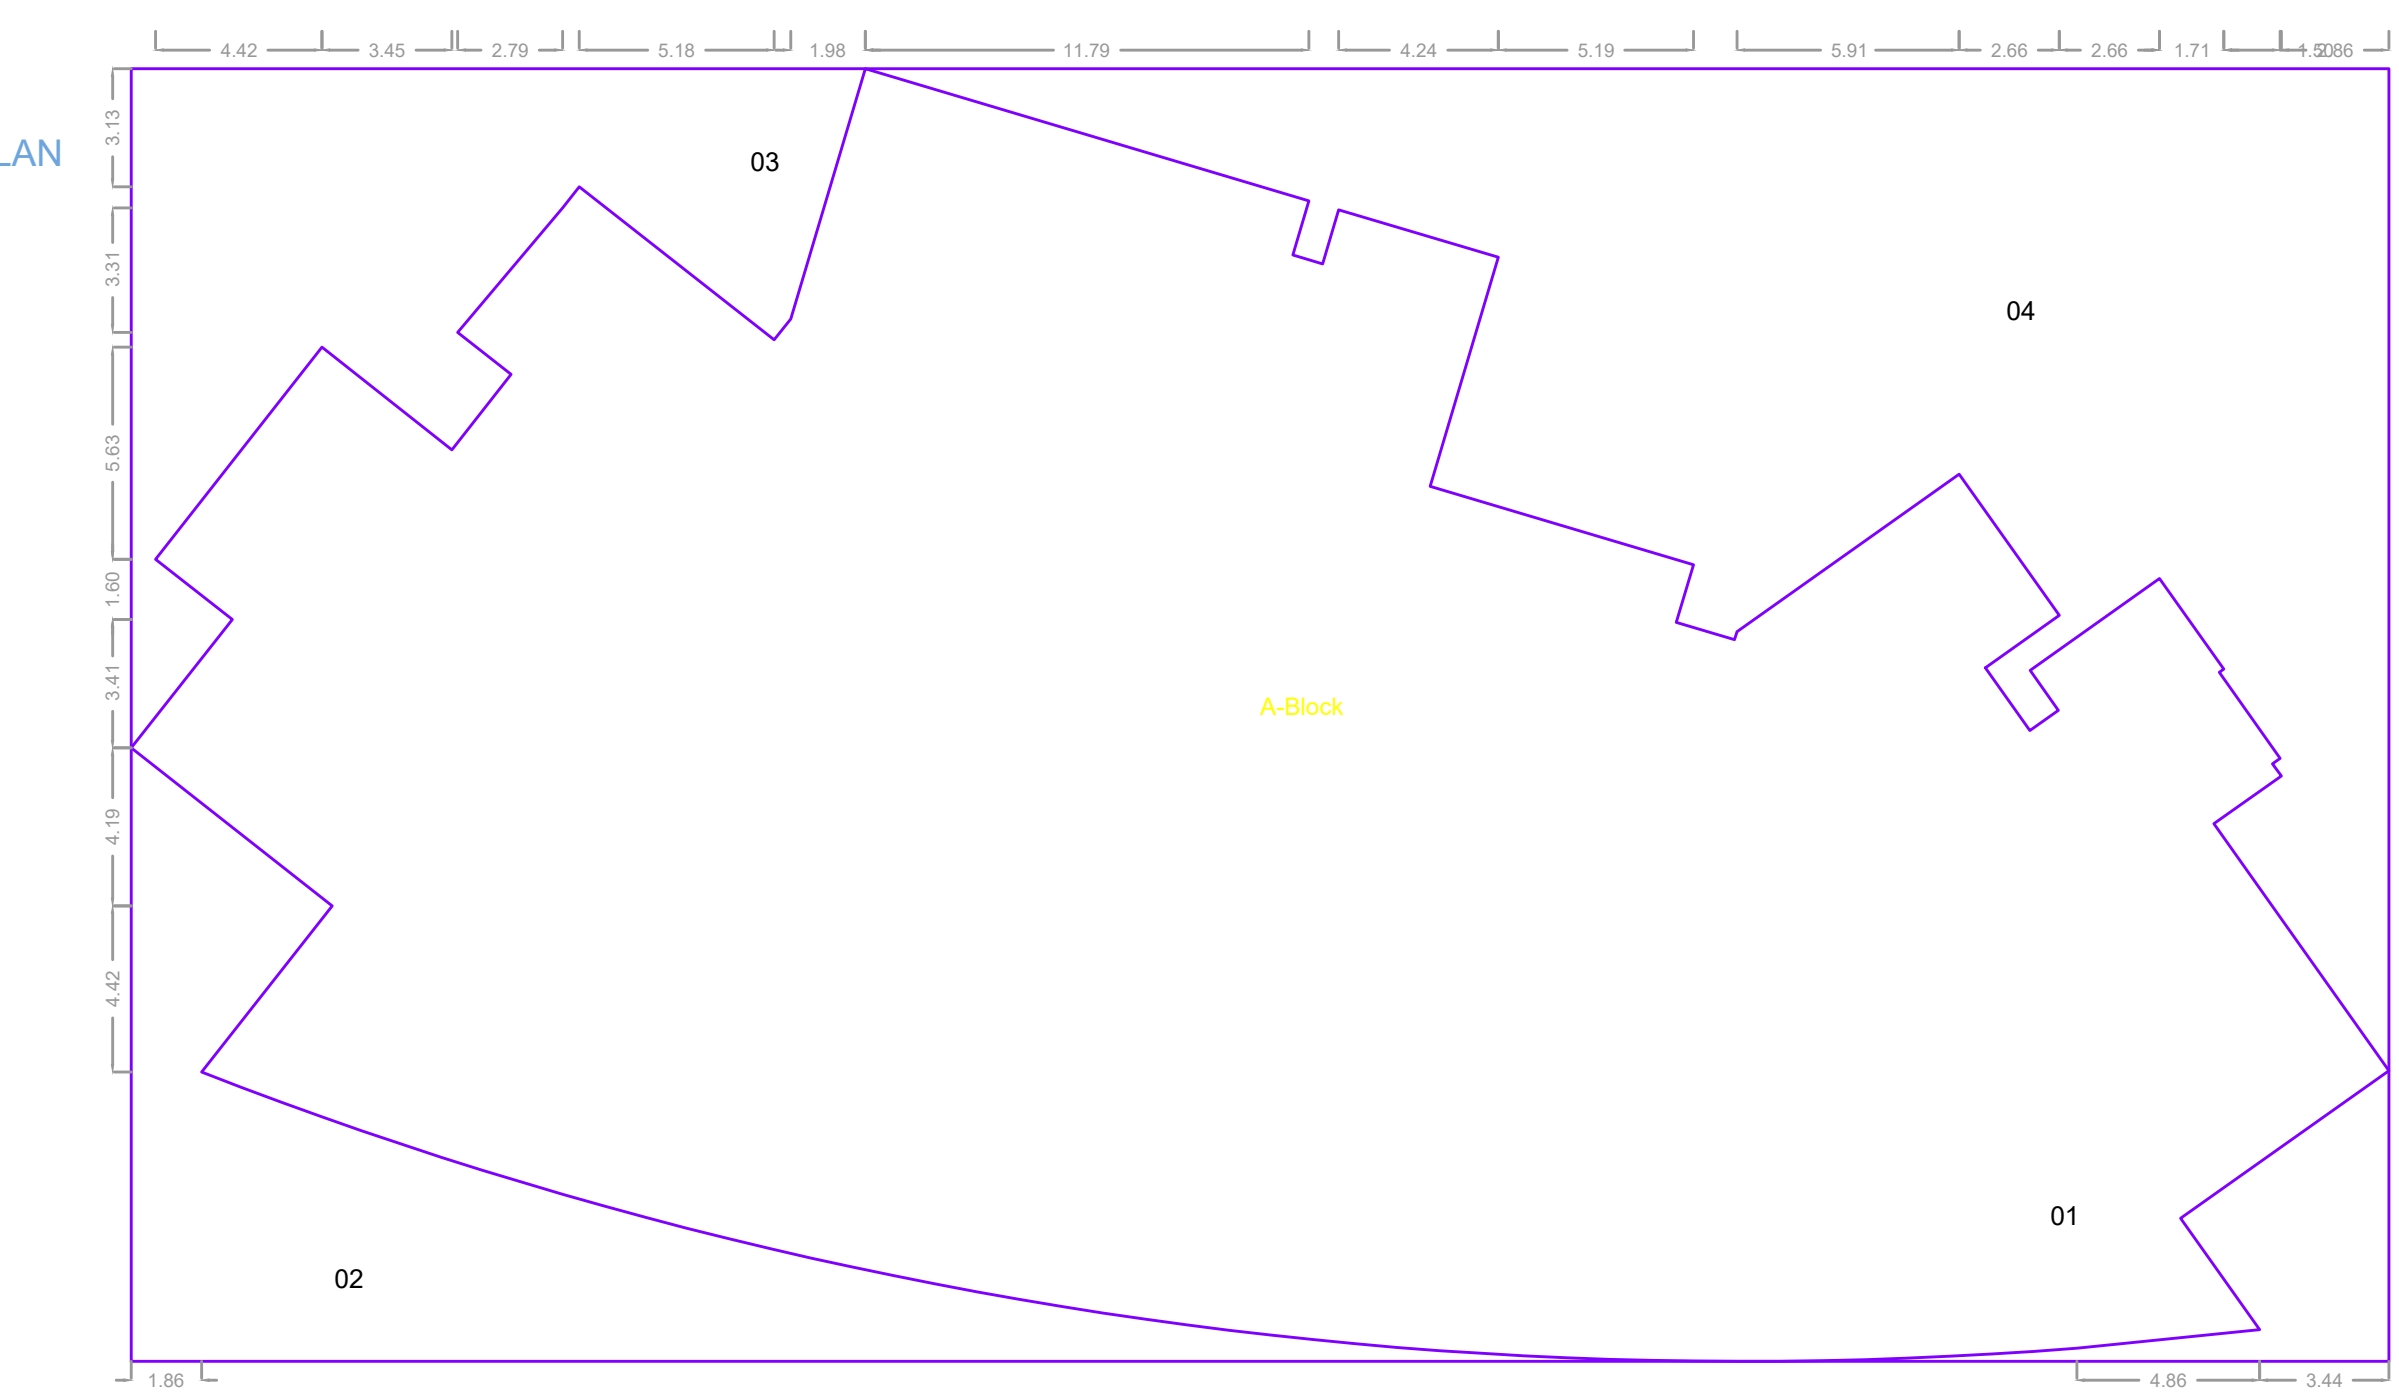


Polygon	Area
A-Block	2059.68
01	30.96
02	144.90
03	147.39
04	407.67
Total	1328.75

SEVENTH PODIUM PARKING FLOOR PLAN

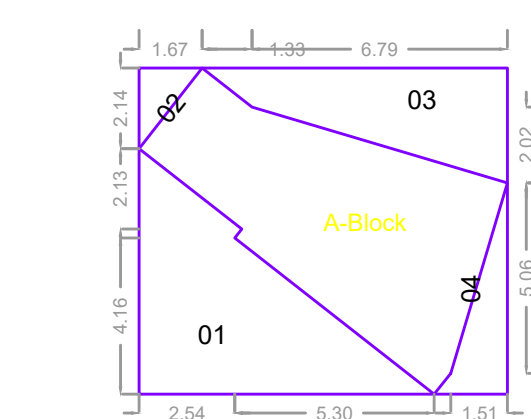


Polygon	Area
A-Block	84.78
01	25.08
02	1.78
03	14.58
04	4.76
Total	38.57

ECODECK / 8TH PODIUM FLOOR PLAN
ECODECK PARKING FLOOR PLAN

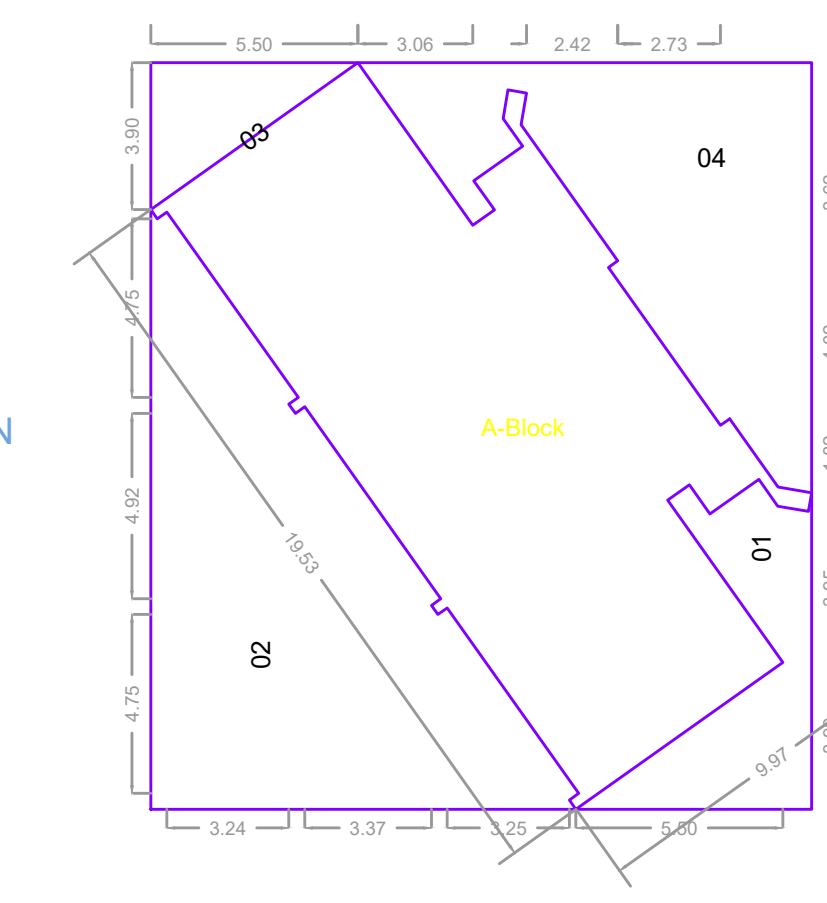

Polygon	Area
A-Block	348.14
01	23.72
02	95.57
03	10.72
04	65.61
Total	152.52

ECODECK-8TH PODIUM-RESI.COMM. PARKING FLOOR PLAN

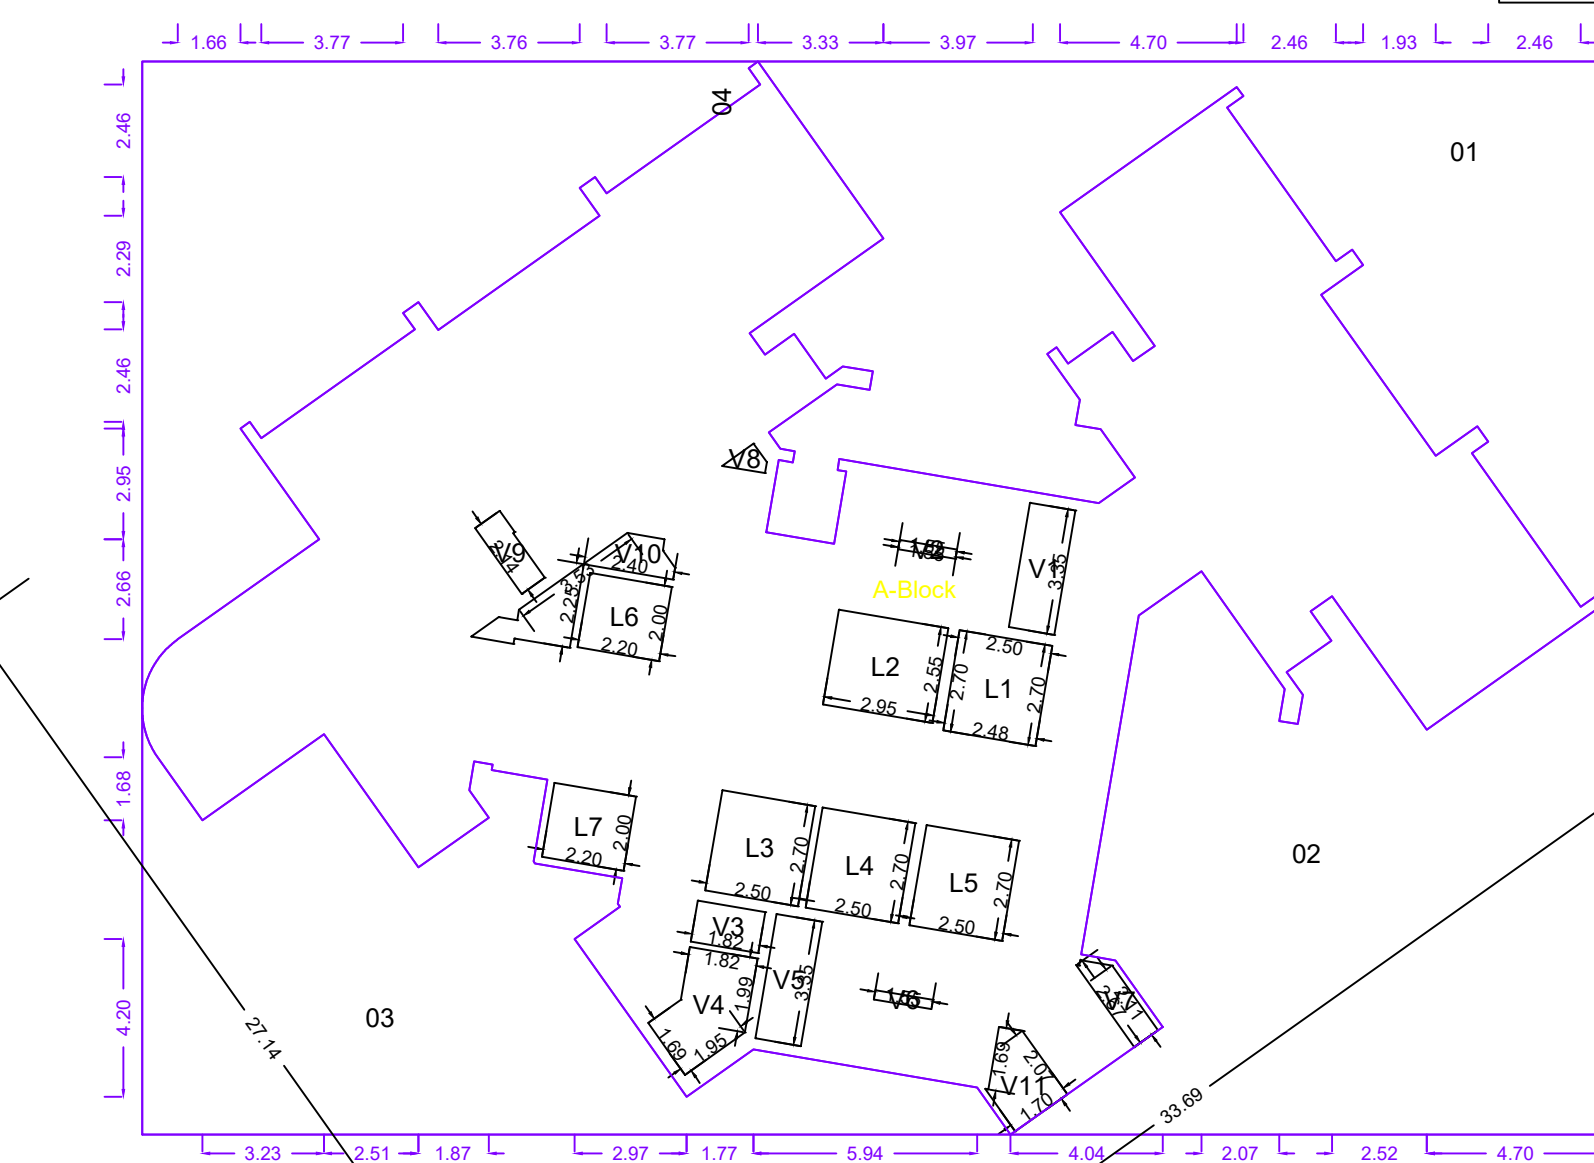

Polygon	Area
A-Block	1106.96
01	180.70
02	170.28
03	127.49
04	121.33
L1	6.73
L2	7.52
L3	6.75
L4	6.75
L5	6.75
L6	4.40
L7	4.40
V1	4.10
V2	0.39
V3	2.00
V4	5.66
V5	4.12
V6	0.39
V7	1.91
V8	0.48
V9	1.64
V10	4.54
V11	3.40
Total	436.01

PROJECT TYPE - Building Development

SEAL OF APPROVAL




BUILDING: 1 (TOWER - A)



SEVENTH PODIUM - RESIDENTIAL - COMMERCIAL - PARKING FLOOR PLAN
(Scale - 1:200)




ECODECK / 8TH PODIUM - RESIDENTIAL - COMMERCIAL FLOOR PLAN
(Scale - 1:200)

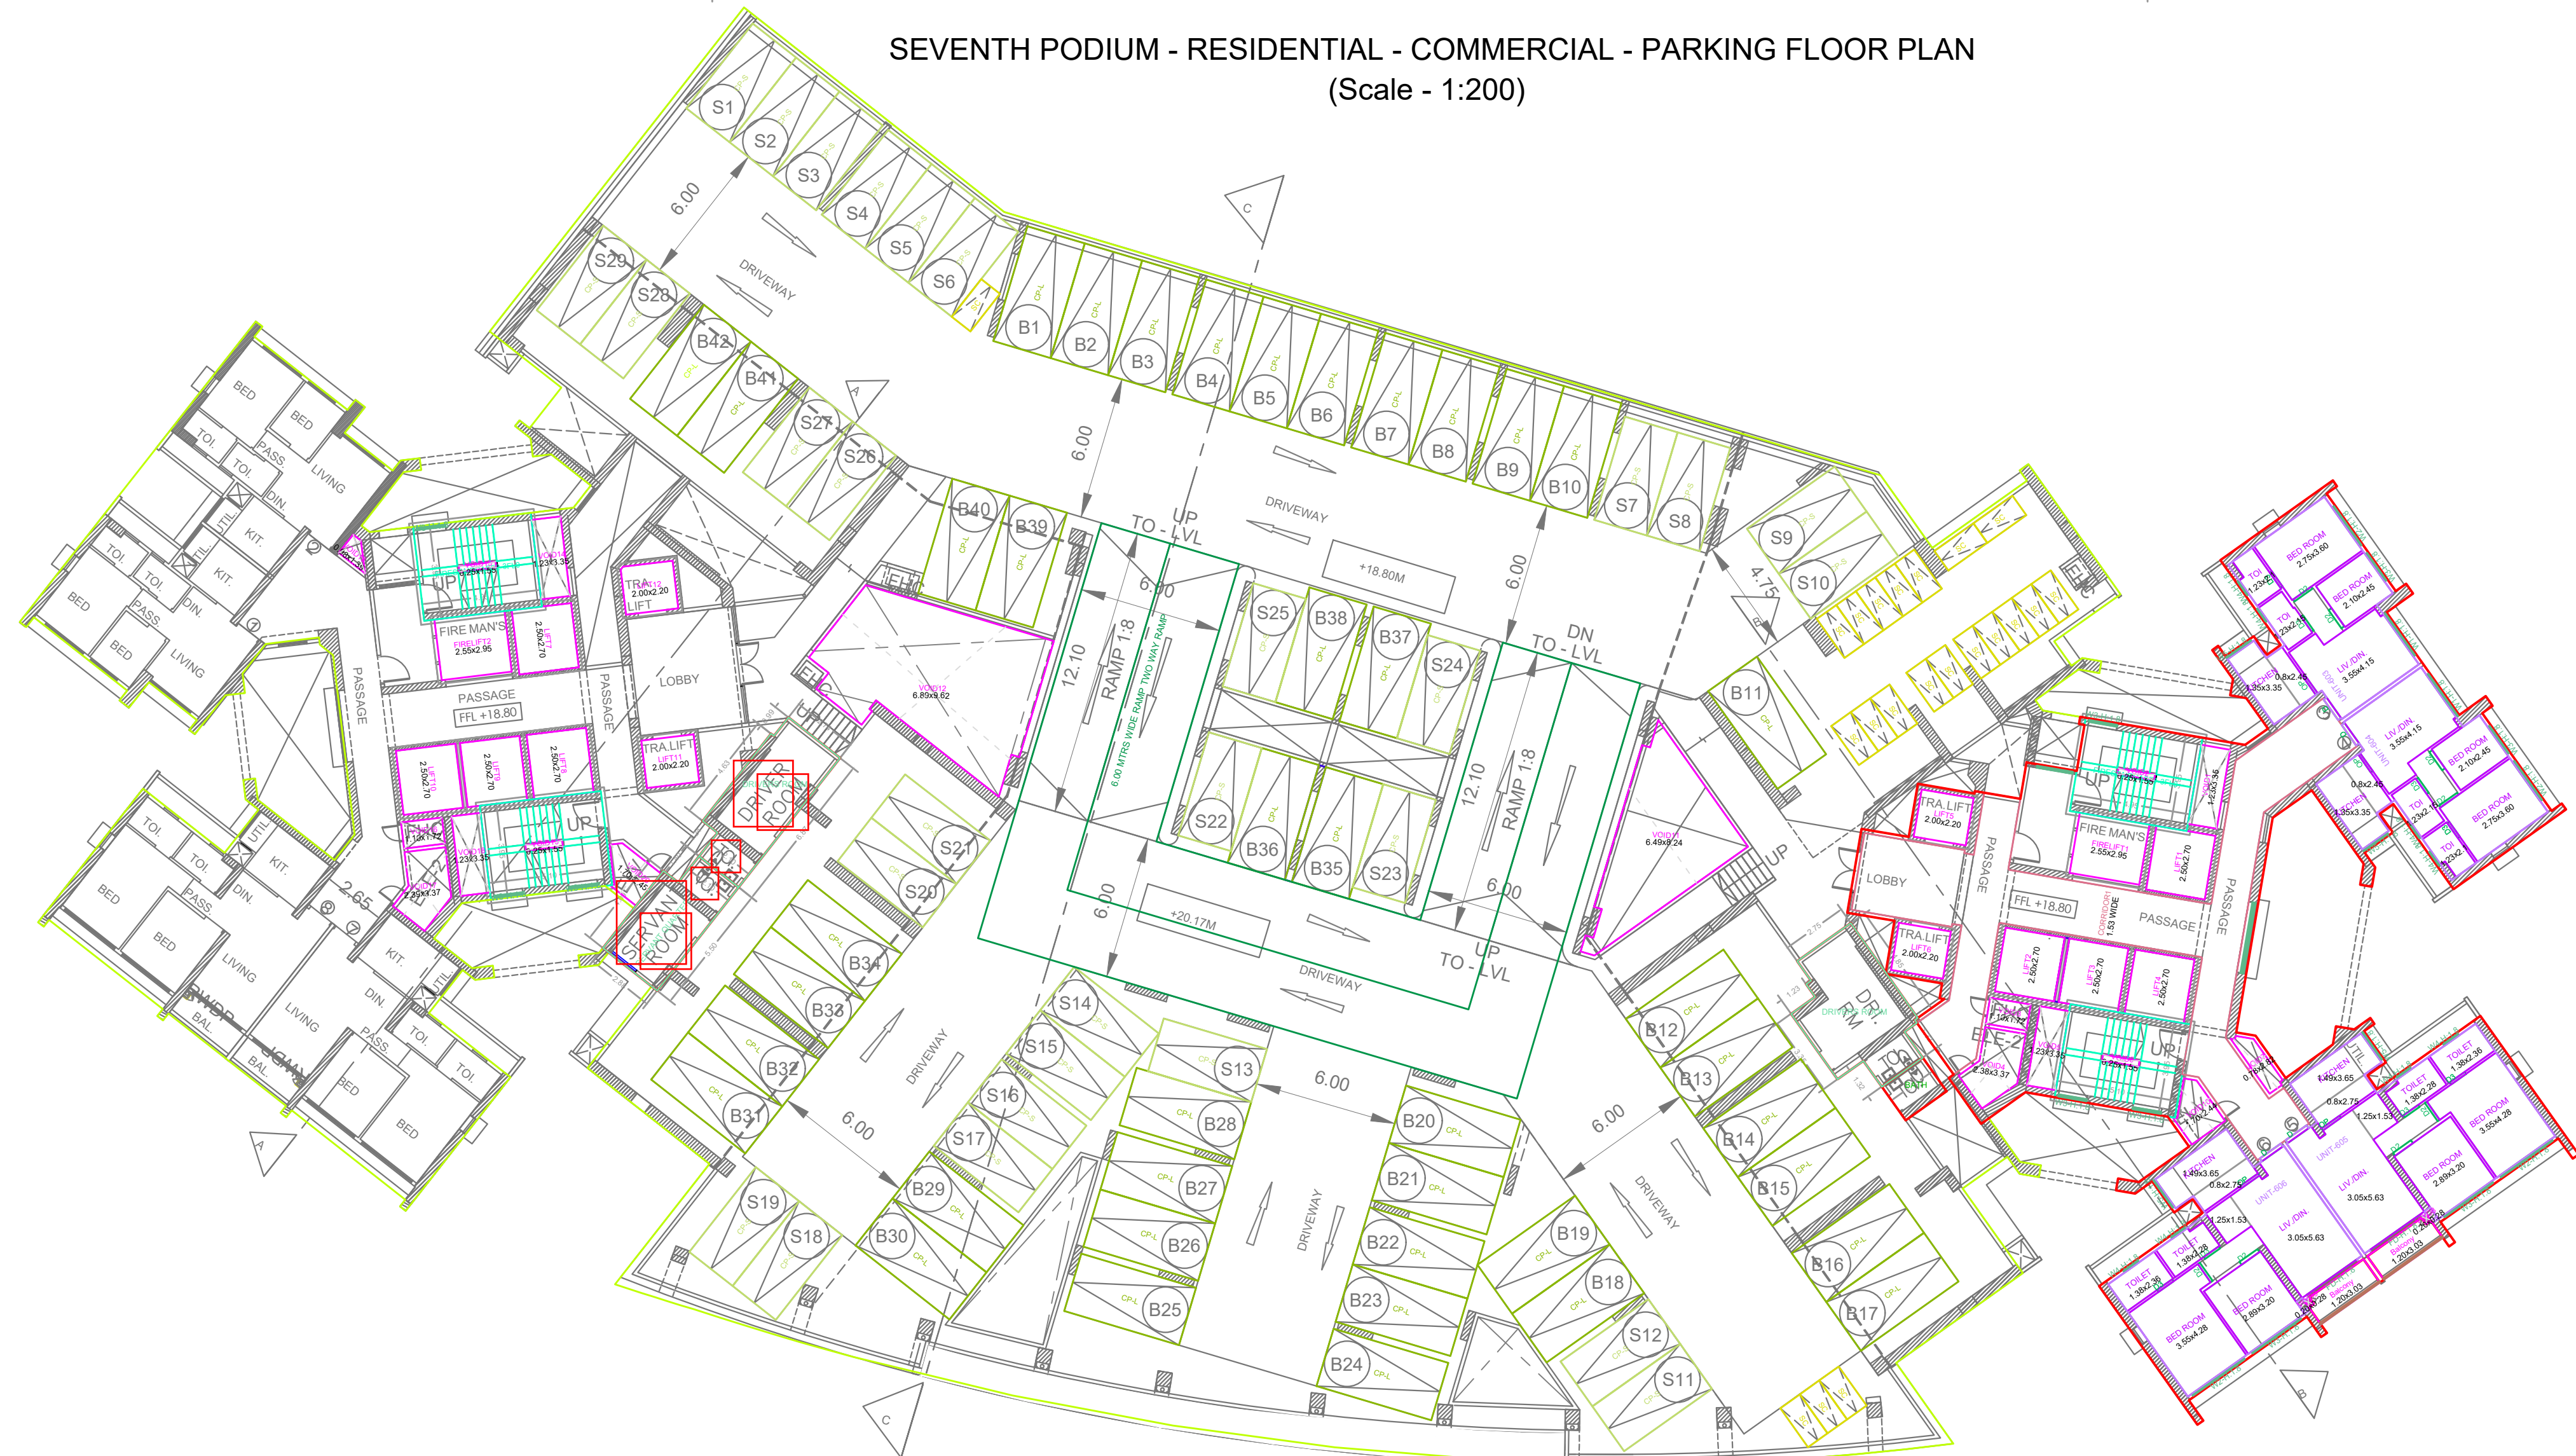


SIXTH PODIUM - RESIDENTIAL - PARKING FLOOR PLAN
(Scale - 1:200)

SIXTH PODIUM PARKING FLOOR PLAN

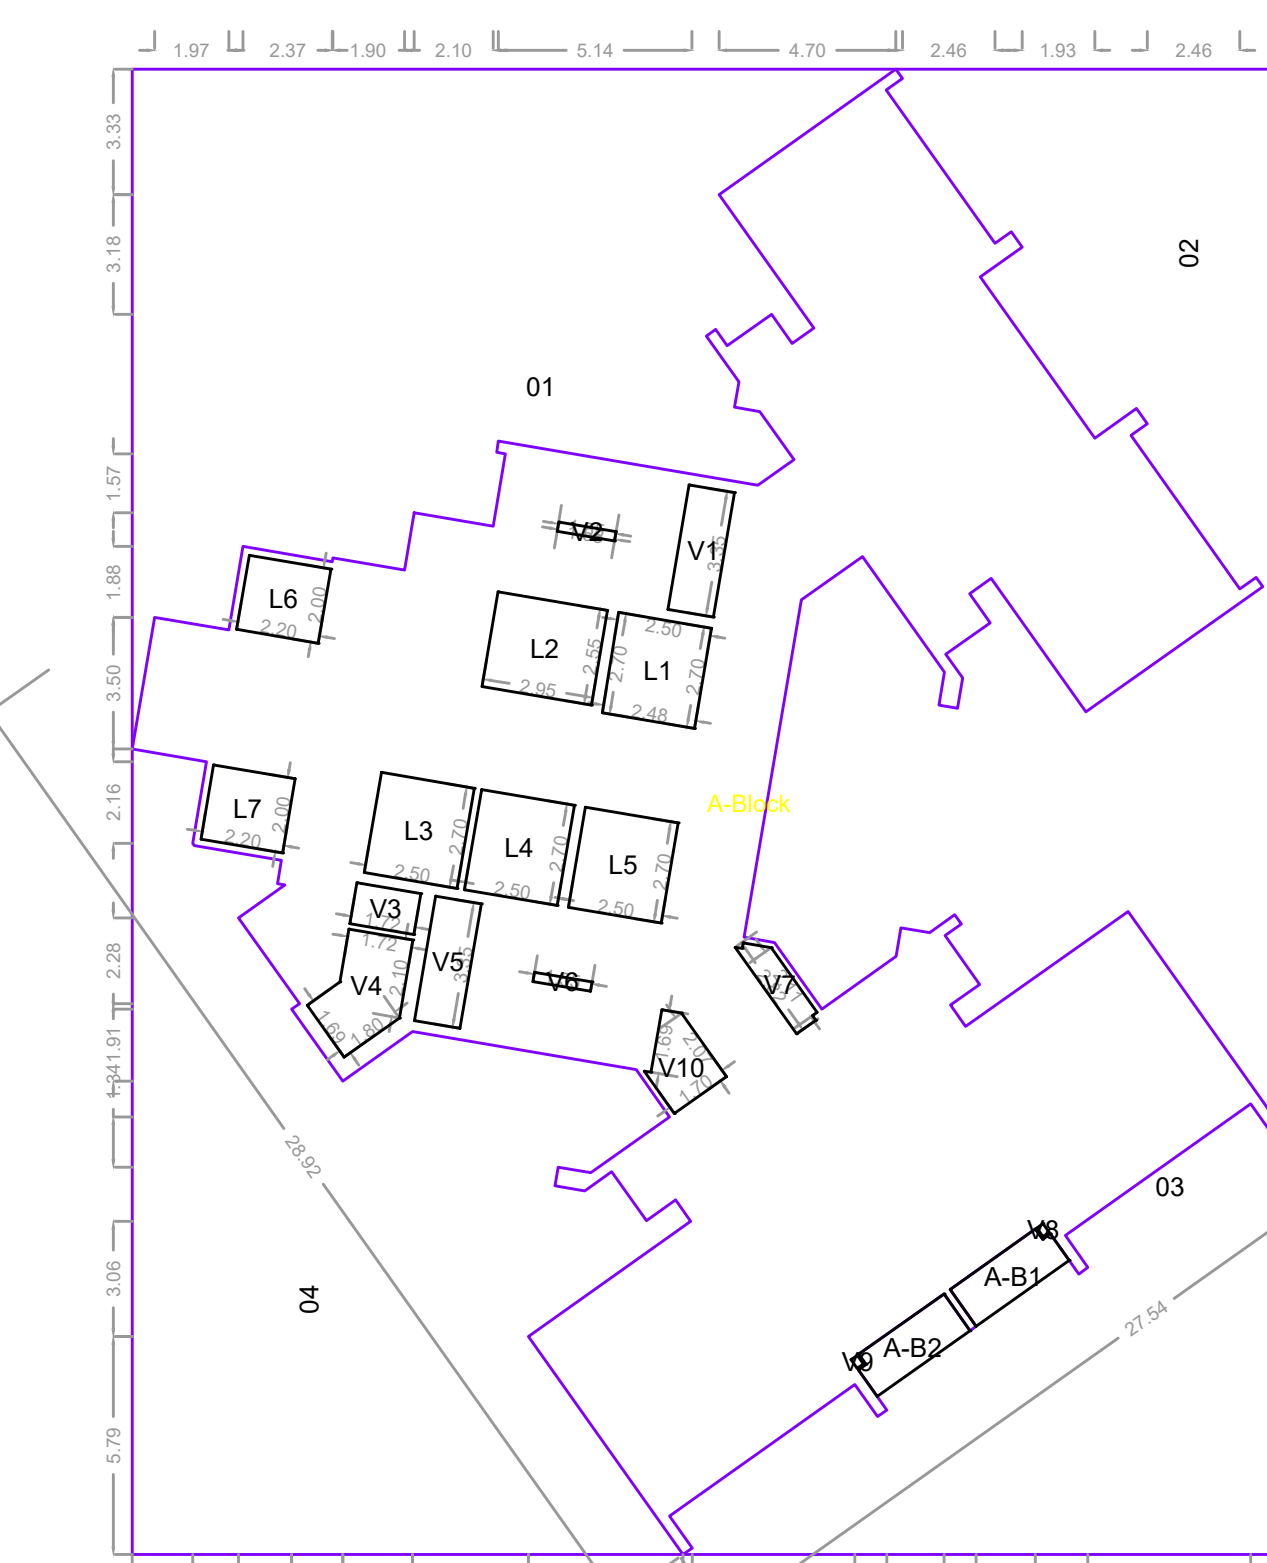


Polygon	Area
A-Block	1206.05
01	208.55
02	214.00
03	112.39
04	196.72
L1	6.73
L2	7.52
L3	6.75
L4	6.75
L5	6.75
L6	4.40
L7	4.40
V1	4.10
V2	0.39
V3	1.89
V4	5.45
V5	4.12
V6	0.39
V7	1.99
V8	0.06
V9	0.06
V10	3.23
A-B1	3.55
A-B2	3.55
Total	418.52

SIXTH PODIUM PARKING FLOOR PLAN

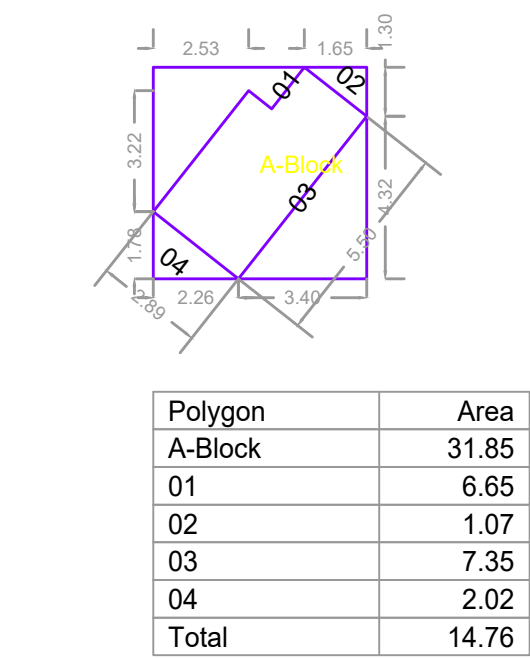


Polygon	Area
A-Block	31.85
01	6.65
02	1.07
03	7.35
04	2.02
Total	14.76

SIXTH PODIUM PARKING FLOOR PLAN

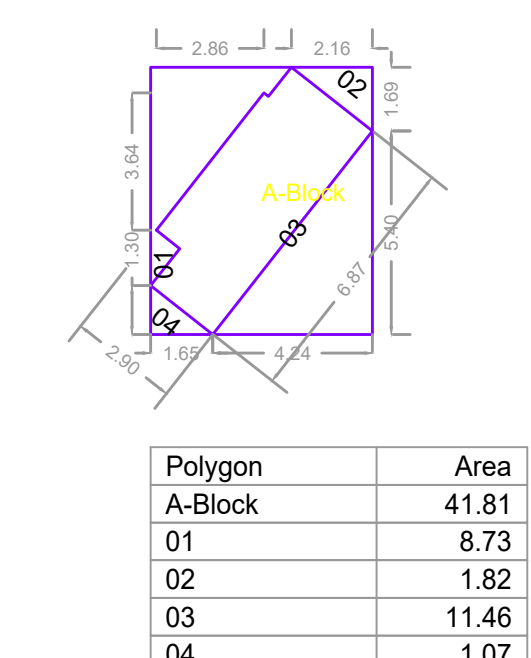


Polygon	Area
A-Block	41.81
01	8.73
02	1.82
03	11.46
04	1.07
Total	18.71

SIXTH PODIUM PARKING FLOOR PLAN

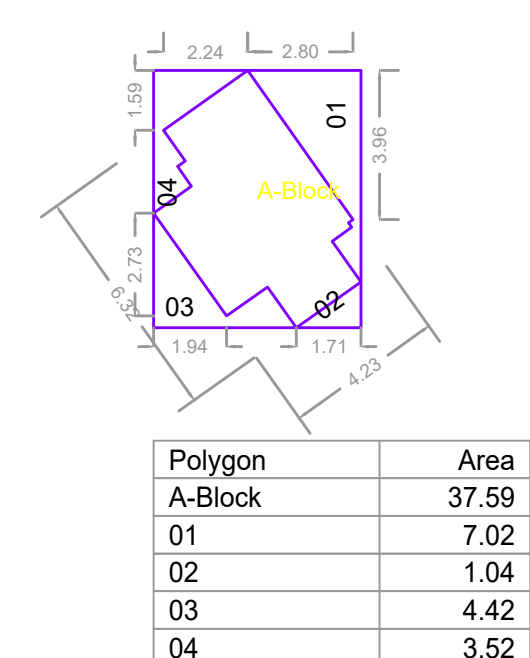

Polygon	Area
A-Block	7.11
01	1.04
02	0.70
03	1.04
04	0.70
Total	3.62

SIXTH PODIUM PARKING FLOOR PLAN

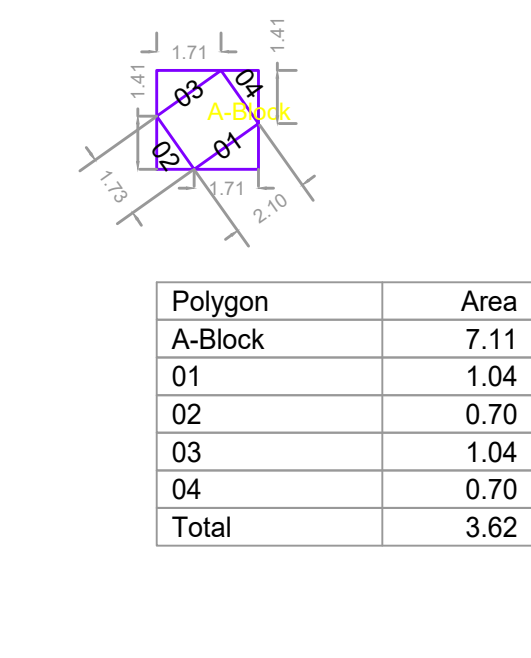

Polygon	Area
A-Block	7.11
01	1.04
02	0.70
03	1.04
04	0.70
Total	3.62

DESCRIPTION OF PROPOSAL

PROPOSED DEVELOPMENT ON PLOT BEARING NEW S.NO. 19/18, 19/21 to 19/5, 19/6/1, 19/7, 19/9 to 19/12, 19/13/A, 19/13/B, 19/14, 19/15, 19/16/A, 19/16/B, 19/17 to 19/20, 19/20/A, 19/20/B, 19/21, 19/22, 19/24, 19/25/A, 19/25/B, 19/26, 19/27/A, 19/27/B, 19/28, 19/29/A, 19/29/B, 19/30, 19/31, 19/32, 19/33/A, 19/33/B, 19/34, 19/35, 19/36, 19/37, 19/38, 19/39, 19/40, 19/41, 19/42, 19/43, 19/44, 19/45, 19/46, 20/1 to 20/3, 80/2/A, 80/2/B, 80/2/C, 80/3, 80/4, 80/5, 80/907,