


GOOGLE MAP
SCALE - N.T.S.




SITE LOCATION PLAN
SCALE - N.T.S.

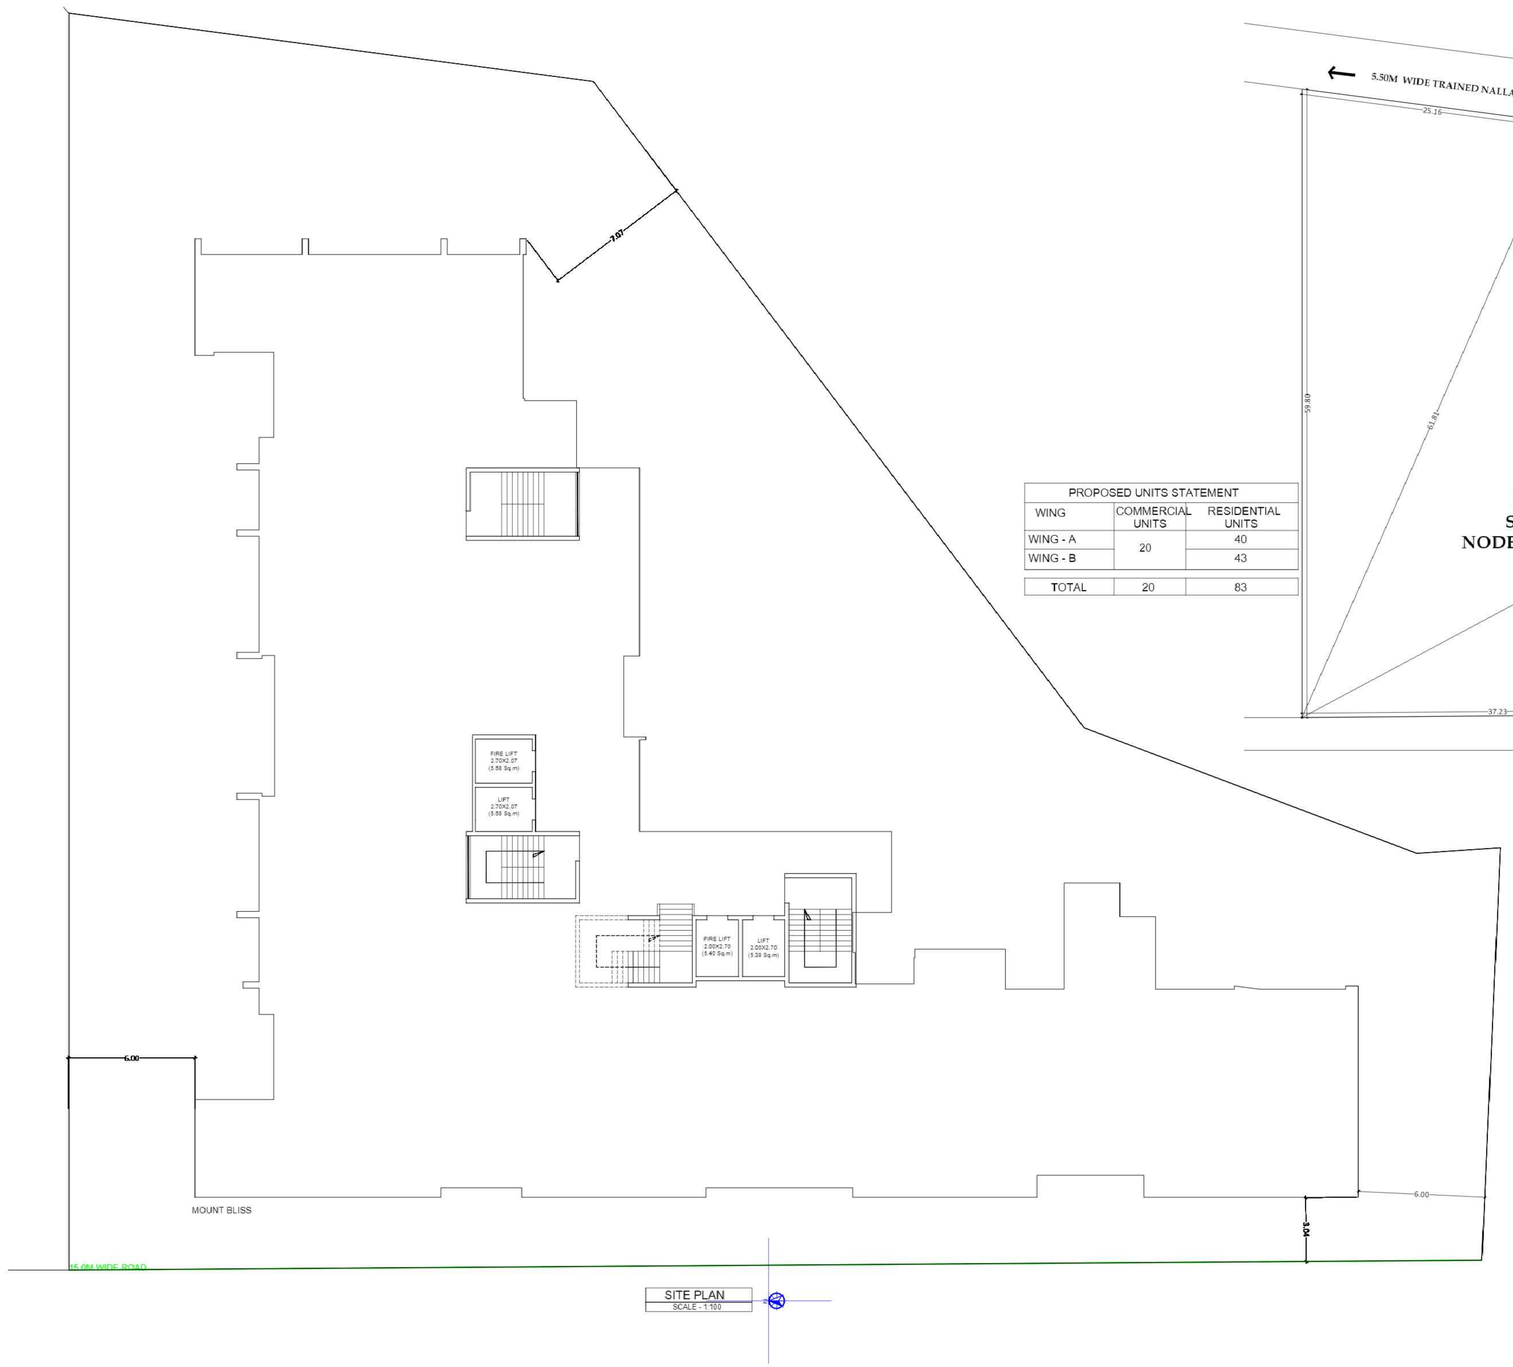

SITE PLAN
SCALE - 1:100

PROPOSED UNITS STATEMENT		
WING	COMMERCIAL UNITS	RESIDENTIAL UNITS
WING - A	20	40
WING - B		43
TOTAL	20	83

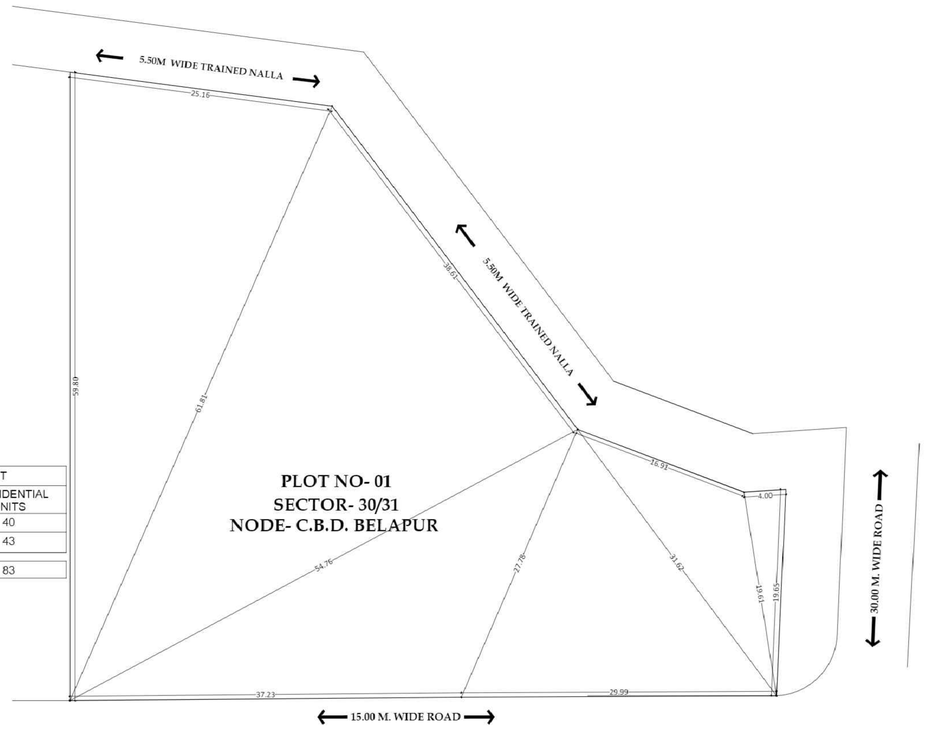


LOCATION PLAN
SCALE - 1:200

LEGENDS:

PLOT BOUNDRY SHOWN WHITE
PROPOSED WORK SHOWN RED
DRAINAGE LINE SHOWN YELLOW LIGHT
WATER LINE SHOWN BLUE DOTTED
ENCLOSED BAL SHOWN BROWN
TERRACE SHOWN DARK YELLOW
OPEN BAL SHOWN BRAWN
EXISTING SHOWN BLUE HATCHED

Project Details
Proposal code -NMMCC-24-ENTRY-18920
Zone Type - Residential Zone
Location - Non-Congested
Name of service - Revised Building Permission
Sub service -
Cts No./Survey No. - ---
Tahsil : NODE BELAPUR
Mouza : SECTOR 1, 1A, 2, 3, 3A, 4, 5, 6, 7, 8, 8A, 8B, 9, 9N, 10, 11, 12, 13, 14 DIVALPADA GAOTHAN, 14 GES,
Prorata Value : 0.00

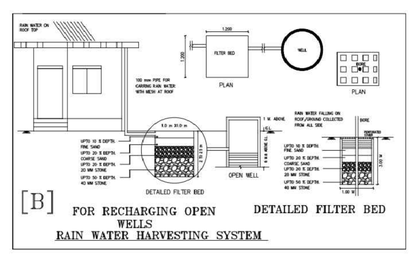

[B] FOR RECHARGING OPEN WELLS
RAIN WATER HARVESTING SYSTEM

STAMPS OF APPROVAL OF PLANS

SHEET NO. 1 / 11

Signature Not Verified

Digitally signed by SOMNATH SHANTARAM KEKAN
Date: 2024.07.31 13:01:41 IST
Reason: Approved Drawing Plan
Designation : Assistant Director of Town Planning
Location: Navi Mumbai Municipal Corporation
Application Number : NMMCC-24-ENTRY-18920
Proposal Number : 2582021
Certificate Number : NMMCC-RB2024APL-00080

AMENDED COMMERCIAL CUM RESIDENTIAL BUILDING ON PLOT NO - 01, SECTOR - 31, BELAPUR, NAVI MUMBAI.

Name Of : Owner M/s. Today Royal Buildcon

Postal Address : Flat No-401, Ajaydeep Cha.Plot No-19,Kharghar,Raigarh,Maharashtra-410210

Phone No.:9920091007

DESCRIPTION OF PROJECT :

Type of Proposal : Mixed
REVISED BUILDING ON PLOT NO-01, SECTOR- 31 NODE- BELAPUR NAVI MUMBAI

SITE ADDRESS :
Plot No - 01, Sector - 31, Node - Belapur, Navi Mumbai.

Name Of Architect : Mr.Ratankumar U. Chhabaiya

LOGO	ADDRESS OF OFFICE
CREATIVE DESIGNATION	OFFICE :- Office Number 12,Ground Floor,Great Eastern Sumit Marg ,B.Plot Number 66,Sector 15,CBD Belapur,Navi Mu

OWNERS SIGN :- Verified by applicant

TECHNICAL PERSON SIGN: Signature Not Verified

SCALE - 1:100	Date: 19/07/24
JOB NO - NMMCC-24-ENTRY-18920	CHECK BY : -

SUBMISSION DRAWING