PROFORMA-I

PROPOSED RESIDENTIAL BUILDING ON PLOT NO - 01, SECTOR - 30 & 31, BELAPUR, NAVI MUMBAI.

SHEET NO. 3/6

STAMPS OF APPROVAL OF PLANS

या कार्यालयाचे बांधकाम परवानगी प्रमाणपत्र
जा.नि.क्र. 1952 दि. 24/09/2024
तसेच वर्ग शासकीय अधिकृत पत्राद्वारे कळविले
तुलना वेळोवेळी तपासणी करण्यात आली
पारपत्रासाठी मंजूर / सुधारित नकाशे मंजूर

सहाय्यक संचालक, नगररचना
नवी मुंबई महानगरपालिका

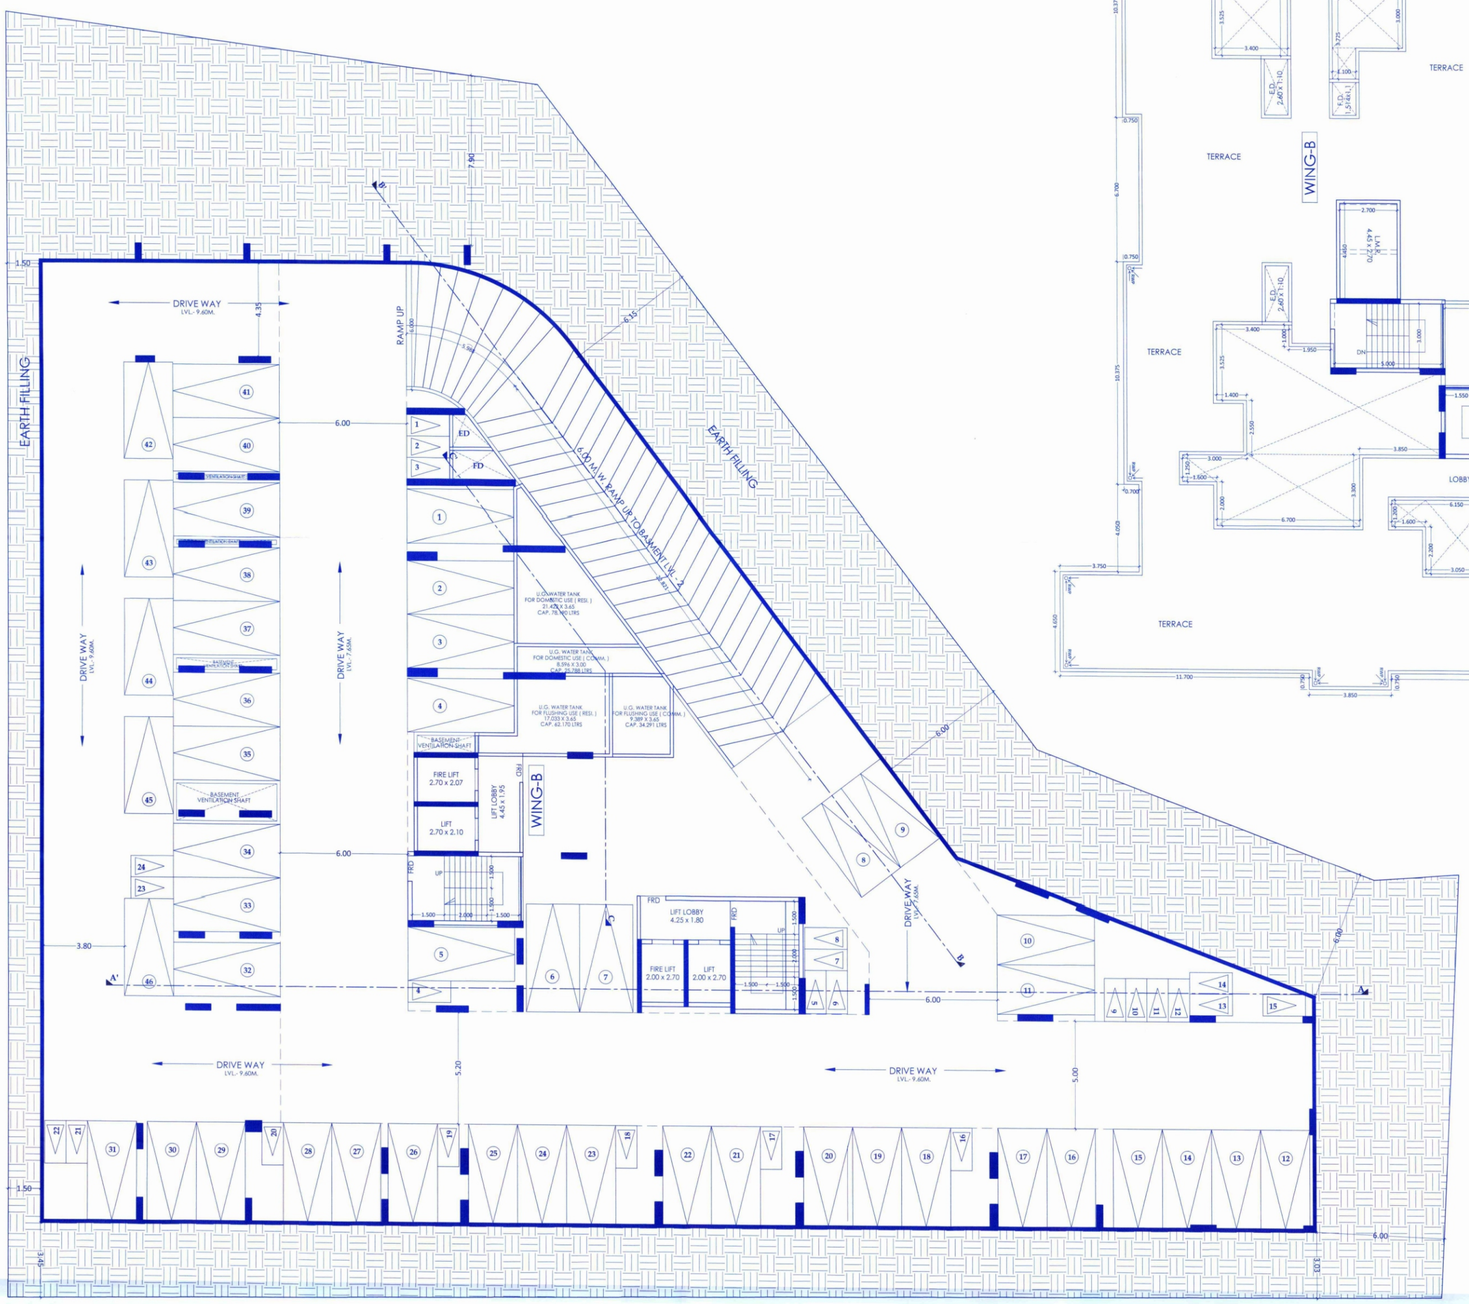

BASEMENT FLOOR PLAN LVL- 3
SCALE - 1:100
CAR PARKING = 46 NOS.
TWO WHEELER PARKING = 24 NOS.

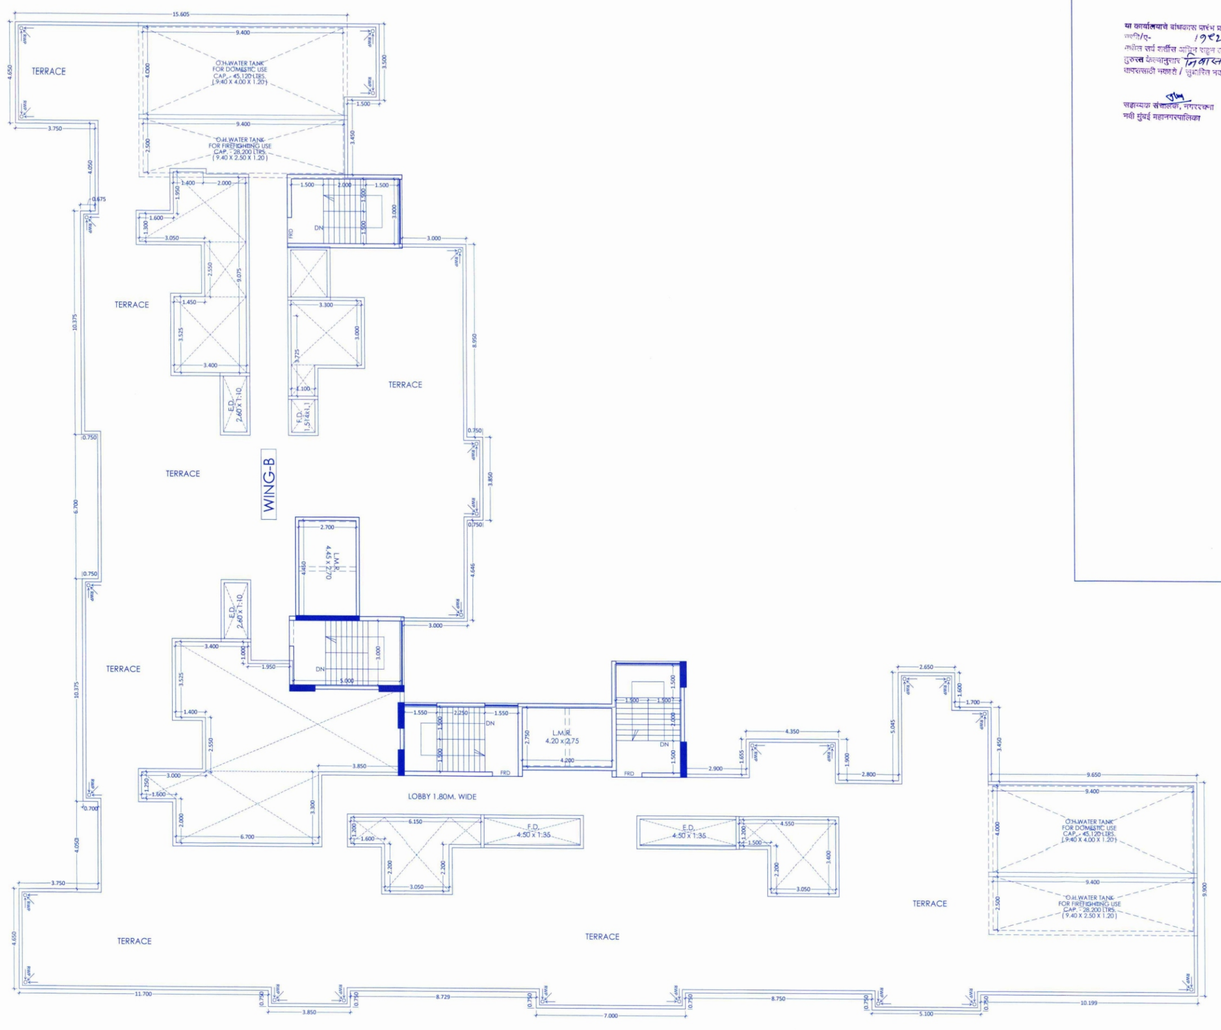

TERRACE FLOOR PLAN
SCALE - 1:100

NAME, ADDRESS & SIGN OF OWNER

M/s. Today Royal Buildcon
For TODAY ROYAL BUILDCON
Partner

NAME, ADDRESS & SIGN OF ARCHITECT

Ar. RAHULKUMAR V CHHABHAIYA
CA/2012/55320

Ar. Rahulkumar V. Chhabhaiya
(Reg. No. CA / 2012 / 55320)

DESTINATION
ARCHITECTURE INTERIOR DESIGNS

OFFICE NO- 12, GROUND FLOOR, GREAT EASTERN SUMMIT WING- B, PLOT NO- 66, SECTOR- 15, C.B.D. BELAPUR, NAVI MUMBAI. 400614
Call : 022-40126328 & 022-41276523
www.destinationarchitects.com / destination.ind1@gmail.com

JOB NO	DRG. NO.	SCALE	DRAWN BY	DATE
00		AS SHOWN	GAURESH	25/01/2024