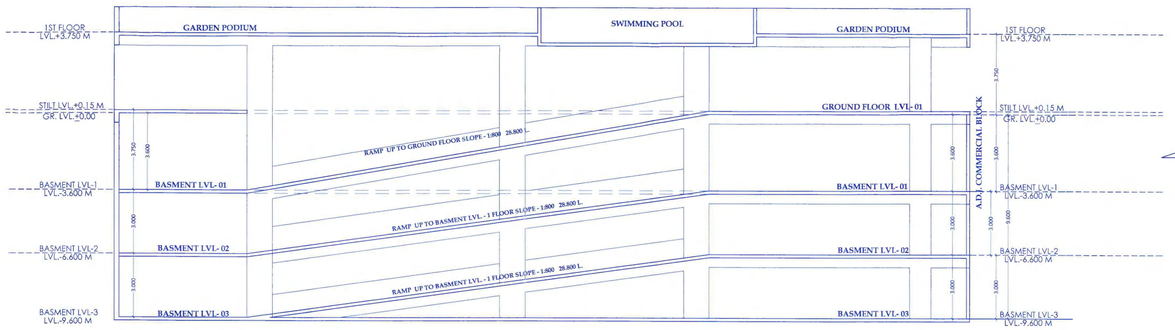

SECTION AT - BB'
SCALE - 1:100

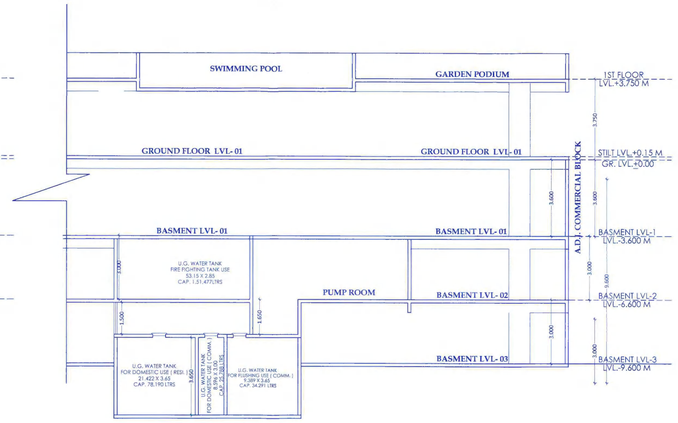

SECTION AT - CC'
SCALE - 1:100



FRONT SIDE ELEVATION
SCALE - 1:100

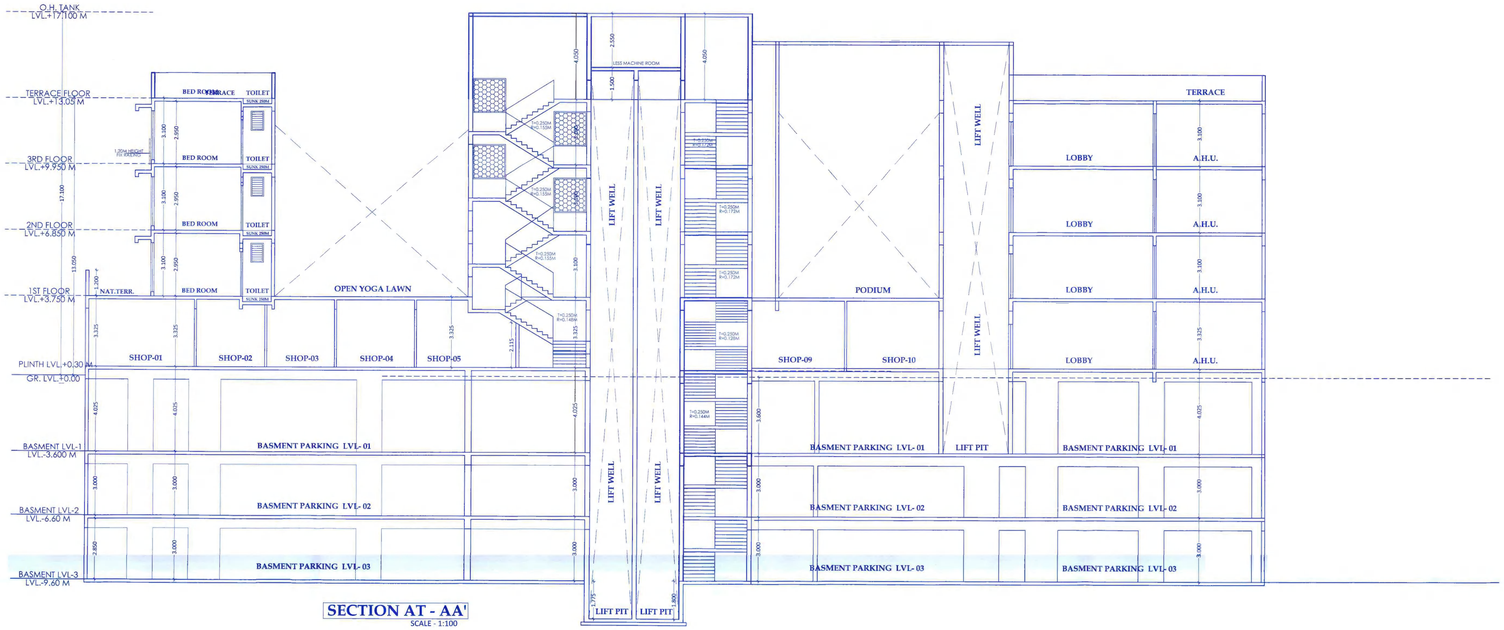

SECTION AT - AA'
SCALE - 1:100

PROFORMA - I

PROPOSED RESIDENTIAL BUILDING ON PLOT NO - 01, SECTOR - 30 & 31, BELAPUR, NAVI MUMBAI.

SHEET NO. 6/6

STAMPS OF APPROVAL OF PLANS

या कार्यालयाचे संमतीचा सशर्त प्रमाणपत्र क्रमांक
नमुंमपा/नरनि- 1902- B.P.-1/07/2024
नगरीय रचना तरतीस अंतिम मंजूरी देण्याचे
दुरुस्त केल्यानुसार तिसरी सी व ओ.सी.
पाठपराव्यासाठी नमूद / सूचनेचा भंगासाठी मंजूर

सहायक संचालक, नगररचना
नवी मुंबई महानगरपालिका

NAME, ADDRESS & SIGN OF OWNER

M/s. Today Royal Buildcon
For TODAY ROYAL BUILDCON
Partner

NAME, ADDRESS & SIGN OF ARCHITECT

Ar. RAHULKUMAR V CHHABHAIYA
Ar.Rahulkumar V. Chhabhaiya
(Reg. No. CA / 2012 / 55320)
CA/2012/55320

DESTINATION
ARCHITECTURE INTERIOR DESIGNS

OFFICE NO- 12, GROUND FLOOR, GREAT EASTERN SUMMIT WING- B, PLOT NO- 66, SECTOR- 15, C.B.D. BELAPUR, NAVI MUMBAI. 400614
Call : 022-40126328 & 022-41276523
www.destinationarchitects.com / destination.ind1@gmail.com

JOB NO	DRG. NO.	SCALE	DRAWN BY	DATE
00		AS SHOWN	GAURESH	25/01/2024