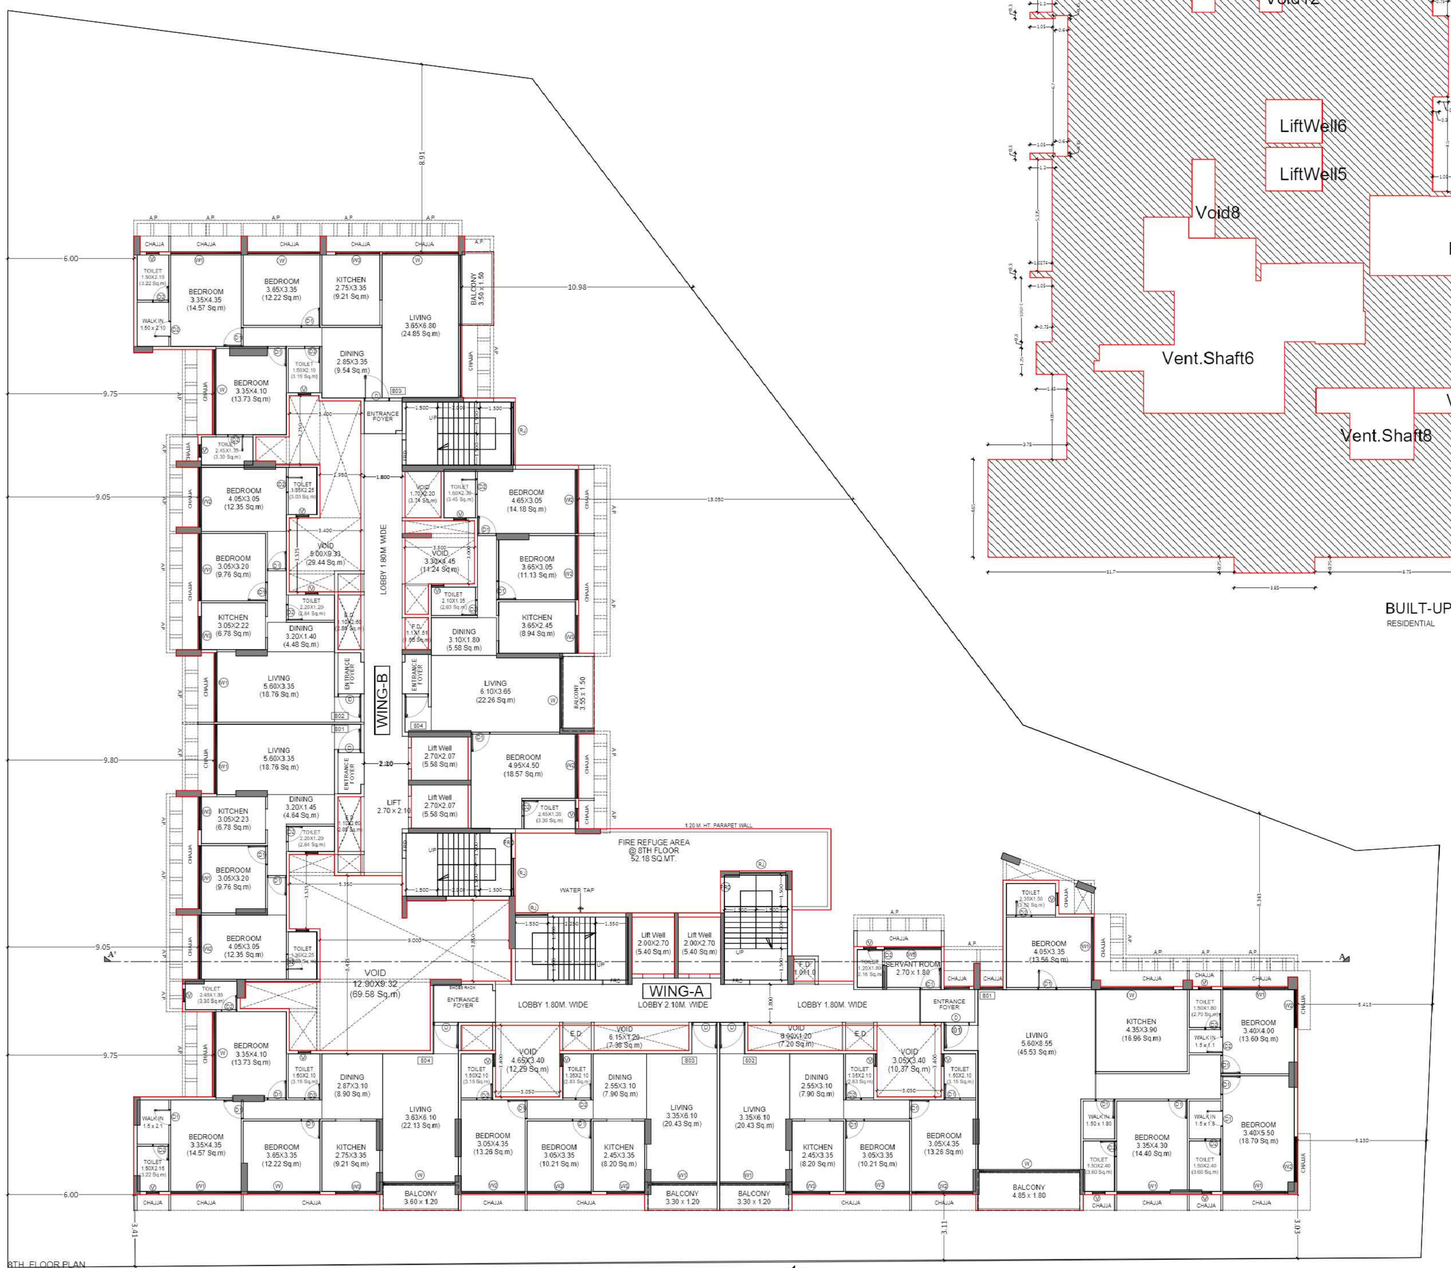

8TH FLOOR PLAN
SCALE - 1:100

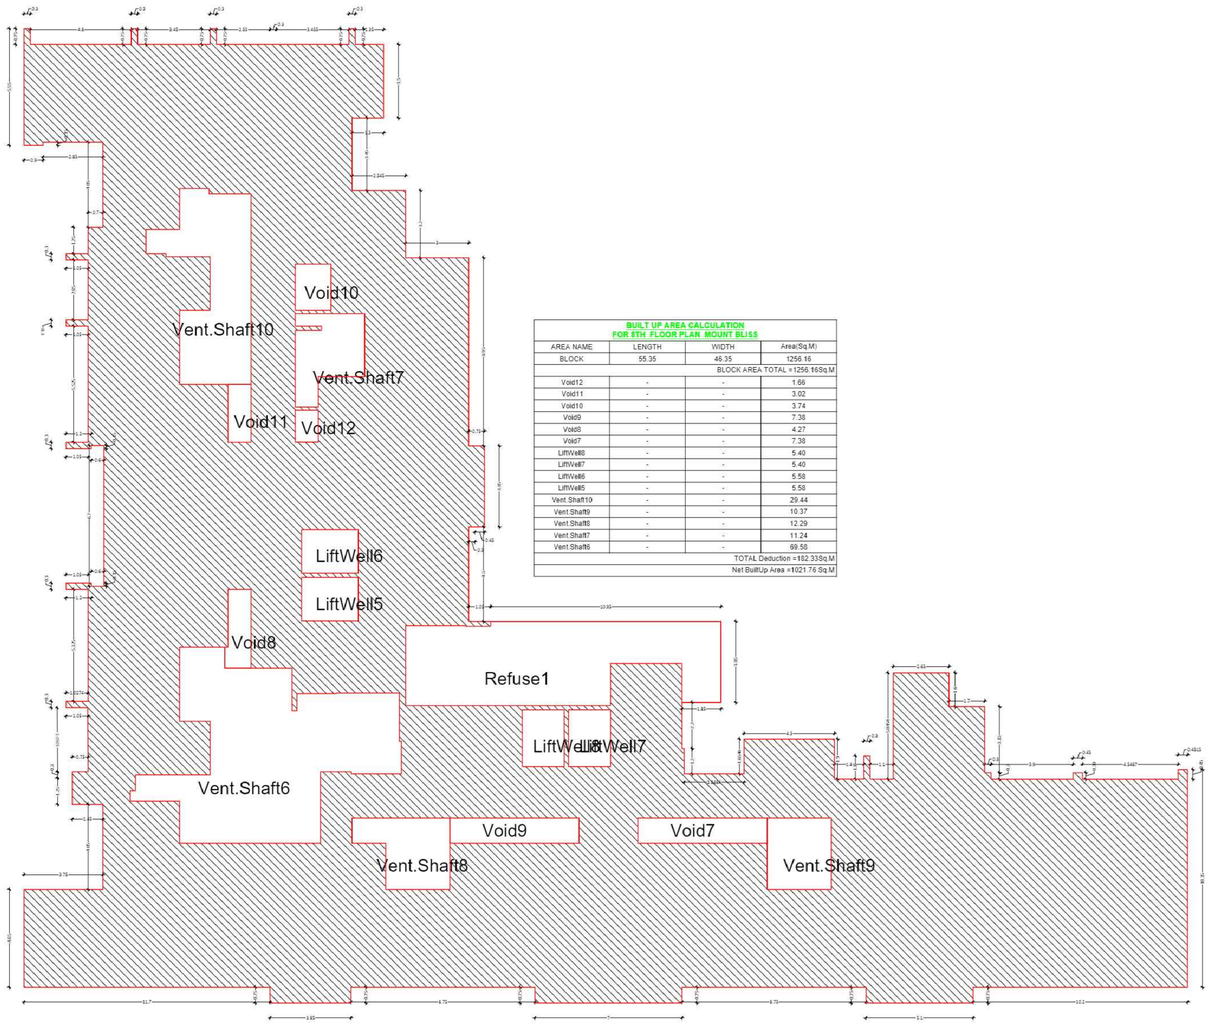

BUILT UP AREA CALCULATION FOR 8TH FLOOR PLAN MOUNT BLISS

AREA NAME	LENGTH	WIDTH	Area(Sq.M)
BLOCK	55.35	46.35	1256.16
		BLOCK AREA TOTAL =1256.16Sq.M	
Void12	-	-	1.66
Void11	-	-	3.02
Void10	-	-	3.74
Void9	-	-	7.38
Void8	-	-	4.27
Void7	-	-	7.38
LiftWell8	-	-	5.40
LiftWell7	-	-	5.40
LiftWell6	-	-	5.58
LiftWell5	-	-	5.58
Vent.Shaft10	-	-	29.44
Vent.Shaft9	-	-	10.37
Vent.Shaft8	-	-	12.29
Vent.Shaft7	-	-	11.24
Vent.Shaft6	-	-	69.58
		TOTAL Deduction =182.33Sq.M	
		Net BuiltUp Area =1021.76 Sq.M	

BUILT-UP AREA CALCULATION 8TH FLOOR PLAN MOUNT BLISS
RESIDENTIAL
SCALE - 1:100

STAMPS OF APPROVAL OF PLANS

SHEET NO. 9 / 11

Signature Not Verified

Digitally signed by SONAWANE SHANTARAM KEKAN
Date: 2024.07.31 13:01:40 IST
Reason: Approved Drawing Plan
Designation : Assistant Director of Town Planning
Location: Navi Mumbai Municipal Corporation
Application Number : NAVIMC/MISC/1/2020
Application Number : NAVIMC/MISC/1/2020/47
Proposal Number : 258620
Certificate Number : NAVIMC/CC/RB/2024/APL/00050

AMENDED COMMERCIAL CUM RESIDENTIAL BUILDING ON PLOT NO - 01, SECTOR - 31, BELAPUR, NAVI MUMBAI

Name Of : Owner M/s. Today Royal Buildcon

Postal Address : Flat No-401, Ajaydeep Cha.Plot No-18,Kharghar,Raigarh,Maharashtra-410210

Phone No.: 9320310007

DESCRIPTION OF PROJECT :

Type of Proposal : Mixed
REVISED BUILDING ON PLOT NO-01, SECTOR- 31 NODE- BELAPUR NAVI MUMBAI

SITE ADDRESS
Plot No - 01, Sector - 31, Node - Belapur, Navi Mumbai.

Name Of Architect : Mr.Rabutsuman V. Chhabaiya

CODD	ADDRESS OF OFFICE
CREATIVATION ARCHITECTS	OFFICE - Office Number 12,Ground Floor,Great Eastern Sumit Marg B,Plot Number 66,Sector 15,CBD Belapur,Navi Mu

OWNERS SIGN -
Signature Not Verified

TECHNICAL PERSON SIGN

SCALE - 1:100 | Date: 23/07/24

JOB NO - NAVIMCC-24-ENTRY-1 | CHECK BY - -

SUBMISSION DRAWING