
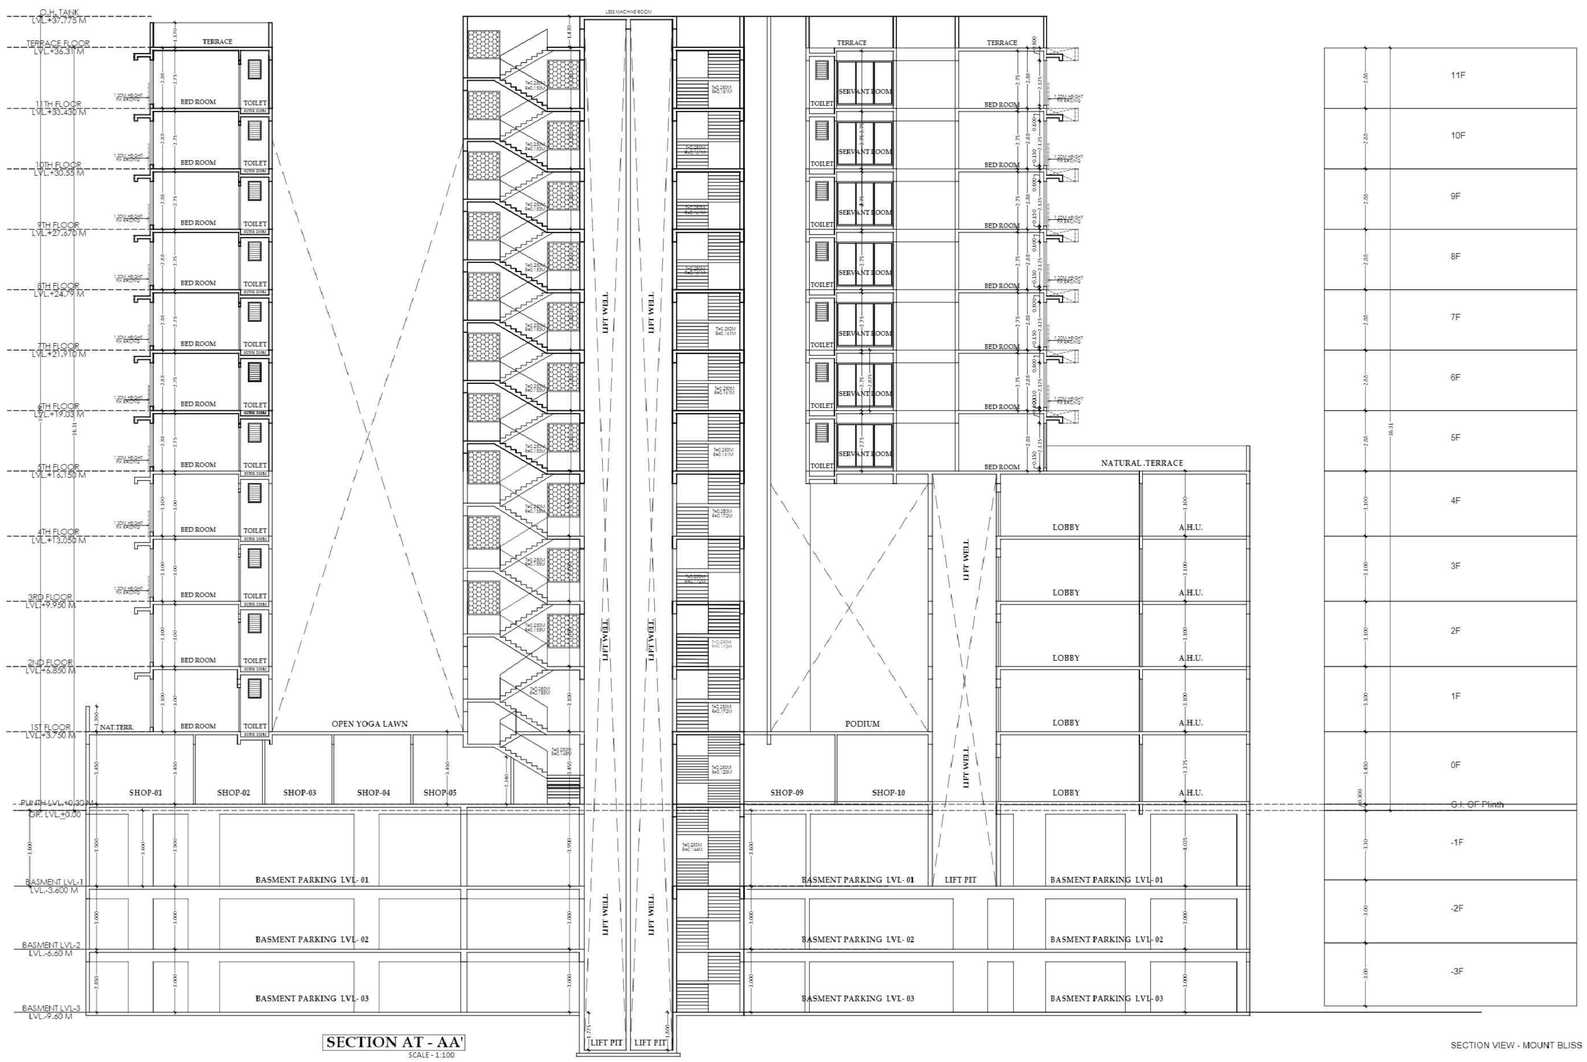



**SECTION AT - AA'**
SCALE - 1:100

SECTION VIEW - MOUNT BLISS

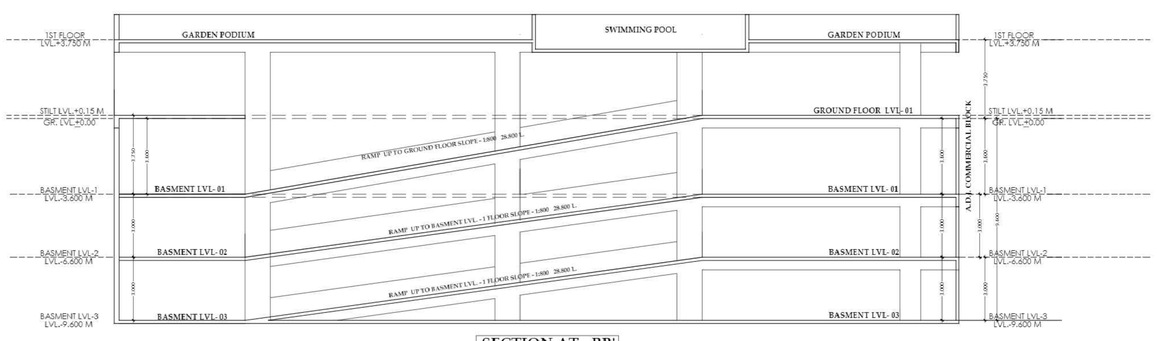


**SECTION AT - BB'**
SCALE - 1:100

STAMPS OF APPROVAL OF PLANS

SHEET NO. 11 / 11

Signature Not Verified

Digitally signed by SONAWANE SHANTARAM KEKAN
Date: 2024.07.31 13:01:40 IST
Reason: Approved Drawing Plan
Designation : Assistant Director of Town Planning
Location: Navi Mumbai Municipal Corporation
Application Number : NMMCC-240324APL00050
Proposal Number : 2508201
Certificate Number : NMMCC-RB2024APL00050

AMENDED COMMERCIAL CUM RESIDENTIAL BUILDING ON PLOT NO - 01, SECTOR - 31, BELAPUR, NAVI MUMBAI.

Name Of : Owner M/s. Today Royal Buildcon

Postal Address : Flat No-401, Ajaydeep Chs Plot No-19,Kharghar,Raigarh,Maharashtra-410210

Phone No.:9320330007

DESCRIPTION OF PROJECT :

Type of Proposal : Mixed
REVISED BUILDING ON PLOT NO-01, SECTOR- 31 NODE- BELAPUR NAVI MUMBAI

SITE ADDRESS :
Plot No - 01, Sector - 31, Node - Belapur, Navi Mumbai.

Name Of Architect : Mr Rahulkumar U. Chhabaiya

CODE:

ADDRESS OF OFFICE
OFFICE -
Office Number 12,Ground Floor,Great Eastern Summit Wing, B Plot Number 68,Sector 15,CBD Belapur,Navi Mu

PARTITION

OWNERS SIGN :-
Verified by applicant

TECHNICAL PERSON SIGN
Signature Not Verified

SCALE - 1:100

Date: 23/07/24

JOB NO - NMMCC-24-ENTRY-1 DRAWN BY : -

CHECK BY : -

SUBMISSION DRAWING