
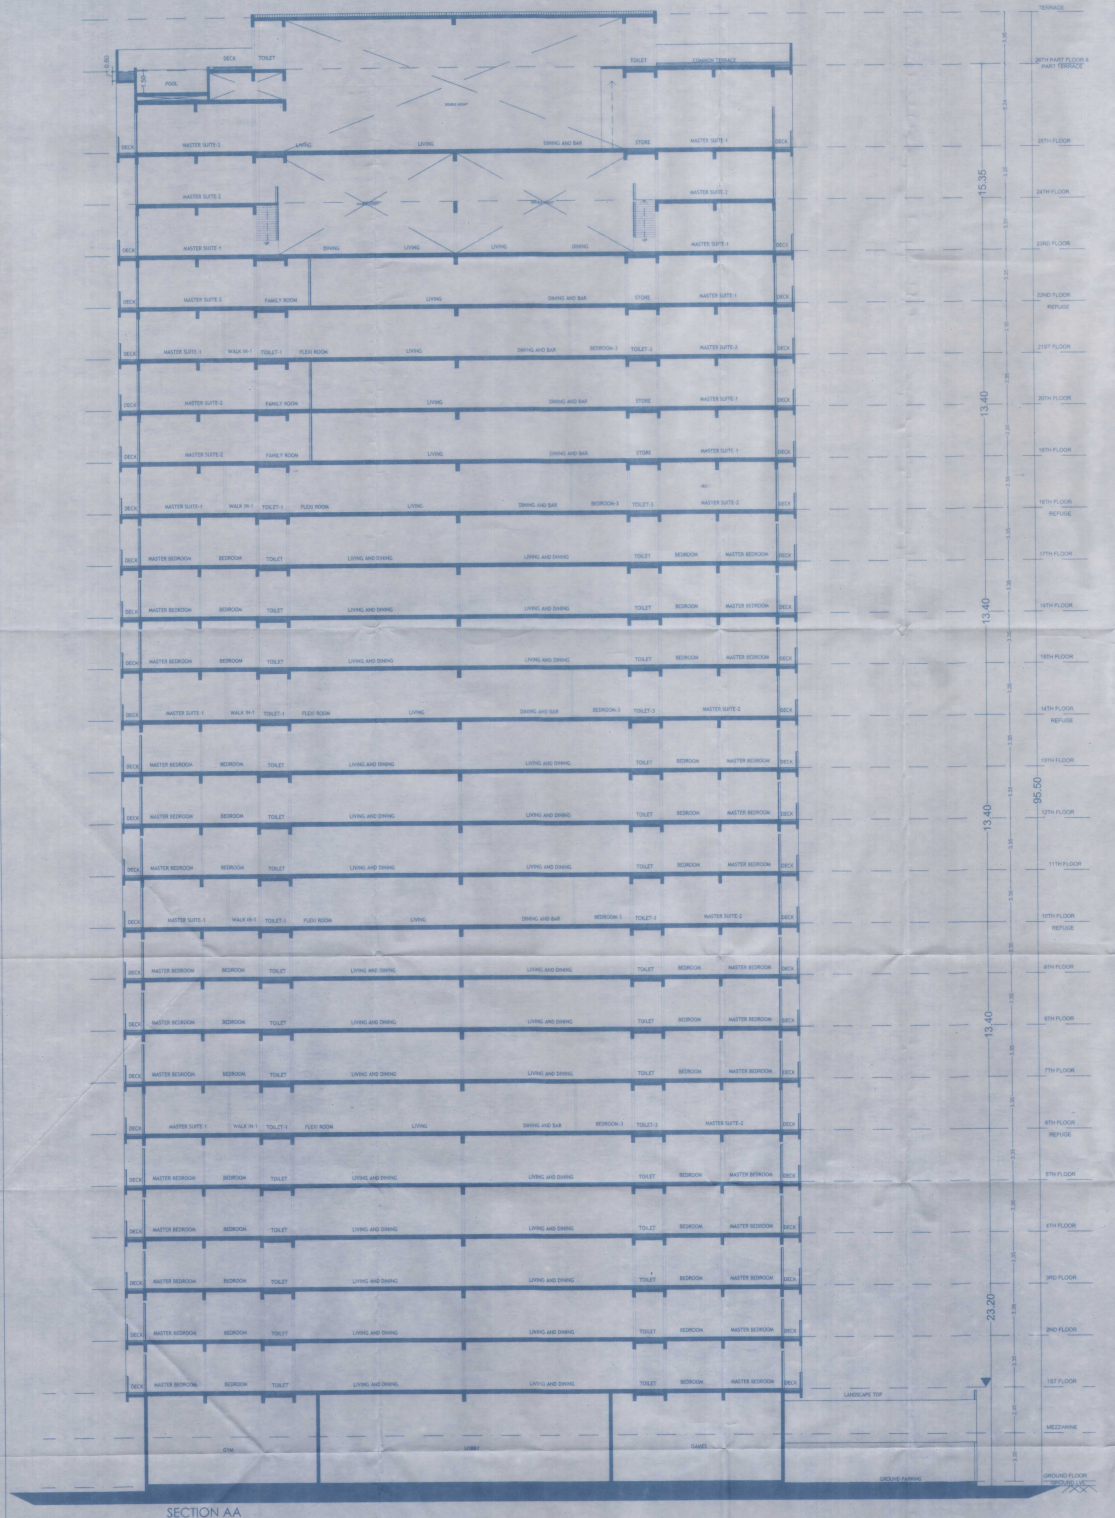


SECTION AA
SCALE 1:150

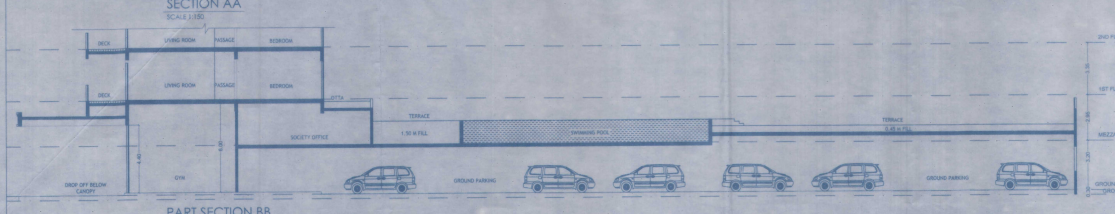

PART SECTION BB
SCALE 1:150

PROFORMA -B 04/04

DESCRIPTION OF SHEET

PROPOSED MEGA CITY PROJECT
SECTOR : SECTOR 1
BUILDING TYPE : RESIDENTIAL
NO. OF FLOORS : GR+MEZZ.+25 FLOORS+26 PART FLOOR
CLUSTER NO : CLUSTER 16 (GOLF VIEW)

SECTION AA

STAMP AND DATE OF APPROVAL OF PLAN

PLANS APPROVED (...5...NOS OF DRAWINGS) WHICH ARE TO BE READ ALONG WITH BUILDING PERMISSION & COMMENCEMENT CERTIFICATE/AMENDED BUILDING PERMISSION & COMMENCEMENT CERTIFICATE BEARING NO. SROT/KDG/2401/BP/ 1340 /2024, DATE : 20 / 03 /2024. AND THE CONDITIONS MENTIONED THEREIN.

Planner, Sub-Regional Office, Thane, MMRDA

MMRDA

NOTE :
ALL DIMENSIONS/LEVELS/CRPTHS STATED ARE CLEAR DIMENSIONS (I.E. UNFINISHED DIMENSIONS) IN METERS.
CARPET AREA IS FOR PARKING CALCULATION ONLY

DESCRIPTION OF PROPOSAL & PROPERTY

PROPOSED RESIDENTIAL BUILDING **CLUSTER-16 (GOLF VIEW)** WING A IN SECTOR-I ON LAND BEARING S. NO. 186/1A(PT) (OLD) - 112/1A(PT) (NEW) & 186/3(PT) (OLD) - 112/3 (NEW) OF VILLAGE NILJE AT MEGACITY PROJECT SITUATED AT VILLAGE - NILJE, KATAI, USARGHAR, GHESAR, TAL. KALYAN & DIST. THANE.

JOB NO.	REVISION NO.	DRAWN BY	CHECKED BY
PALAVA I	R0	OFFICE	
SHEET NO.	SHEET SIZE	DATE	SCALE
04/04		12/03/2024	1:150

NAME & ADDRESS OF OWNER — SIGNATURE

M/S. MACROTECH DEVELOPERS LTD.
412, 4TH FLOOR, 17G VARDHAMAN CHAMBER, CAWASJI PATEL ROAD, HORNIMAN CIRCLE, FORT, MUMBAI-400001

NAME & ADDRESS OF ARCHITECT — SIGNATURE

PRADEEP KAMBLE & ASSOCIATES
B-101,1st FL., JAKH BUTERA COMPLEX, PANDIT MALVIYA PATH, RAMNAGAR, DOMBIVALI (W) - 421 201, TEL - 2862642

PRADEEP KAMBLE