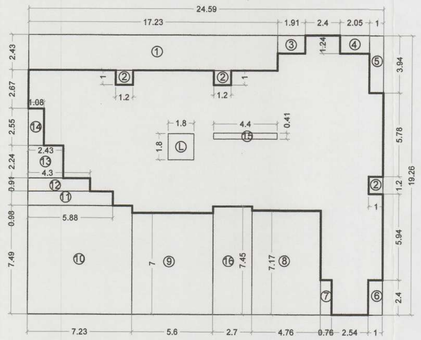


'P-LINE 'AREA LINE DIAG. OF TYPI. FLRS. (1ST TO 4TH)
Scale 1:200


BUILT UP AREA CALC. OF TYPI. 1ST TO 4TH FLRS. AS PER 'P-LINE'								
A	24.59	X	19.26	X	1	=	473.60	SQ.MT
TOTAL (X)						=	473.60	SQ.MT
DEDUCTION								
1	17.23	X	2.43	X	1	=	41.87	SQ.MT
2	1.20	X	1.00	X	3	=	3.60	SQ.MT
3	1.91	X	1.24	X	1	=	2.37	SQ.MT
4	2.05	X	1.24	X	1	=	2.54	SQ.MT
5	1.00	X	3.94	X	1	=	3.94	SQ.MT
6	1.00	X	2.40	X	1	=	2.40	SQ.MT
7	0.76	X	2.40	X	1	=	1.82	SQ.MT
8	4.76	X	7.17	X	1	=	34.13	SQ.MT
9	5.60	X	7.00	X	1	=	39.20	SQ.MT
10	7.23	X	7.49	X	1	=	54.15	SQ.MT
11	5.88	X	0.98	X	1	=	5.76	SQ.MT
12	4.30	X	0.91	X	1	=	3.91	SQ.MT
13	2.43	X	2.24	X	1	=	5.44	SQ.MT
14	1.08	X	2.55	X	1	=	2.75	SQ.MT
15	4.40	X	0.41	X	1	=	1.80	SQ.MT
16	2.70	X	7.45	X	1	=	20.12	SQ.MT
L1	1.80	X	1.80	X	1	=	3.24	SQ.MT
TOTAL (Y)						=	228.98	SQ.MT.
B/UP AREA AS PER 'P-LINE' (X-Y)						=	244.62	SQ.MT.


CONTENTS OF SHEET	SHEET NO.
GRD.,FLR. PLAN, METER RM., SOC. OFC., SERV. TOIL., GRD., STAIR. PASS., AREA DIAG. & CALC., 1ST, 2ND &3RDFLRS. PLAN, AREA DIAG. & CALC., DOOR & WINDOW SCHEDULED ETC.....	2/4
RESI. BLDG. STILT+1ST TO 8TH FLRS.	

Signature valid
Digitally signed by SATISH PANDURANG ARINATH UGILE
Date: 2023.11.10 14:30:04 IST
Reason: Approved Drawing
Location: Thane Municipal Corporation
Project Code : TMCB-22-39371
Application Number : TMCB/202300327
Proposal Number : 200826
Certificate Number : TMCB/B/2023/APL/00902

Town Planner and Development Officer
Date: 03/11/2023


Executive Engineer
Date: 15/09/2023

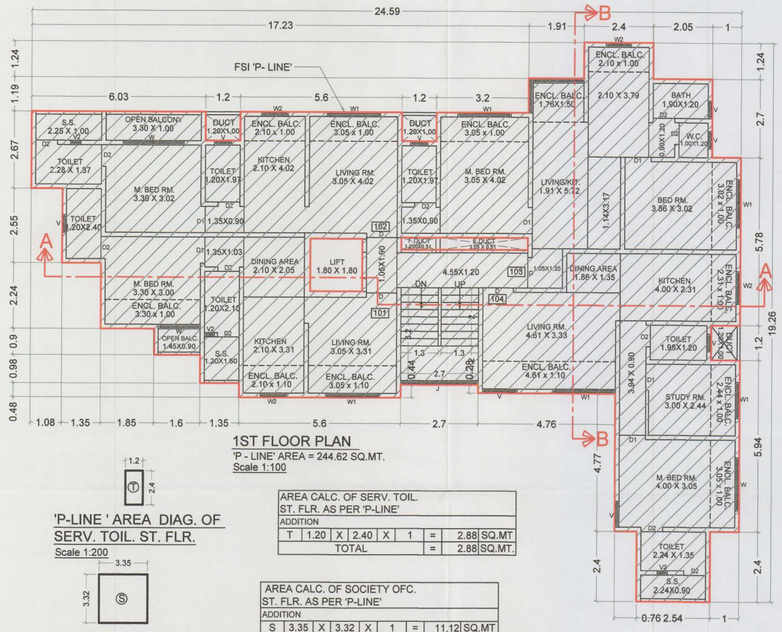


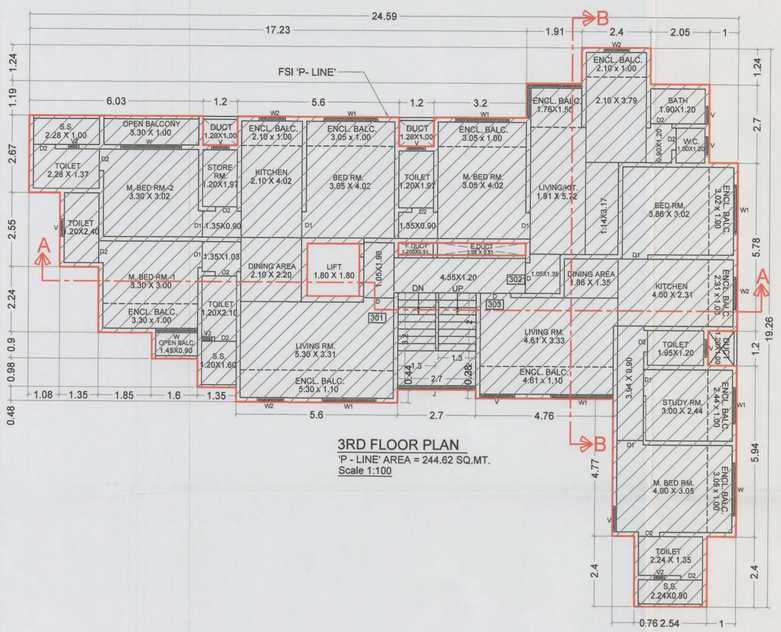

SCHEDULE OF OPENING:				
BLD NAME	NAME	LENGTH	HEIGHT	NOS.
SHREE APARTMENT	D	1.05	2.10	1
	D1	0.90	2.10	1
	D	1.05	2.10	2
	D1	0.90	2.10	43
	D	1.05	2.10	21
	D2	0.75	2.10	81

SCHEDULE OF OPENING:				
BLD NAME	NAME	LENGTH	HEIGHT	NOS.
SHREE APARTMENT	W1	2.15	1.35	1
	V1	1.20	1.20	1
	W2	1.11	1.20	5
	W2	0.86	1.20	5
	W5	1.76	1.35	3
	W	1.85	1.35	7
	W1	1.24	1.35	7
	V	0.60	0.60	14
	W	2.10	1.35	7
	V1	0.90	1.20	7
	W	1.45	1.35	7
	J	2.70	1.20	7
	V	0.60	0.60	22
	W2	0.90	1.20	8
	W5	1.76	1.20	2
	W	3.09	1.20	1
	W1	1.66	1.35	8
	W1	1.85	1.35	17
	W	2.48	1.20	1
	W	3.05	1.20	1
	W	2.29	1.20	1
	W	1.65	1.20	1
	W	2.20	1.20	1
	W1	1.63	1.20	1
	W	2.36	1.20	1
	W2	1.67	1.20	1
	W	2.30	1.20	1
	W	2.14	1.20	1
	W	2.65	1.20	1
	W1	1.62	1.20	1
	W1	1.58	1.20	1
	W	3.18	1.20	1
	W	2.84	1.20	1

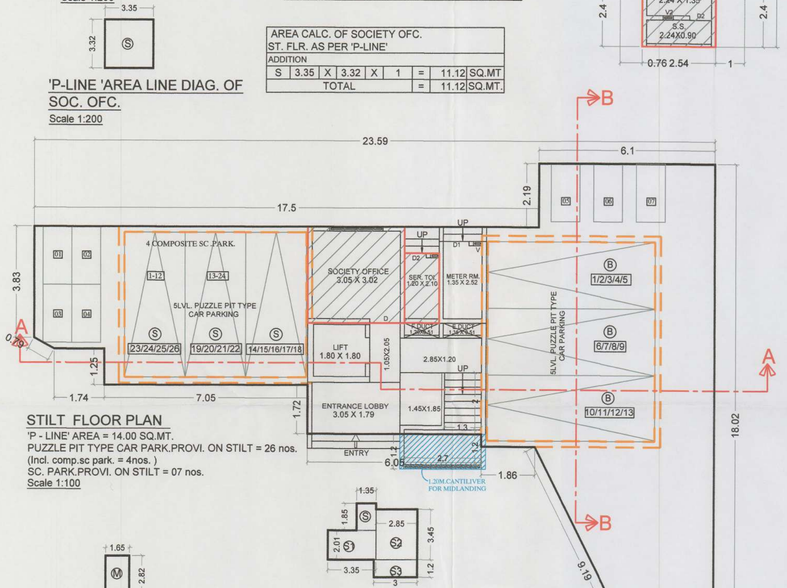

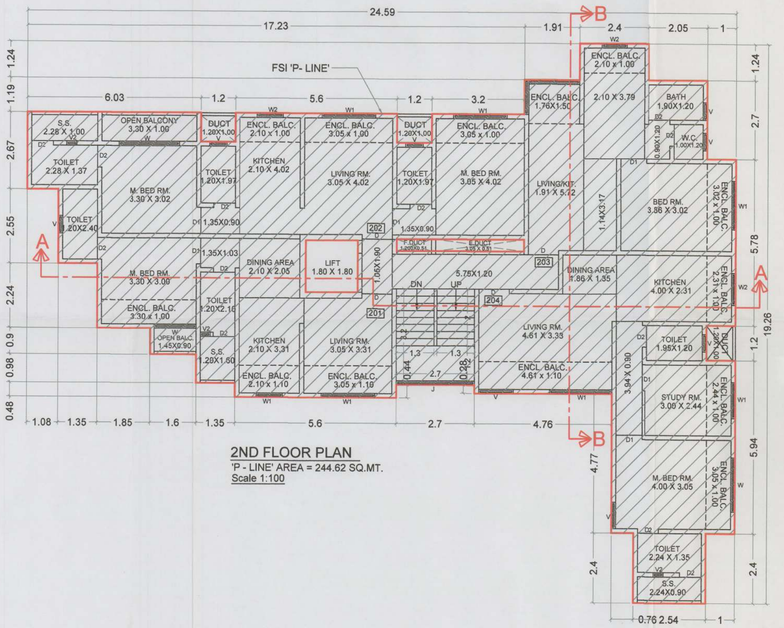

'P-LINE ' AREA DIAG. OF SERV. TOIL. ST. FLR.
Scale 1:200

AREA CALC. OF SERV. TOIL. ST. FLR. AS PER 'P-LINE'								
ADDITION								
T	1.20	X	2.40	X	1	=	2.88	SQ.MT
TOTAL						=	2.88	SQ.MT.

'P-LINE ' AREA LINE DIAG. OF SOC. OFC.
Scale 1:200

AREA CALC. OF SOCIETY OFC. ST. FLR. AS PER 'P-LINE'								
ADDITION								
S	3.35	X	3.32	X	1	=	11.12	SQ.MT
TOTAL						=	11.12	SQ.MT.

'P-LINE 'AREA LINE DIAG. OF METER RM. ST. FLR.
Scale 1:200

AREA CALC. OF METER RM. ST. FLR.								
ADDITION								
M	1.65	X	2.82	X	1	=	4.65	SQ.MT
TOTAL						=	4.65	SQ.MT.

AREA LINE DIAG. OF STAIR, PASS. ST. FLR.
Scale 1:200

AREA CALC. OF STAIR., PASS. ST. FLR.								
ADDITION								
S	1.35	X	1.85	X	1	=	2.50	SQ.MT
S1	3.35	X	2.01	X	1	=	6.73	SQ.MT
S2	2.85	X	3.45	X	1	=	9.83	SQ.MT
S3	3.00	X	1.20	X	1	=	3.60	SQ.MT
TOTAL						=	22.66	SQ.MT.

Name Of : Owner Mr Kaustubh Gajanan Kalke Partner Of Joshi And Yash Developers LLP

Postal Address : 501, Srushti Regency,Kharkar Ali,Near Mahajan Wadi,Thane,Thane,Thane-400601,Maharashtra

Phone No.:9594379111

DESCRIPTION OF PROJECT :

Type of Proposal : Residential
BUILDING ON CTS. NO./SURVEY NO.- 2/200

SITE ADDRESS :
PLOT BEARING C.T.S. NO. ☐ ☐ 200(PT.), 201, 202(PT.) 209, 210, 211, 219(PT.), 220 AT M.G. ROAD OFF. GODBOLE HOSPITAL, ☐ ☐ NAUPADA, THANE (W),☐ ☐

Name Of Architect : Makarand Toraskar

LOGO	ADDRESS OF OFFICE
	OFFICE - 702/ABC, WIFI Park IT Premises Co-op. Soc. Ltd. Above Hotel Satkar Grande,Near Mulund Check Naka, Wagle Ind. Estate, Thane - 400 604.

OWNERS SIGN - Signature valid

TECHNICAL PERSON SIGN Signature valid

SCALE - 1:100	Date: 14/09/23
JOB NO - TMCB-22-39371	CHECK BY - --

SUBMISSION DRAWING

AMBIAANCE DESIGN PVT.LTD.
ARCHITECT & INTERIOR DESIGNER
702/ABC, WIFI Park It Premises Co-op.Soc.Ltd., Above Satkar Grande Hotel, Near Mulund Check Naka, Wagle Ind.Estate,Thane (W)-400604
TEL. NO. : 022- 25827840/ 25828300
E - Mail : ambiaancedesign@gmail.com