
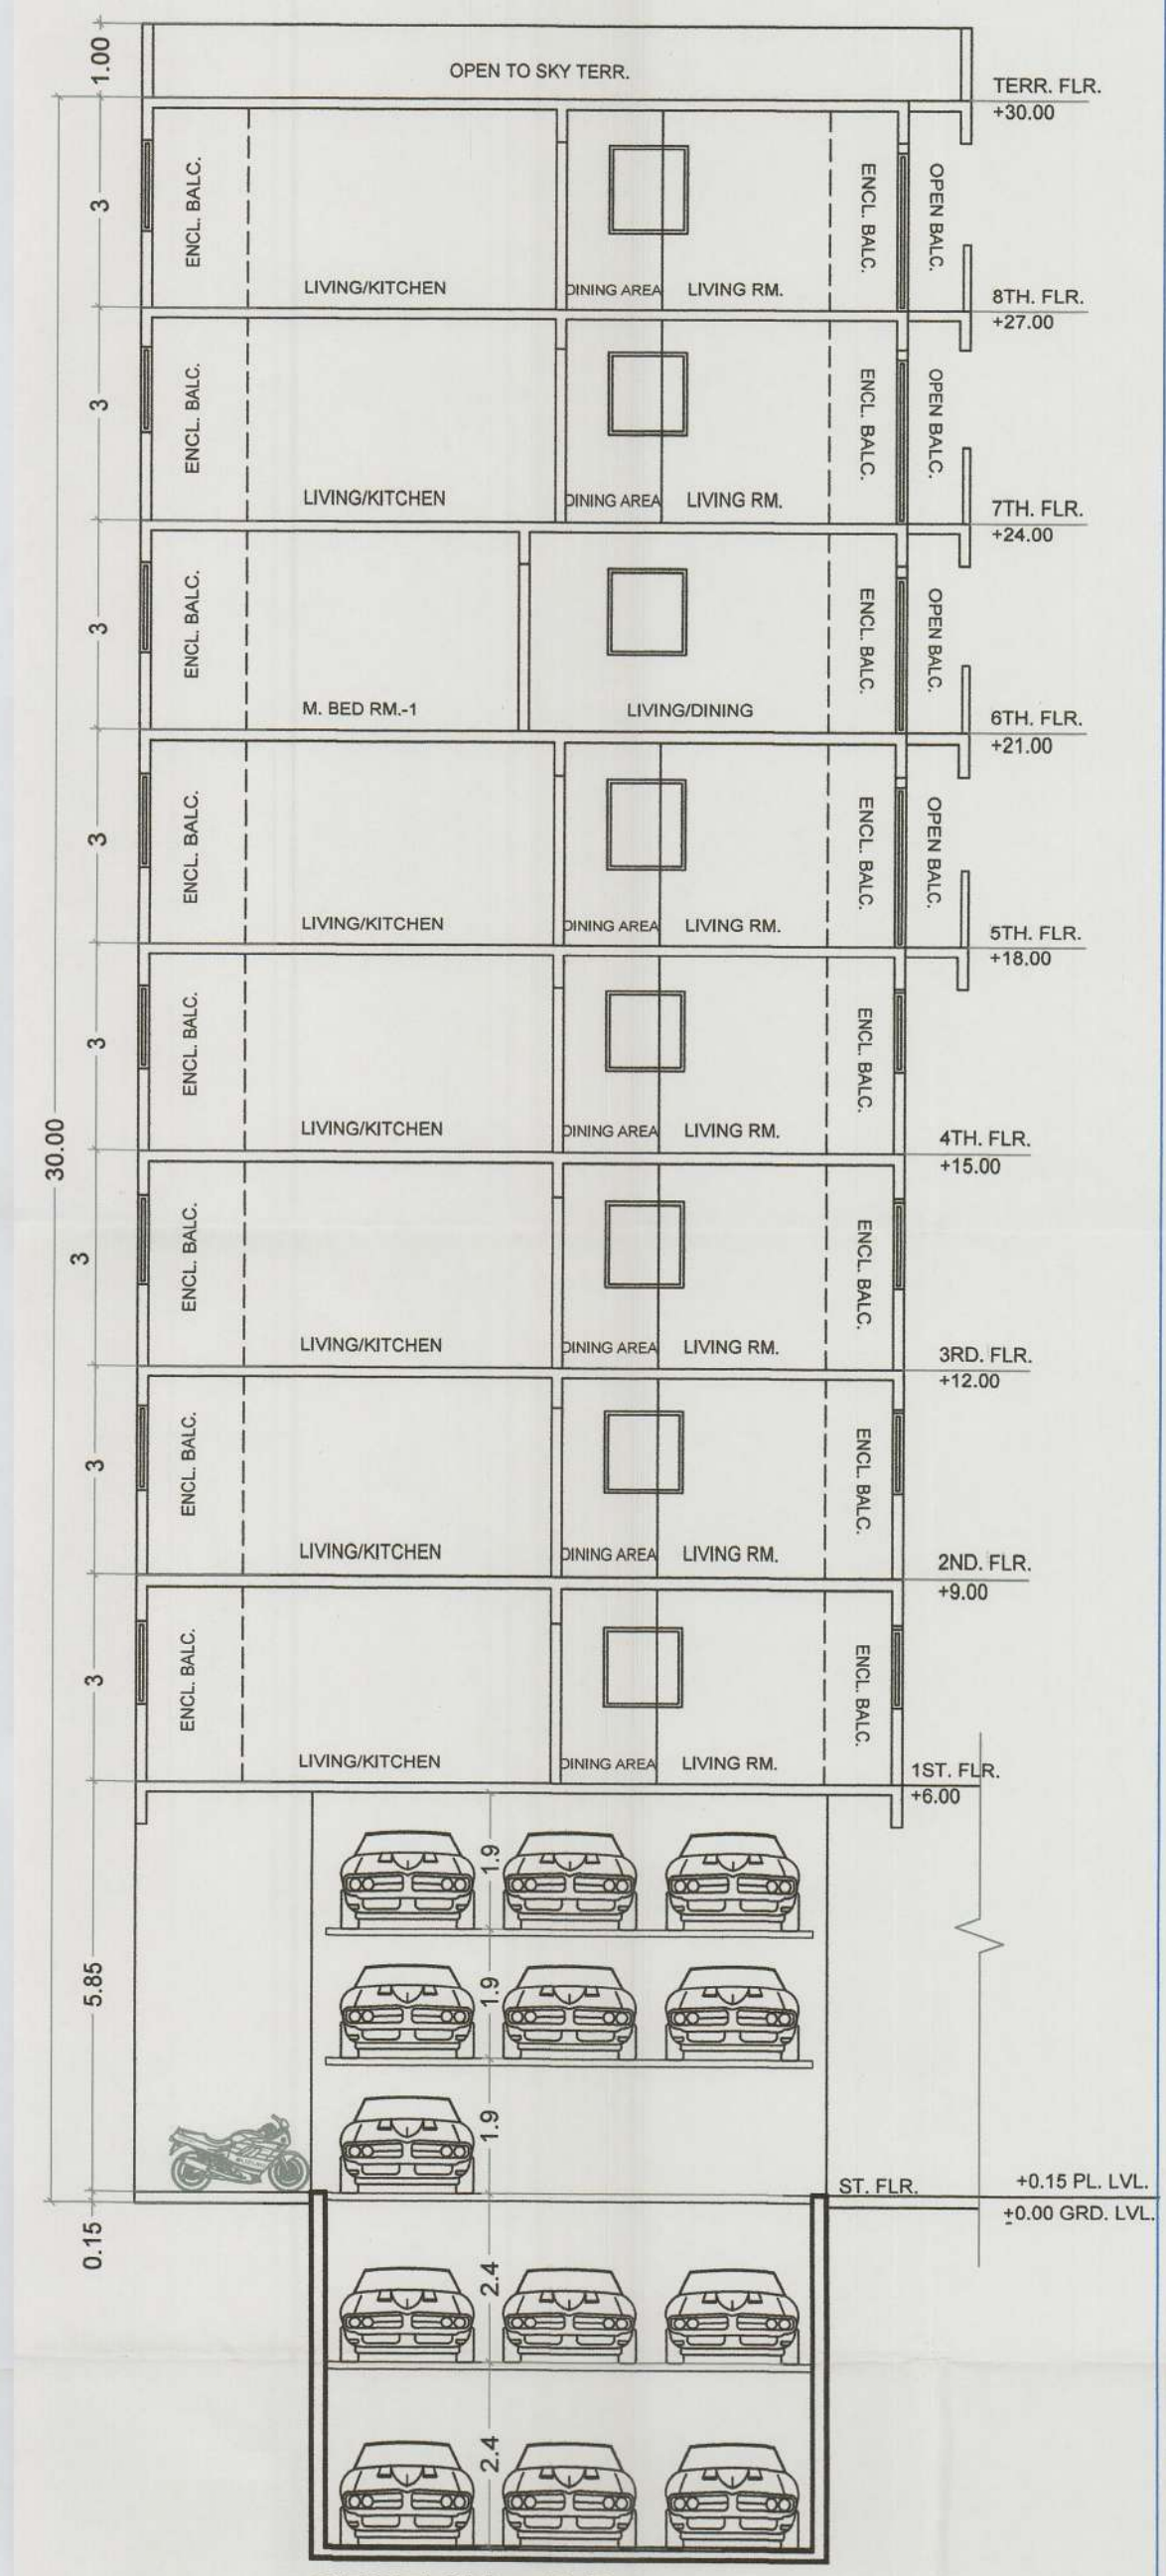
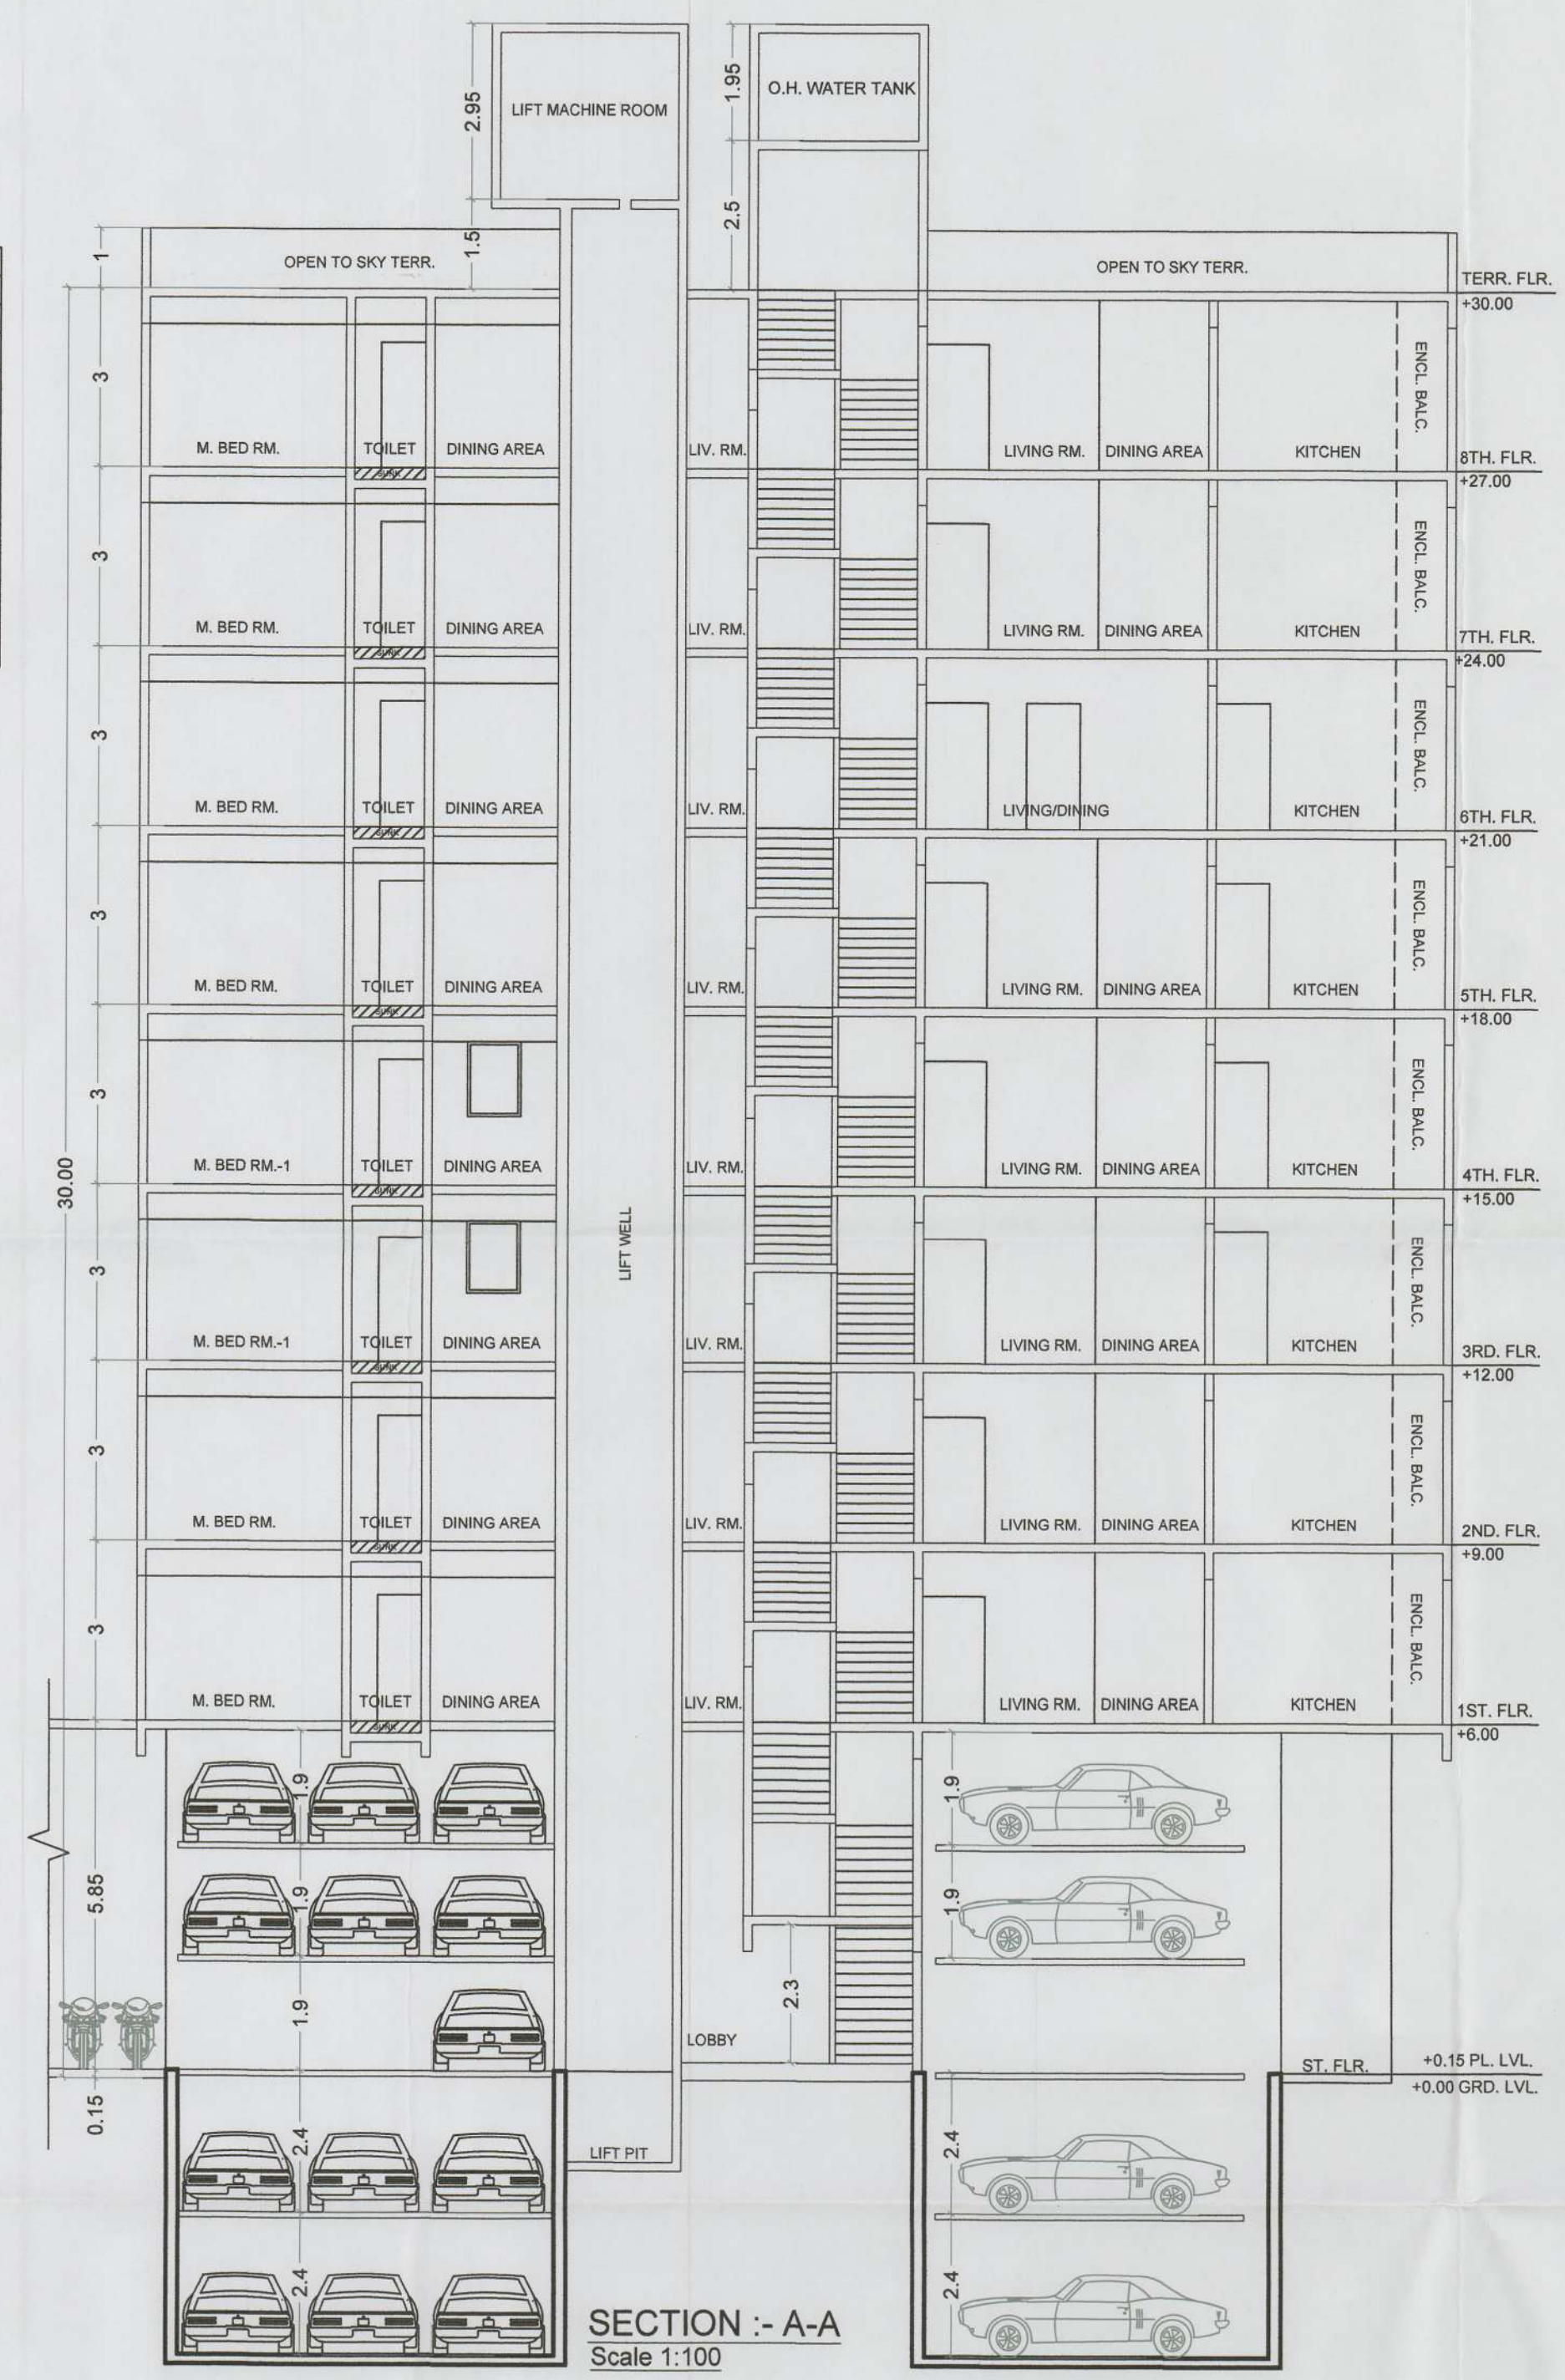


CONTENTS OF SHEET	SHEET NO.
TERRACE FLR. PLAN, SECTION :- A-A & B-B, ETC.....	4/4
RESI. BLDG. STILT+1ST TO 8TH FLRS.	

Signature valid

Digitally signed by SATISH PANDIT KRINATH UGILE
Date: 2023.11.10 14:30:04 IST
Reason: Approved Drawing
Location: Thane Municipal Corporation
Project Code : TMCB/2023/000327
Application Number : TMCB/2023/000327
Proposal Number : 200888
Certificate Number : TMCB/B/2023/APL/00902

BUILDING	FLOORS	SHREEAPARTMENT											TOTAL FSIAREA
		COMM.	RESI.	IND.	SPECIAL	MEZZ.	BALCONY PROP.	TERRACE PROP.	LIFT	LIFTWELL	DUCT	VENT SHAFT	
SHREE APARTMENT	7TH AND 8TH FLR.	0.00	603.40	0.00	0.00	0.00	91.24	0.00	0.00	6.48	3.64	0.00	493.28
	6H FLR	0.00	251.70	0.00	0.00	0.00	45.82	0.00	0.00	3.24	1.12	0.00	247.34
	5TH FLR	0.00	251.70	0.00	0.00	0.00	45.82	0.00	0.00	3.24	1.82	0.00	246.64
	4TH FLR	0.00	249.68	0.00	0.00	0.00	44.60	0.00	0.00	3.24	1.82	0.00	244.62
	3RD FLR	0.00	249.68	0.00	0.00	0.00	43.60	0.00	0.00	3.24	1.82	0.00	244.62
	2ND FLR	0.00	249.68	0.00	0.00	0.00	43.60	0.00	0.00	3.24	1.82	0.00	244.62
	1ST FLR	0.00	249.68	0.00	0.00	0.00	42.18	0.00	0.00	3.24	1.82	0.00	244.62
	GR. FLOOR STILT FLR	0.00	14.01	0.00	0.00	0.00	0.00	0.00	0.00	0.00	0.00	0.00	14.01
	Total	0.00	2019.53	0.00	0.00	0.00	355.46	0.00	0.00	25.92	13.86	0.00	1928.75

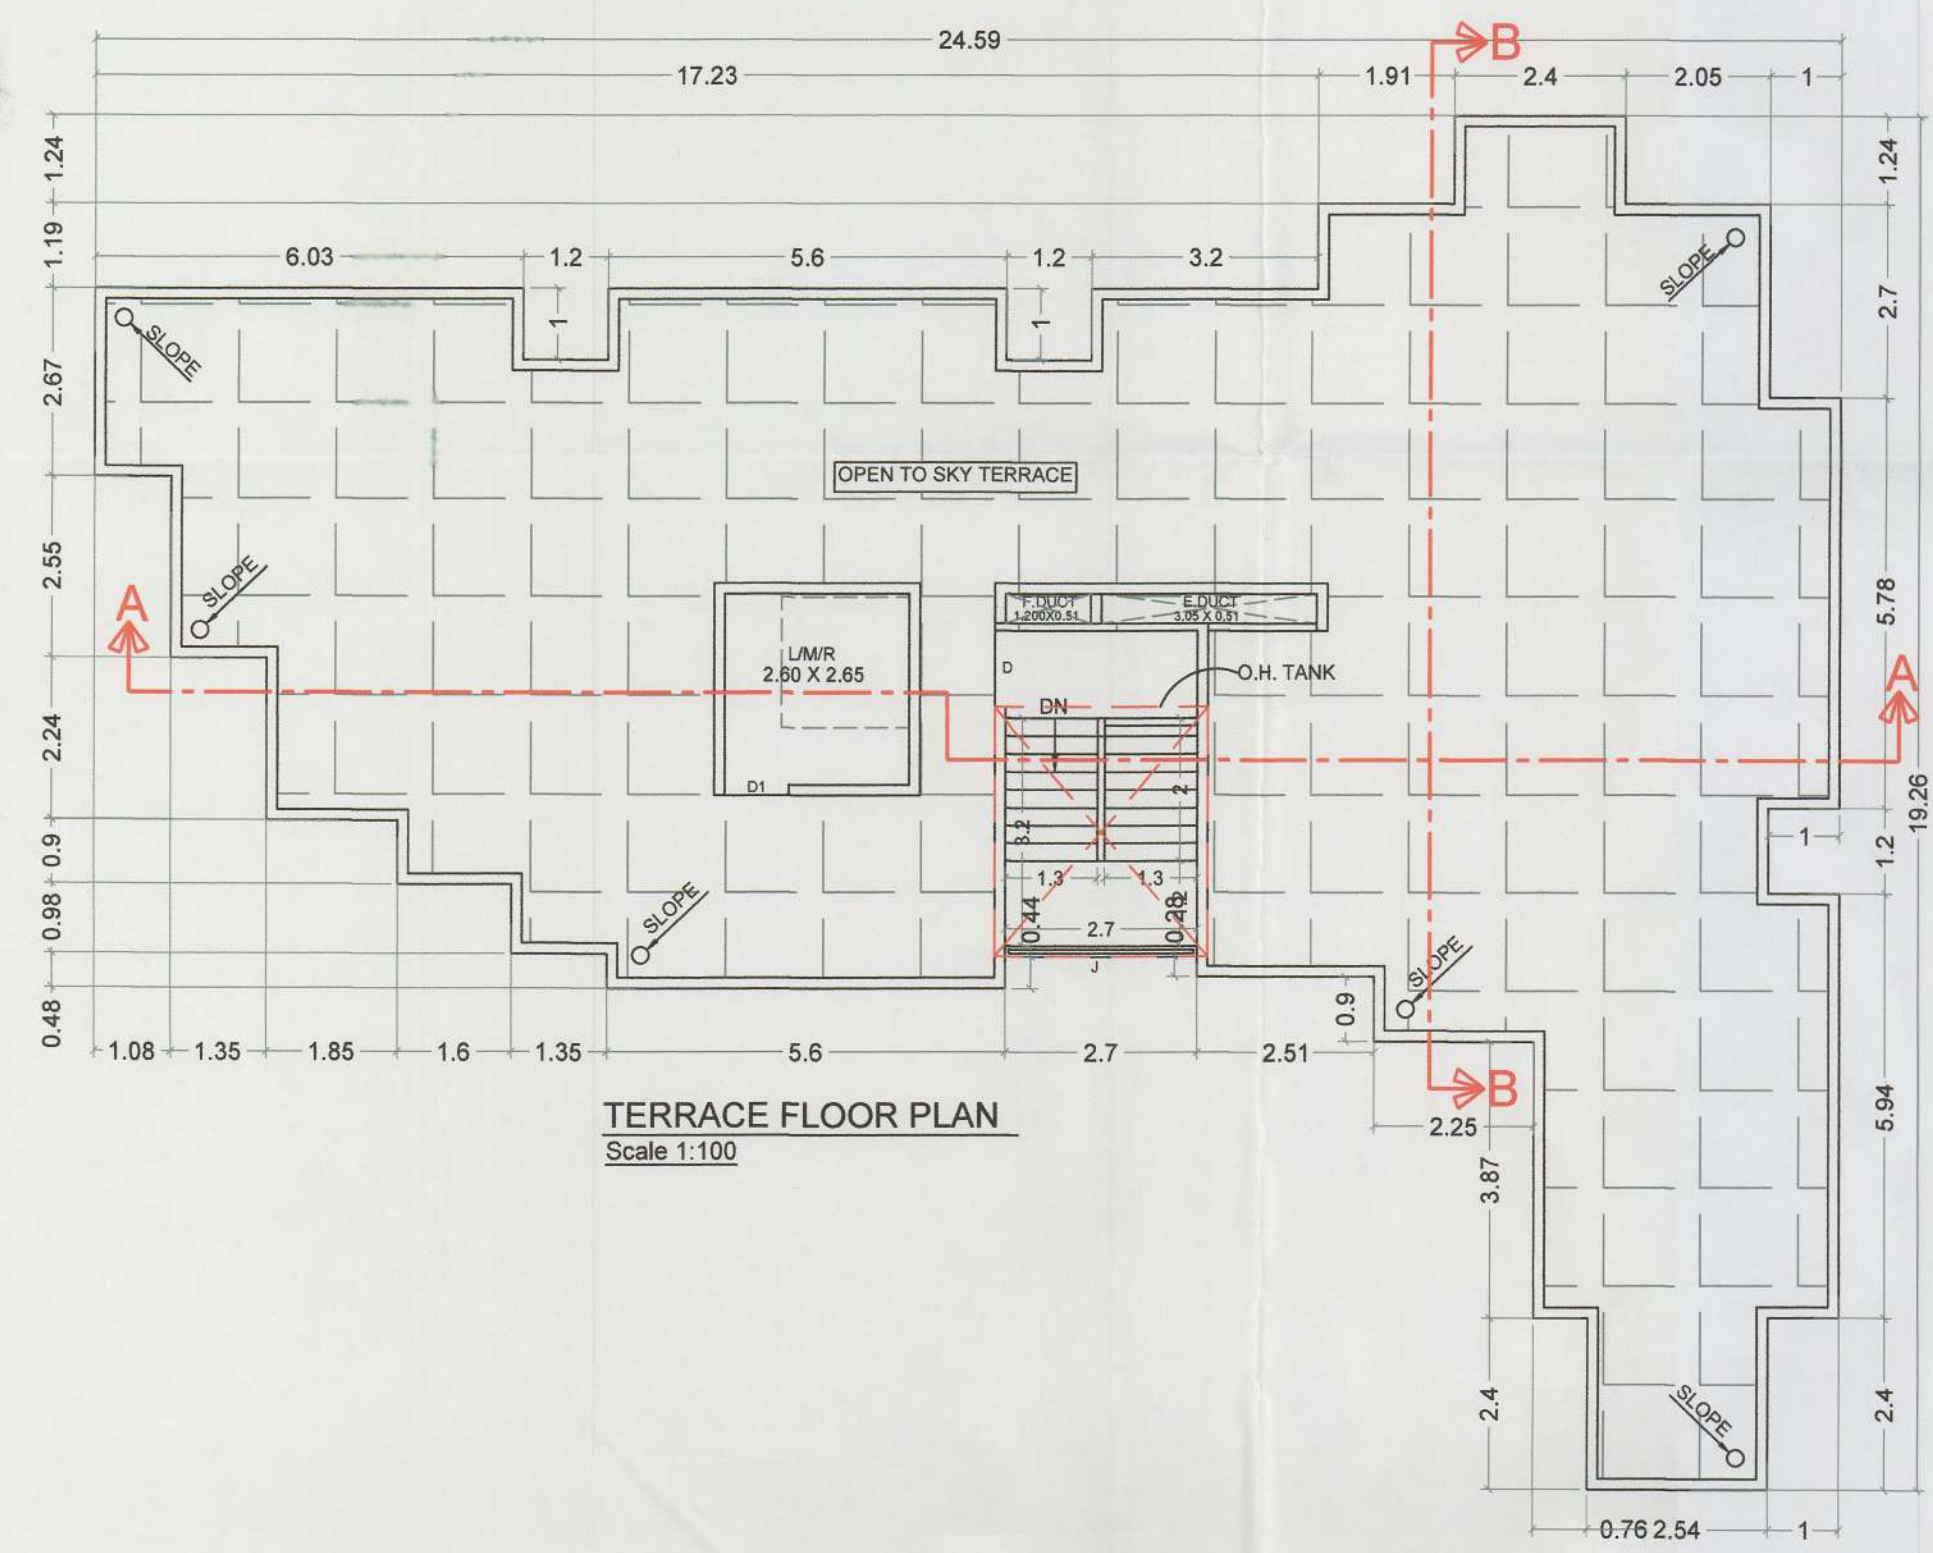

AMBIANCE DESIGN PVT.LTD.
ARCHITECT & INTERIOR DESIGNER
702/ABC, WFL Park IT Premises Co-op.Soc.Ltd.,
Above Satkar Grande Hotel, Near Mulund Check Naka,
Wagle Ind.Estate,Thane (W)-400604
TEL. NO. : 022-25827840/ 25828300
E - Mail : ambiaancedesign@gmail.com

Name Of : Owner Mr Kaustubh Gajanan Kalke Partner Of Joshi And Yash Developers LLP	
Postal Address : 501, Srushdi Regency,Kharkar Ali,Near Mahajan Vadi,Thane,Thane,Thane-400601,Maharashtra	
Phone No. 9594379111	
DESCRIPTION OF PROJECT :	
Type of Proposal : Residential	
BUILDING ON CTS. NO./SURVEY NO. - 2/200	
SITE ADDRESS :	
PLOT BEARING C.T.S. NO. 110, 200(PT.), 201, 202(PT.) 209, 210, 211, 216(PT.), 220 AT M.G. ROAD OFF. GOODBOLE HOSPITAL, NAUPADA, THANE (W), 110	
Name Of Architect : Maheshwar Torasakar	
LOGO	ADDRESS OF OFFICE
OFFICE - 702/ABC, WFL Park IT Premises Co-op. Soc. Ltd. Above Hotel Satkar Grande,Near Mulund Check Naka, Wagle Ind. Estate, Thane - 400 604.	
OWNERS SIGN - Signature valid	TECHNICAL PERSON SIGN Signature valid
SCALE : 1:100	Date: 14/09/23
JOB NO - TMCB-22-39371	CHECK BY -
SUBMISSION DRAWING	