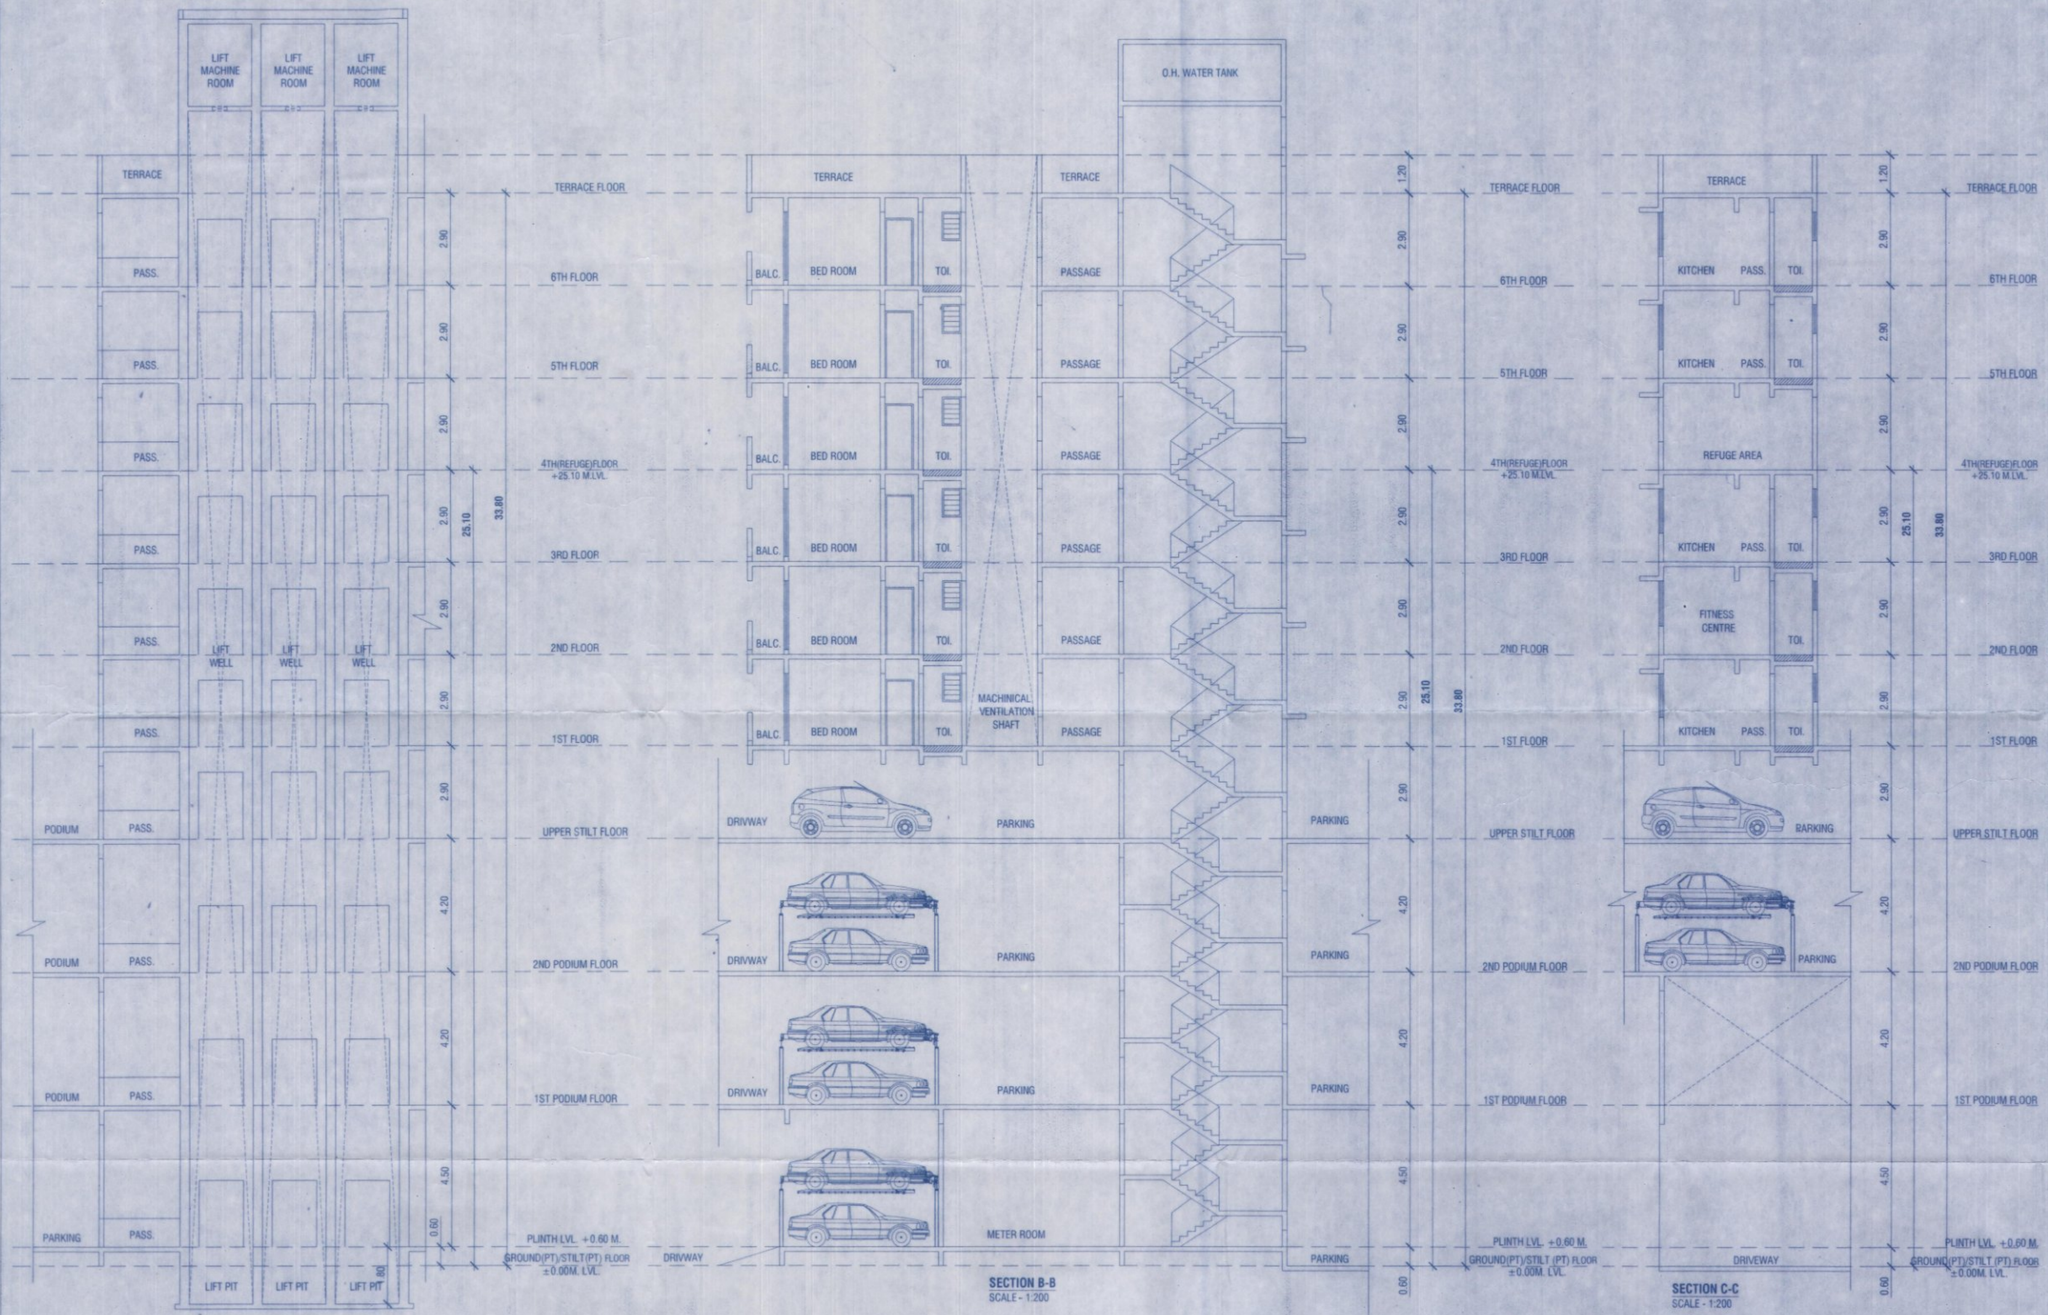


FOR BUILDING PERMISSION	06
BUILDING - DANUBE (WING DANUBE-A1)	46

CONTENTS OF SHEET

SECTIONS A-A & B-B ETC.

STAMP OF APPROVAL OF PLAN

Plans are approved Subject to conditions prescribed in permit No. V.P.S09/0131/34223 TMC/TDD/0017/2023, Dated:- 03/11/2023 A-DCR

Deputy Engineer (TDD)

Town Development & Planning Officer (I/C D.D)

Thane Municipal Corporation of The City of Thane

THANE MUNICIPAL CORPORATION OF THE CITY OF THANE ठाणे महानगर पालिका

सावधान

"मंजूर नकाशानुसार बांधकाम न करणे तसेच शिकाऊ नियंत्रण विनियमावलीनुसार आवश्यक त्या पर्यावरणा न घेता बांधकाम वापर करणे, महाराष्ट्र प्रादेशिक व नगर रचना अधिनियम,१९६६ कलम ५२ अनुसार दखलपात्र गुन्हा असुन, संबंधीत शास्तीस जास्त ३ वर्षे पेत व रु. ५०००/- दंड होऊ शकतो"

DOOR WINDOW SCHEDULE

TYPE	SIZE	DISCRIPTION
D	1.05 X 2.10	T.W. FRAMED WITH PANNELED DOOR
D1	0.90 X 2.10	T.W. FRAMED WITH PANNELED DOOR
D2	0.75 X 2.00	T.W. FRAMED WITH PANNELED DOOR
RS	AS PER SITE X 2.40	ROLLING SHUTTER
W	2.20 X 1.20	T.W. FRAMED WITH GLAZE WINDOW
W1	1.50 X 1.20	T.W. FRAMED WITH GLAZE WINDOW
W2	1.20 X 1.20	T.W. FRAMED WITH GLAZE WINDOW
W3	1.00 X 1.20	T.W. FRAMED WITH GLAZE WINDOW
W4	2.20 X 1.20	T.W. FRAMED WITH GLAZE WINDOW
V	0.60 X 0.90	T.W. FRAMED WITH LOUVERS

DESCRIPTION OF PROPOSAL

PROPOSED DEVELOPMENT UNDER ACCOMMODATION RESERVATION POLICY ON PLOT BEARING S.NO-46, 47, 48, 49, 50/1, 51/A/1, 67/1, 115/1, 116, 117/A/1, 118/A/1, 119/A,120/A, 121, 122 AT VILLAGE MUMBRA,THANE

NAME AND ADDRESS OF OWNER/ P.O.A.H.

YES REALTY
S.NO-55,CENTRAL EMPIRE, OPP CENTRAL HEIGHTS, NEXT TO KAUSA TMC STADIUM,KAUSA MUMBRA, DISTRICT THANE-400612

NAROTTAM NAGAR CO. OPERATIVE HOUSING SOCIETY
AMRUT NAGAR,OLD PUNE ROAD,MUMBRA, TAL -THANE DIST THANE

Narottam Nagar Co-operative Housing Society Ltd

Chairman Secretary Treasurer

SIGNATURE OF OWNER / P.O.A.H. SIGNATURE OF ARCHITECT

ARCHITECTS

saakaar ARCHITECTS
2ND FLOOR, NAKSHATRA, A WING,
NEAR TMC, ALMEIDA ROAD,
PANCHPAKHADI, THANE (W). 400 602
PHONE - 2537 8701,TELEFAX - 2536 4700
E MAIL - saakaararchitects@yahoo.co.in

DRG.NO.	SCALE	DATE	DRN.BY	CHKD.BY
C-325/2022/MUN/06	1 : 200	13/09/2022	PRAFULLA	

saakaar12\Cad Drawings\NAROTTAM NAGAR - ACCOMODATION RESERVATIONS, MUNICIPAL DWGS, FOR BASIC FSI SUBMITTED\WITHOUT ANCILLARY\BLDG.A- WING-A1.dwg (server