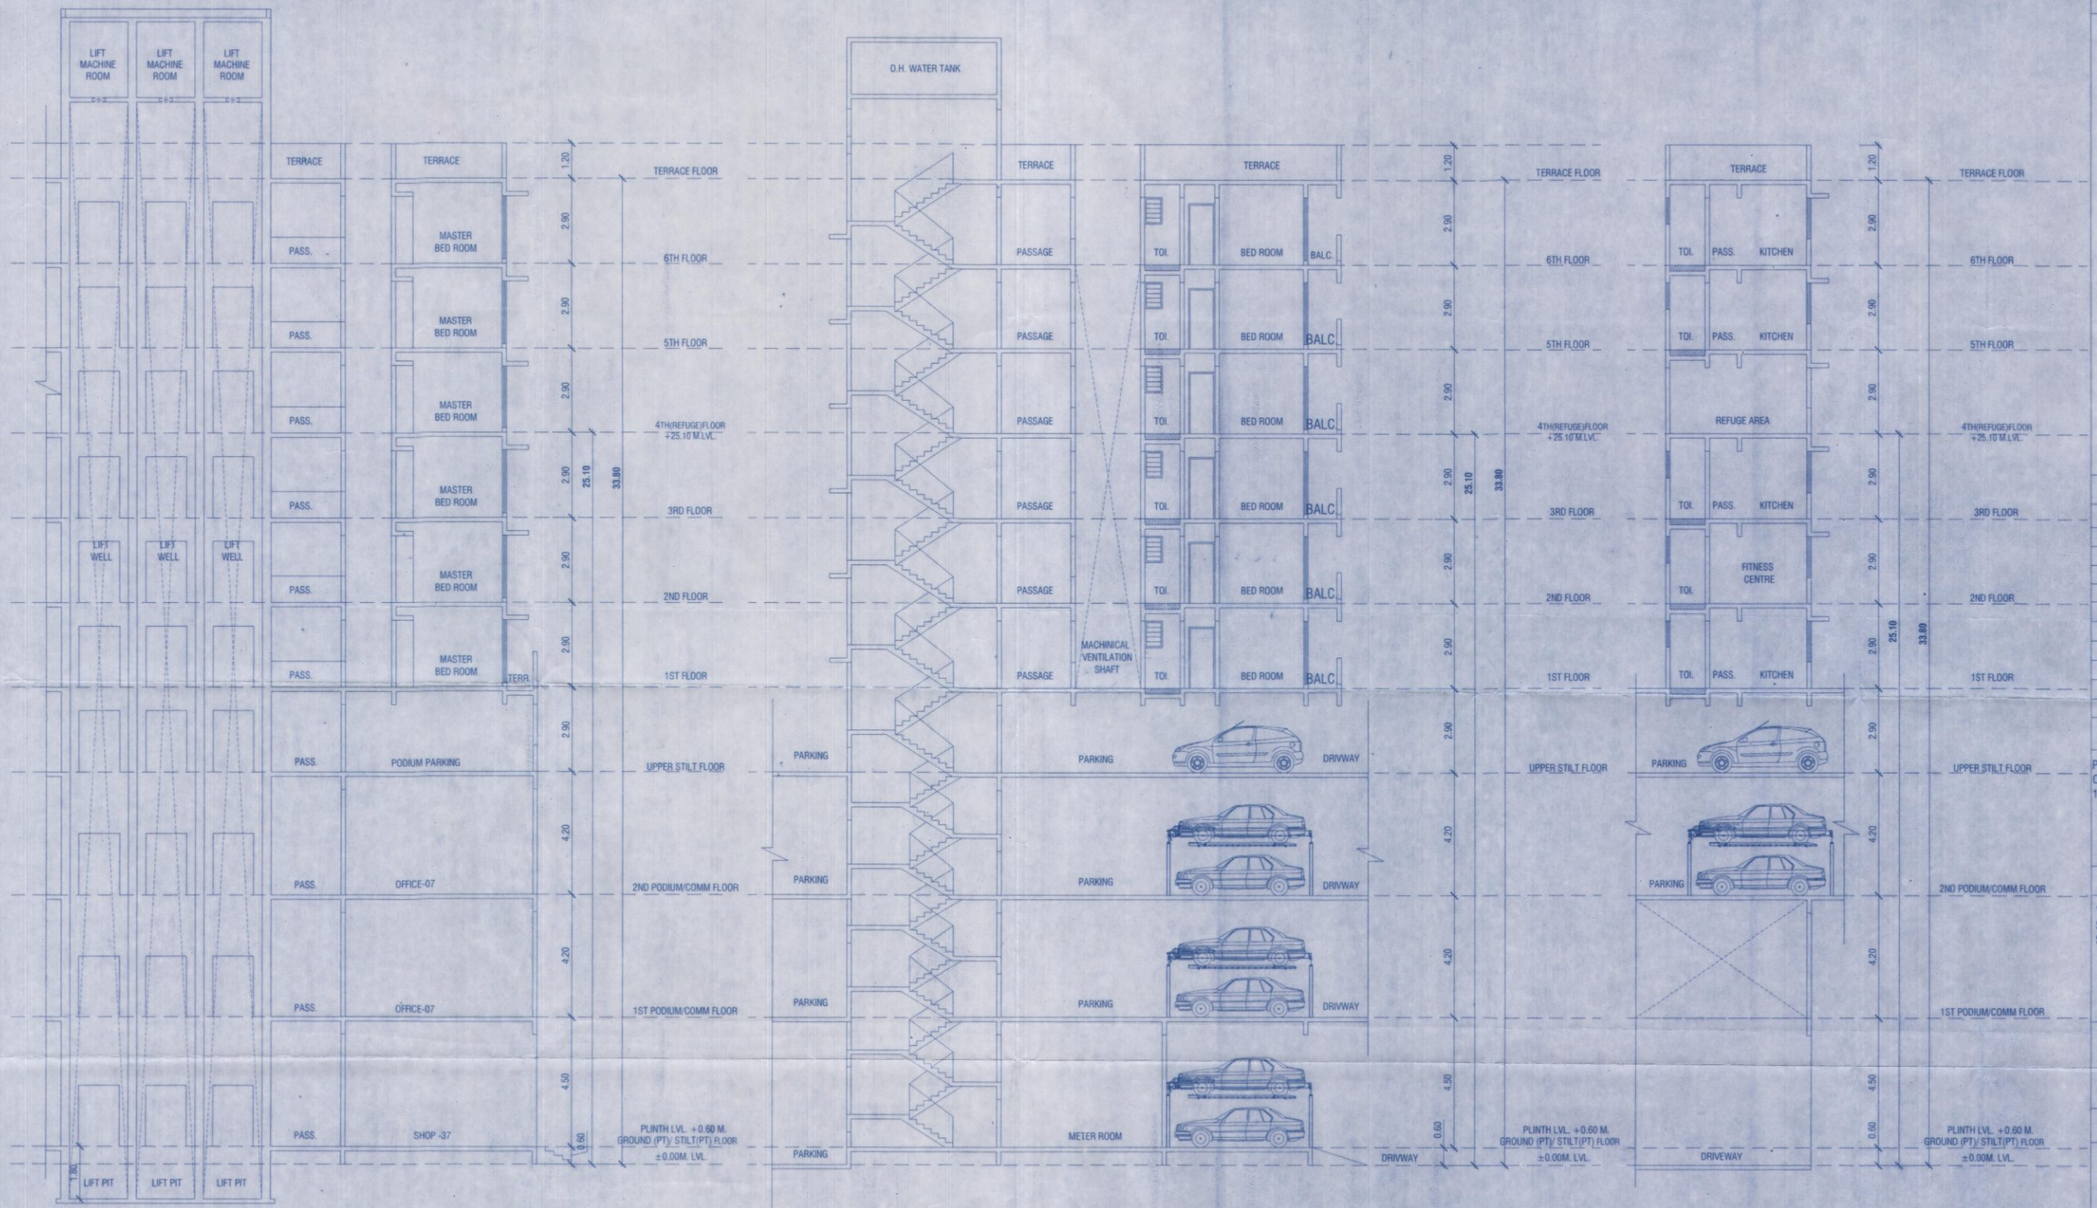


SECTION A-A
SCALE - 1:100

SECTION B-B
SCALE - 1:100

SECTION C-C
SCALE - 1:100

FOR BUILDING PERMISSION
BUILDING - DANUBE (WING DANUBE-A2)
SECTION A-A, B-B, C-C

11/46

CONTENTS OF SHEET

SECTIONS A-A & B-B, C-C ETC.

STAMP OF APPROVAL OF PLAN

Plans are approved Subject to conditions prescribed in permit No. V.P.SD9[0131]23 TMC/BTDD/ 0017/2023 Dated:- 03/11/2023

A.P.C.R.

Deputy Engineer (TDD)

Town Development & Planning Officer (T.D.D)
Thane Municipal Corporation of The City of Thane

MUNICIPAL CORPORATION OF THE CITY OF THANE

सावधान

"सदहू बांधकामाबाबत बांधकाम व वापर परवानगी विहित नियमावलीनुसार आवश्यक त्या परवानग्या न घेता बांधकाम वापर केल्यास, संबंधित प्रादेशिक व इतर लागू असलेल्या कायद्या अंतर्गत कारवाई सुरु आहे. त्याबाबत जाणीव असावे. अन्यथा रु. १०००/- दंड होऊ शकतो"

DOOR WINDOW SCHEDULE

TYPE	SIZE	DISCRIPTION
D	1.05 X 2.10	T.W. FRAMED WITH PANNELED DOOR
D1	0.90 X 2.10	T.W. FRAMED WITH PANNELED DOOR
D2	0.75 X 2.00	T.W. FRAMED WITH PANNELED DOOR
RS	AS PER SITE X 2.40	ROLLING SHUTTER
W	2.20 X 1.20	T.W. FRAMED WITH GLAZE WINDOW
W1	1.50 X 1.20	T.W. FRAMED WITH GLAZE WINDOW
W2	1.20 X 1.20	T.W. FRAMED WITH GLAZE WINDOW
W3	1.00 X 1.20	T.W. FRAMED WITH GLAZE WINDOW
W4	2.20 X 1.20	T.W. FRAMED WITH GLAZE WINDOW
V	0.60 X 0.90	T.W. FRAMED WITH LOUVERS

DESCRIPTION OF PROPOSAL

PROPOSED DEVELOPMENT UNDER ACCOMMODATION RESERVATION POLICY ON PLOT BEARING S.NO-46, 47, 48, 49, 50/1, 51/A/1, 67/1, 115/1, 116, 117/A/1, 118/A/1, 119/A,120/A, 121, 122 AT VILLAGE MUMBRA,THANE

NAME AND ADDRESS OF OWNER/ P.O.A.H.

YES REALTY
S.NO-55,CENTRAL EMPIRE, OPP CENTRAL HEIGHTS, NEXT TO KAUSA TMC STADIUM,KAUSA MUMBRA, DISTRICT THANE-400612

NAROTTAM NAGAR CO. OPERATIVE HOUSING SOCIETY
AMRUT NAGAR, O.D PUNE ROAD MUMBRA, TAL.-THANE DIST THANE

Narottam Nagar Co-operative Housing Society Ltd.
Chairman Secretary Treasurer

SIGNATURE OF OWNER / P.O.A.H.

SIGNATURE OF ARCHITECT

ARCHITECTS

saakaar ARCHITECTS

2ND FLOOR, NAKSHATRA, A WING,
NEAR TMC, ALMEIDA ROAD,
PANCHPAKHADI, THANE (W), 400 602
PHONE - 2537 8701,TELEFAX - 2536 4700
E MAIL - saakaararchitects@yahoo.co.in

DRG.NO.	SCALE	DATE	DRN.BY	CHKD.BY
C-325/2022/MUN/11	1 : 100	03/06/2022	PRAFULLA	

saakar1\Cad Drawings\NAROTTAM NAGAR - ACCOMODATION RESERVATIONS, MUNICIPAL DWGS FOR BASIC FSI SUBMITTED\WITHOUT ANCILLARY\BLDG A-WING-A2.dwg server