
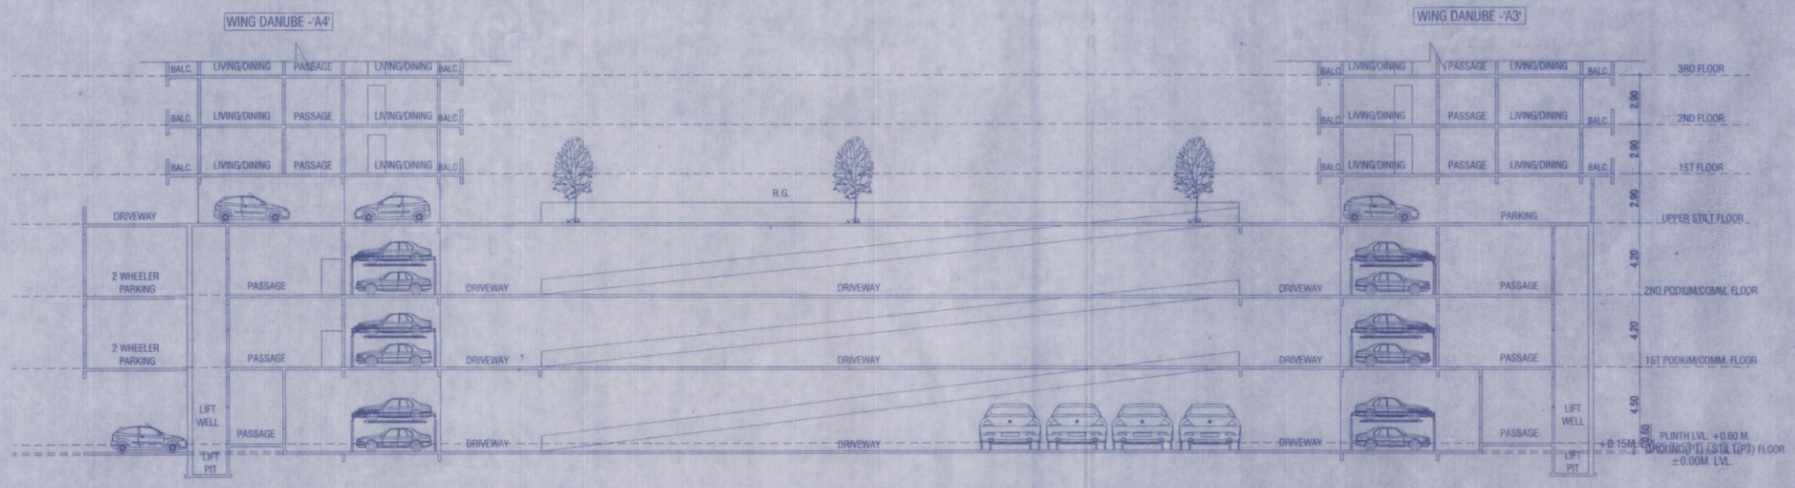


SECTION -'A A'
SCALE - 1:200

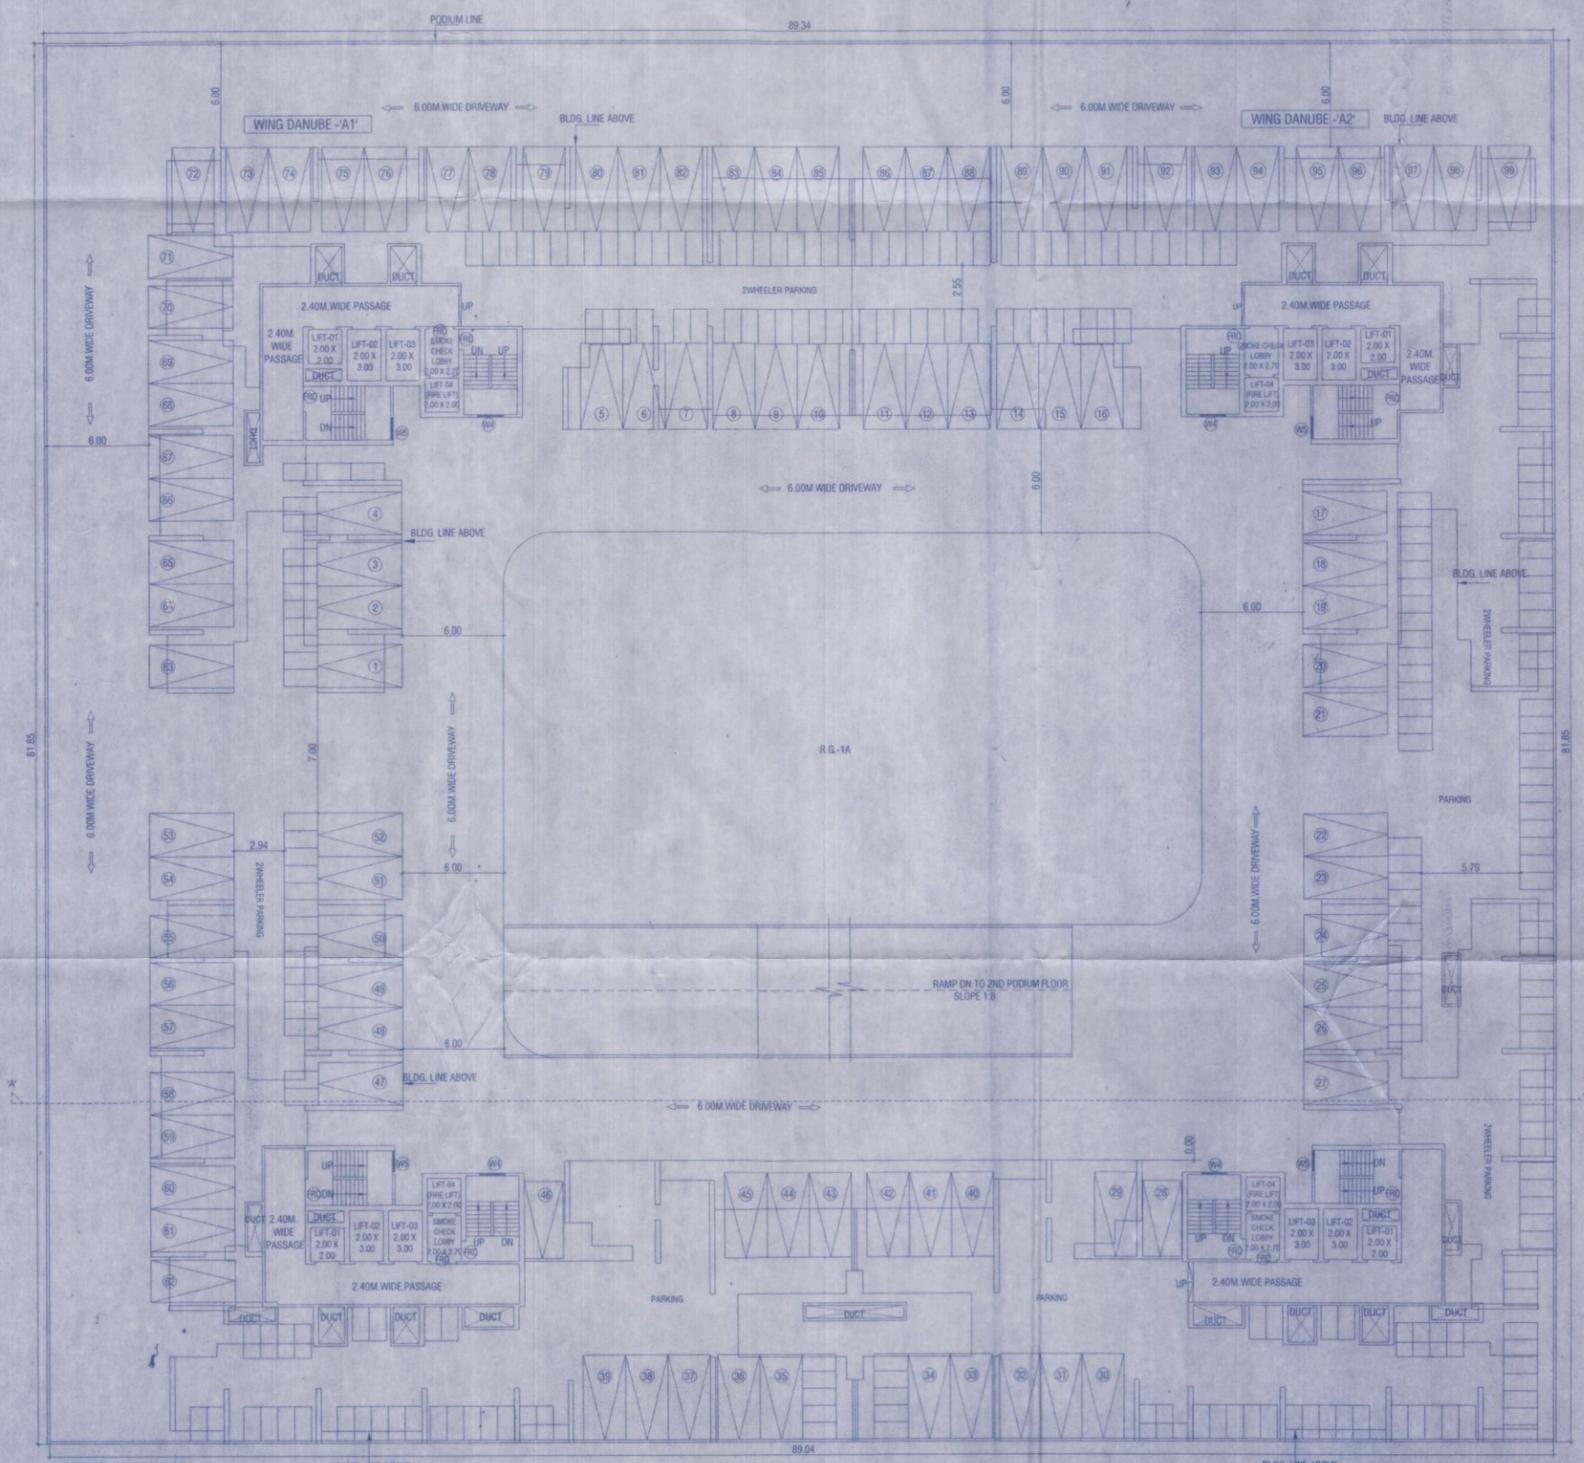

UPPER STILT FLOOR PLAN
SCALE - 1:200

BLDG. LINE ABOVE — WING DANUBE -'A4'

BLDG. LINE ABOVE — WING DANUBE -'A3'

FOR BUILDING PERMISSION

BUILDING DANUBE

25/46

CONTENTS OF SHEET

UPPER STILT FLOOR PLAN & SECTION -AA ETC.

STAMP OF APPROVAL OF PLAN

Plans are approved Subject to conditions prescribed in permit No. V.P.B.501/0131/23 TMC/TDD/ 0017/2023 Dated:- 03/11/2023

A.P.C.R.

Deputy Engineer (TDD)

Town Development & Planning Office (T.D.D.)

Thane Municipal Corporation of The City of Thane

THANE MUNICIPAL CORPORATION OF THE CITY OF THANE

सावधान

"मंजूर नकाशानुसार बांधकाम व करणे वस.. विकास नियंत्रण नियमावलीनुसार भोगवटाक त्या परवानगी व वेळ बांधकाम पार्क करणे, मालमत्ता प्रादेशिक व जागा रक्षण अधिनियमाचे कलम ५२ अनुसार दखलपात्र गुन्हा आहे. त्याखाली आरोपीस जास्त ३ वर्षे कैद व रू. ५०००/- दंड होऊ शकतो"

DOOR WINDOW SCHEDULE

TYPE	SIZE	DISCRIPTION
D	1.05 X 2.10	T.W. FRAMED WITH PANNELED DOOR
D1	0.90 X 2.10	T.W. FRAMED WITH PANNELED DOOR
D2	0.75 X 2.00	T.W. FRAMED WITH PANNELED DOOR
RS	AS PER SITE X 2.40	ROLLING SHUTTER
W	2.20 X 1.20	T.W. FRAMED WITH GLAZE WINDOW
W1	1.50 X 1.20	T.W. FRAMED WITH GLAZE WINDOW
W2	1.20 X 1.20	T.W. FRAMED WITH GLAZE WINDOW
W3	1.00 X 1.20	T.W. FRAMED WITH GLAZE WINDOW
W4	2.20 X 1.20	T.W. FRAMED WITH GLAZE WINDOW
V	0.60 X 0.90	T.W. FRAMED WITH LOUVERS

DESCRIPTION OF PROPOSAL

PROPOSED DEVELOPMENT UNDER ACCOMMODATION RESERVATION POLICY ON PLOT BEARING S.NO- 46, 47, 48, 49, 50/1, 51A/1, 67/1, 115/1, 116, 117/A/1, 118/A/1, 119/A,120A, 121, 122 AT VILLAGE MUMBRA,THANE

NAME AND ADDRESS OF OWNER/ P.O.A.H.

YES REALTY
S.NO-55,CENTRAL EMPIRE, OPP CENTRAL HEIGHTS, NEXT TO KAUSA TMC STADIUM,KAUSA MUMBRA, DISTRICT THANE-400612

NAROTTAM NAGAR CO. OPERATIVE HOUSING SOCIETY
Narottam Nagar Co-operative Housing Society Ltd. AL -THANE DIST THANE

Chairman Secretary Treasurer

SIGNATURE OF OWNER / P.O.A.H.

SIGNATURE OF ARCHITECT

ARCHITECTS

saakaar ARCHITECTS
2ND FLOOR, NAKSHATRA, A WING,
NEAR TMC, ALMEIDA ROAD,
PANCHPAKHADI, THANE (W). 400 602
PHONE - 2537 8701,TELEFAX - 2536 4700
E MAIL - saakaararchitects@yahoo.co.in

DRG.NO	SCALE	DATE	DRN.BY	CHKD.BY
C-325/2022/MUN/25	1 : 200	03/06/2022	PRAFULLA	

server\saakaar12\Cad Drawings\NAROTTAM NAGAR - ACCOMODATION RESERVATIONS, MUNICIPAL DWGS, FOR BASIC FSI SUBMIT