
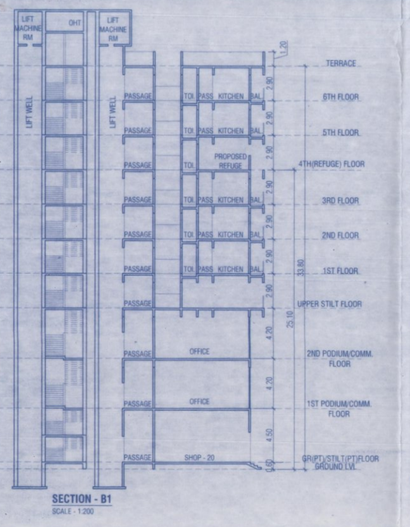


SECTION - B1
SCALE - 1:200

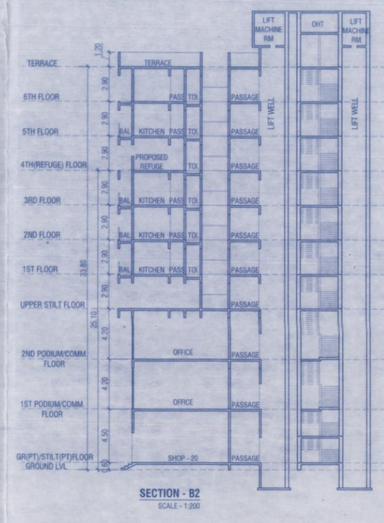

SECTION - B2
SCALE - 1:200

FORM OF STATEMENT 3
[SR. NO. 9(g)]


RERA CARPET AREA STATEMENT - AMAZON WING-B

FLOORS	NO OF FLOOR	NO OF FLATS	RERA CARPET AREA (IN SQ.M.)
1ST FLOOR FLOOR (13 NOS. OF FLATS)	13 FLATS X 1 FLR. = 13 NOS.	1	57.06
		2	56.32
		3	56.32
		4	38.66
		5	55.70
		6	58.38
		7	56.32
		8	39.04
		9	38.90
		10	38.90
		11	38.25
2ND FLOOR FLOOR (7 NOS. OF FLATS)	7 FLATS X 1 FLR. = 7 NOS.	1	57.06
		2	56.32
		3	56.32
		4	38.66
		5	55.70
		6	58.38
		7	56.32
		8	39.04
		9	---
		10	---
		11	38.25
3RD FLOOR (12 NOS. OF FLATS)	12 FLATS X 01 FLR. = 12 NOS.	1	57.06
		2	56.32
		3	56.32
		4	38.66
		5	55.70
		6	58.38
		7	56.32
		8	39.04
		9	38.90
		10	---
		11	38.25
5TH & 6TH FLOOR (13 NOS OF FLATS)	8 FLATS X 6 FLR. = 48 NOS.	1	57.06
		2	56.32
		3	56.32
		4	38.66
		5	55.70
		6	58.38
		7	56.32
		8	39.04
		9	38.90
		10	38.90
		11	38.25
4TH (REFUGE) FLOOR		1	57.06
		2	56.32
		3	56.32
		4	38.66
		5	55.70
		6	REFUGE
		7	56.32
		8	39.04
		9	38.90
		10	38.90
		11	38.25


FORM OF STATEMENT 3
[SR. NO. 9(g)]

RERA CARPET AREA STATEMENT - AMAZON WING-A

FLOORS	NO OF FLOOR	NO OF FLATS	RERA CARPET AREA (IN SQ.M.)
1ST FLOOR FLOOR (13 NOS. OF FLATS)	13 FLATS X 1 FLR. = 13 NOS.	1	38.25
		2	38.90
		3	38.90
		4	38.90
		5	56.32
		6	57.42
		7	56.32
		8	56.32
		9	56.32
		10	57.15
		11	57.15
		12	55.60
		13	38.89
2ND FLOOR FLOOR (7 NOS. OF FLATS)	7 FLATS X 1 FLR. = 7 NOS.	1	38.25
		2	---
		3	---
		4	38.90
		5	56.32
		6	57.42
		7	56.32
		8	56.32
		9	56.32
		10	57.15
		11	57.15
		12	55.60
		13	38.89
3RD FLOOR (12 NOS. OF FLATS)	12 FLATS X 01 FLR. = 12 NOS.	1	38.25
		2	---
		3	38.90
		4	38.90
		5	56.32
		6	57.42
		7	56.32
		8	56.32
		9	56.32
		10	57.15
		11	57.15
		12	55.60
		13	38.89
5TH & 6TH FLOOR (13 NOS OF FLATS)	8 FLATS X 6 FLR. = 48 NOS.	1	38.25
		2	38.90
		3	38.90
		4	38.90
		5	56.32
		6	57.42
		7	56.32
		8	56.32
		9	56.32
		10	57.15
		11	57.15
		12	55.60
		13	38.89
4TH (REFUGE) FLOOR		1	38.25
		2	38.90
		3	38.90
		4	38.90
		5	56.32
		6	REFUGE
		7	56.32
		8	56.32
		9	56.32
		10	57.15
		11	57.15
		12	55.60
		13	38.89

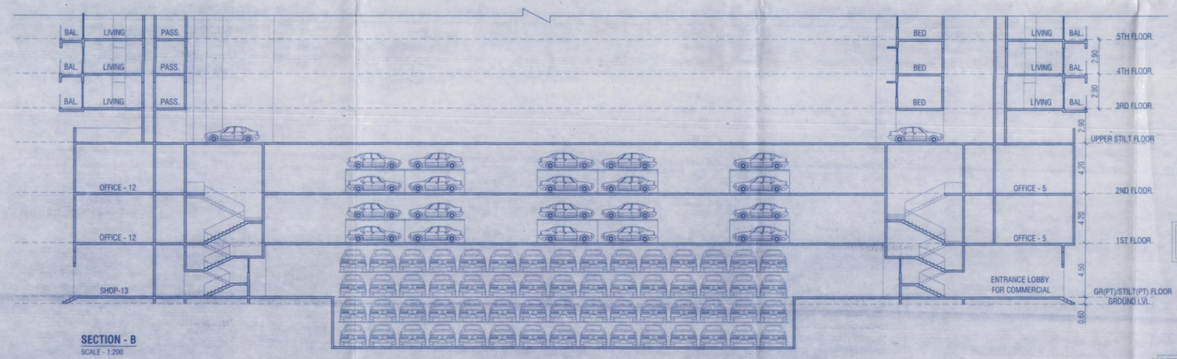

SECTION - B
SCALE - 1:200

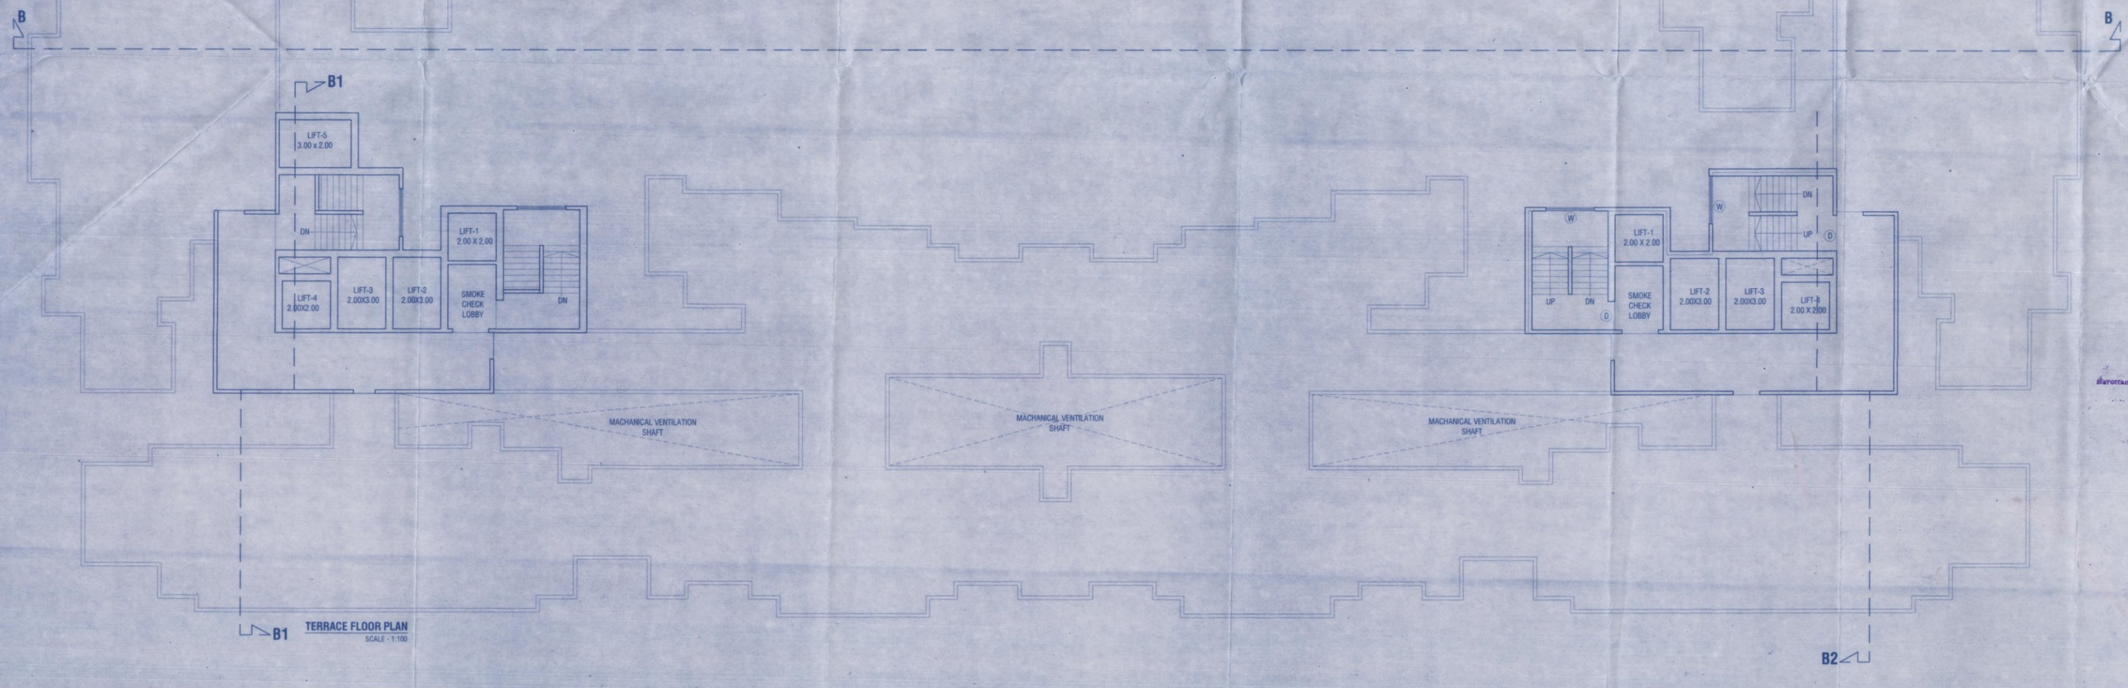

TERRACE FLOOR PLAN
SCALE - 1:100

FOR BUILDING PERMISSION 34/46

BUILDING -AMAZON

CONTENTS OF SHEET

TERRACE FLOOR PLAN, SECTION -B, B1 & B2

STAMP OF APPROVAL OF PLAN

...ns are approved Subject to conditions ...prescribed in permit No. V.P.S09/0131/23 TMC/TDD/ 0317023 Dated :- 03/11/2023
A.D.E.R.
Deputy Engineer (TDD)
Town Development & Planning Officer (T.D.D)
Thane Municipal Corporation of The City of Thane

सावधान
"संबंधित सक्षमतानुसार संघनकाम न करणे तसेच शिघ्रगम नियंत्रण नियमावलीनुसार भोगवटाचा दाखला परावस्थात न घेणा पाणीपुरवठा खंडित करणे, भोगवटा प्रमाणपत्र न घेता रहिवास अथवा औद्योगिक वापर करणे अनुज्ञेय नसून अशा प्रकारे वापर केल्यास रु. ५०००/- दंड होऊ शकतो"

DOOR WINDOW SCHEDULE

TYPE	SIZE	DISCRIPTION
D	1.05 X 2.10	T.W. FRAMED WITH PANNELED DOOR
D1	0.90 X 2.10	T.W. FRAMED WITH PANNELED DOOR
D2	0.75 X 2.00	T.W. FRAMED WITH PANNELED DOOR
RS	AS PER SITE X 2.40	ROLLING SHUTTER
W	2.20 X 1.20	T.W. FRAMED WITH GLAZE WINDOW
W1	1.50 X 1.20	T.W. FRAMED WITH GLAZE WINDOW
W2	1.20 X 1.20	T.W. FRAMED WITH GLAZE WINDOW
W3	1.00 X 1.20	T.W. FRAMED WITH GLAZE WINDOW
W4	2.20 X 1.20	T.W. FRAMED WITH GLAZE WINDOW
V	0.60 X 0.90	T.W. FRAMED WITH LOUVERS

DESCRIPTION OF PROPOSAL

PROPOSED DEVELOPMENT UNDER ACCOMMODATION RESERVATION POLICY ON PLOT BEARING S.NO-46, 47, 48, 49, 50/1, 51/A/1, 67/1, 115/1, 116, 117/A/1, 118/A/1, 119/A,120/A, 121, 122 AT VILLAGE MUMBRA,THANE

NAME AND ADDRESS OF OWNER/ P.O.A.H.

YES REALTY
S.NO-55,CENTRAL EMPIRE, OPP.CENTRAL HEIGHTS, NEXT TO KAUSA TMC STADIUM,KAUSA MUMBRA, DISTRICT THANE-400612

NAROTTAM NAGAR CO. OPERATIVE HOUSING SOCIETY
AMRUT NAGAR,OLD PUNE ROAD,MUMBRA, TAL -THANE ,DIST THANE

Narottam Nagar Co-operative Housing Society Ltd.
Chairman Secretary Treasurer

SIGNATURE OF OWNER/ P.O.A.H.

SIGNATURE OF ARCHITECT

ARCHITECTS NAME & ADDRESS

Saakaar ARCHITECTS
2ND FLOOR, NAKSHATRA, A WING,
NEAR TMC, ALMEIDA ROAD,
PANCHPAKHADI, THANE (W). 400 602
PHONE - 2537 8701,TELEFAX - 2536 4700
E MAIL - saakaararchitects@yahoo.co.in

DRG.NO	SCALE	DATE	DRN.BY	CHKD. BY
C-325/22/MUN/34	1:100	13/09/2022	SACHIN / SAGAR	

\\server\Saakaar12\Cad Drawings\NAROTTAM NAGAR - ACCOMODATION RESERVATION\4. MUNICIPAL DWGS\2. FOR BASIC FSI SUBMITTED WITHOUT ANCILLARY\BLDG - B.dwg