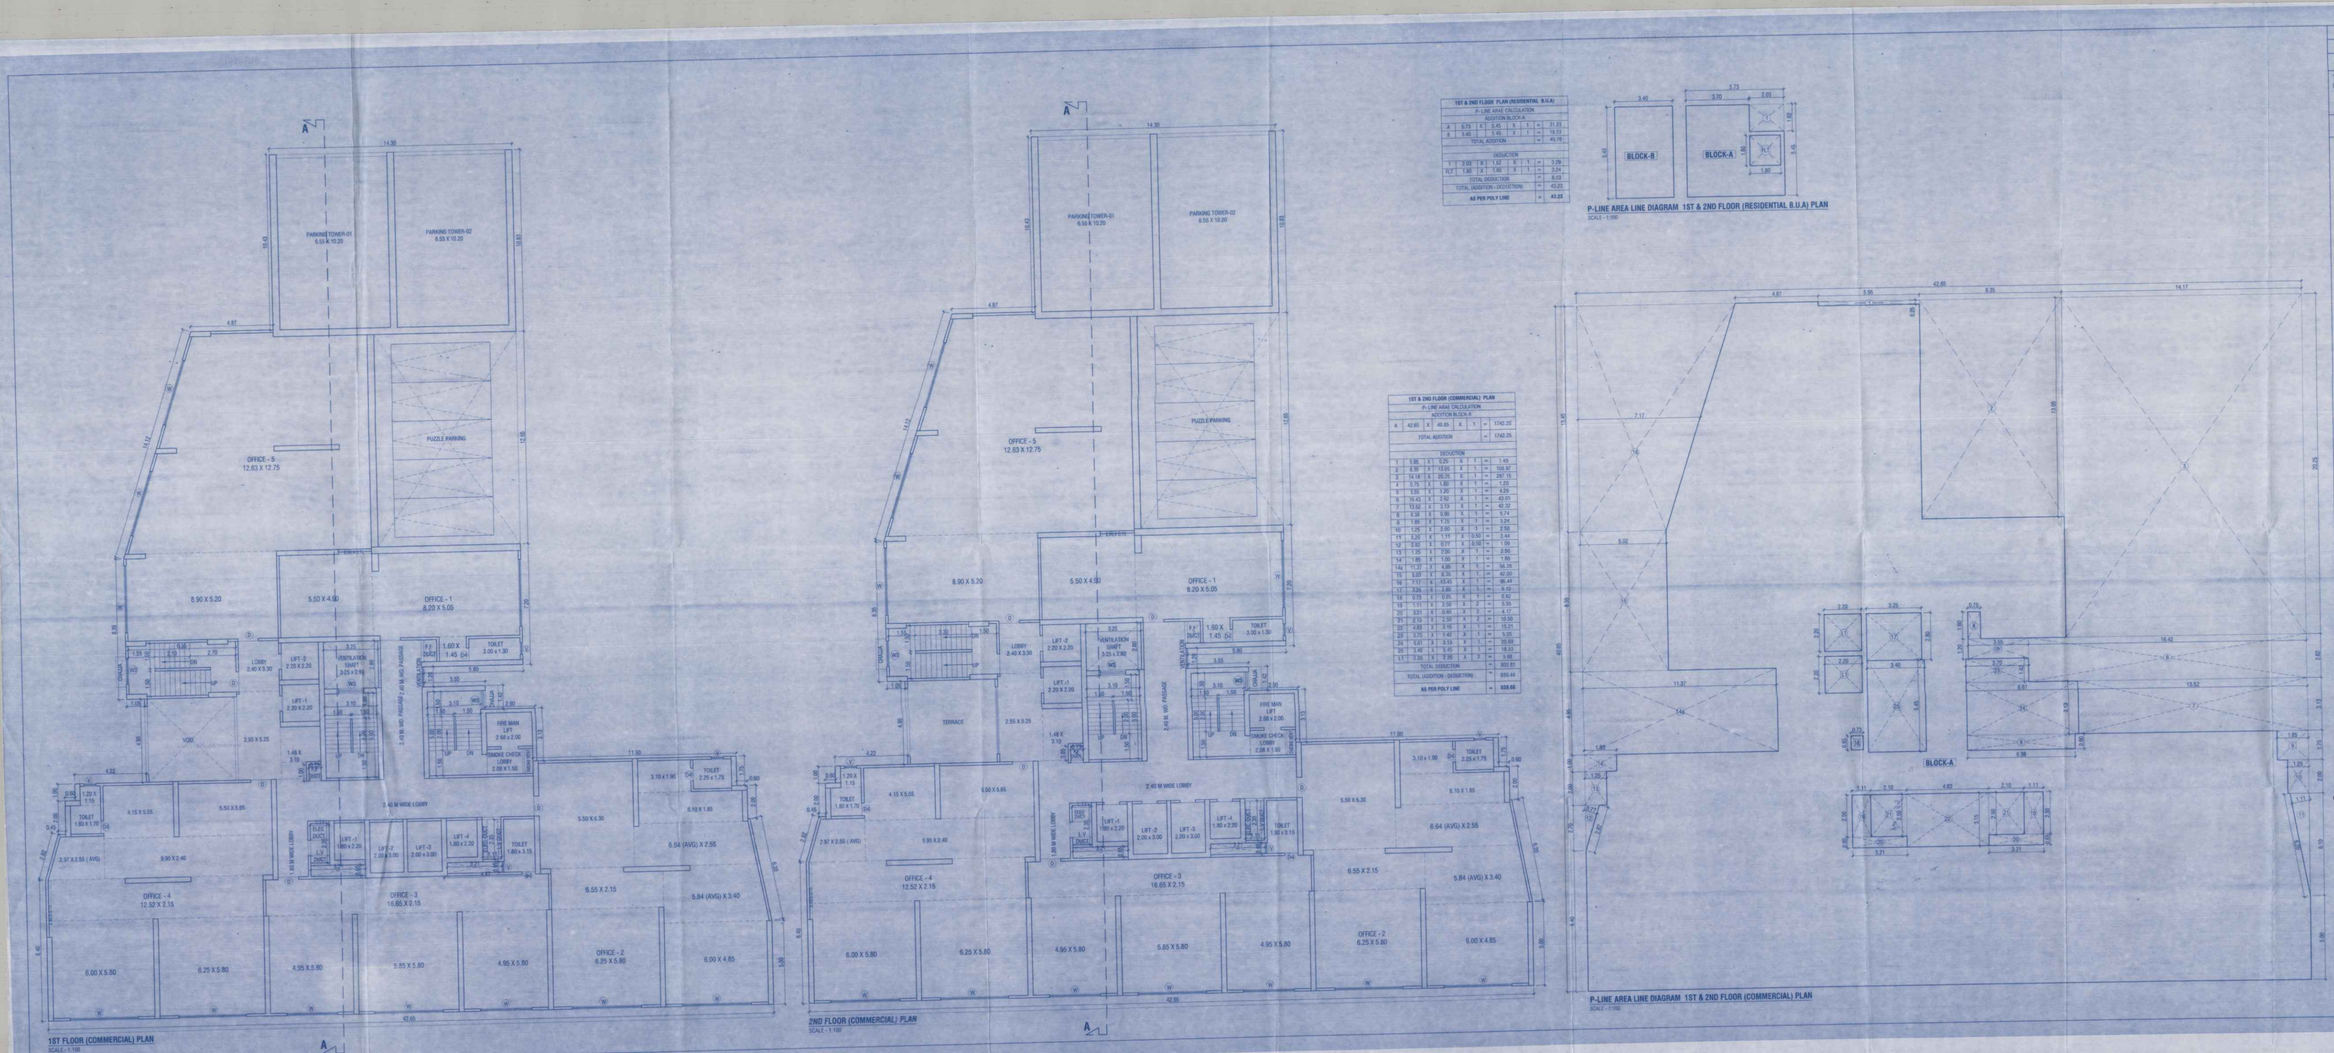


FOR BUILDING PERMISSION

BUILDING - C (TAPI)

36
46

CONTENTS OF SHEET

1ST & 2ND FLOOR(COMMERCIAL) PLAN, WITH AREA DIAGRAM & CALCULATION

STAMP OF APPROVAL OF PLAN

Plans are approved Subject to conditions prescribed in permit No. V.P.S.K.T./0131/23 Dated:- 6/01/2023 Dated:- 6/01/2023

Town Development & Planning Officer
Thane Municipal Corporation of The City of Thane

सावधान :-
"सदर बांधकामास शासनाच्या व इतर सक्षम विभाग यांचेकडून विनापरवानगीच्या आधारावर जर परवानगी न घेता दर्शविल्या गेल्या असतील, मालमत्ता हस्तांतरण व सदर मालमत्तेच्या संदर्भात कोणत्याही व्यवहारास मुंबई उपनगर जिल्हा मालमत्ता व्यवहार नियमन अधिनियम, १९९९ च्या कलम ३ खाली बेकायदेशीर ठरेल आणि त्यासाठी रु. १०००/- दंड होऊ शकतो"

DOOR WINDOW SCHEDULE

TYPE	SIZE	DISCRIPTION
D	1.20 X 2.10	T.W. FRAMED WITH PANNELED DOOR
D1	1.05 X 2.10	T.W. FRAMED WITH PANNELED DOOR
D2	0.90 X 2.10	T.W. FRAMED WITH PANNELED DOOR
D3	0.75 X 2.10	T.W. FRAMED WITH PANNELED DOOR
RS	AS PER SITE X 2.40	ROLLING SHUTTER
W	4.00 X 1.20	T.W. FRAMED WITH GLAZE WINDOW
W1	2.10 X 1.20	T.W. FRAMED WITH GLAZE WINDOW
W2	1.50 X 1.20	T.W. FRAMED WITH GLAZE WINDOW
W4	1.25 X 1.20	T.W. FRAMED WITH GLAZE WINDOW
W5	1.05 X 1.20	T.W. FRAMED WITH GLAZE WINDOW
W6	0.90 X 1.20	T.W. FRAMED WITH GLAZE WINDOW
V	0.60 X 0.60	T.W. FRAMED WITH LOUVERS

DESCRIPTION OF PROPOSAL

PROPOSED DEVELOPMENT UNDER ACCOMMODATION RESERVATION POLICY ON PLOT BEARING S.NO-45, 47, 48, 49, 50/1, 51(4), 67/1, 115/1, 116, 117/A/1, 118/A/1, 119/A, 120/A, 121, 122 AT VILLAGE :MUMBRA, THANE

NAME AND ADDRESS OF OWNER/ P.O.A.H.

YES REALTY
S.NO-45,CENTRAL EMPIRE, OPP CENTRAL HEIGHTS, NEXT TO KAUSA TMC STADIUM,KAUSA MUMBRA, DISTRICT THANE-400612

NAROTTAM NAGAR CO. OPERATIVE HOUSING SOCIETY
AMRUT NAGAR,OLD PUNE ROAD,MUMBRA, TAL -THANE, DIST THANE

Narottam Nagar Co-operative Housing Society Ltd.
Chairman Secretary Treasurer

SIGNATURE OF OWNER/ P.O.A.H. SIGNATURE OF ARCHITECT

ARCHITECTS NAME & ADDRESS

Sahkar ARCHITECTS
2ND FLOOR, NAKSHATRA, A WING,
NEAR TMC, ALMEIDA ROAD,
PANCHPAKHADI, THANE (W). 400 602
PHONE - 2537 0701,TELEFAX - 2536 4700
E MAIL - sahkararchitects@yahoo.co.in

DRG NO	SCALE	DATE	DRN.BY	CHKD BY
C-325-(T)-MUNRA	1:100	24/06/2022	ISSUE	

COPYRIGHT RESERVED BY SAHKAR ARCHITECTS. ALL RIGHTS RESERVED. THIS DRAWING IS NOT TO BE COPIED, REPRODUCED, TRANSMITTED OR USED IN ANY MANNER WHATSOEVER WITHOUT THE PRIOR PERMISSION OF SAHKAR ARCHITECTS.