FOR BUILDING PERMISSION

BUILDING - C (TAPI)

46/46

CONTENTS OF SHEET

5TH,7TH,TO 10TH, 12TH TO 15TH, 17TH TYPICAL FLOOR PLAN , WITH AREA DIAGRAM & CALCULATION

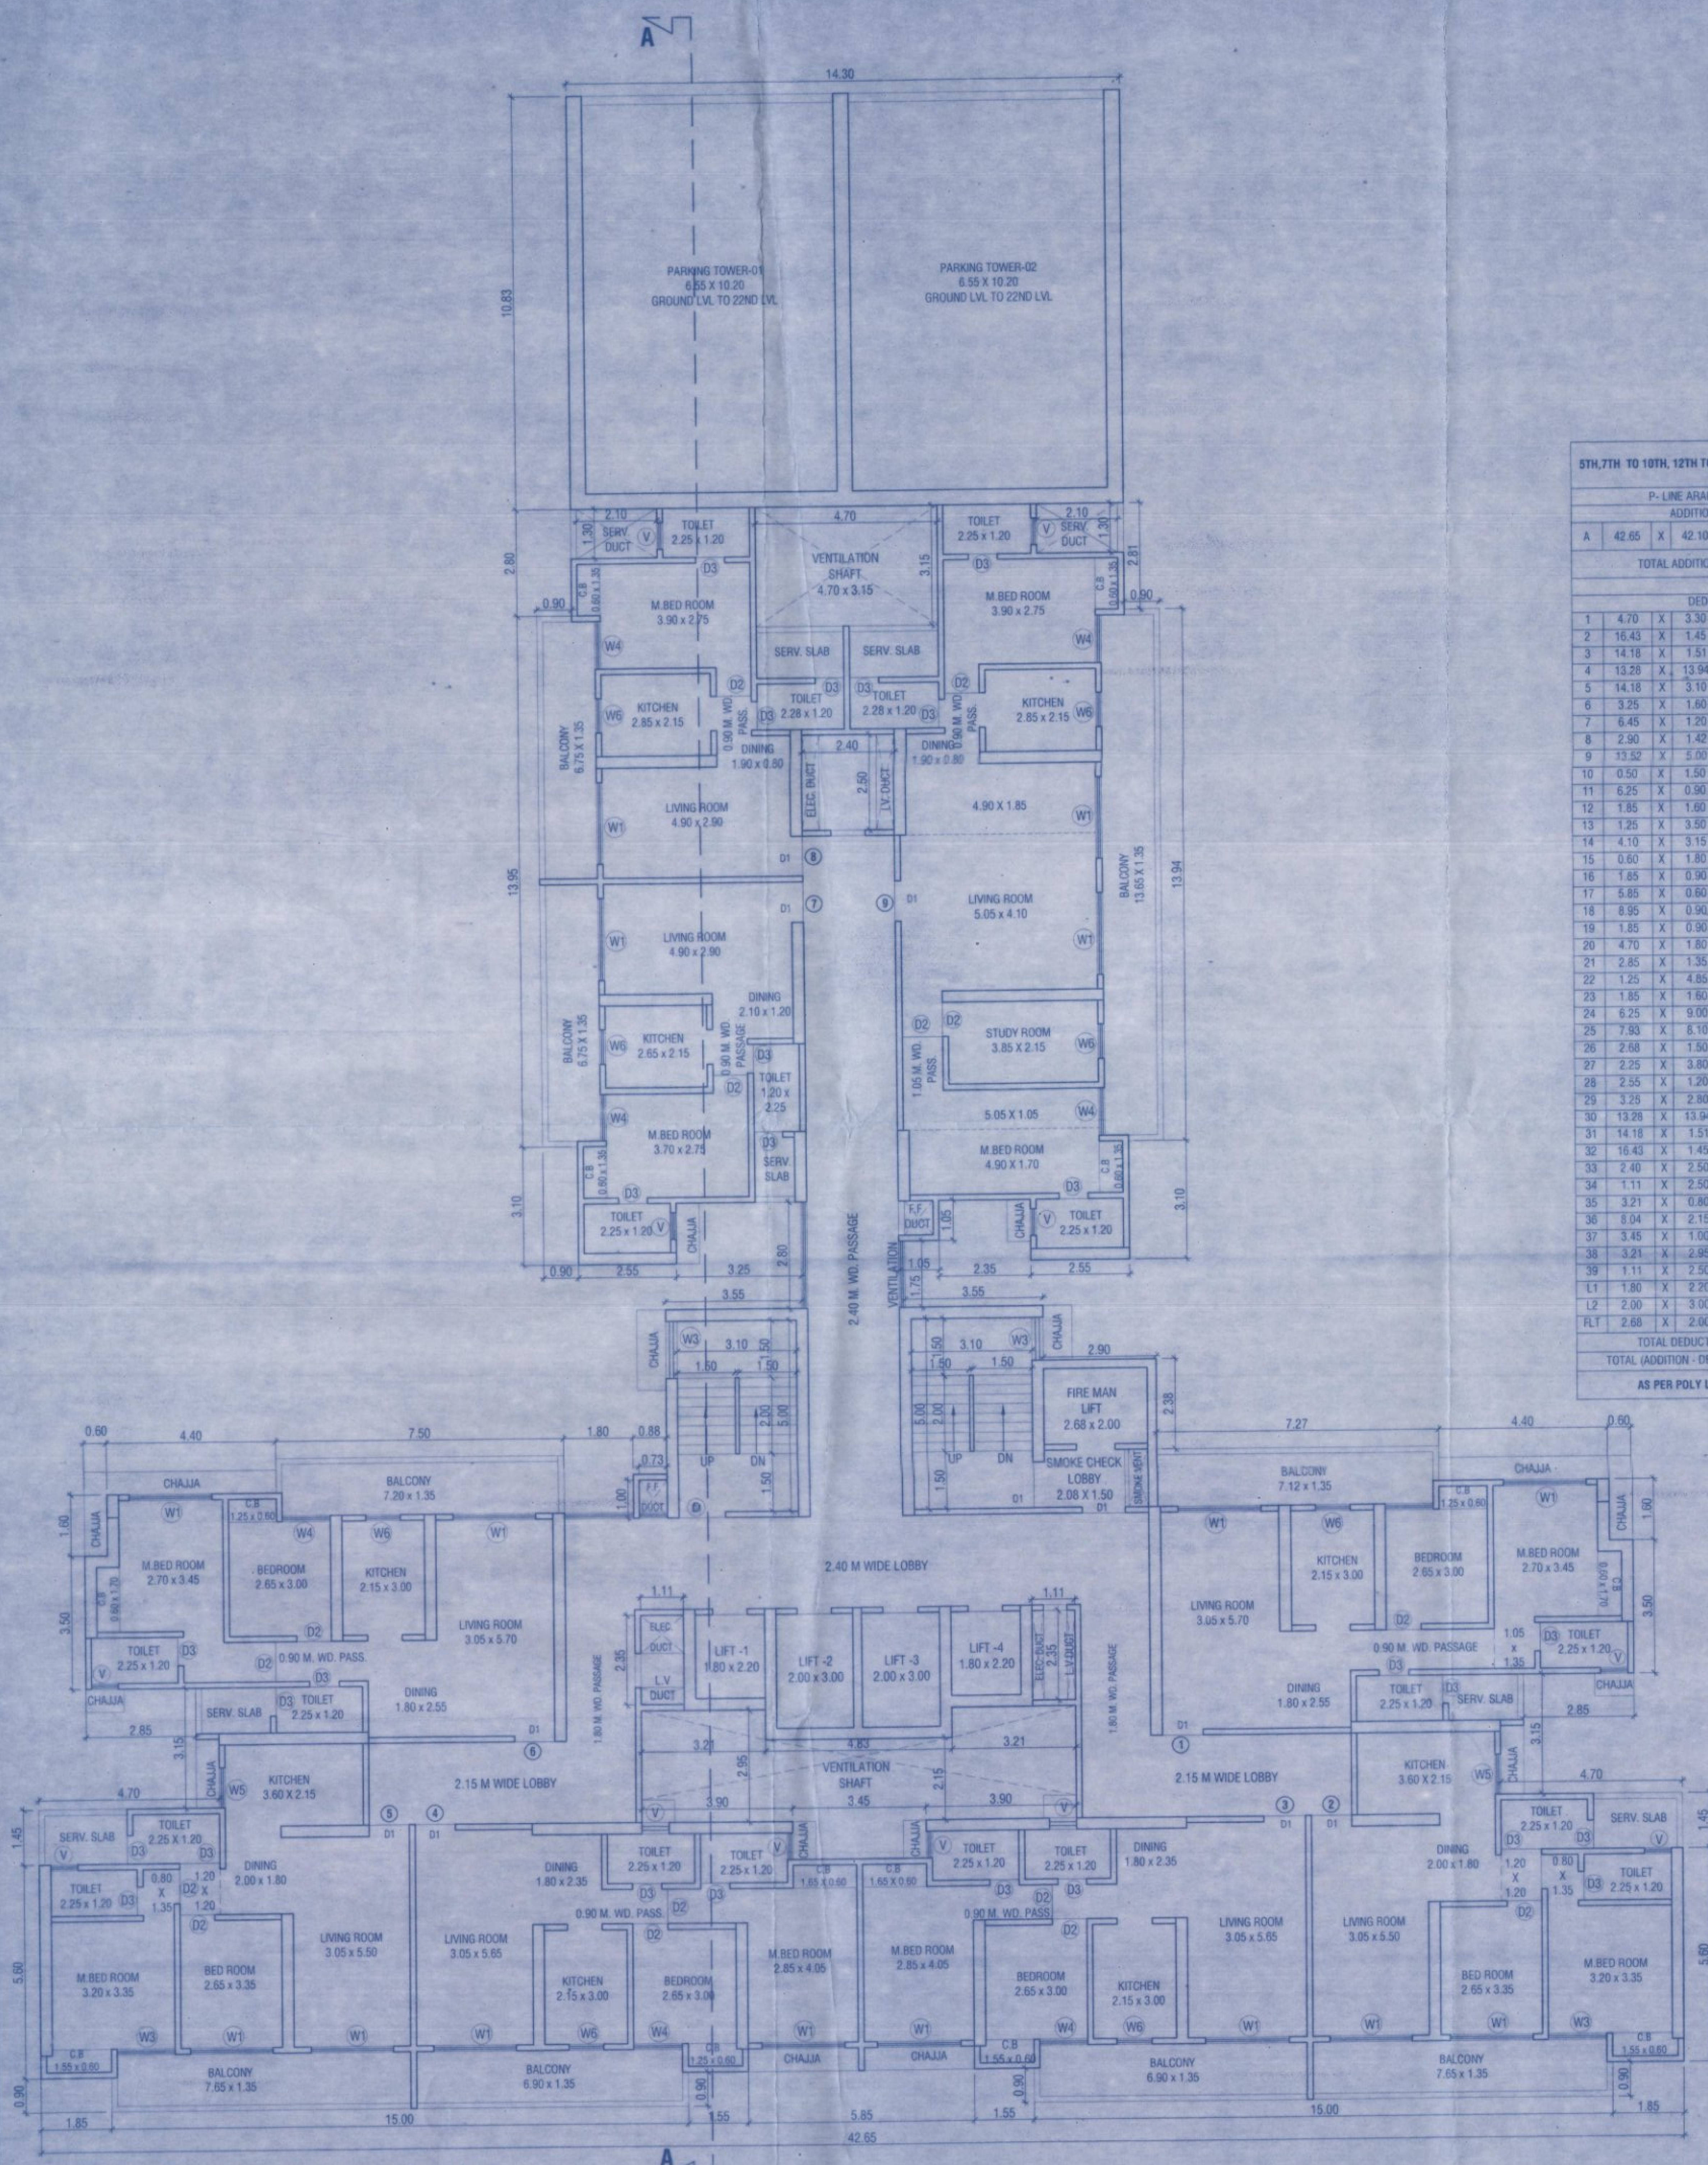

5TH,7TH TO 10TH, 12TH TO 15TH, 17TH TYPICAL FLOOR PLAN

SCALE - 1:100

5TH,7TH TO 10TH, 12TH TO 15TH, 17TH TYPICAL FLOOR							
P- LINE ARAE CALCULATION							
ADDITION BLOCK-A							
A	42.65	X	42.10	X	1	=	1795.57
TOTAL ADDITION						=	1795.57
DEDUCTION							
1	4.70	X	3.30	X	1	=	15.51
2	16.43	X	1.45	X	1	=	23.82
3	14.18	X	1.51	X	1	=	21.41
4	13.28	X	13.94	X	1	=	185.12
5	14.18	X	3.10	X	1	=	43.96
6	3.25	X	1.60	X	1	=	5.20
7	6.45	X	1.20	X	1	=	7.74
8	2.90	X	1.42	X	1	=	4.12
9	13.52	X	5.00	X	1	=	67.60
10	0.50	X	1.50	X	1	=	0.75
11	6.25	X	0.90	X	1	=	5.63
12	1.85	X	1.60	X	1	=	2.96
13	1.25	X	3.50	X	1	=	4.38
14	4.10	X	3.15	X	1	=	12.92
15	0.60	X	1.80	X	1	=	1.08
16	1.85	X	0.90	X	1	=	1.67
17	5.85	X	0.60	X	1	=	3.51
18	8.95	X	0.90	X	1	=	8.06
19	1.85	X	0.90	X	1	=	1.67
20	4.70	X	1.80	X	1	=	8.46
21	2.85	X	1.35	X	1	=	3.85
22	1.25	X	4.85	X	1	=	6.06
23	1.85	X	1.60	X	1	=	2.96
24	6.25	X	9.00	X	1	=	56.25
25	7.93	X	8.10	X	1	=	64.23
26	2.68	X	1.50	X	1	=	4.02
27	2.25	X	3.80	X	1	=	8.55
28	2.55	X	1.20	X	1	=	3.06
29	3.25	X	2.80	X	1	=	9.10
30	13.28	X	13.94	X	1	=	185.12
31	14.18	X	1.51	X	1	=	21.41
32	16.43	X	1.45	X	1	=	23.82
33	2.40	X	2.50	X	1	=	6.00
34	1.11	X	2.50	X	1	=	2.78
35	3.21	X	0.80	X	1	=	2.57
36	8.04	X	2.15	X	1	=	17.29
37	3.45	X	1.00	X	1	=	3.45
38	3.21	X	2.95	X	1	=	9.47
39	1.11	X	2.50	X	1	=	2.78
L1	1.80	X	2.20	X	2	=	7.92
L2	2.00	X	3.00	X	2	=	12.00
FLT	2.68	X	2.00	X	1	=	5.36
TOTAL DEDUCTION						=	883.59
TOTAL (ADDITION - DEDUCTION)						=	911.98
AS PER POLY LINE						=	**912.21**

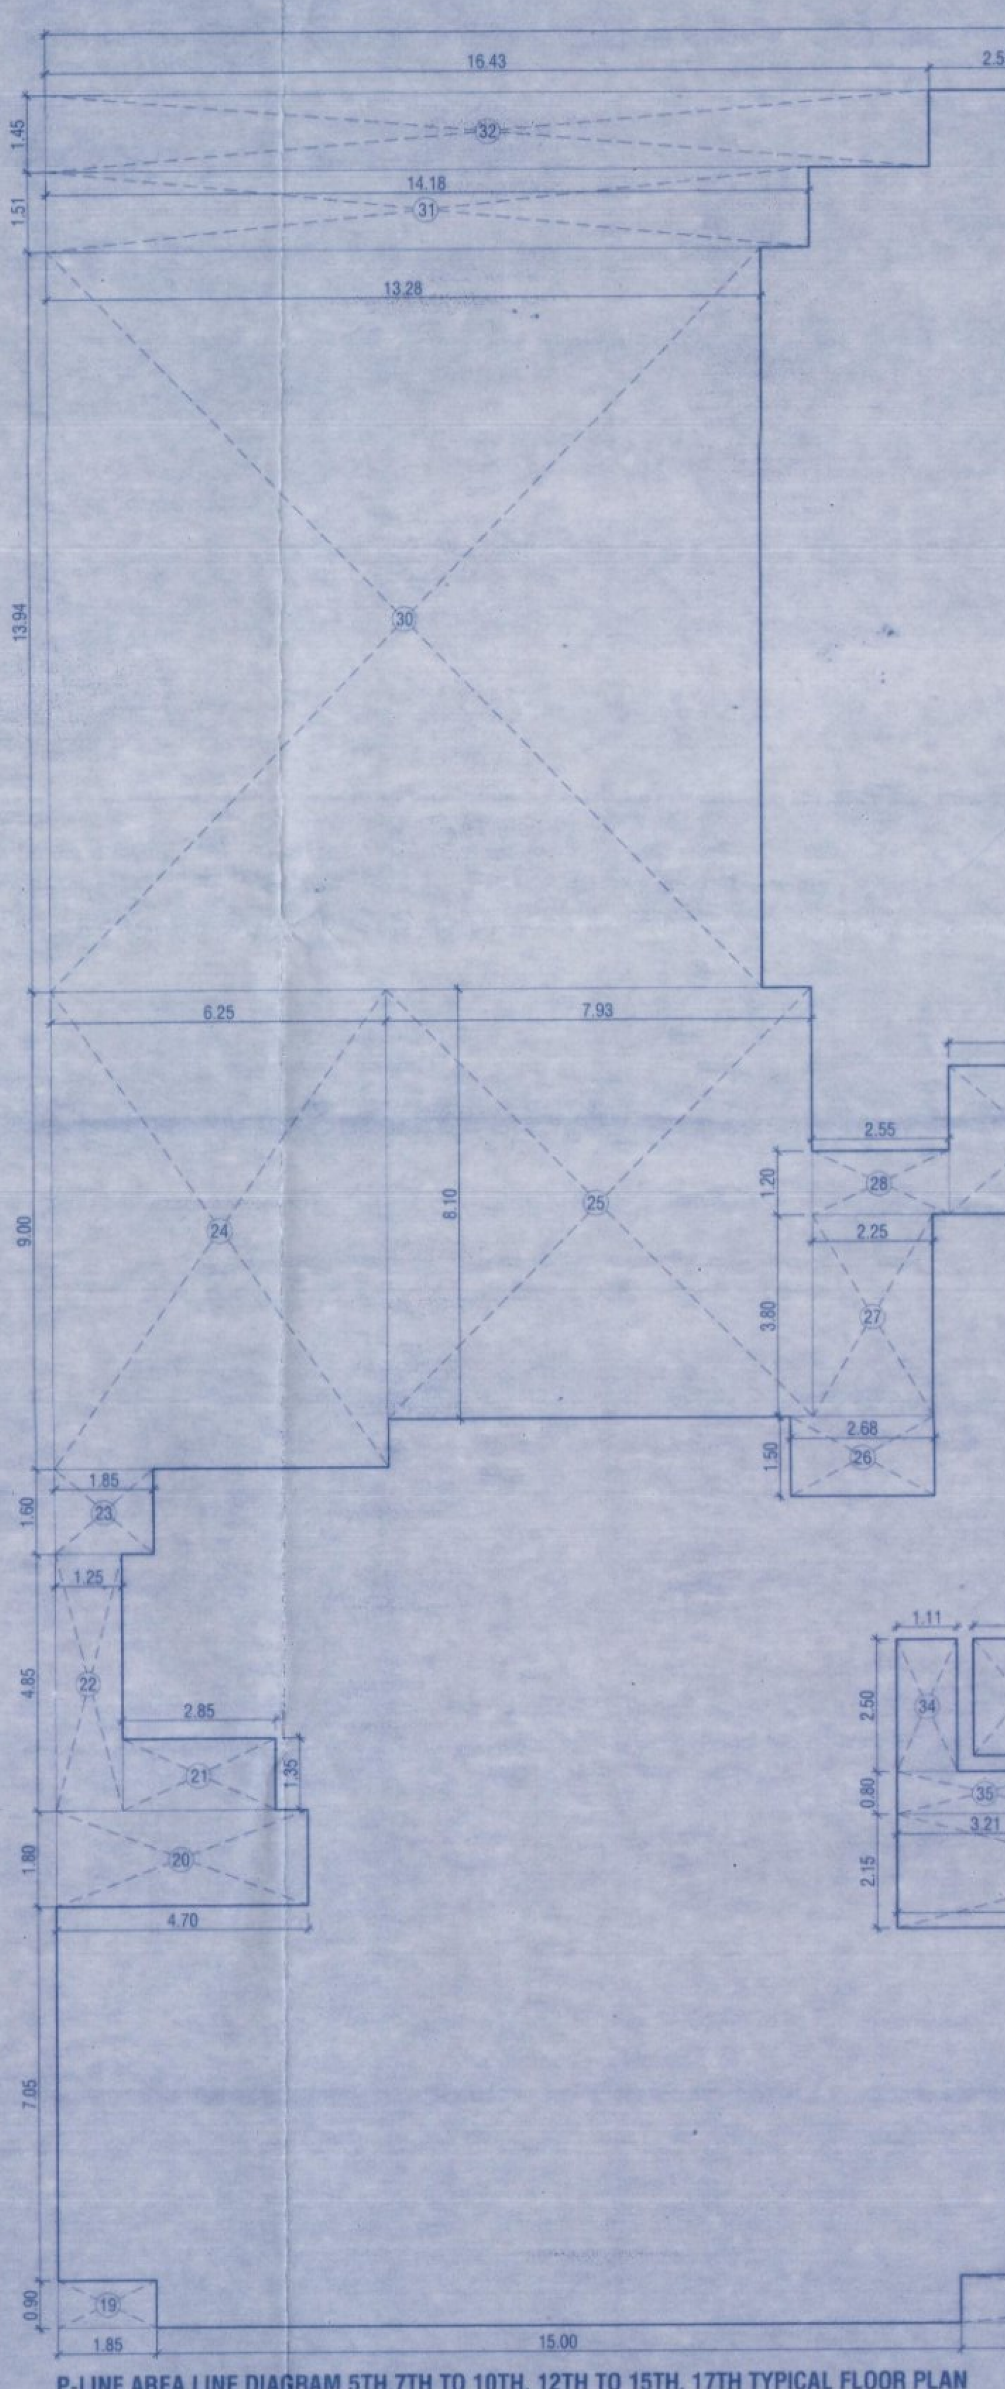

P-LINE AREA LINE DIAGRAM 5TH,7TH TO 10TH, 12TH TO 15TH, 17TH TYPICAL FLOOR PLAN

SCALE - 1:100

STAMP OF APPROVAL OF PLAN

Plans are approved Subject to conditions prescribed in permit No. V.P. 509/0131/23 TMC/TDD/ 0017/2023 Dated:- 03/11/2023
A.DCR

Deputy Engineer (TDD)

Town Development & Planning Officer (T.D.D)

Thane Municipal Corporation of The City of Thane

THANE MUNICIPAL CORPORATION OF THE CITY OF THANE

सावधान

"मंजूर नकाशानुसार बांधकाम न करणे तसेच विकास नियंत्रण नियमावलीनुसार आवश्यक त्या परवानग्या न घेता बांधकाम वापर करणे, महाराष्ट्र प्रादेशिक व नगर रचना अधिनियमाचे कलम ५२ अनुसार दखलपात्र गुन्हा आहे. त्यासाठी जास्तीत जास्त ३ वर्षे कैद व रु ५०००/- दंड होऊ शकतो"

DOOR WINDOW SCHEDULE

TYPE	SIZE	DISCRIPTION
D	1.20 X 2.10	T.W. FRAMED WITH PANNELED DOOR
D1	1.05 X 2.10	T.W. FRAMED WITH PANNELED DOOR
D2	0.90 X 2.10	T.W. FRAMED WITH PANNELED DOOR
D3	0.75 X 2.10	T.W. FRAMED WITH PANNELED DOOR
RS	AS PER SITE X 2.40	ROLLING SHUTTER
W	4.00 X 1.20	T.W. FRAMED WITH GLAZE WINDOW
W1	2.15 X 1.20	T.W. FRAMED WITH GLAZE WINDOW
W3	1.50 X 1.20	T.W. FRAMED WITH GLAZE WINDOW
W4	1.25 X 1.20	T.W. FRAMED WITH GLAZE WINDOW
W5	1.05 X 1.20	T.W. FRAMED WITH GLAZE WINDOW
W6	0.90 X 1.20	T.W. FRAMED WITH GLAZE WINDOW
V	0.60 X 0.90	T.W. FRAMED WITH LOUVERS

DESCRIPTION OF PROPOSAL

PROPOSED DEVELOPMENT UNDER ACCOMMODATION RESERVATION POLICY ON PLOT BEARING S.NO-46, 47, 48, 49, 50/1, 51/A/1, 67/1, 115/1, 116, 117/A/1, 118/A/1, 119/A,120/A, 121, 122 AT VILLAGE MUMBRA,THANE

NAME AND ADDRESS OF OWNER/ P.O.A.H.

YES REALTY
S.NO-55,CENTRAL EMPIRE, OPP CENTRAL HEIGHTS, NEXT TO KAUSA TMC STADIUM,KAUSA MUMBRA, DISTRICT THANE-400612

NAROTTAM NAGAR CO. OPERATIVE HOUSING SOCIETY
AMRUT NAGAR,OLD PUNE ROAD,MUMBRA, TAL -THANE DIST THANE

Narottam Nagar Co-operative Housing Society Ltd.
Chairman Secretary Treasurer

SIGNATURE OF OWNER/ P.O.A.H.

SIGNATURE OF ARCHITECT

ARCHITECTS NAME & ADDRESS

saakaar ARCHITECTS

2ND FLOOR, NAKSHATRA, A WING,
NEAR TMC, ALMEIDA ROAD,
PANCHPAKHADI, THANE (W). 400 602
PHONE - 2537 8701,TELEFAX - 2536 4700
E MAIL - saakaararchitects@yahoo.co.in

DRG.NO	SCALE	DATE	DRN.BY	CHKD. BY
C-325/22/MUN/07	1:100	24/06/2023	SAGAR	

\\server\Saakaar12\Cad Drawings\NAROTTAM NAGAR - ACCOMODATION RESERVATION\6. MUNICIPAL DWG\2. FOR BASIC FSI SUBMITTED\WITHOUT ANCILLARY\BLDG _C_TAPI 25.09.2023.dwg