




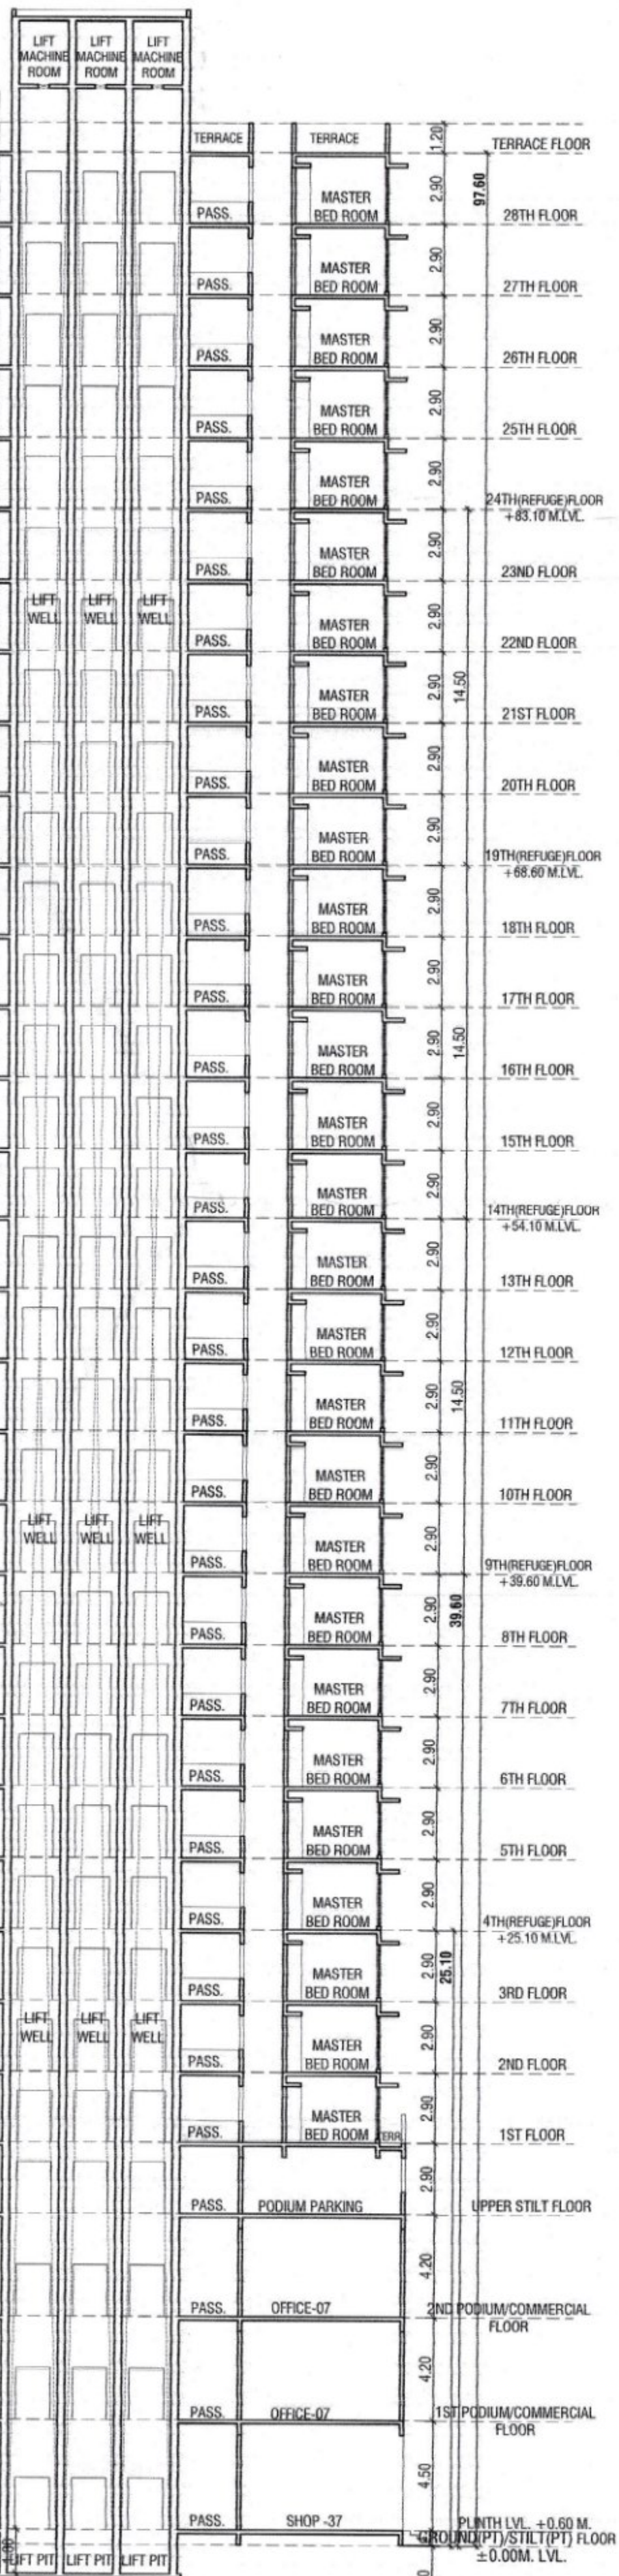

SECTION A-A  
SCALE - 1:200

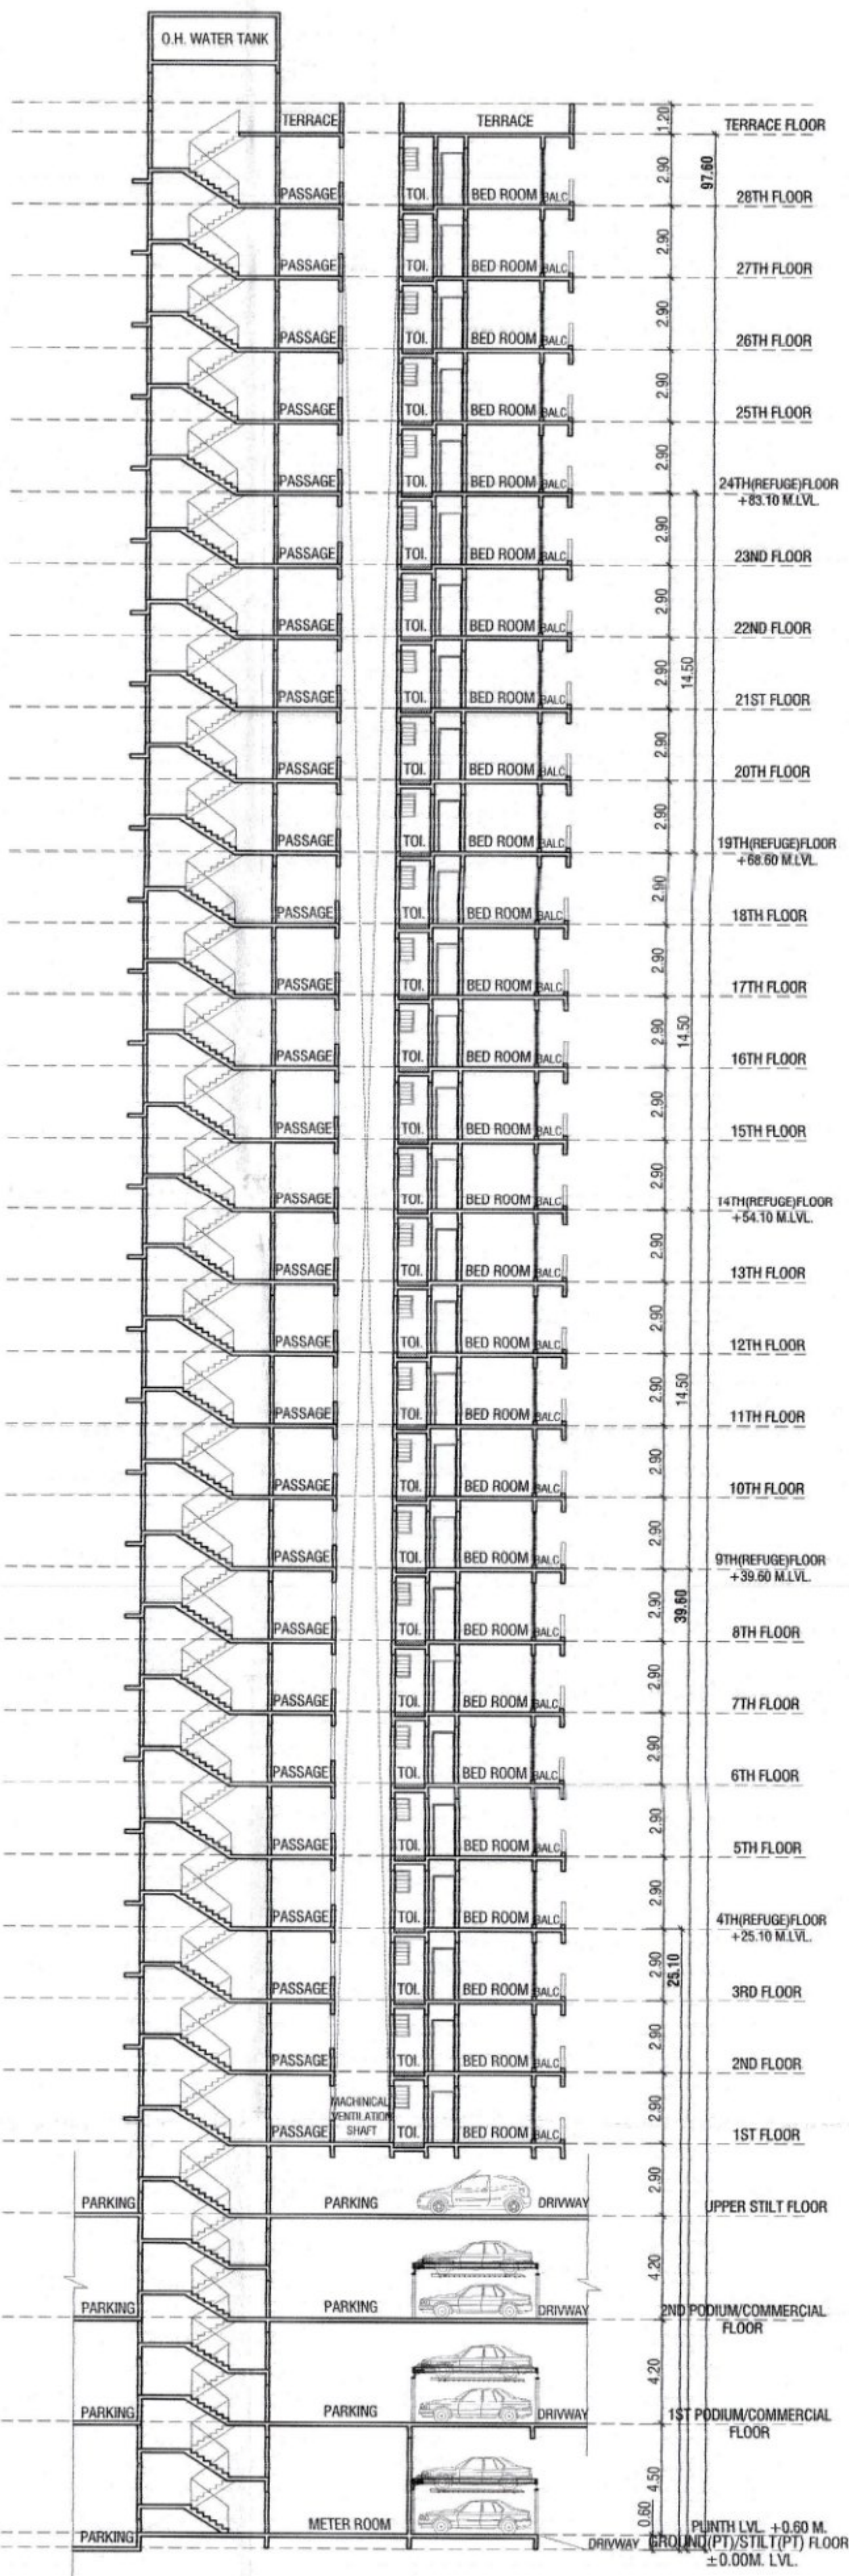

SECTION B-B  
SCALE - 1:200

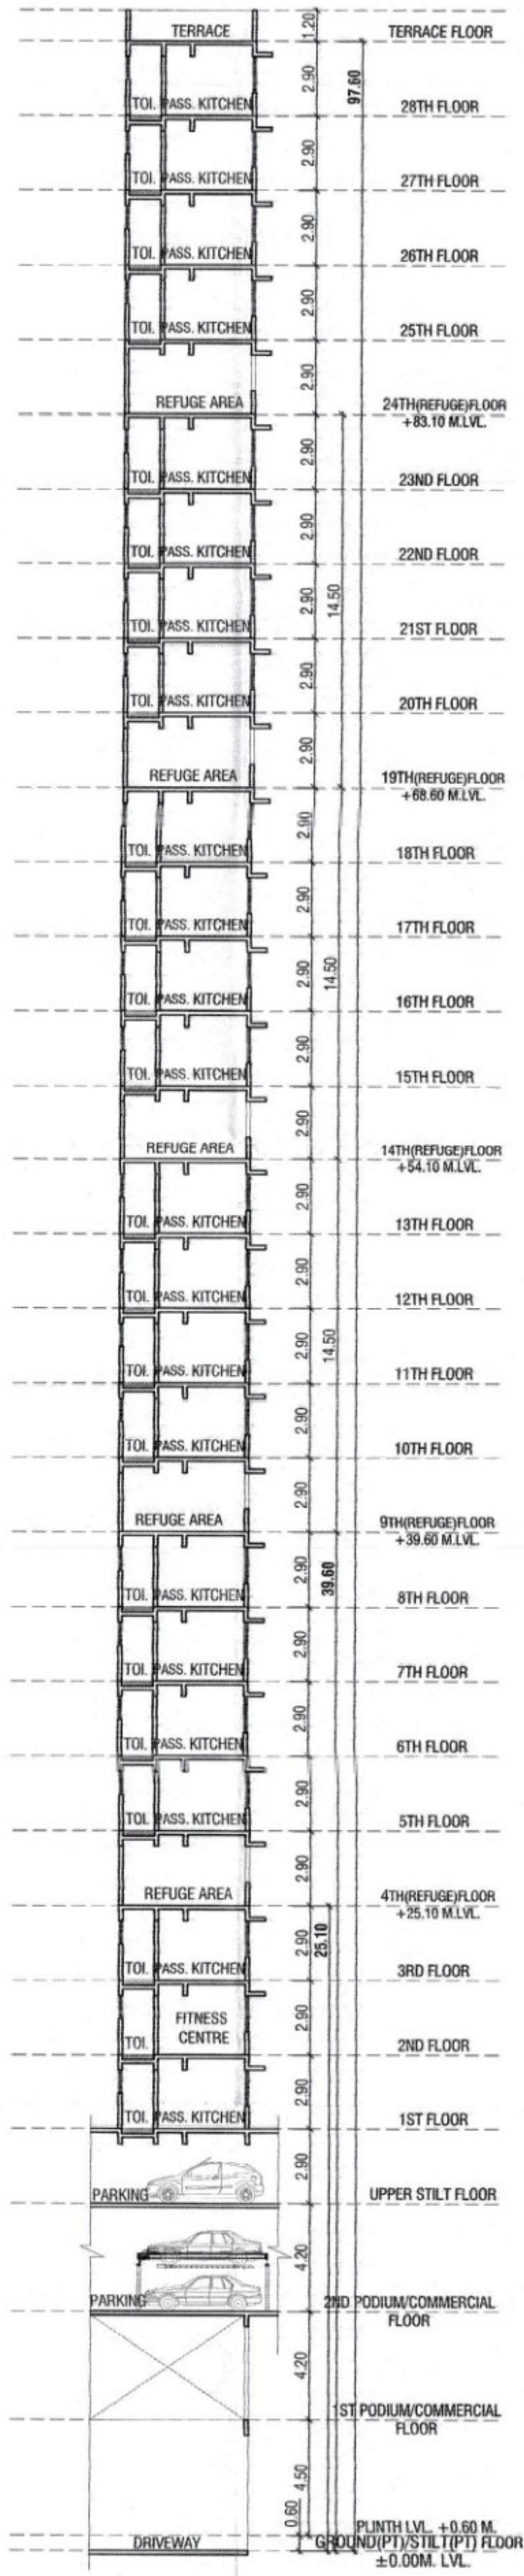

SECTION C-C  
SCALE - 1:200

| FOR LOI   |                    | 11                                           |
|---|--------------------|----------------------------------------------|
| BUILDING - DANUBE WING DANUBE-A2   |                    | 48                                           |
| CONTENTS OF SHEET   |                    |                                              |
| SECTIONS A-A & B-B ETC.   |                    |                                              |
| STAMP OF APPROVAL OF PLAN   |                    |                                              |
| DISCLAIMER<br>TO WHOMSOEVER IT MAY CONCERN   |                    |                                              |
| <p>This is to inform that this letter of intent (Loi) is issued for the sole purpose of applying for Environmental clearance from the State Environmental Impact Assessment Committee (SEIAC), as per the request of M/s. <u>Yes Realty (Developer)</u> and <u>Narottam Nagar Co-op Hsg Soc. Ltd.</u> (owner). This letter of intent includes development potential plot as proposed by M/s. <u>Yes Realty (Developer)</u> and <u>Narottam Nagar Co-op Hsg Soc. Ltd. (Owner)</u> and does not constitute the development permission for the said development by Thane Municipal Corporation. It is further clarified that this letter of intent does not constitute the approval to commence the development or construction or to create any third party interest. M/s. <u>Yes Realty (Developer)</u> and <u>Narottam Nagar Co-op Hsg Soc. Ltd. (Owner)</u> will have to obtain the statutory commencement permission as per the extant UDCPR in tune with the SEIAC obtained before any development or construction activity can be started. This letter of intent shall not form a basis for any claim of compensation, grant of rights or otherwise. This letter of intent is issued as per the extant UDCPR and is subject to any changes arising subsequently changes in UDCPR. This letter of intent is valid for one year from date of issue.</p> |                    |                                              |
| <p><i>[Signature]</i><br/>Asst. Director of Town Planning<br/>Thane Municipal Corporation<br/>THANE</p>   |                    |                                              |
| DOOR WINDOW SCHEDULE   |                    |                                              |
| TYPE   | SIZE               | DISCUSSION                                   |
| D   | 1.05 X 2.10        | T.W. FRAMED WITH PANNELED DOOR               |
| D1   | 0.90 X 2.10        | T.W. FRAMED WITH PANNELED DOOR               |
| D2   | 0.75 X 2.00        | T.W. FRAMED WITH PANNELED DOOR               |
| RS   | AS PER SITE X 2.40 | ROLLING SHUTTER                              |
| W   | 2.20 X 1.20        | T.W. FRAMED WITH GLAZE WINDOW                |
| W1   | 1.50 X 1.20        | T.W. FRAMED WITH GLAZE WINDOW                |
| W2   | 1.20 X 1.20        | T.W. FRAMED WITH GLAZE WINDOW                |
| W3   | 1.00 X 1.20        | T.W. FRAMED WITH GLAZE WINDOW                |
| W4   | 2.20 X 1.20        | T.W. FRAMED WITH GLAZE WINDOW                |
| V   | 0.60 X 0.90        | T.W. FRAMED WITH LOUVERS                     |
| DESCRIPTION OF PROPOSAL   |                    |                                              |
| PROPOSED DEVELOPMENT UNDER ACCOMMODATION RESERVATION POLICY ON PLOT BEARING S.NO-46, 47, 48, 49, 50/1, 51/A/1, 67/1, 115/1, 116, 117/A/1, 118/A/1, 119/A, 120/A, 121, 122 AT VILLAGE MUMBRA, THANE   |                    |                                              |
| NAME AND ADDRESS OF OWNER/ P.O.A.H.   |                    |                                              |
| YES REALTY<br>S.NO-55, CENTRAL EMPIRE, OPP CENTRAL HEIGHTS, NEXT TO KAUSA TMC STADIUM, KAUSA MUMBRA, DISTRICT THANE-400612   |                    |                                              |
| NAROTTAM NAGAR CO. OPERATIVE HOUSING SOCIETY<br>AMRUT NAGAR, OLD PUNE ROAD, MUMBRA, TAL -THANE DIST THANE   |                    |                                              |
| <i>[Signature]</i><br>SIGNATURE OF OWNER / P.O.A.H.   |                    | <i>[Signature]</i><br>SIGNATURE OF ARCHITECT |
| ARCHITECTS   |                    |                                              |
| <br>2ND FLOOR, NAKSHATRA, A WING,<br>NEAR TMC, ALMEIDA ROAD,<br>PANCHPAKHADI, THANE (W). 400 602<br>PHONE - 2537 8701, TELEFAX - 2536 4700<br>E MAIL - saakararchitects@yahoo.co.in   |                    |                                              |
| DRG.NO.   | SCALE              | DATE                                         |
| C-325/2022/LOI/11   | 1:200              | 18/06/2023                                   |
| USER: Saakar12/Cad Drawings/NAROTTAM NAGAR - ACCOMMODATION RESERVATION/6. MUNICIPAL DWG-1. FOR LOI SUBMITTED REVISED LOI SUBMITTED (B/DG A-WING-A2.dwg)   |                    | DRN.BY<br>PRAFULLA                           |
|   |                    | CHKD.BY                                      |