

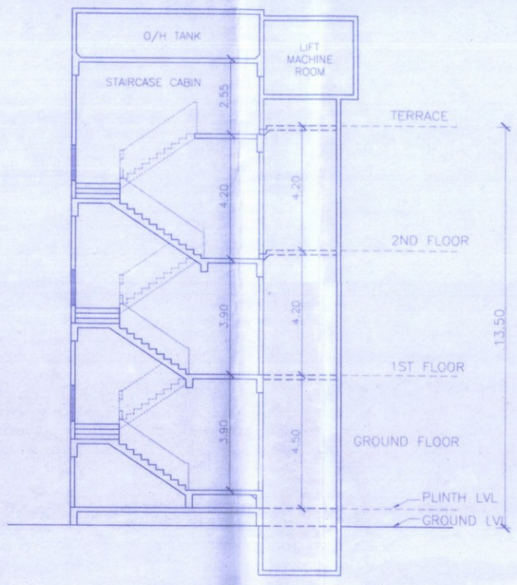



B WING – SECTION D–D' (SCALE – 1:100)

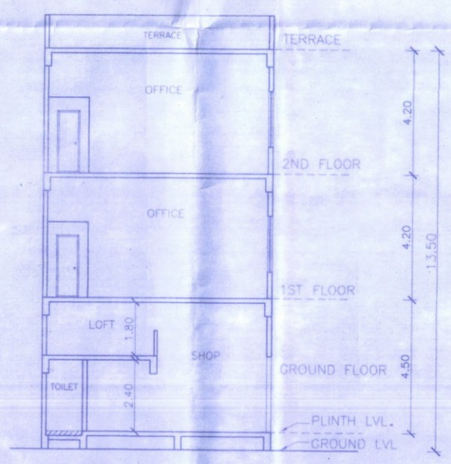

B WING – SECTION E–E' (SCALE – 1:100)

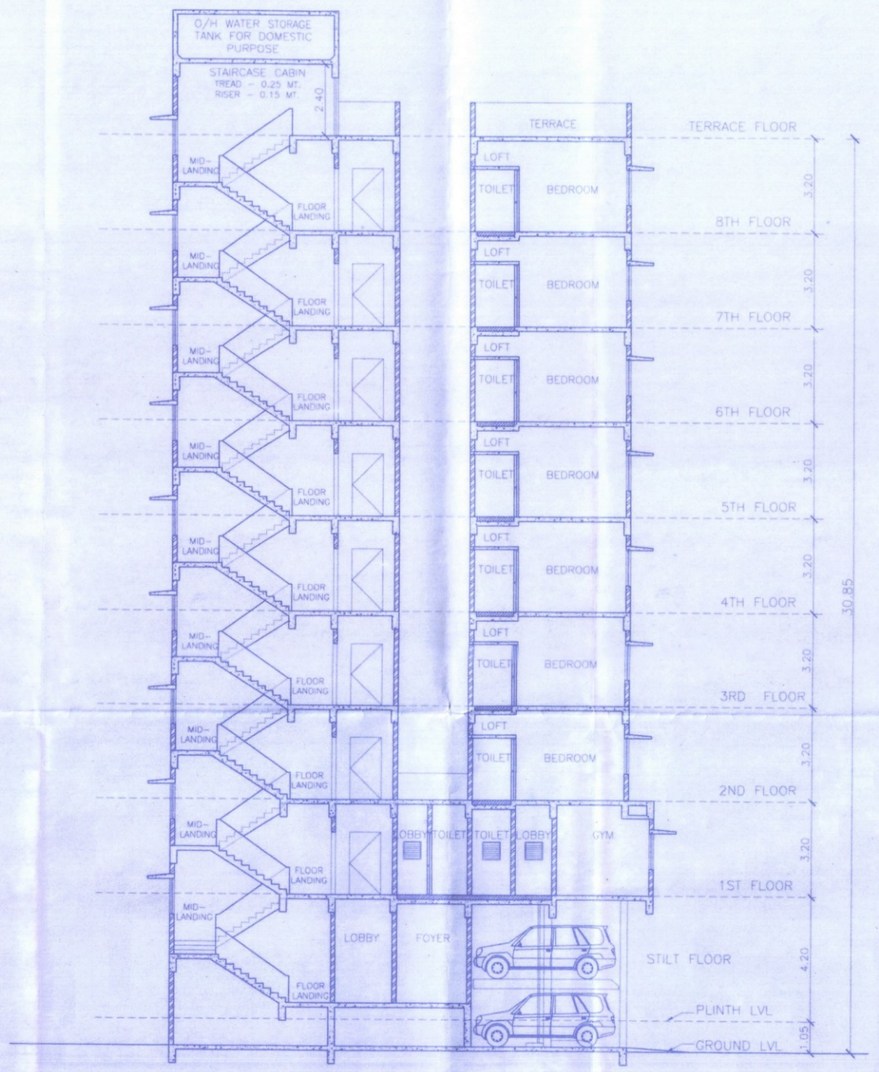


A WING – SECTION A–A' (SCALE – 1:100)

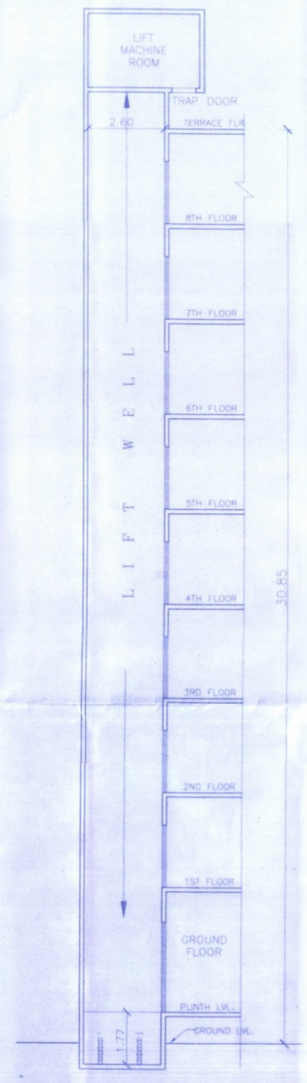

LIFT SECTION B–B' (SCALE–1:100)

A WING – RESIDENTIAL BUILDING HEIGHT – 30.85 MT.
PLINTH HEIGHT – 1.05 MT.
GR. FLOOR – 4.20 MT.
TYPICAL FLOORS = 3.20 X 8 = 25.60 MT.

B WING – COMMERCIAL BUILDING HEIGHT – 13.50 MT.
PLINTH – 0.60 MT.
GROUND FLOOR – 4.50 MT.
FIRST TO SECOND FLOOR – 4.20 X 2 = 8.40 MT.

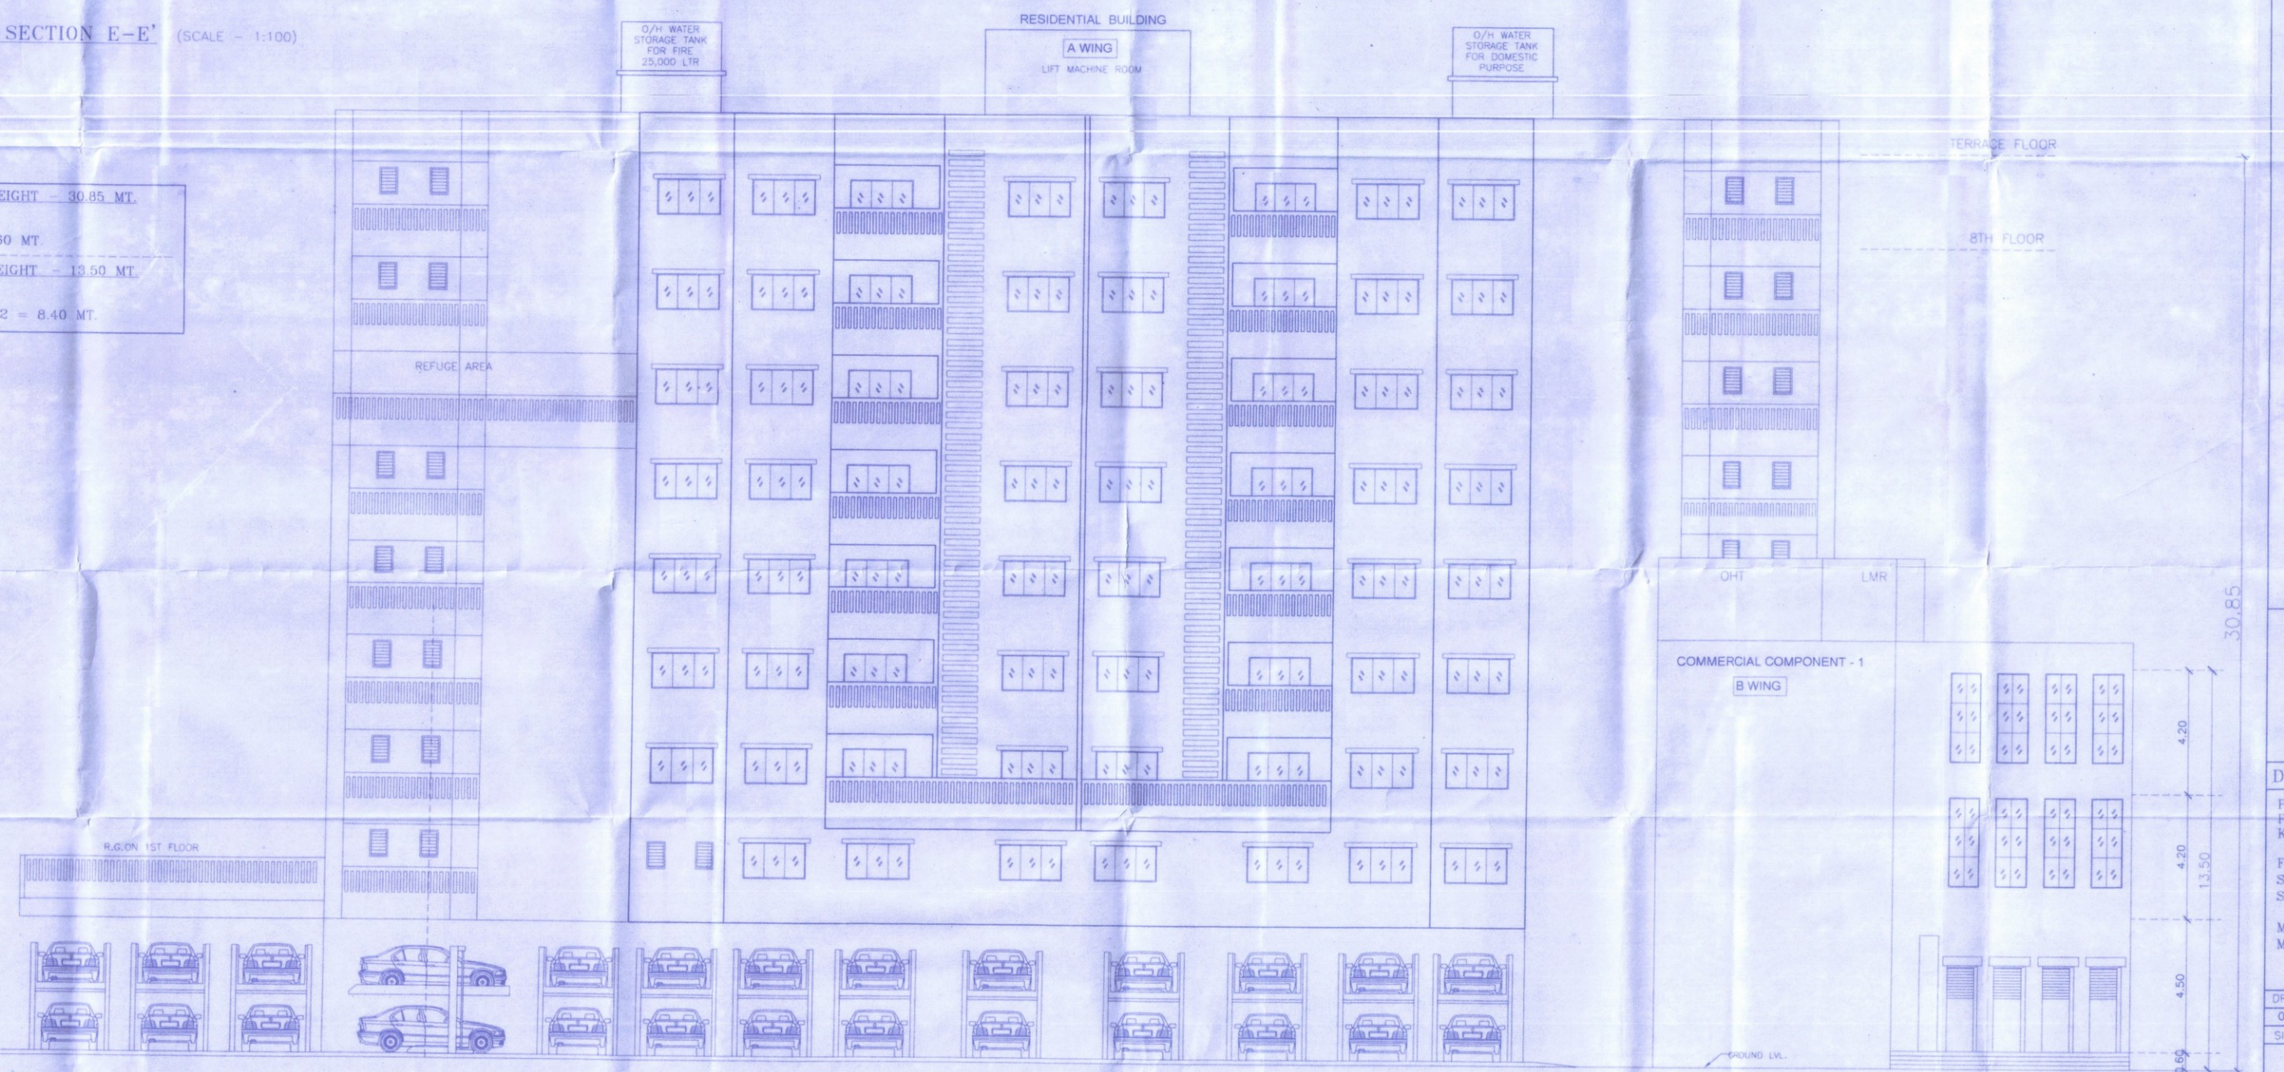

SIDE ELEVATION (SOUTH SIDE) (SCALE – 1:100)

BUILDING PERMISSION

STAMPS OF APPROVAL OF PLANS :

Drawing NO.-05/05

OFFICE OF THE KALYAN DOMBIVLI MUNICIPAL CORPORATION, KALYAN.

Building Permit No. :- KDMC/TPD1BP/KD/2023-24/63.

Date :- 26/10/2023.

SANCTIONED

for ASSISTANT DIRECTOR OF TOWN PLANNING
Kalyan-Dombivli Municipal Corporation

Signature
(Licensed Engineer/ Supervisor)

DESCRIPTION OF PROPOSAL AND PROPERTY

PROPOSED COMMERCIAL CUM RESIDENTIAL BUILDING ON PLOT BEARING S.NO. 70, H.NO. 1A, 1B AT VILLAGE :- KALYAN, TALUKA:-KALYAN, DIST:- THANE.

FOR :-
SHRI. KAMLAKAR D. GAIKAR (OWNER)
SHRI. RAMDAS JOSHI & OTHERS (OWNER)

M/S KEERTI ENTERPRISES (POA)
MR. KALPESH KISHOR DESAI & OTHERS (POA)

DRG. SH. NO.	SCALE	DESIGN BY	DRAWN BY	CHECKED BY
05 OF 05	AS STATED	---		

SIGNATURE OF ARCHITECT

NAME AND ADDRES OF ARCHITECT

RACHANA SHILP CA/1984/08623
R.C. MODAK
Sreeji Arcade,
First Floor,
Above H.D.F.C.Bank,
Phadke Cross Road,
Dombivli (E)