PRODUCED BY AN AUTODESK EDUCATIONAL PRODUCT

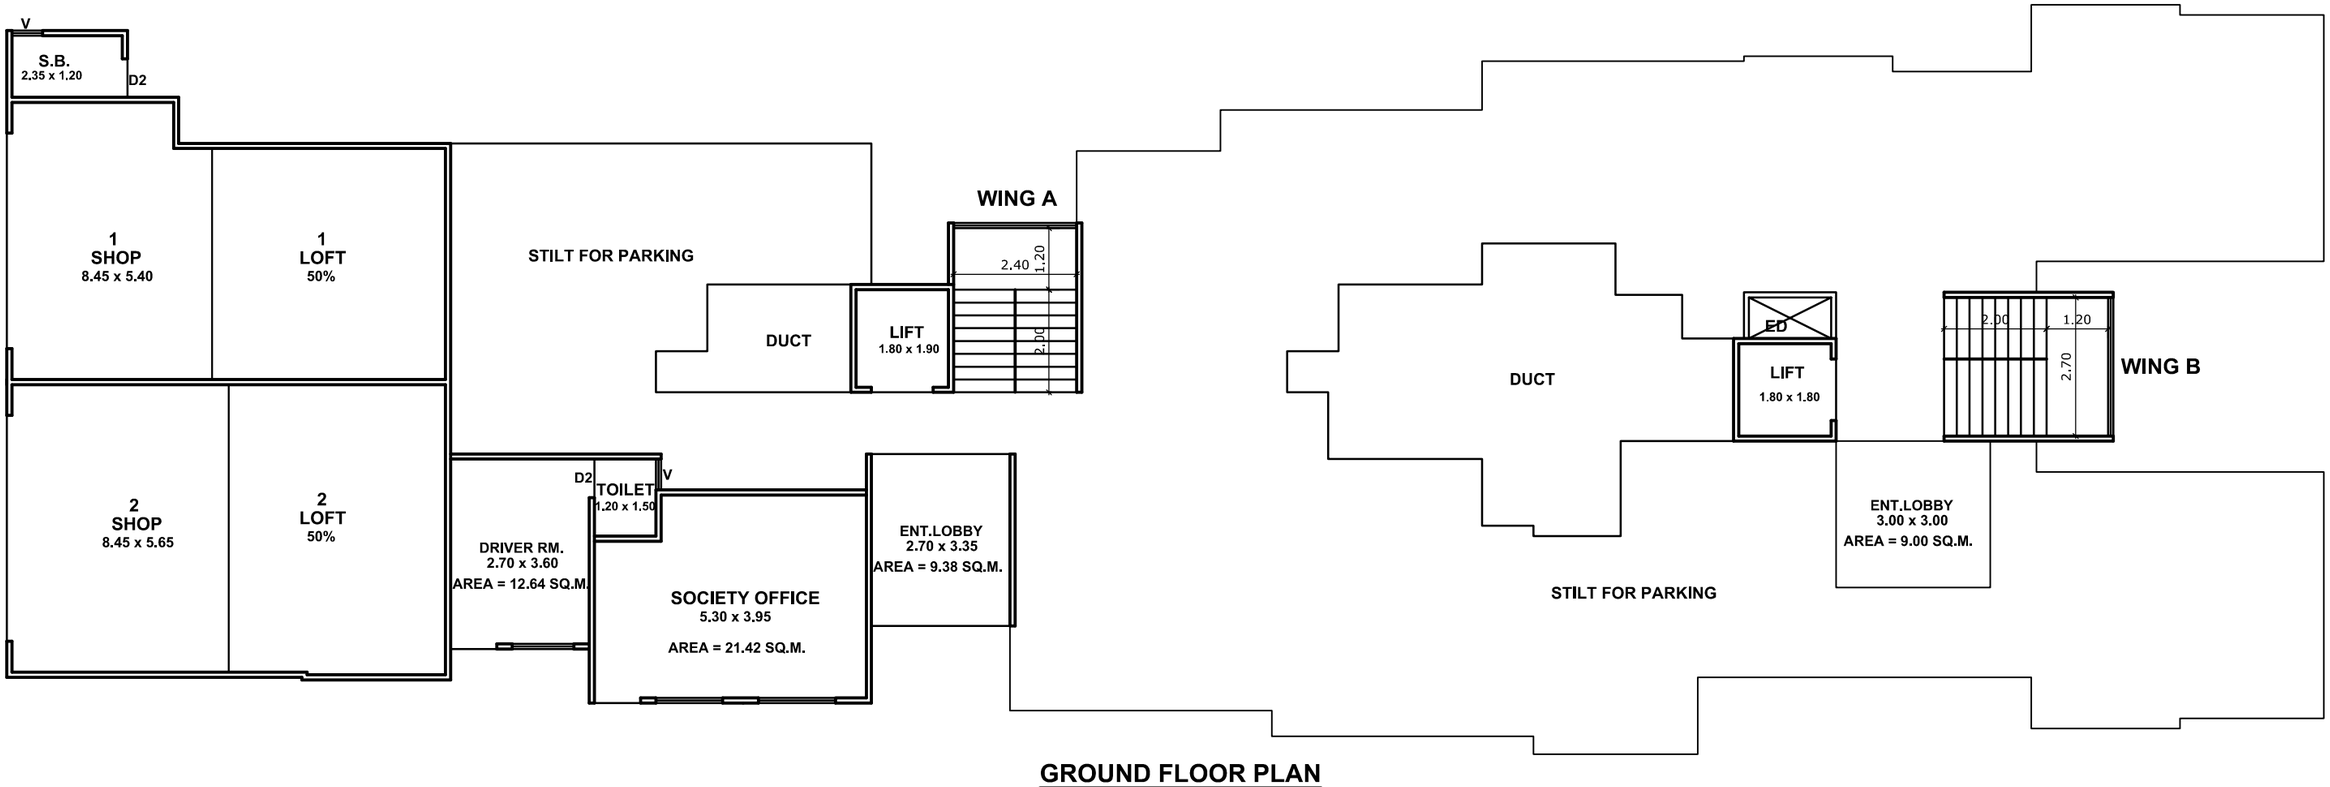

GROUND FLOOR PLAN

SCALE 1 : 1 0 0

PROPOSED RESIDENTIAL AND COMMERCIAL
BUILDING ON PROPERTY BEARING S.NO. 48 , H.NO. 06 (P),
AT VILLAGE - KULGAON , TAL. AMBARNATH, DIST. THANE.

M/S. AKANSHA CO.OP. HSG. SOC. LTD.
M/S. KRISHNA BUILDCON (P.O.A.H.)

WING A

SHOP NO.	TYPE	CARPET AREA RERA (sq.mt.)	BALC. AREA RERA (sq.mt.)	ARC. PROJ. (sq.mt.)
01	SHOP	41.28	---	---
02	SHOP	47.89	---	---

DISCRIPTION OF PROPOSAL

PRAMOD V. PATIL
ENGINEER
SHOP NO. 2, OM SAI NANDANVAN, CO. OP. SOC,
SHIV GANGA NAGAR, AMBERNATH (E).

PRODUCED BY AN AUTODESK EDUCATIONAL PRODUCT

PRODUCED BY AN AUTODESK EDUCATIONAL PRODUCT

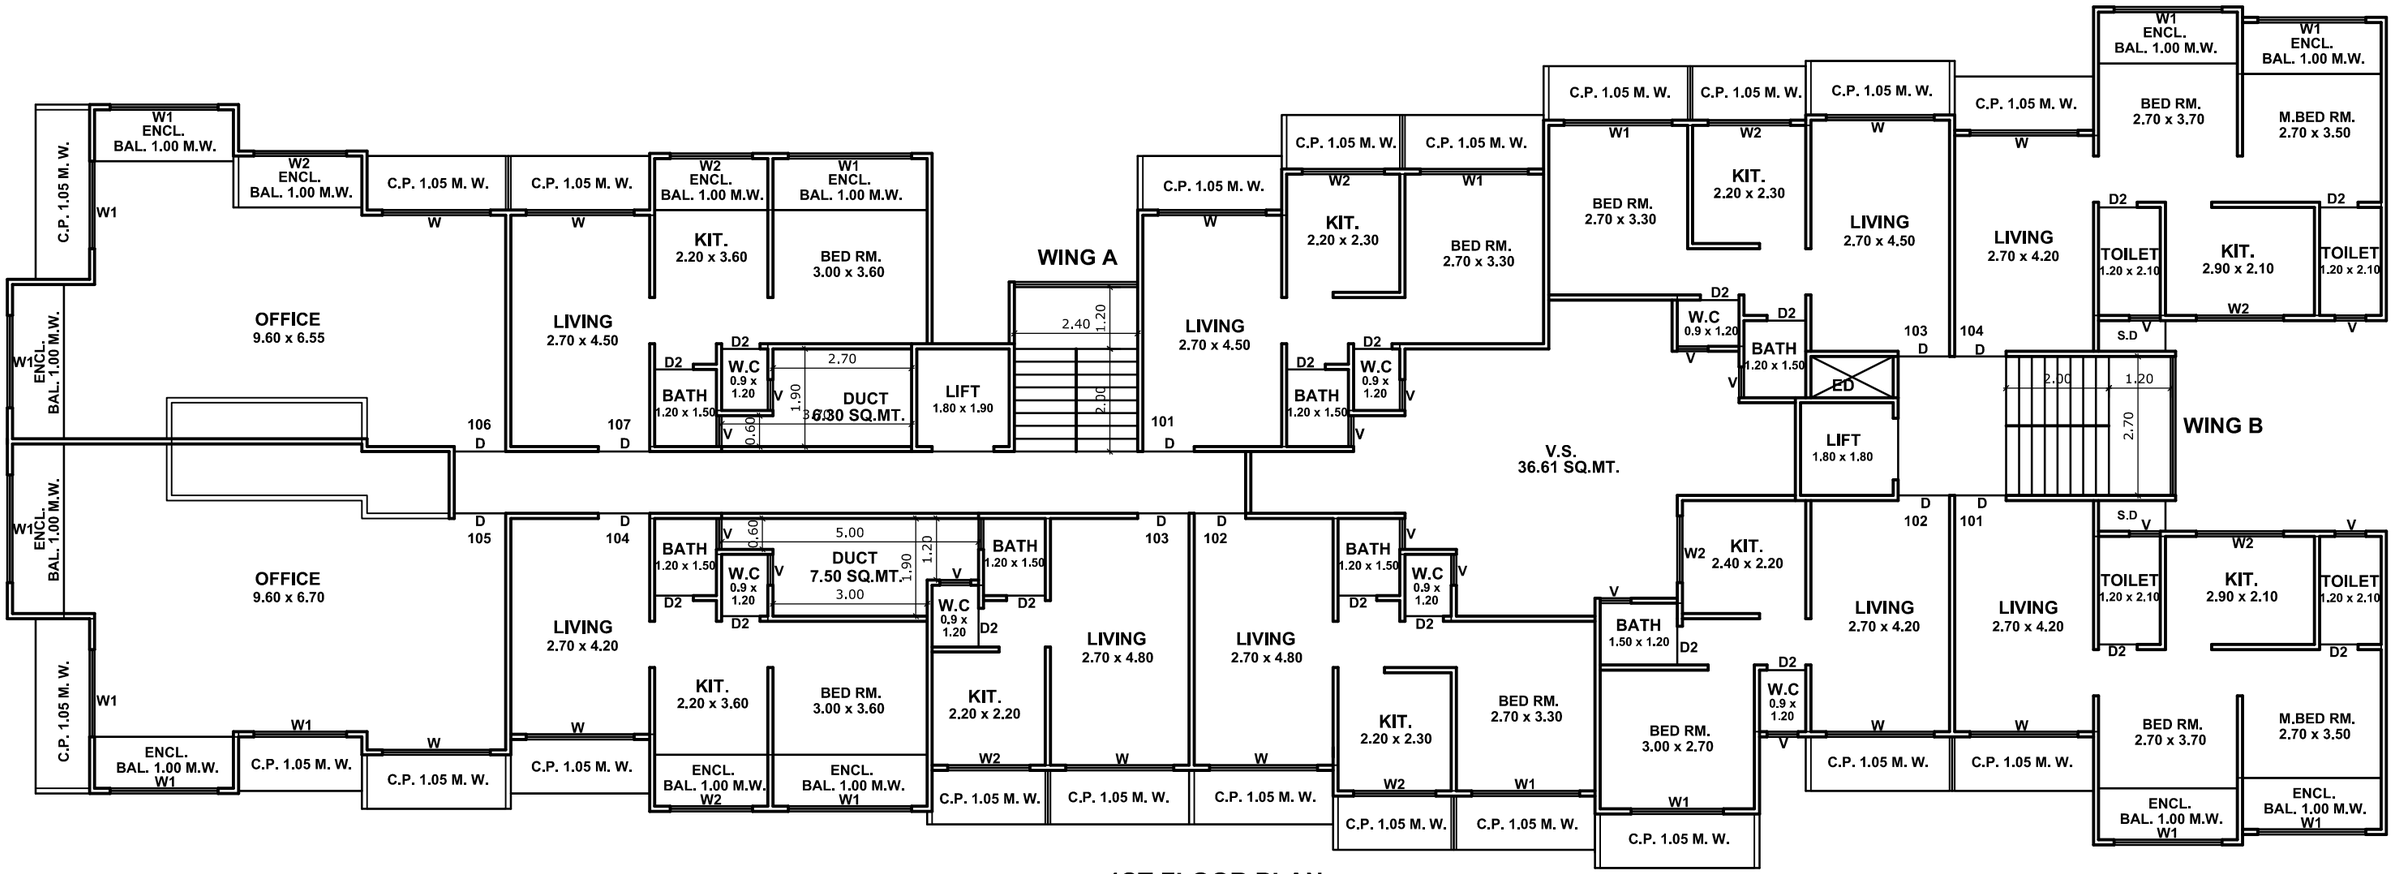

1ST FLOOR PLAN

SCALE 1 : 1 0 0

PROPOSED RESIDENTIAL AND COMMERCIAL BUILDING ON PROPERTY BEARING S.NO. 48 , H.NO. 06 (P), AT VILLAGE - KULGAON , TAL. AMBARNATH, DIST. THANE.

M/S. AKANSHA CO.OP. HSG. SOC. LTD.
M/S. KRISHNA BUILDCON (P.O.A.H.)

WING A						WING B					
FLAT NO.	TYPE	CARPET AREA RERA (sq.mt.)	BALC. AREA RERA (sq.mt.)	ARC. PROJ. (sq.mt.)	TERRACE (sq.mt.)	FLAT NO.	TYPE	CARPET AREA RERA (sq.mt.)	BALC. AREA RERA (sq.mt.)	ARC. PROJ. (sq.mt.)	TERRACE (sq.mt.)
101	1BHK	32.90	---	7.98	---	101	2BHK	39.02	5.40	2.84	---
102	1BHK	33.74	---	7.98	---	102	1BHK	32.00	----	5.99	---
103	1RK	22.80	---	5.15	---	103	1BHK	32.89	----	7.98	---
104	1BHK	29.34	5.20	2.84	---	104	2BHK	38.18	5.40	2.84	---
105	OFFICE	39.93	6.00	8.82	---						
106	OFFICE	37.20	8.10	6.30	---						
107	1BHK	30.18	5.20	2.84	---						

DISCRIPTION OF PROPOSAL

PRAMOD V. PATIL
ENGINEER
SHOP NO. 2, OM SAI NANDANVAN, CO. OP. SOC,
SHIV GANGA NAGAR, AMBERNATH (E).

PRODUCED BY AN AUTODESK EDUCATIONAL PRODUCT

PRODUCED BY AN AUTODESK EDUCATIONAL PRODUCT

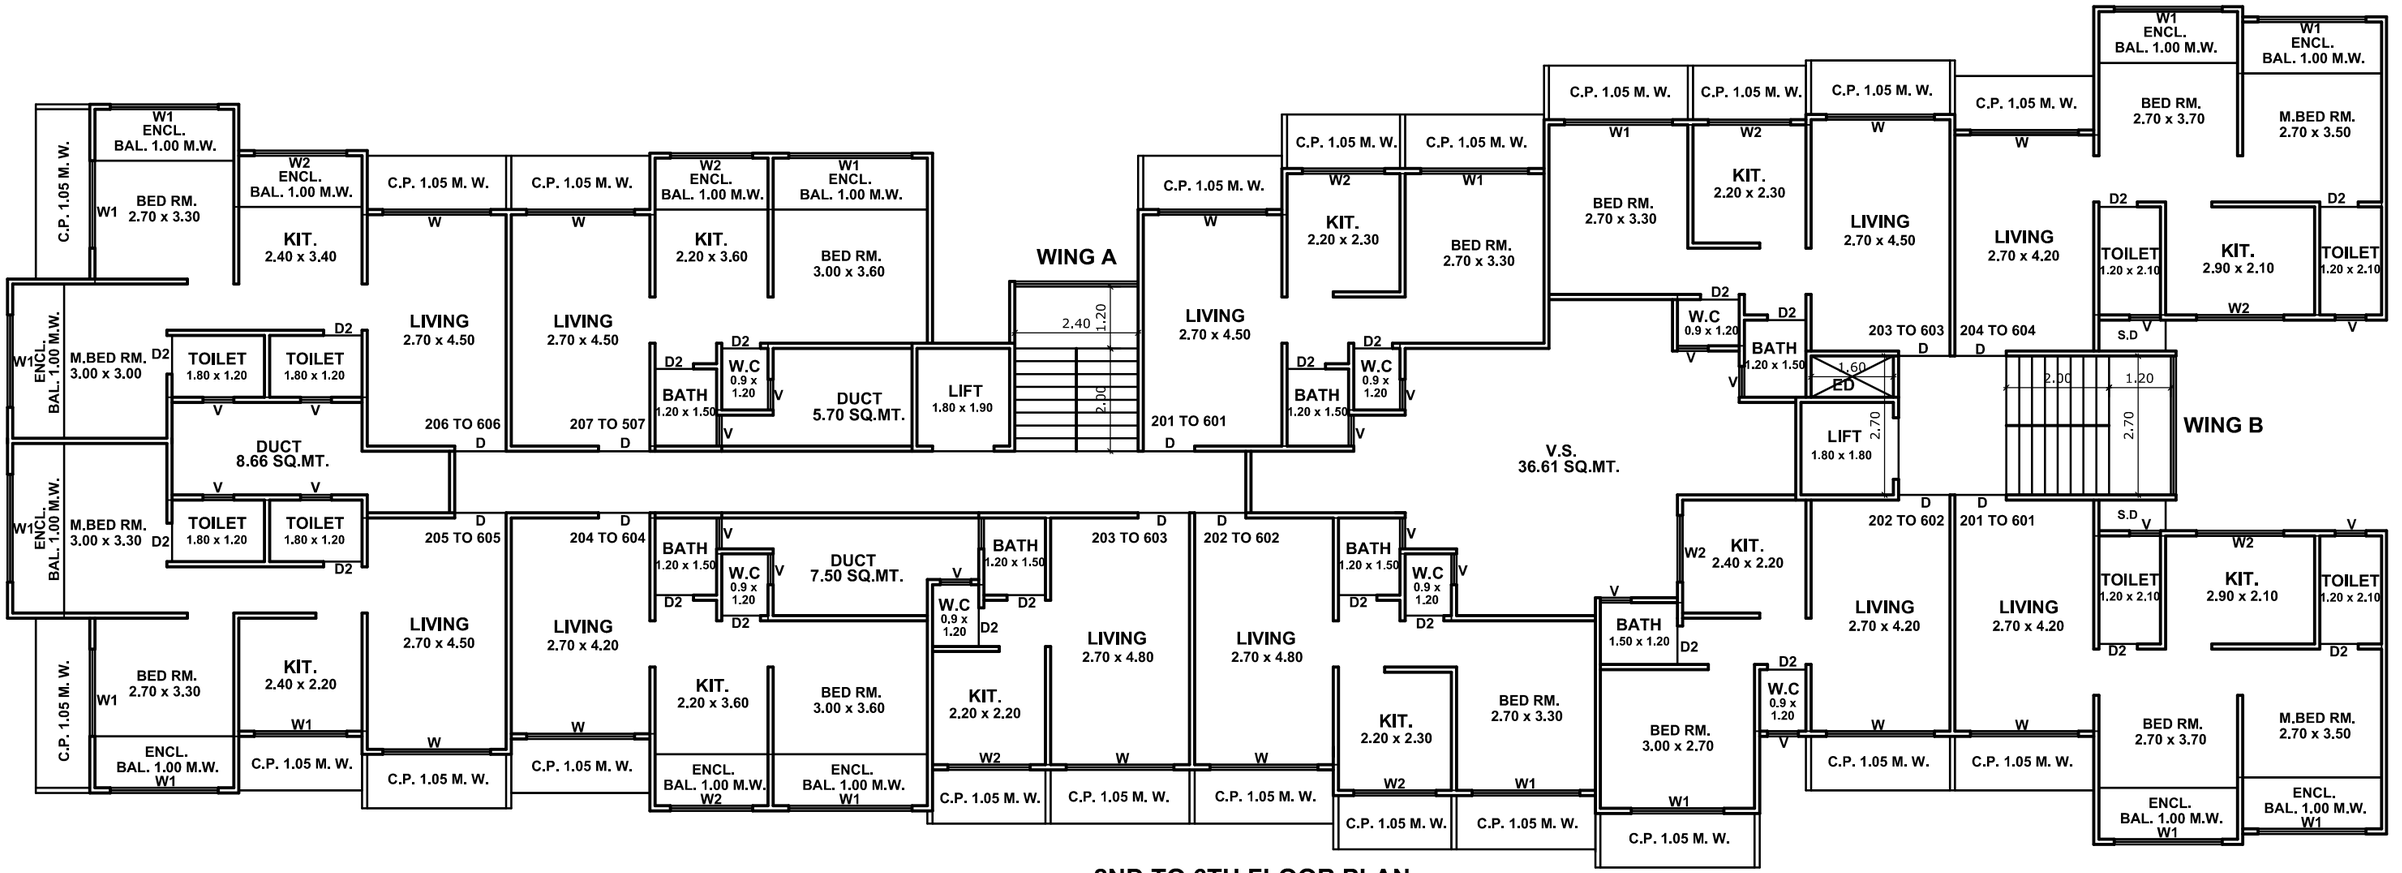

2ND TO 6TH FLOOR PLAN

SCALE 1 : 1 0 0

WING A						WING B					
FLAT NO.	TYPE	CARPET AREA RERA (sq.mt.)	BALC. AREA RERA (sq.mt.)	ARC. PROJ. (sq.mt.)	TERRACE (sq.mt.)	FLAT NO.	TYPE	CARPET AREA RERA (sq.mt.)	BALC. AREA RERA (sq.mt.)	ARC. PROJ. (sq.mt.)	TERRACE (sq.mt.)
201 TO 601	1BHK	32.90	---	7.98	---	201 TO 601	2BHK	39.02	5.40	2.84	--
202 TO 602	1BHK	33.74	---	7.98	---	202 TO 602	1BHK	32.00	-----	5.59	---
203 TO 603	1RK	22.80	---	5.15	---	203 TO 603	1BHK	32.89	-----	7.98	--
204 TO 604	1BHK	29.34	5.20	2.84	---	204 TO 604	2BHK	38.18	5.40	2.84	--
205 TO 605	2BHK	39.93	6.00	8.82	---						
206 TO 606	2BHK	37.20	8.10	6.30	---						
207 TO 607	1BHK	30.18	5.20	2.84	---						

PROPOSED RESIDENTIAL AND COMMERCIAL BUILDING ON PROPERTY BEARING S.NO. 48 , H.NO. 06 (P), AT VILLAGE - KULGAON , TAL. AMBARNATH, DIST. THANE.

M/S. AKANSHA CO.OP. HSG. SOC. LTD.
M/S. KRISHNA BUILDCON (P.O.A.H.)

DISCRIPTION OF PROPOSAL

PRAMOD V. PATIL
ENGINEER
SHOP NO. 2, OM SAI NANDANVAN, CO. OP. SOC,
SHIV GANGA NAGAR, AMBERNATH (E).

PRODUCED BY AN AUTODESK EDUCATIONAL PRODUCT