
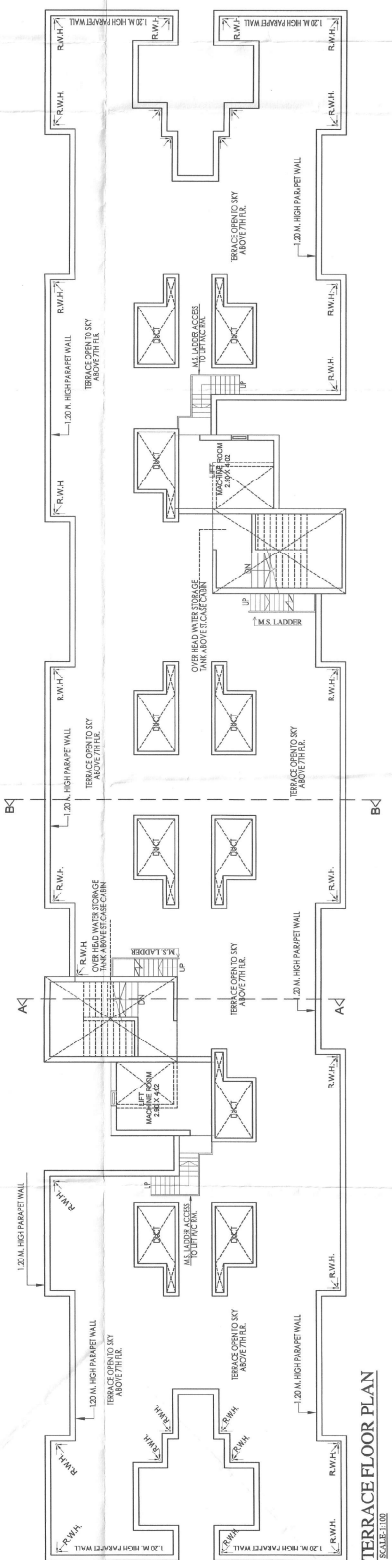


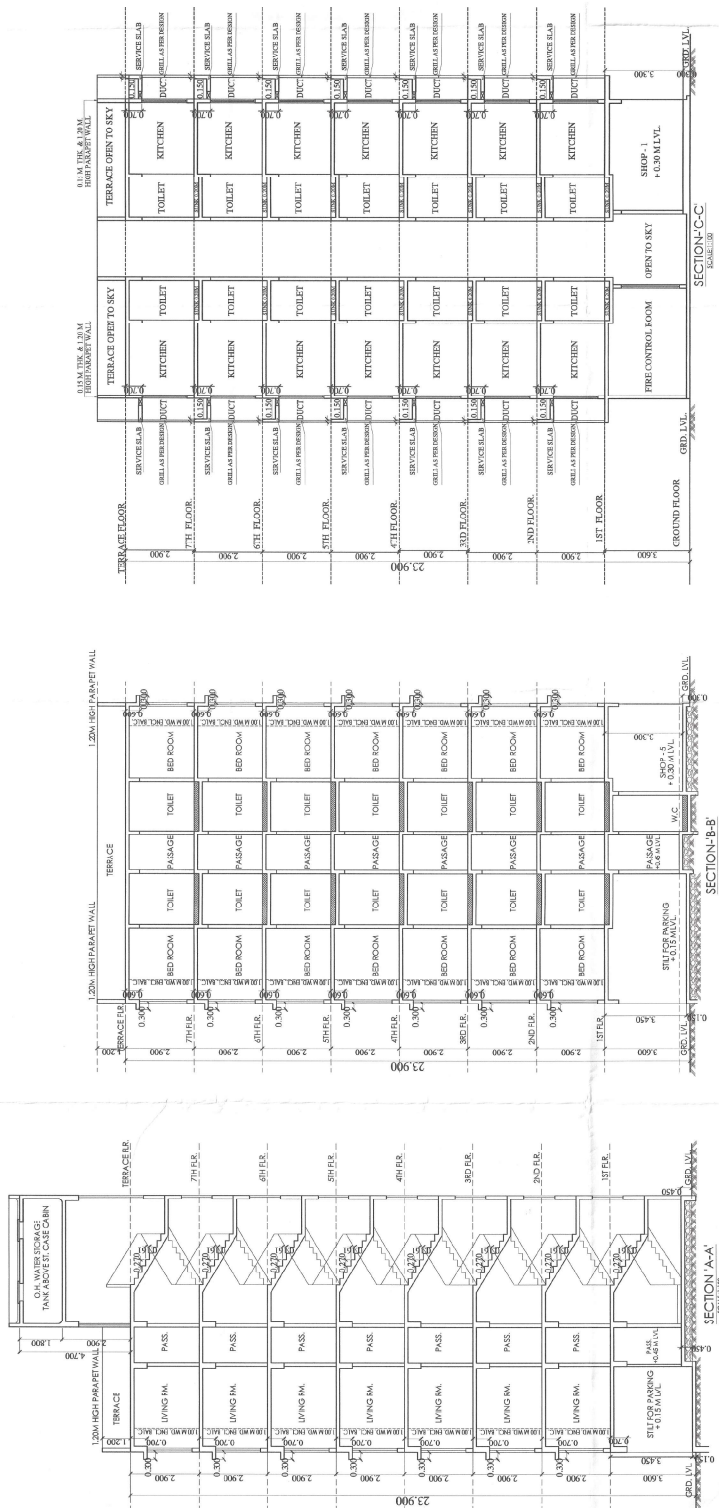

PROFORMA 'B'

CONTENTS OF SHEET

DESCRIPTION OF PROPOSAL & PROPERTY
 ESCROW 3RD BUILDING NO. 4 OF HADHIAN MANTRI AAWAJ YOFANA SCHEME ON PLOT BEARING
 NO. 964/A/2, 78/4/C1, 98/A/C1, 95/7/1/2, 95/9, 97, 101/1/D, 235 (p) OF VILLAGE TITWALA,
 TAL. K. M. YAN DIST. THANE

_____, SIGNATURE OF DEVELOPER/OWNER/POWER OF ATTORNEY HOLDER

_____, DEVELOPER

Sanjay Gupta

DATE	30.5.2023
------	-----------

SCALE	AS SHOWN
FOR LICENSED ARCHITECT	



4
ub architects
402 - E. Sarinwadi 11, Kher Nagar,
Bandra (East), Mumbai - 400051,
www.ubarchitects.in

TERRACE FLOOR PLAN
SCALE 1/100